
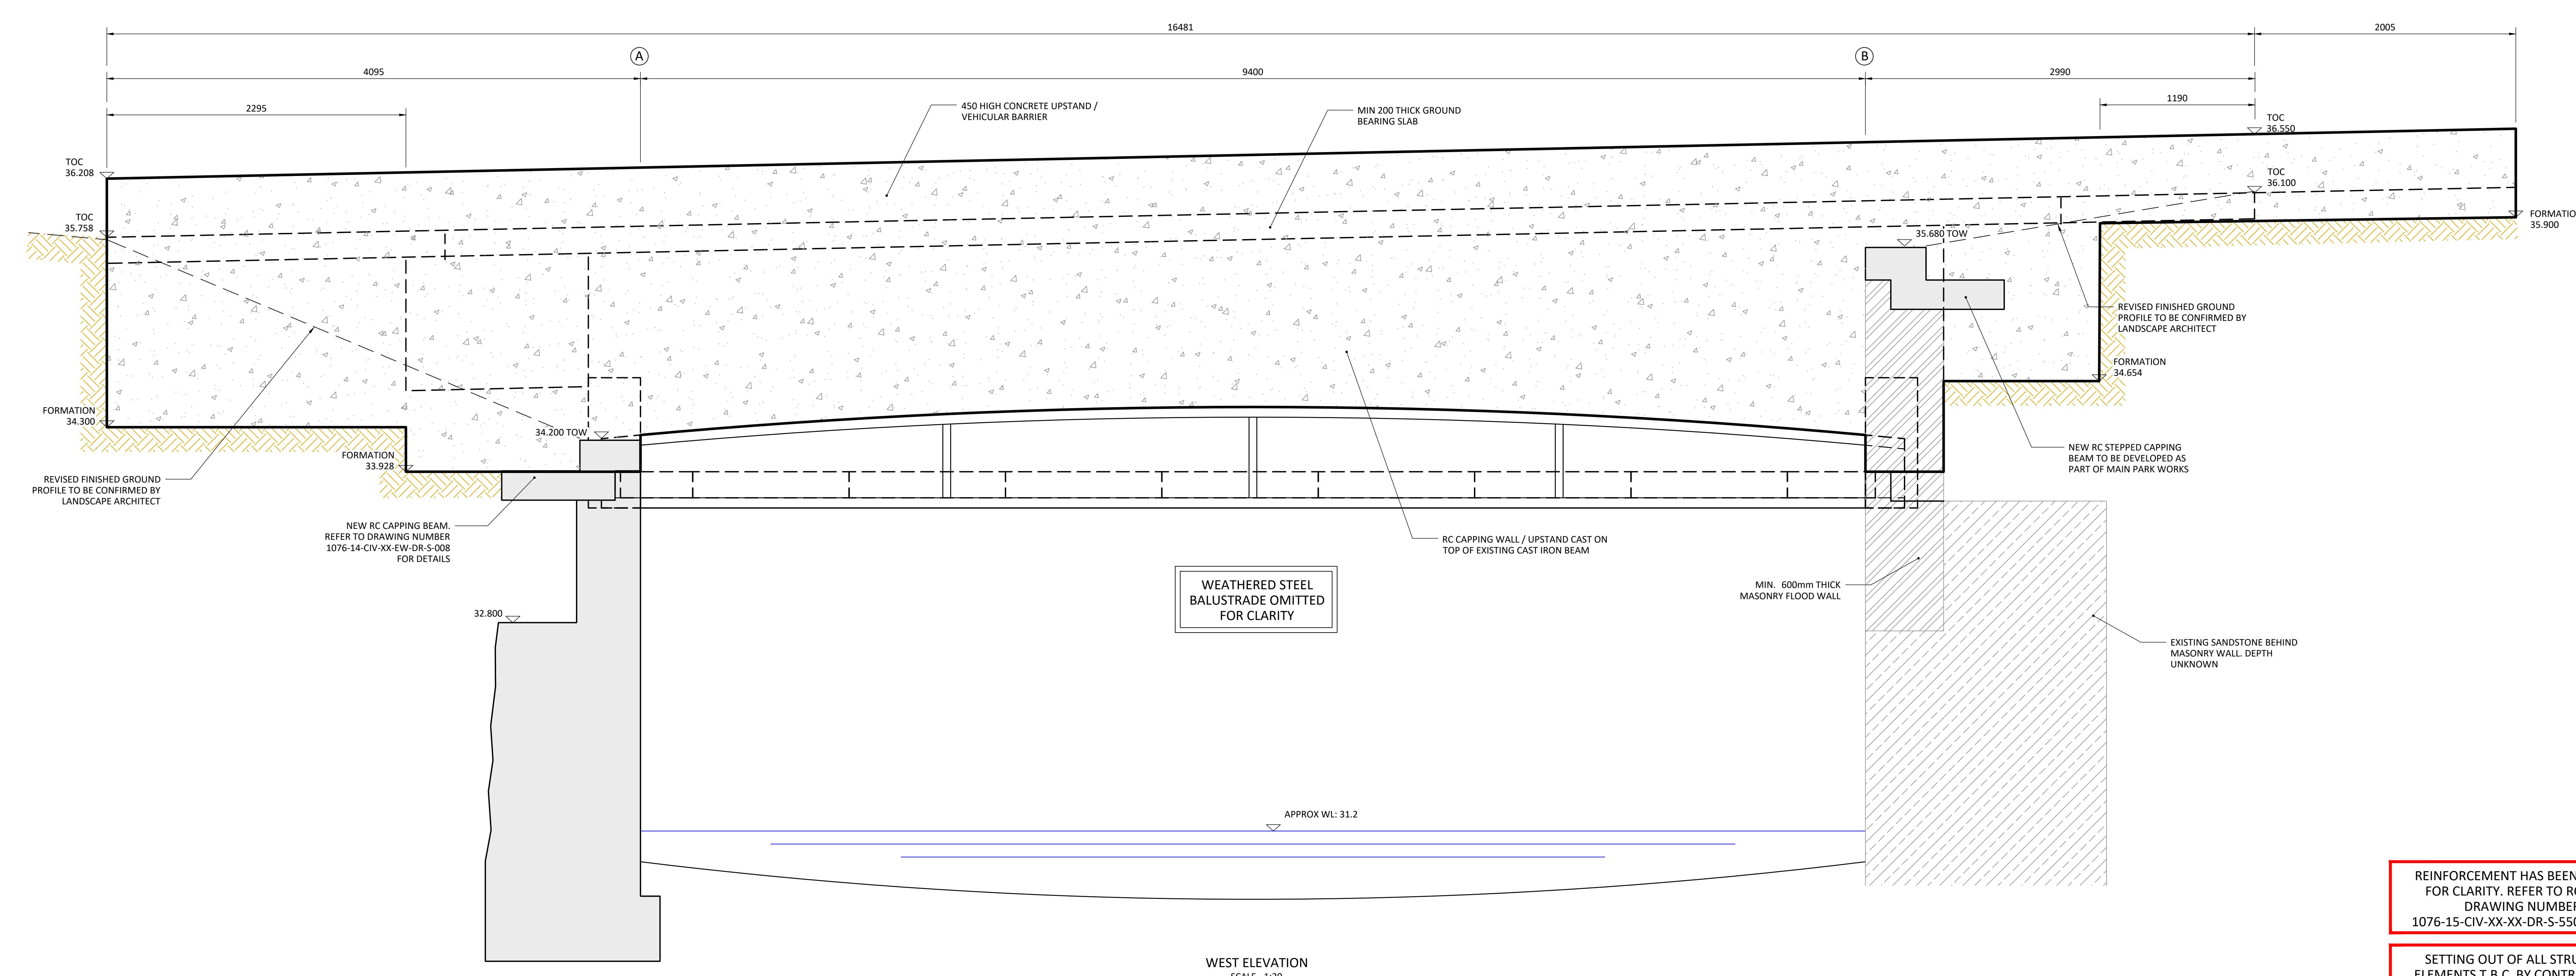


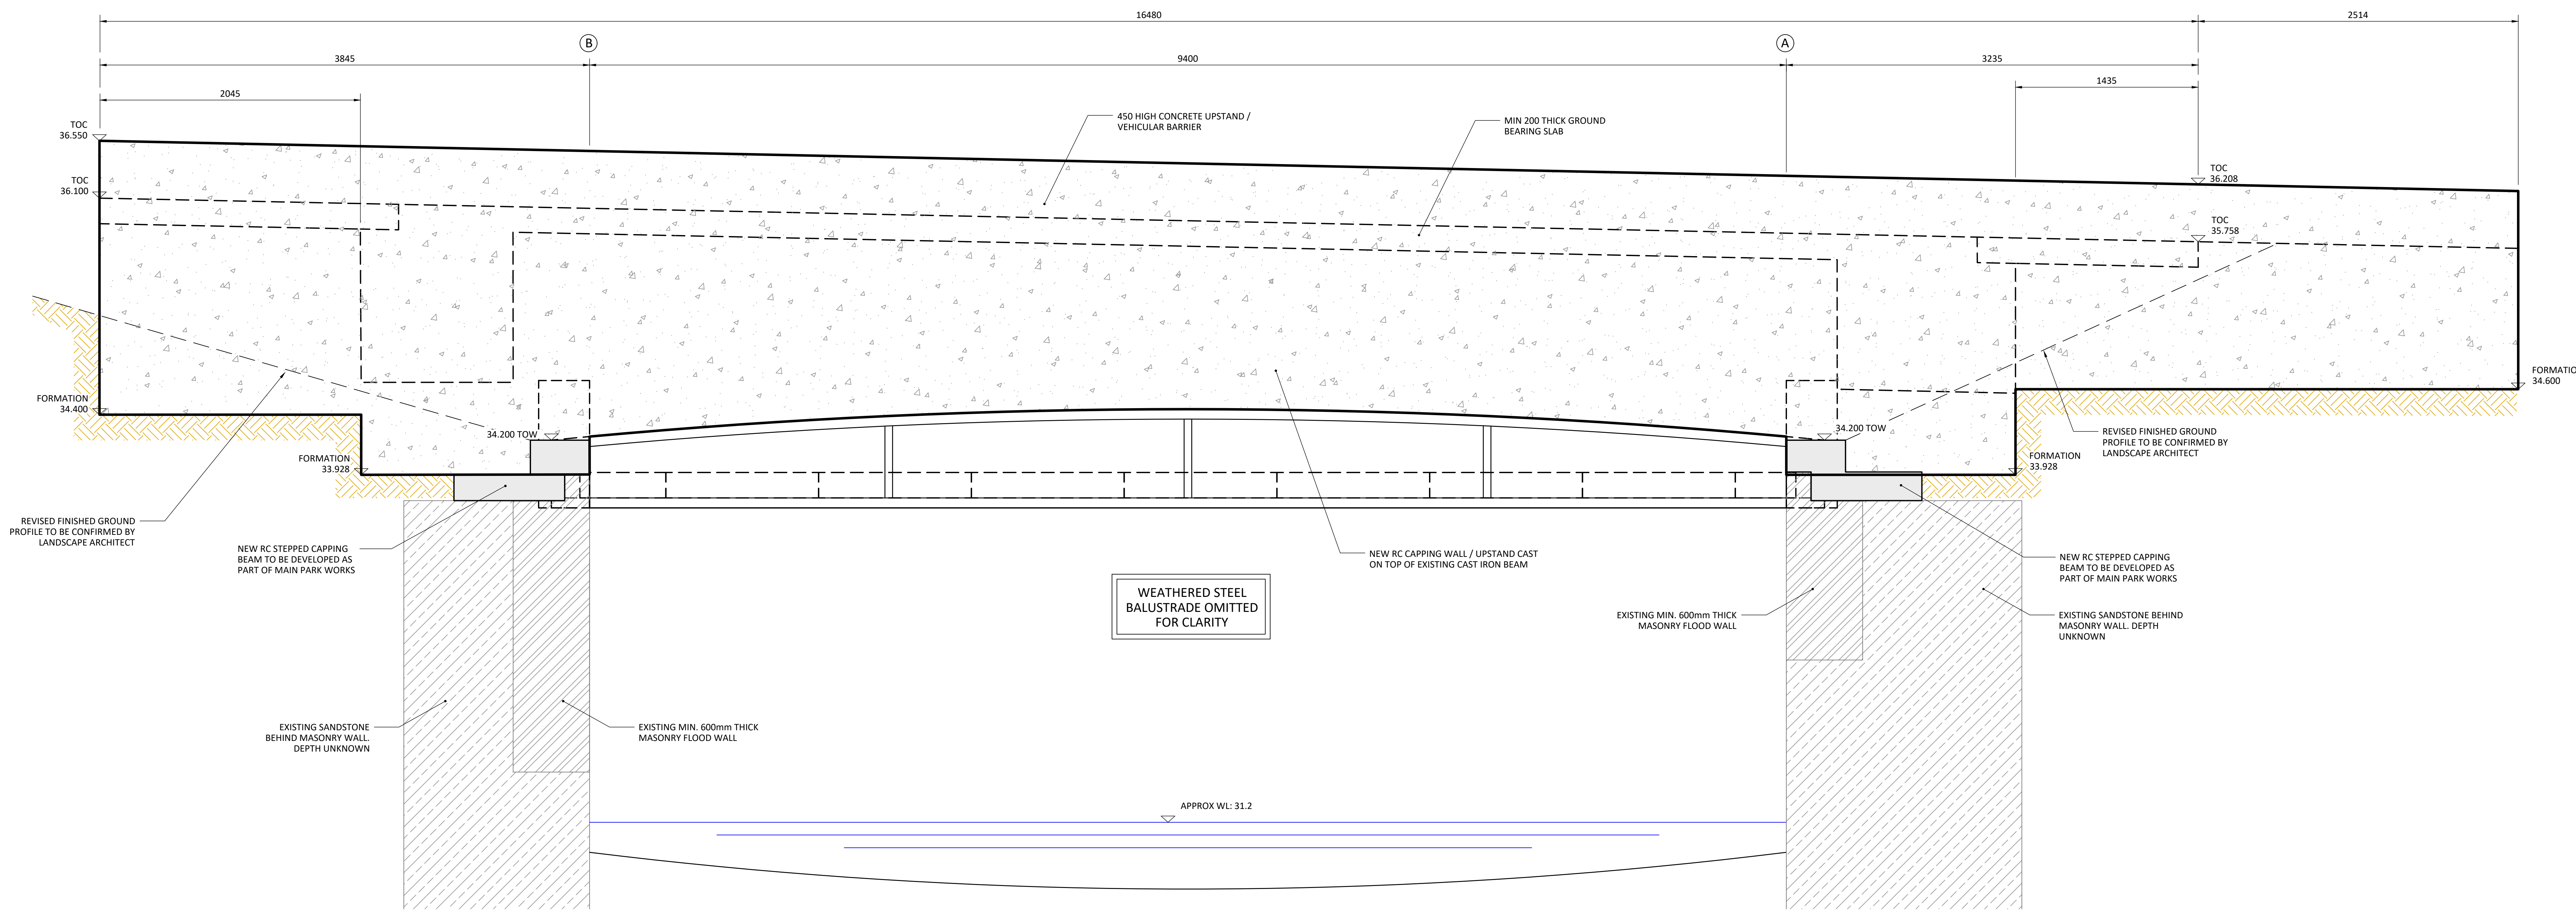

- Standard Notes
1. This drawing is to be read in conjunction with all relevant Architect's and Engineer's drawings and the specification.
 2. This drawing should not be scaled.
 3. All dimensions are to be verified by the contractor on site.
 4. All discrepancies should be reported to the C.A. prior to the commencement of the works.
- © CIVIC ENGINEERS LIMITED
- Notes and Keys
- 1) ALL DIMENSIONS ARE IN MILLIMETRES UNLESS STATED OTHERWISE
 - 2) EXISTING INFORMATION IS TAKEN FROM MALCOLM HUGHES TOPOGRAPHICAL SURVEY DRAWING DATED AUGUST 2017 COMBINED WITH PP O'CONNOR SURVEY FILE 'RIVER WALL NW AREA TOPO 8-2-21'
 - 3) FOR SECTION LOCATIONS REFER TO DRAWING NUMBERS 1076-15-CIV-XX-XX-DR-S-002
 - 4) FOR SECTIONS REFER TO DRAWING NUMBER 1076-15-CIV-XX-DR-S-202
 - 5) FOR DETAILS REFER TO DRAWING NUMBER 1076-15-CIV-XX-DR-S-100

Date	Rev	Description	Drawn	Chkd
28.04.21	001	EXTENT OF CONCRETE AMENDED	TS	TL
14.04.21	001	AMENDMENTS TO GROUND BEAMS AND GROUND BEARING SLABS	TS	TL
09.04.21	001	GROUND BEAM DESIGN AMENDED	TS	TL
26.03.21	001	INITIAL ISSUE FOR INFORMATION AND APPROVAL	TS	TL

Civic Engineers

AMANDIEUX CIVIC ENGINEERS LTD, 175 DARTMOUTH STREET, SUITE 200, MONTREAL, QUEBEC H2Y 1G9, CANADA
TEL: (514) 399-1111 FAX: (514) 399-1112
WWW.CIVICENGINEERS.COM

Project

MAYFIELD PARK WORKS
CULVERT BRIDGE

Task

PROPOSED ELEVATIONS

Status

CONSTRUCTION

Project Number	Scale @ AD	Date Created	Drawn	Checked	Suitability
1076-15	1:20	26.03.21	TS	TL	-
Drawing Number		Revision			
1076-15-CIV-XX-XX-DR-S-203		C03			

REINFORCEMENT HAS BEEN OMITTED FOR CLARITY. REFER TO RC DETAIL DRAWING NUMBERS 1076-15-CIV-XX-XX-DR-S-5501 TO 5503

SETTING OUT OF ALL STRUCTURAL ELEMENTS T.B.C. BY CONTRACTOR ON SITE PRIOR TO WORKS COMMENCEMENT