



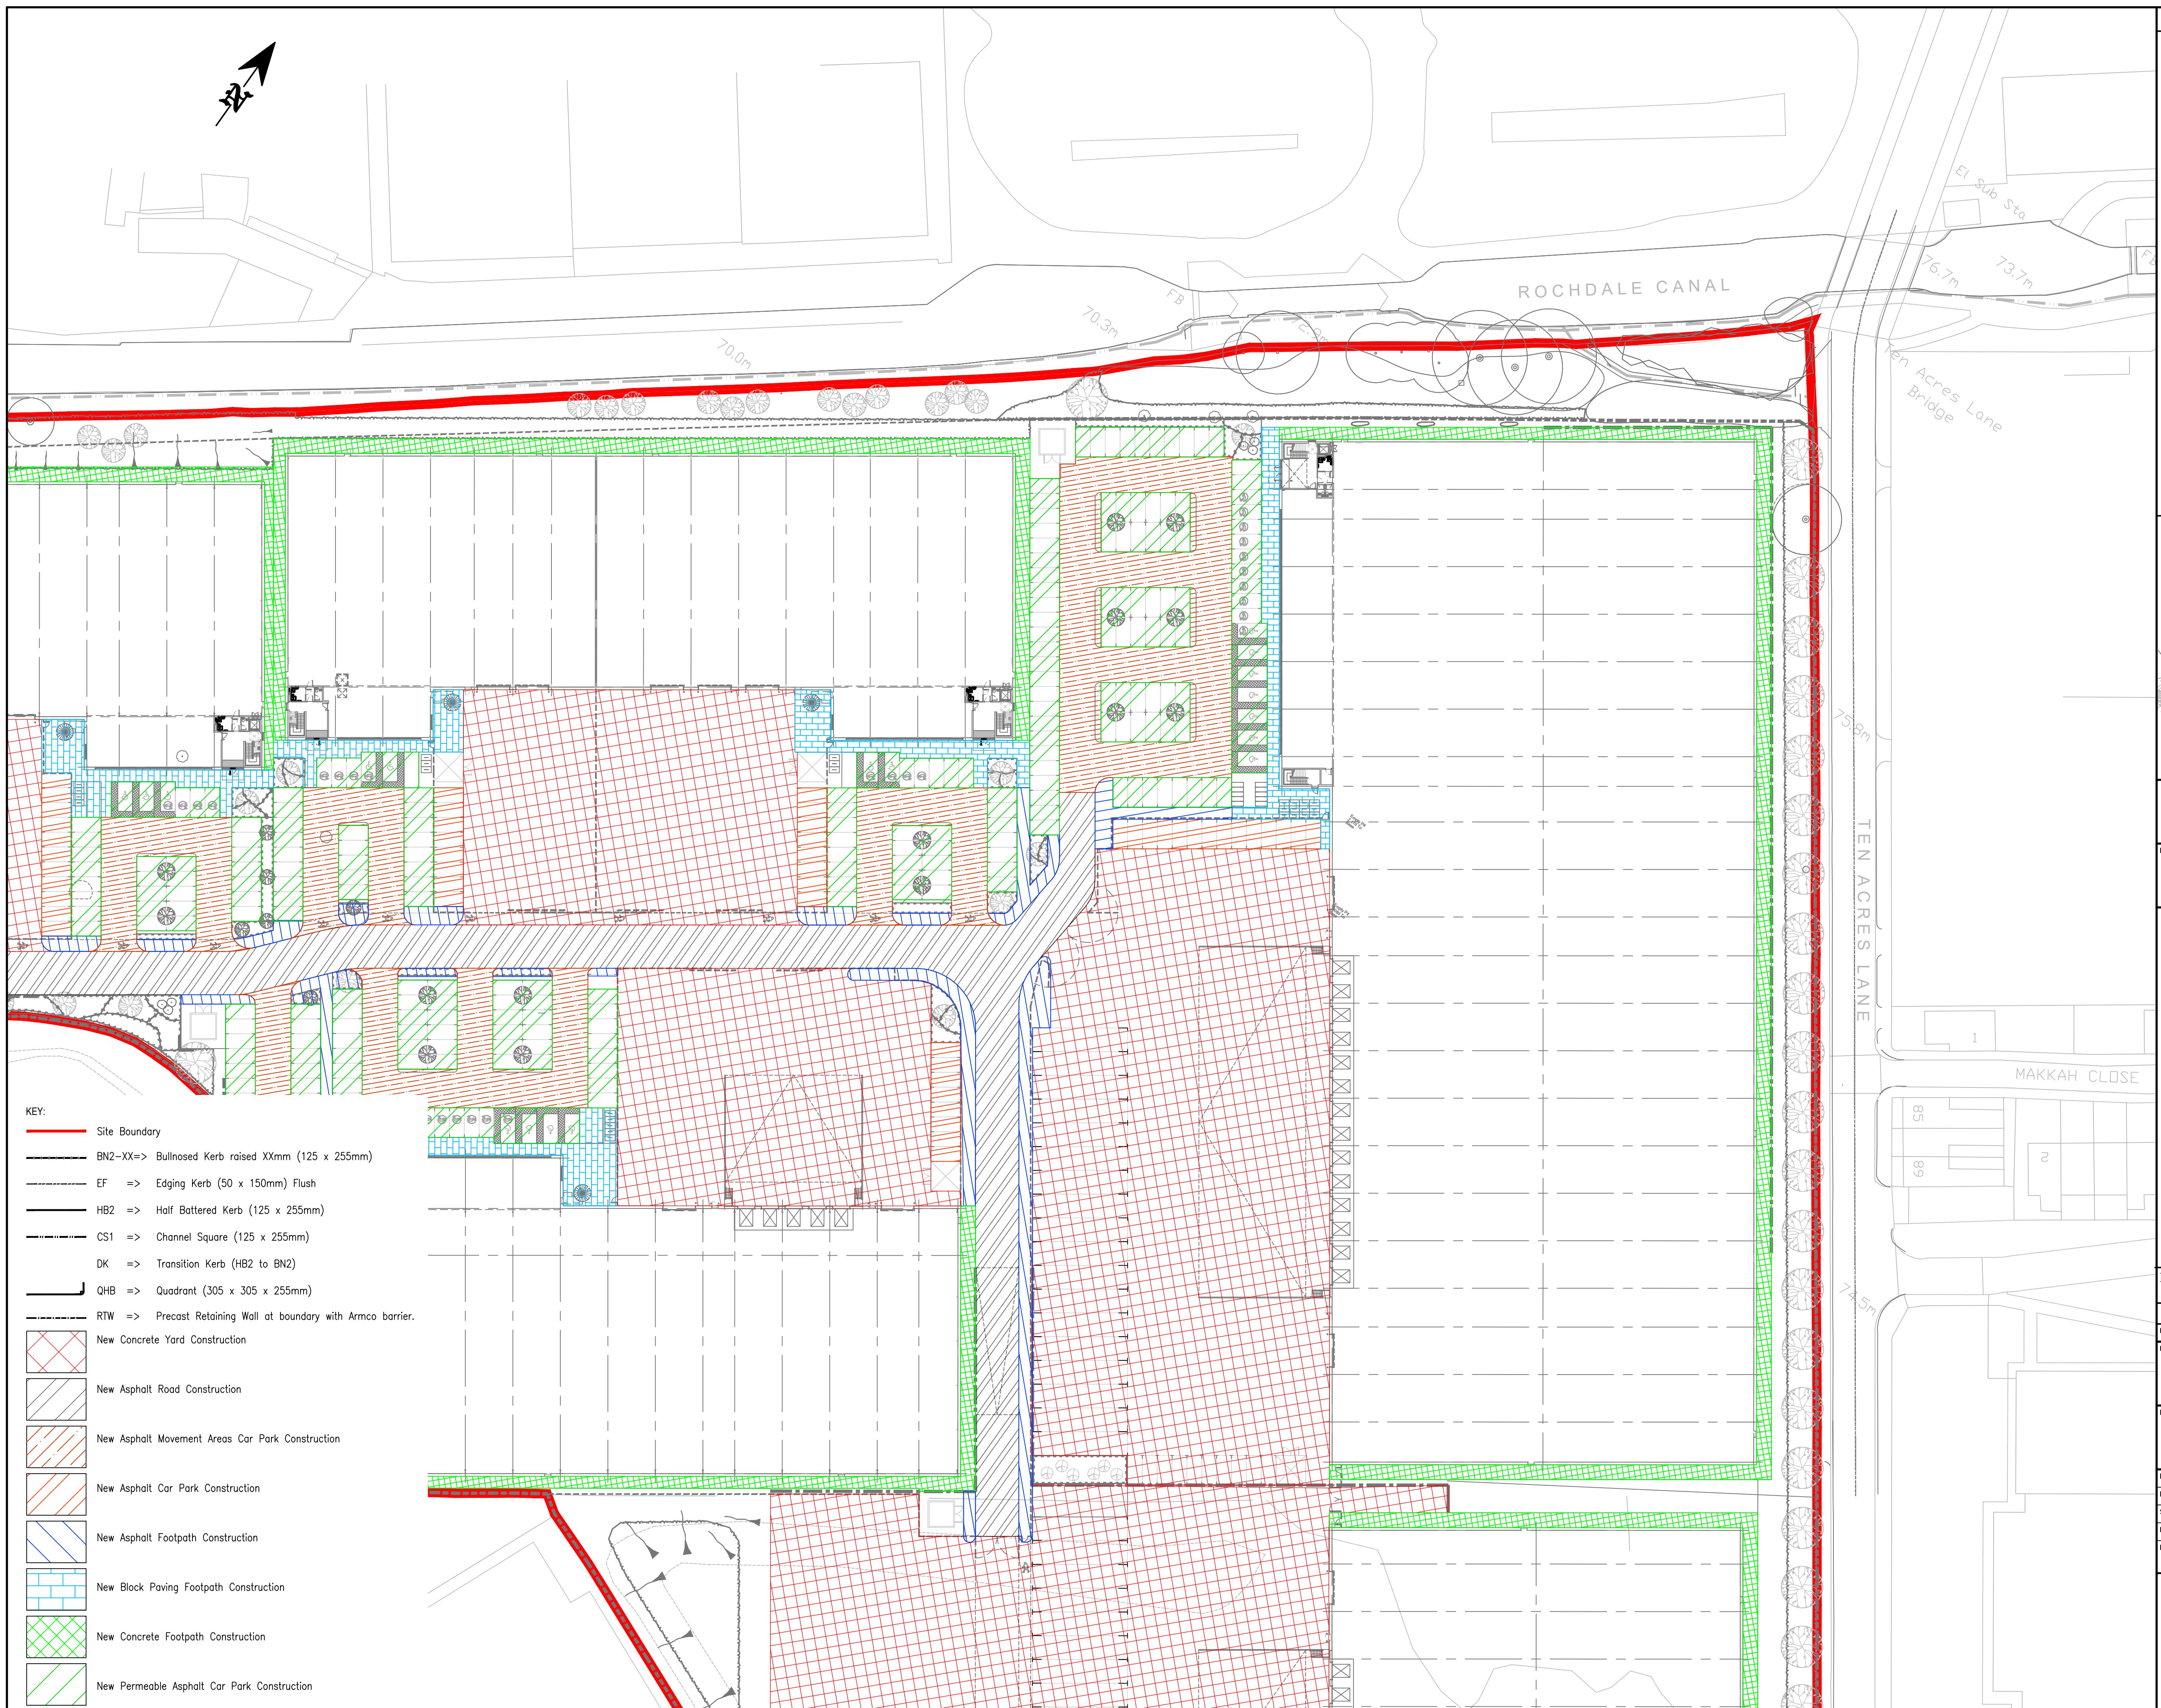

Notes:

1. Do not scale from this drawing.
2. In case of any discrepancies in drawings, details or bills, refer to engineers for clarification: unilateral decisions by the Contractor will not be accepted.
3. This drawing is to be read in conjunction with all related Architects, Consultants & Sub-Contractors drawings and specifications.
4. The Contractor is advised that all design drawings and information are to be read concurrently and any discrepancies or omissions reported directly to PTA's Civil Engineering Department.

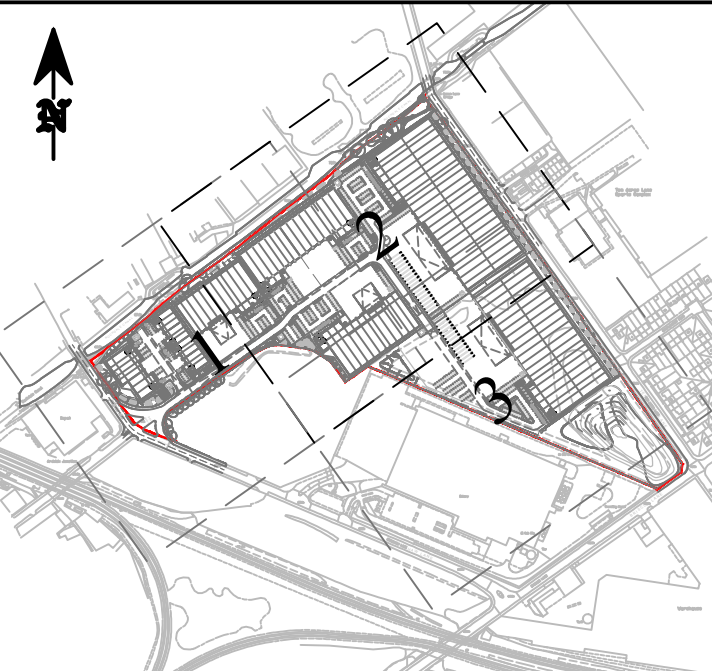

© Powell Tolner & Associates Ltd.
The contents of this drawing may not be reproduced in whole or in part without the prior written permission of Powell Tolner & Associates.

COMMENT/COSTING/APPROVAL
NOT FOR CONSTRUCTION

--	--	--	--	--

P02	Site Layout Updated; Permeable Car Park Added.	LB	07.06.21	
P01	First Issue.	LB	19.03.21	
REV	DESCRIPTION	BY	DATE	CHK'D

PROJECT TITLE
Grimshaw Lane, Manchester

DRAWING TITLE

External Works Finishes &
Kerb Layout Sheet 2 of 3

DATE	March 2021	This drawing is issued only for the purposes described in the drawing status box.	PTA PROJ No
DRAWN	LB		9762
SCALE	1:500		REVISION
DWG SIZE	A1		P02

DRAWING No 9762-PTA-XX-XX-DR-C- 8342

Consulting Civil & Structural Engineers



www.ptaconsult.co.uk