


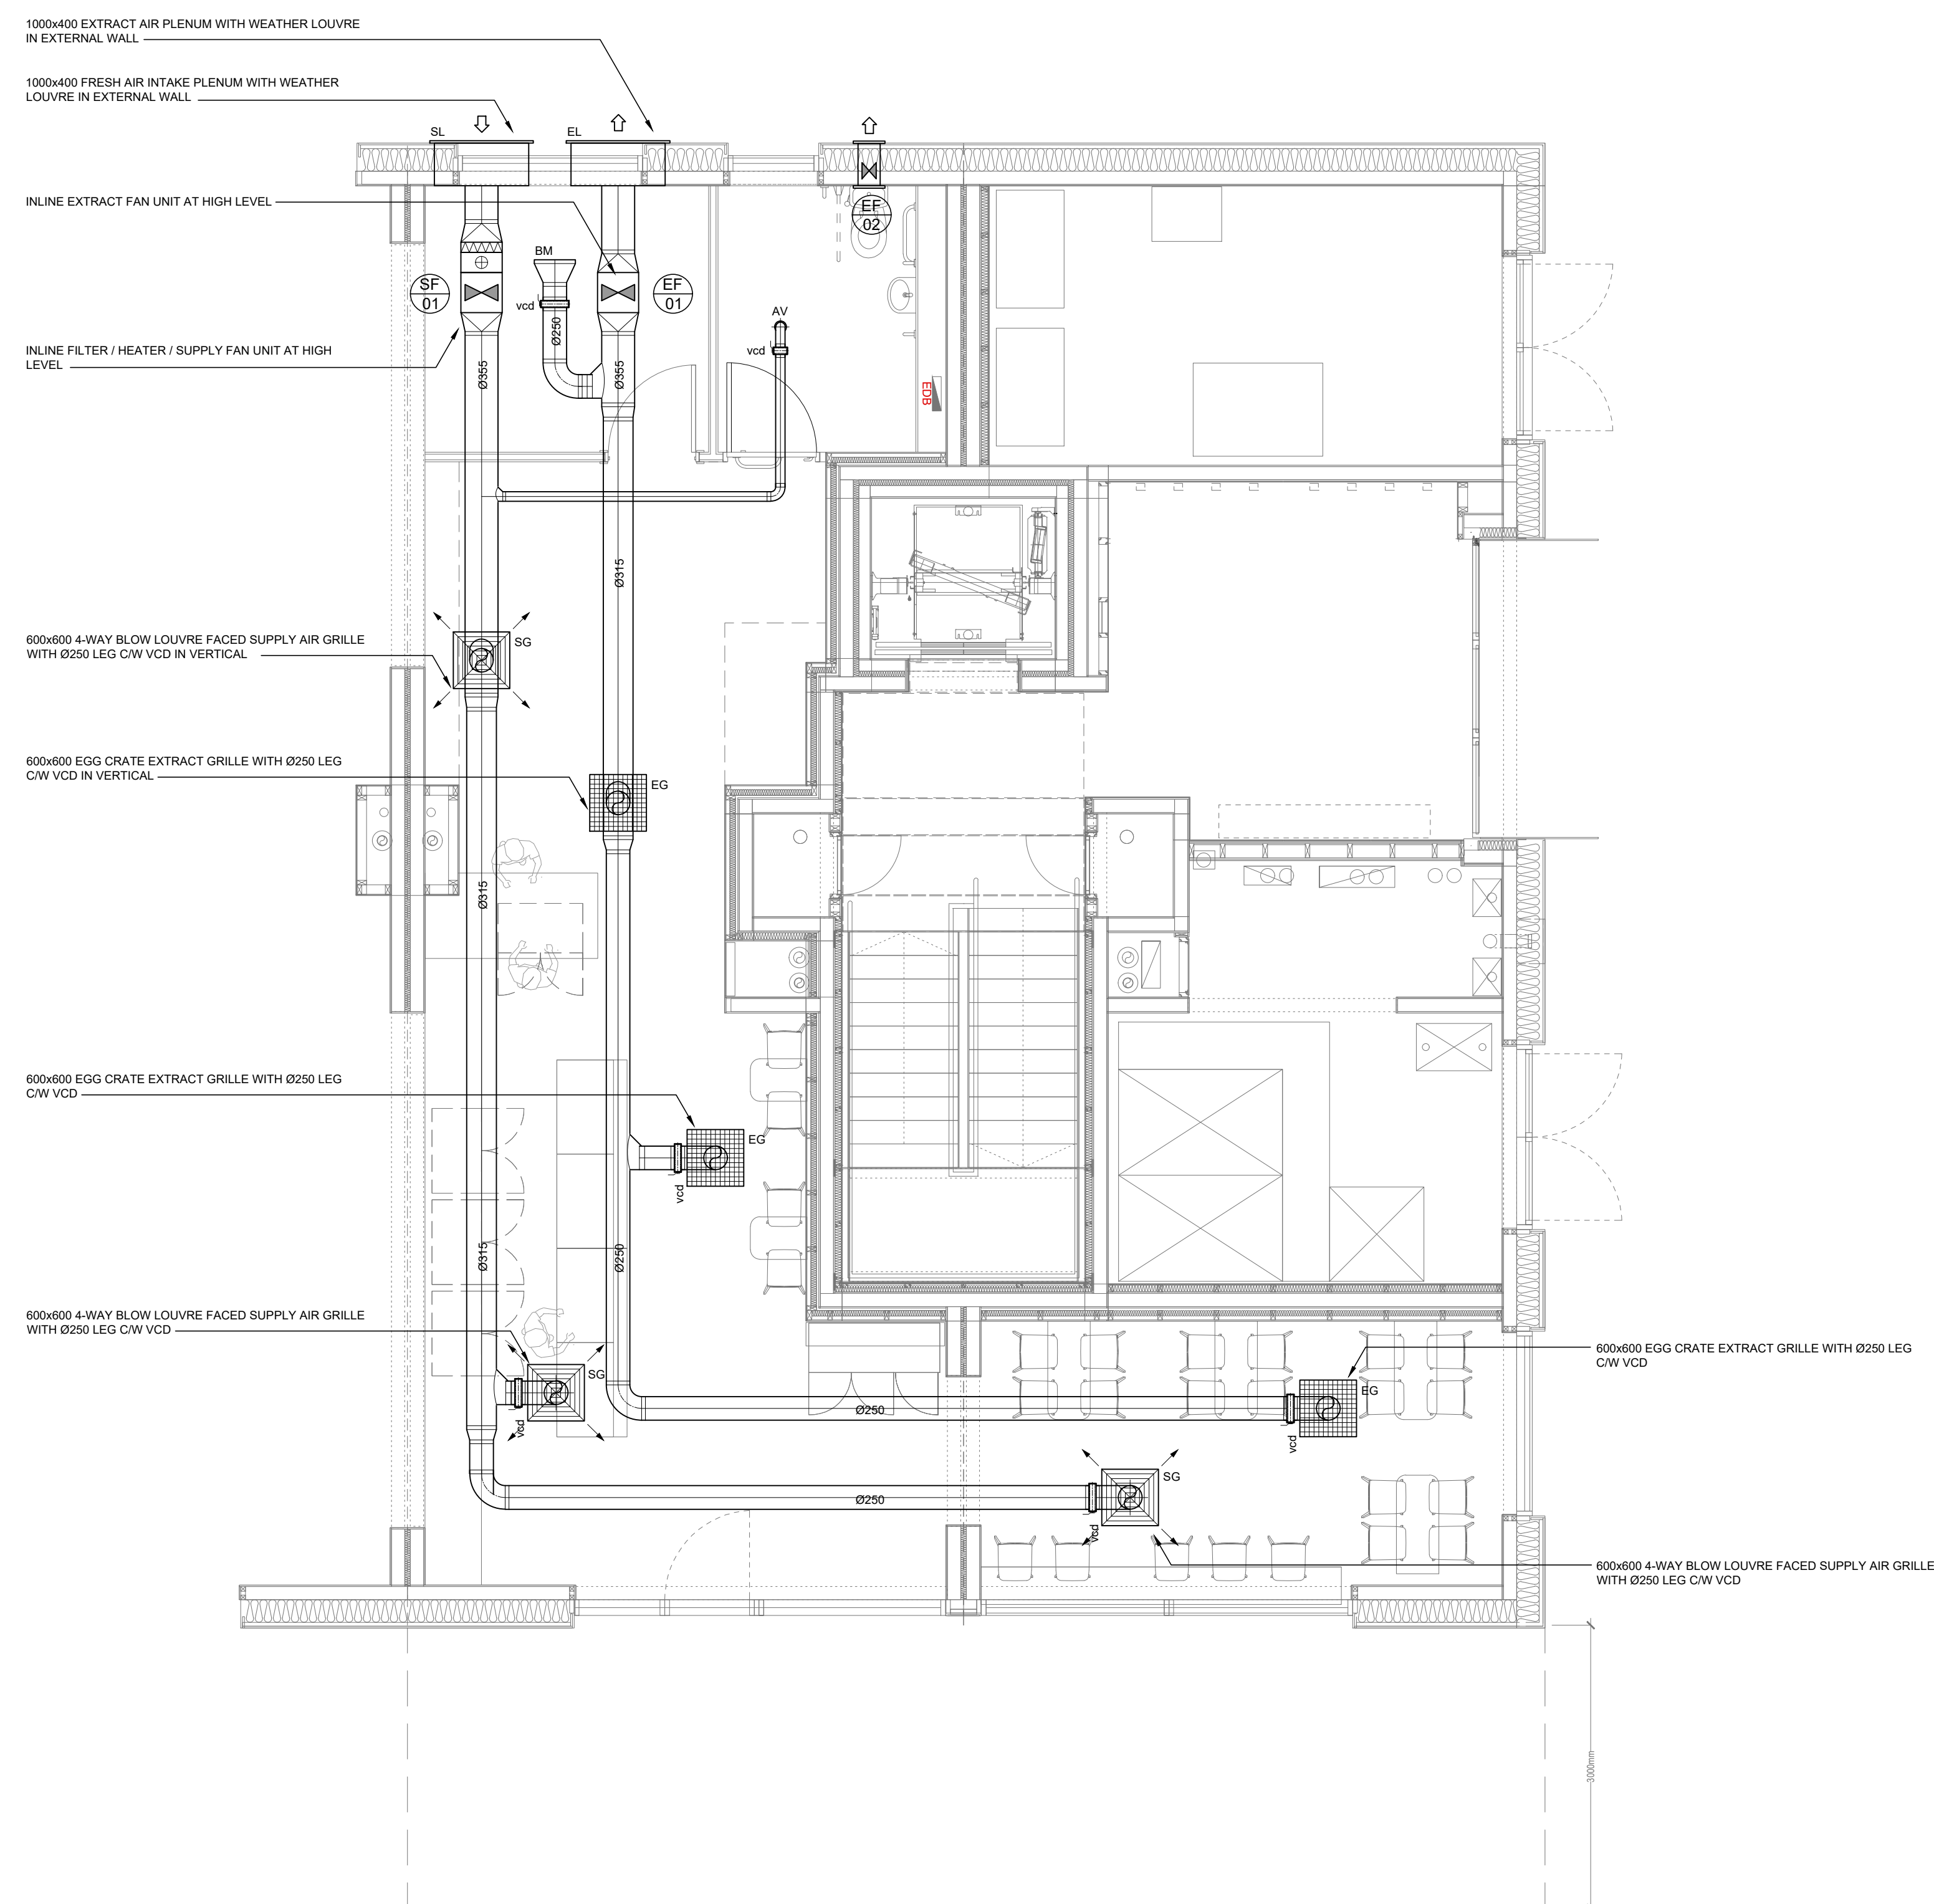

PLAN AT GROUND FLOOR LEVEL Scale 1:50

EQUIPMENT LEGEND

	Inline Fan
	Electric Heater
	Filter
EG 	Extract Air Grille
SG 	Supply Air Grille
	Wall fan
vcd 	Volume Control Damper
FD 	Fire Damper
AV 	Air Valve Grille
SF	Supply Fan
EF	Extract Fan
SL	Supply Louvre
EL	Extract Louvre
BM	Bell Mouth
SG	Supply Grille
EG	Extract Grille

NOTES

PRELIMINARY

Revision		P1	
PRELIMINARY ISSUE			
Revision description			
Client		New Drawn Checked by D.B. 12.05.21 P1	
Project		New Drawn Checked by D.B. 12.05.21 P1	
New Islington			
Title			
Vent Installation Ground Floor Level			
			
GPL Specialist Ventilation Services Ltd 1st Floor, Phoenix Buildings Heywood Road, Prestwich, Manchester. M25 1FN Tel: 0161 773 1521			
Drawn by	Checked by	Scale	Sheet Size
P.S.	D.B.	1:50	A1
Drawing No.			Revision
C000 - M01			P1