


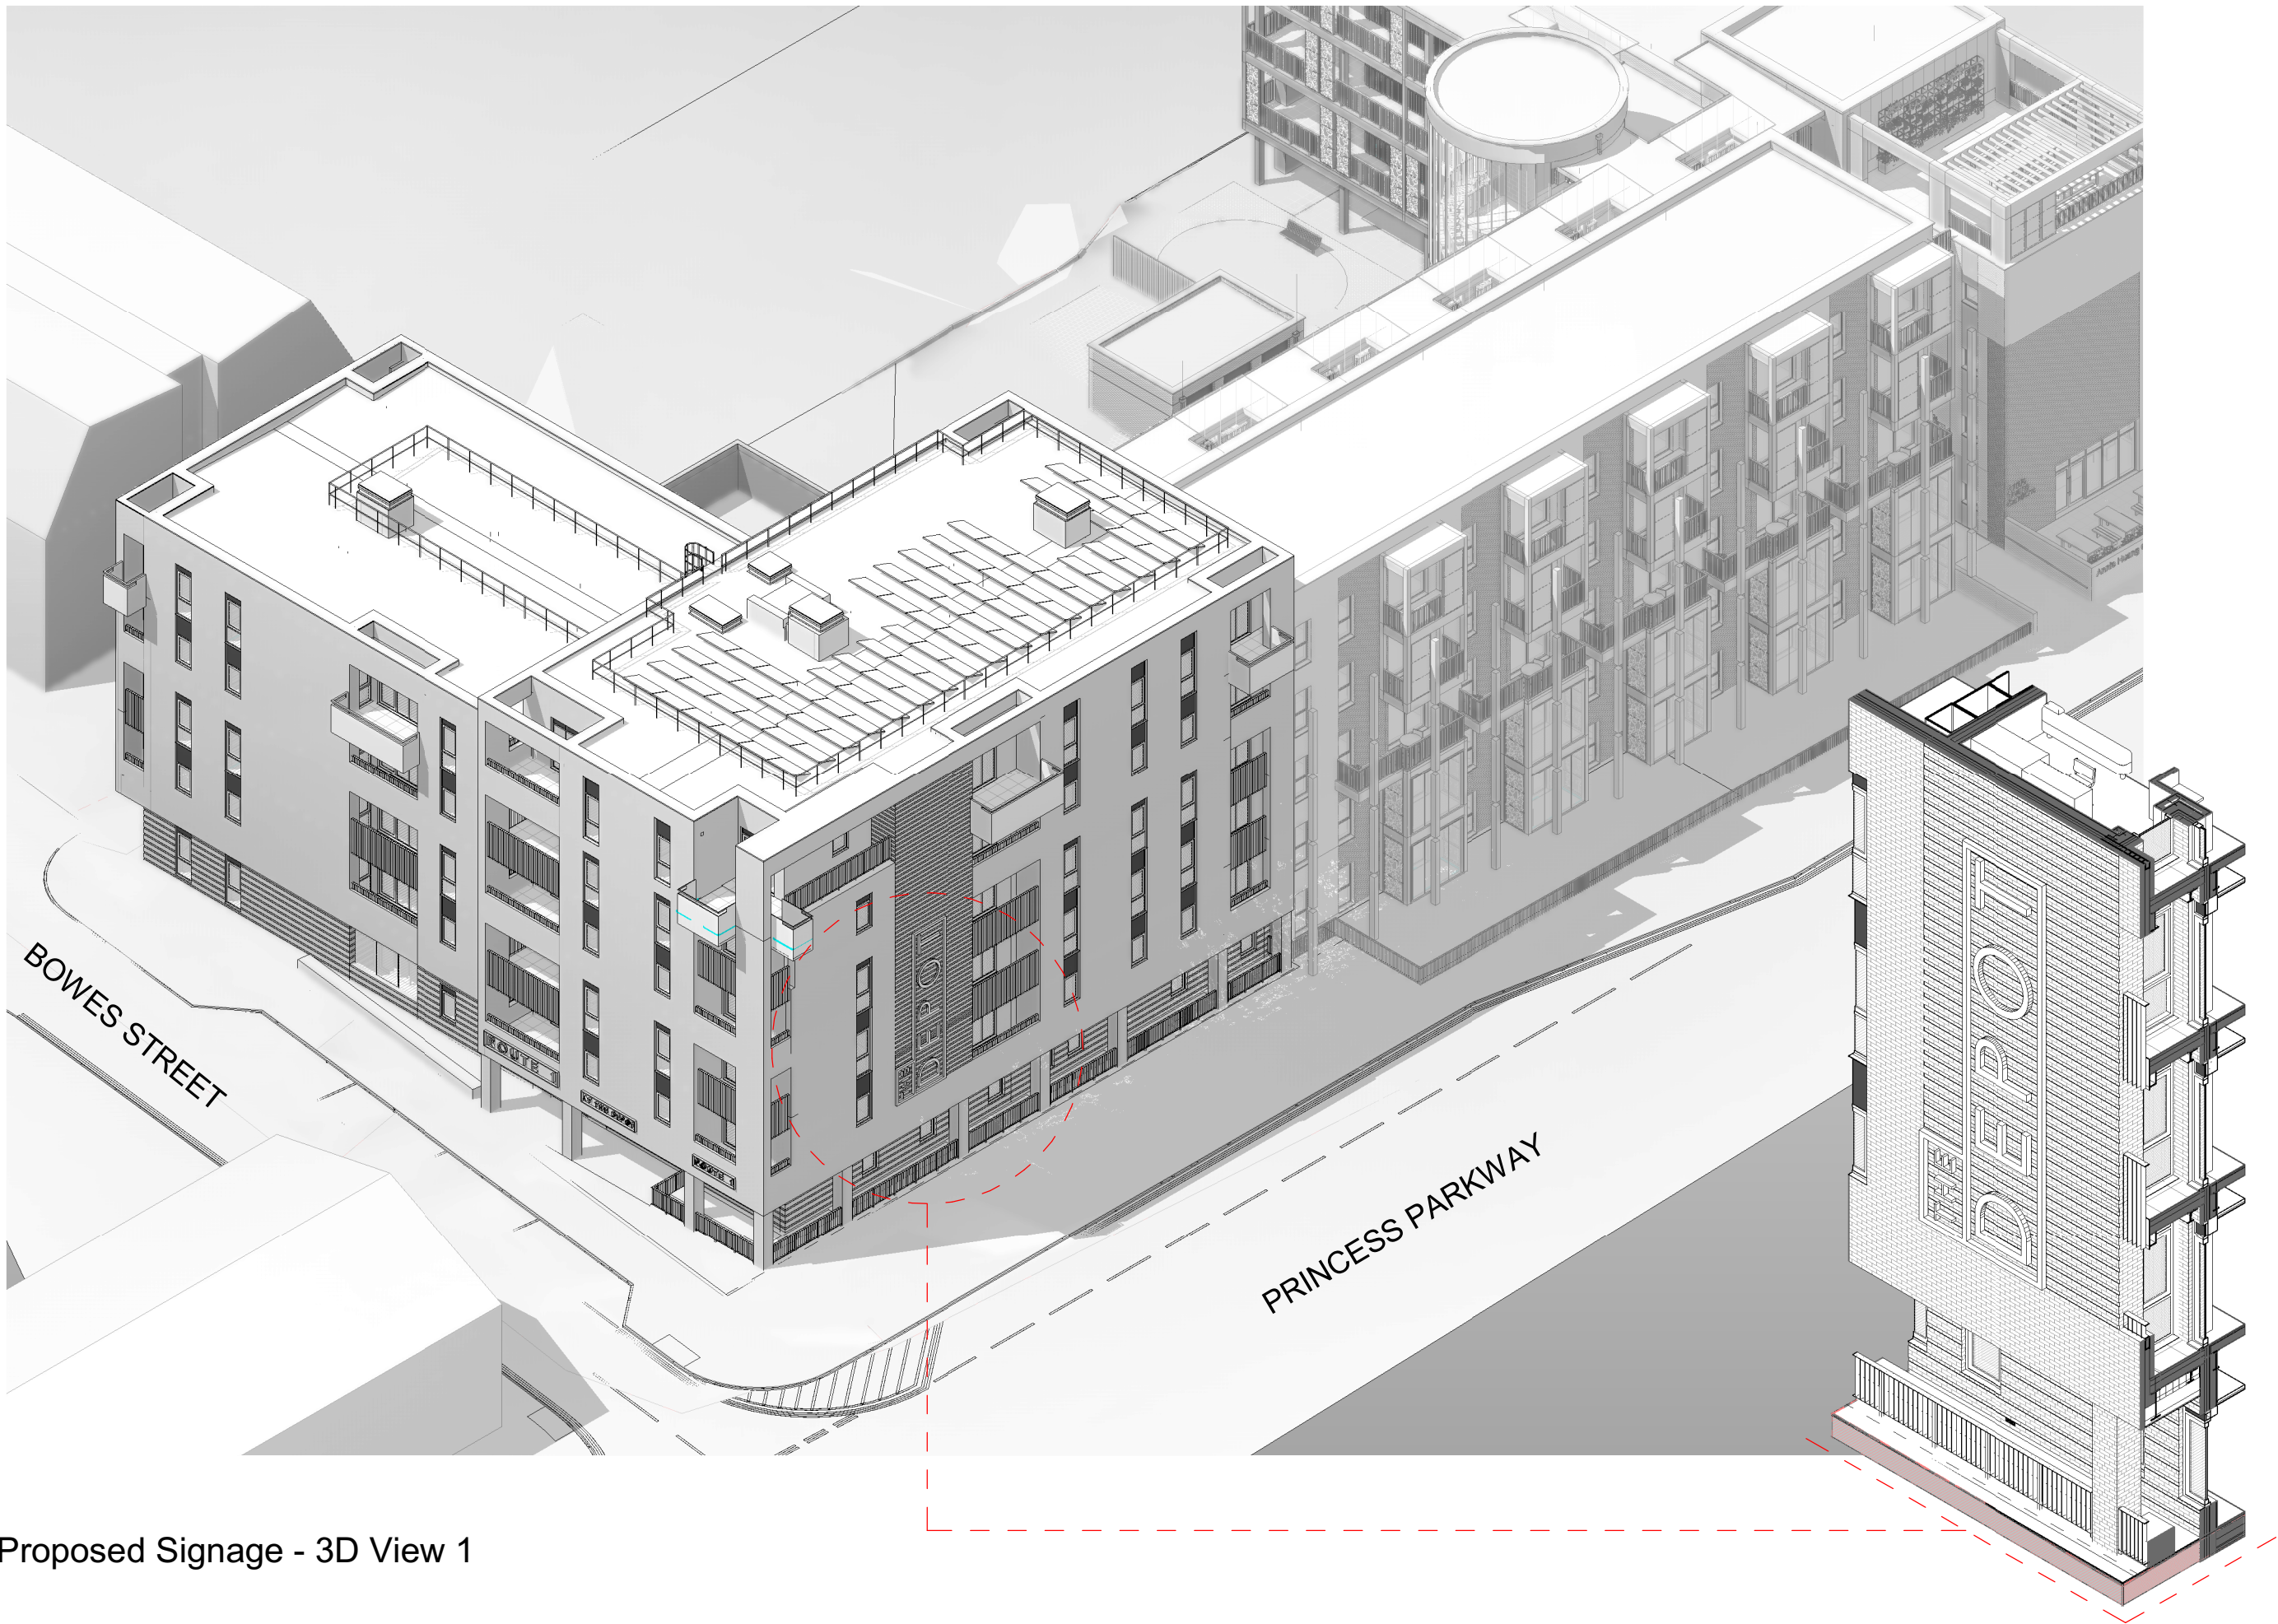

Proposed Signage - 3D View 1



Proposed Signage - West Elevation (Princess Parkway)

1 : 100


SIGN TO ALIGN WITH
RECESSED BRICK
ARRANGEMENT

Level 3 Parapet
44240

3F Third Floor
42440

2F Second Floor
39290

0F Ground Floor
32465

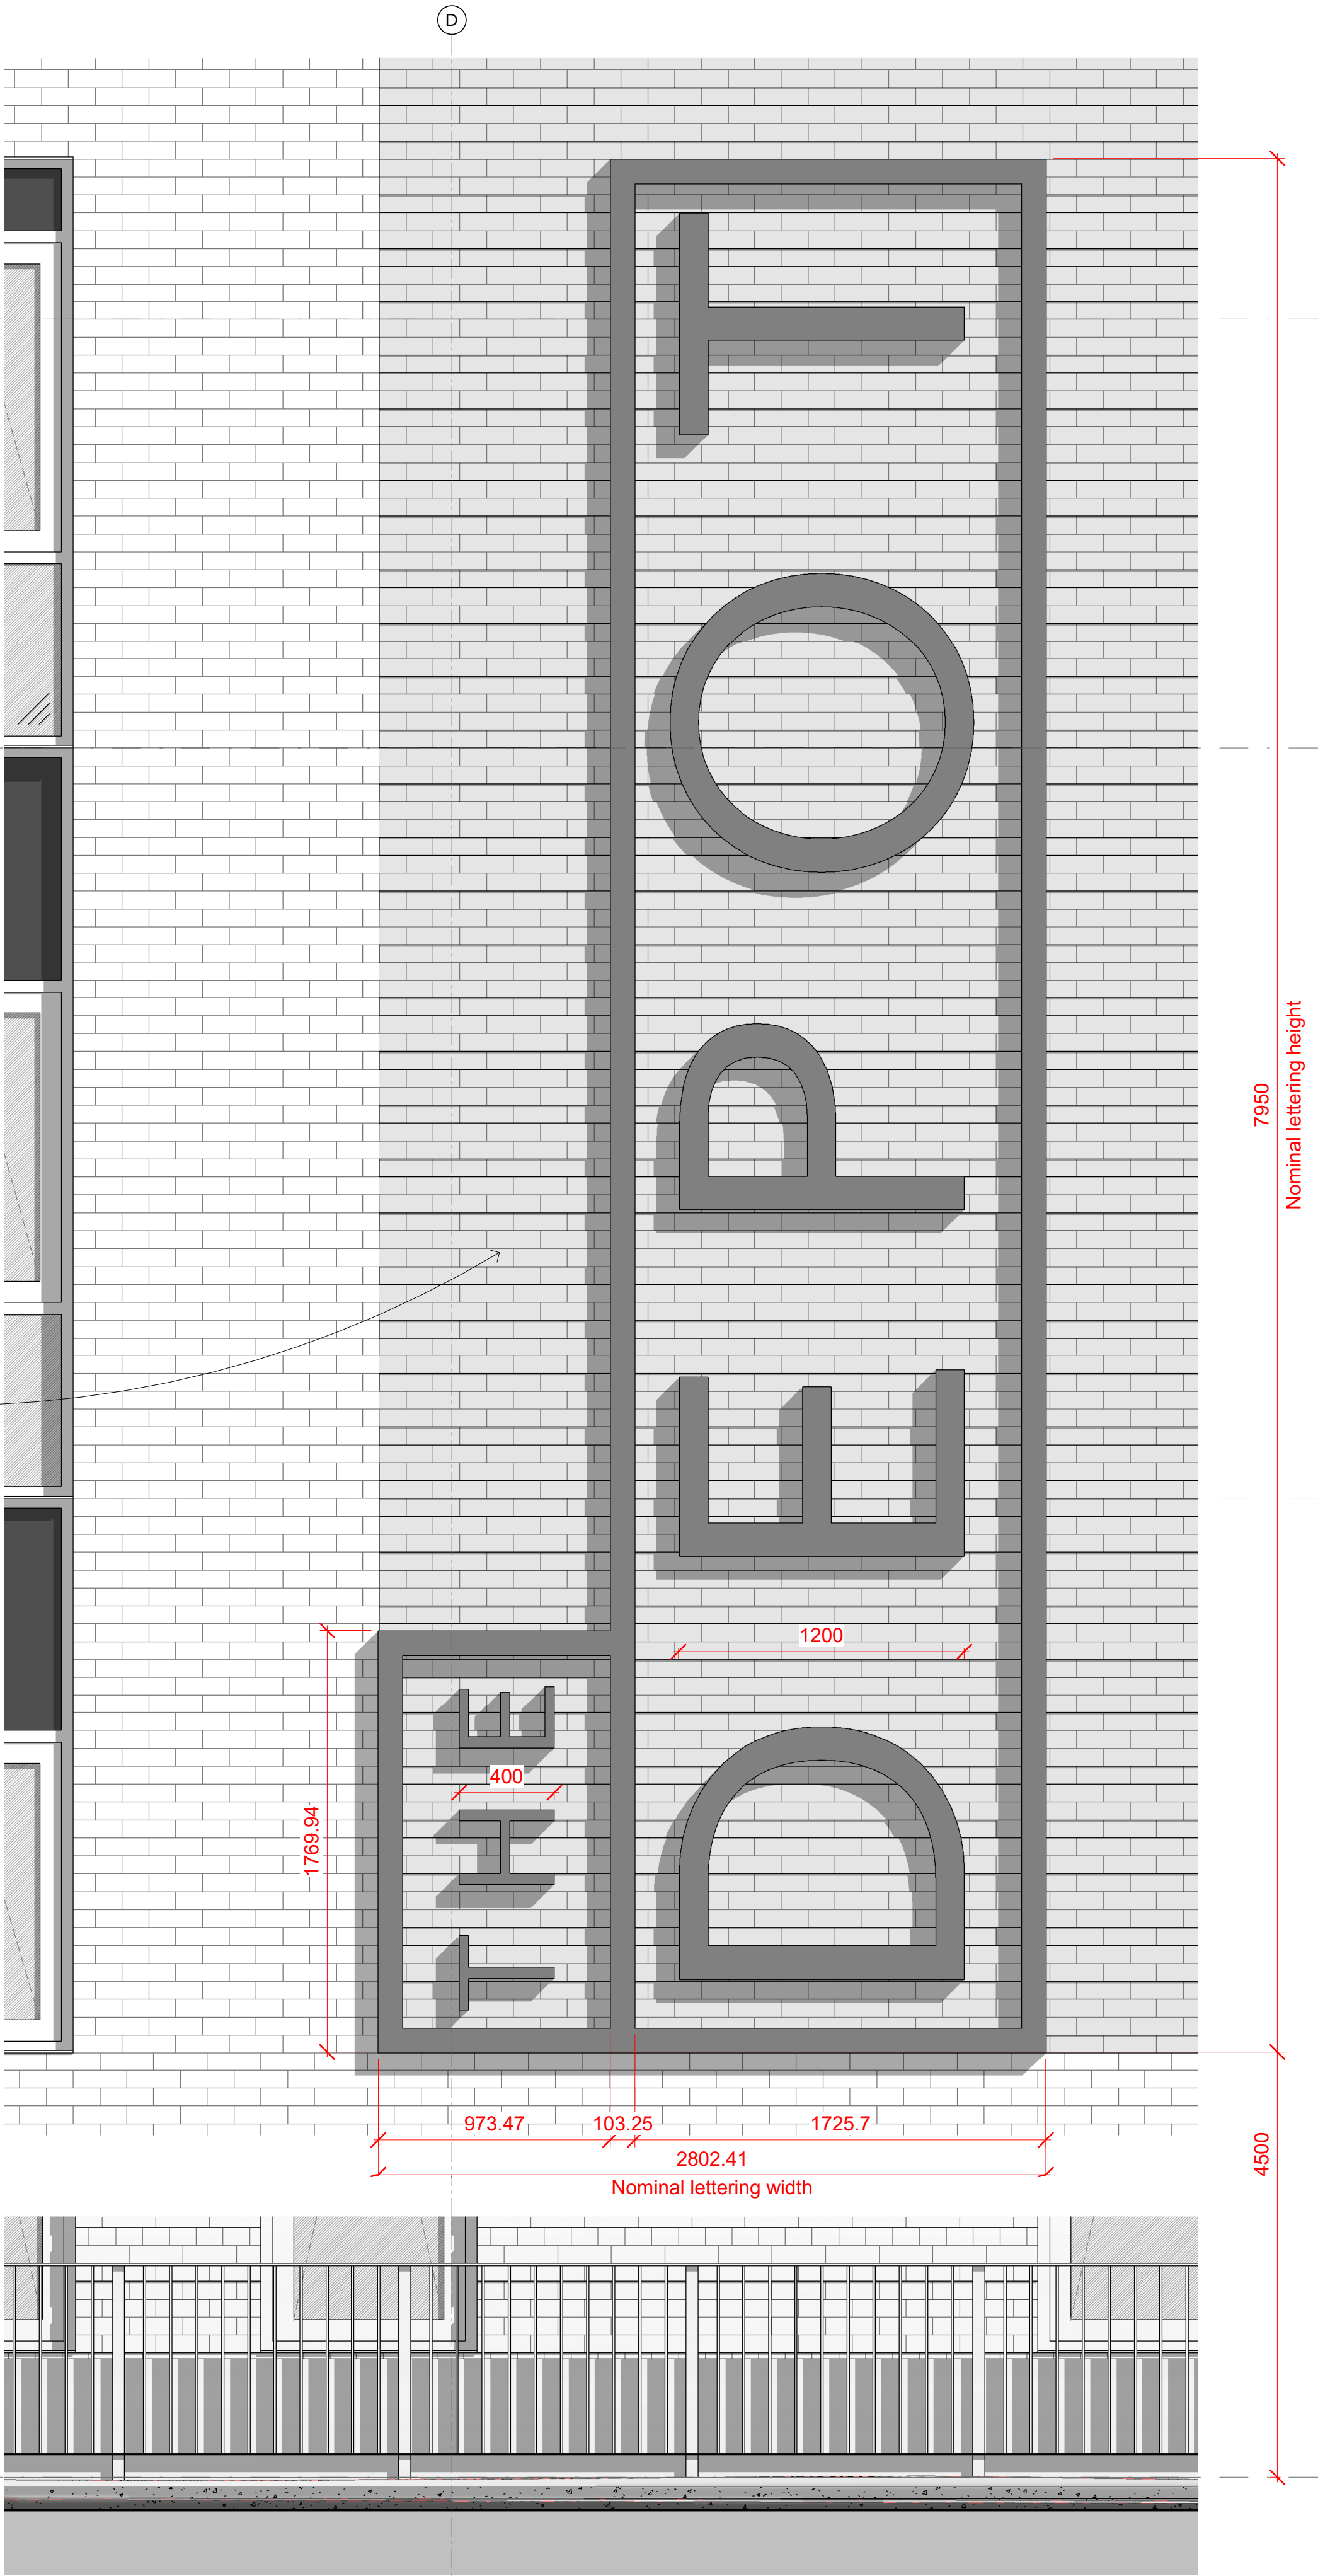

A - Proposed Signage - Setting Out

1 : 20

B


Note:
Do Not Scale from this drawing.
Dimensions are to be checked on site.
If in doubt please ask.

Signage specification:

Stainless steel 3D lettering with offset from brickwork, all with illuminated white opalescent diffuser to rear unless otherwise noted on drawing.

Lettering font style as shown.

Linear LED limunaire controlled by a photocell (Landlord supply) with override by astronomical time clock and remote manual switching for testing during daylight hours.

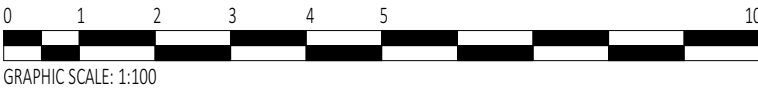

A	17/12/21	JE	First issue for Planning
-	16/12/21	JE	First issue for comment
Rev	Date	Intis	Details

© The moral rights of the author are hereby asserted.
This drawing and design is the sole property of Buttress Ltd and must not be reproduced without permission.
Buttress Ltd is Registered in England and Wales: 5363573

Rowlinson

Buttress

41 Bengal Street
Manchester
M4 6AF

T 0161 236 3303
E contact@buttress.net
W www.buttress.net

Project Title	Apartment Block A
Client	Rowlinson Construction Ltd
Location	Manchester

Drawing ref Signage - Elevations 1

Date	17/12/2021 11:37:22	Scale	As indicated
Checker	DC	Orig Paper Size	A1

Job No: 8134 Status PLANNING

Project: Origin: Zone: Level: Type: Disc: Number: Rev:

8134-BA-ZZ-ZZ-DR-A-(05) 640- A