


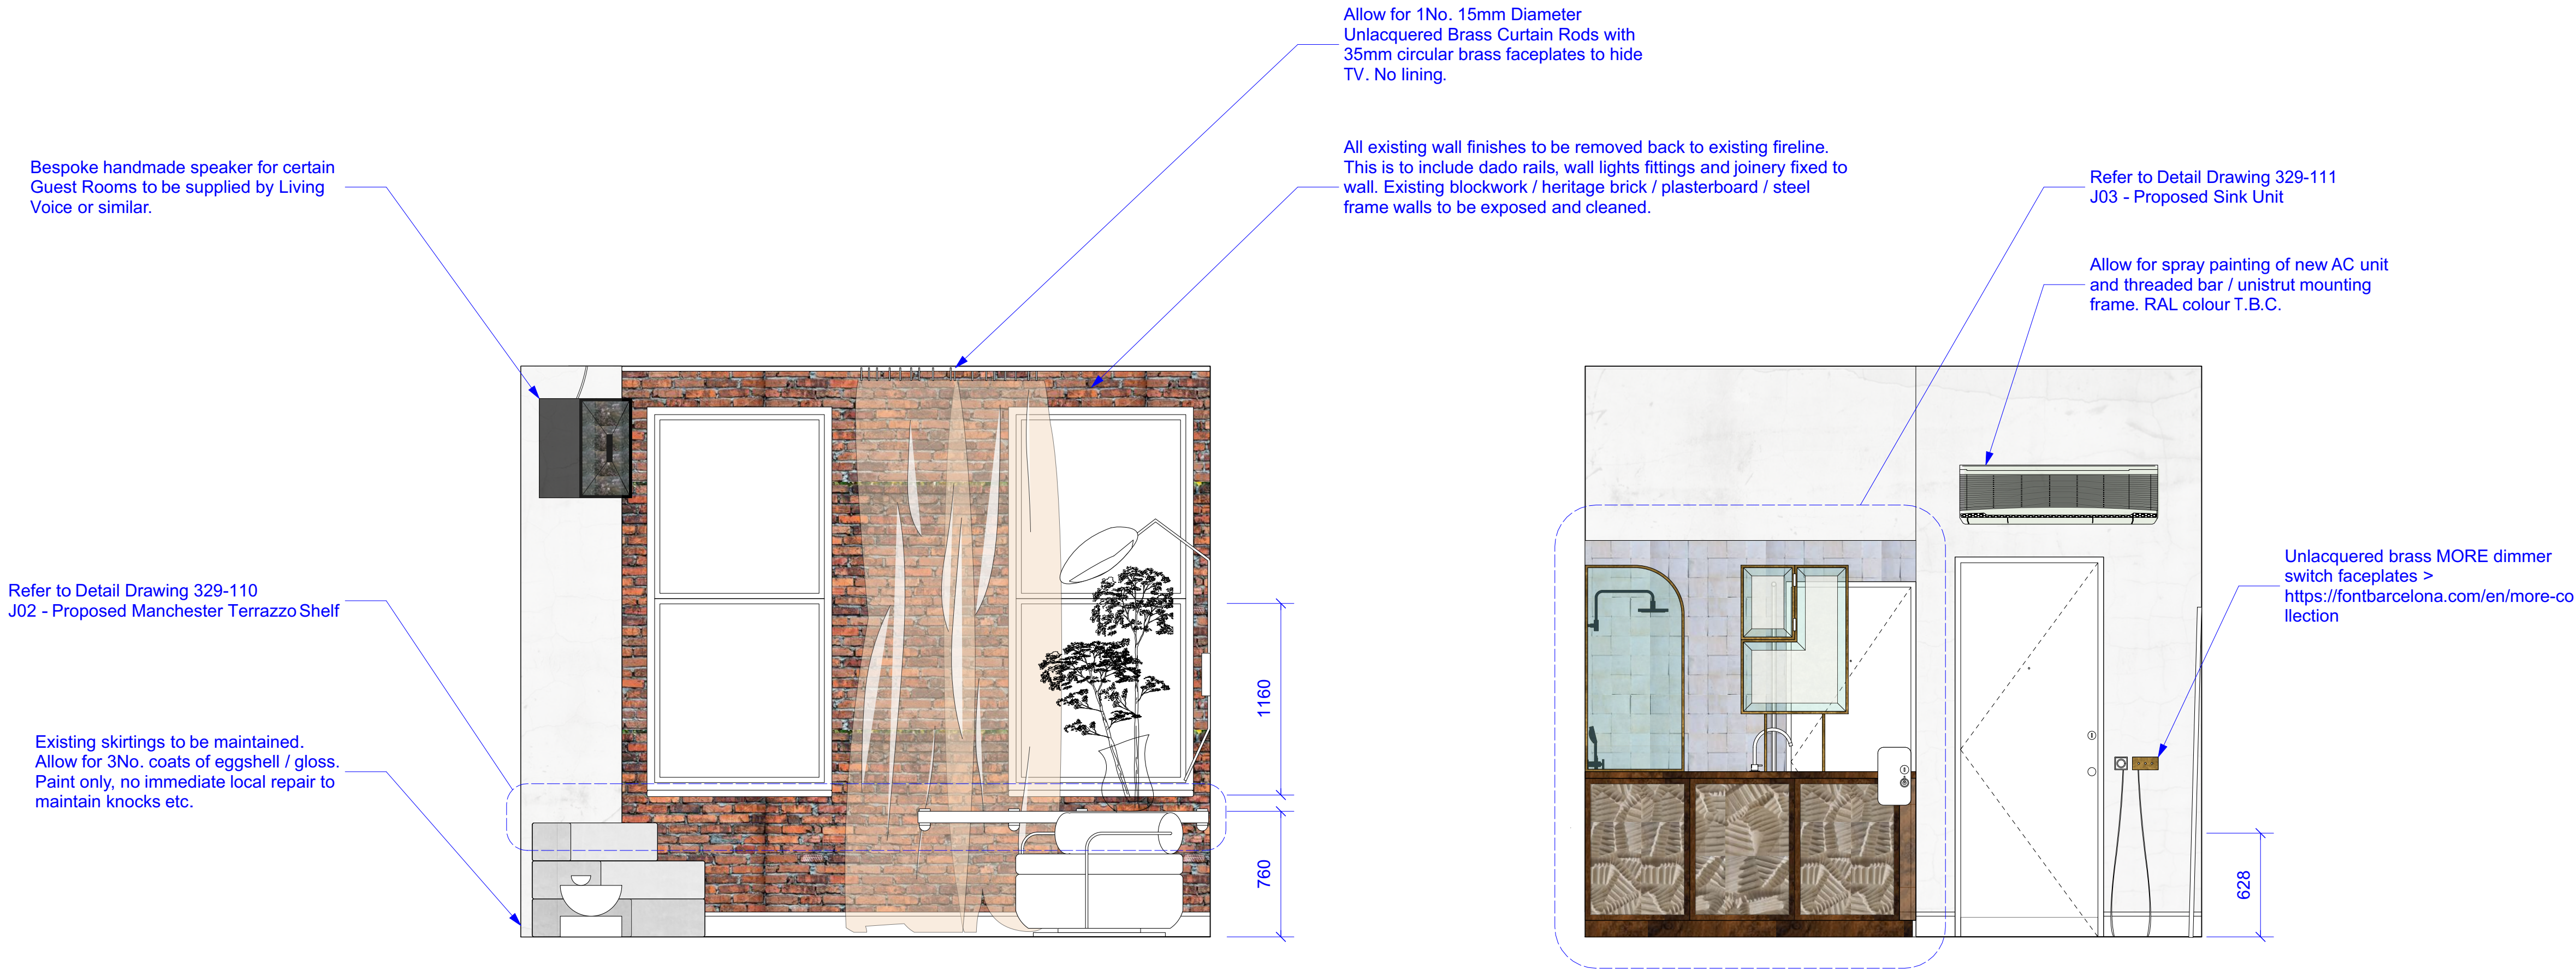

Proposed Internal Elevation CC
Scale: 1:25

Proposed Internal Elevation DD
Scale: 1:25



Revisions

T1	A	06/11/20	Draft Issue for Tender
T2	B	08/02/21	Revised following strip out and samples approval
T3	C	02/08/21	Revised following Planning Comments

Project
Storeys

Drawing Title
Proposed Internal Elevation CC + DD

Scale
1:25 @ A1

Revision
T3

Client
Amar Chima


Drawn
co

Deer
co

4.07 The Tea Building
56 Shoreditch High Street
London E1 6JJ

hello@reddeer.co.uk
www.reddeer.co.uk
+44 (0) 203 6373 581

red deer

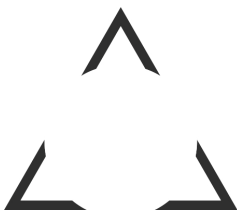

329-107

Do not scale from drawing.
All dimensions to be checked on site.
Report omissions and issues to the Architect.
© 2016 Red Deer Limited