




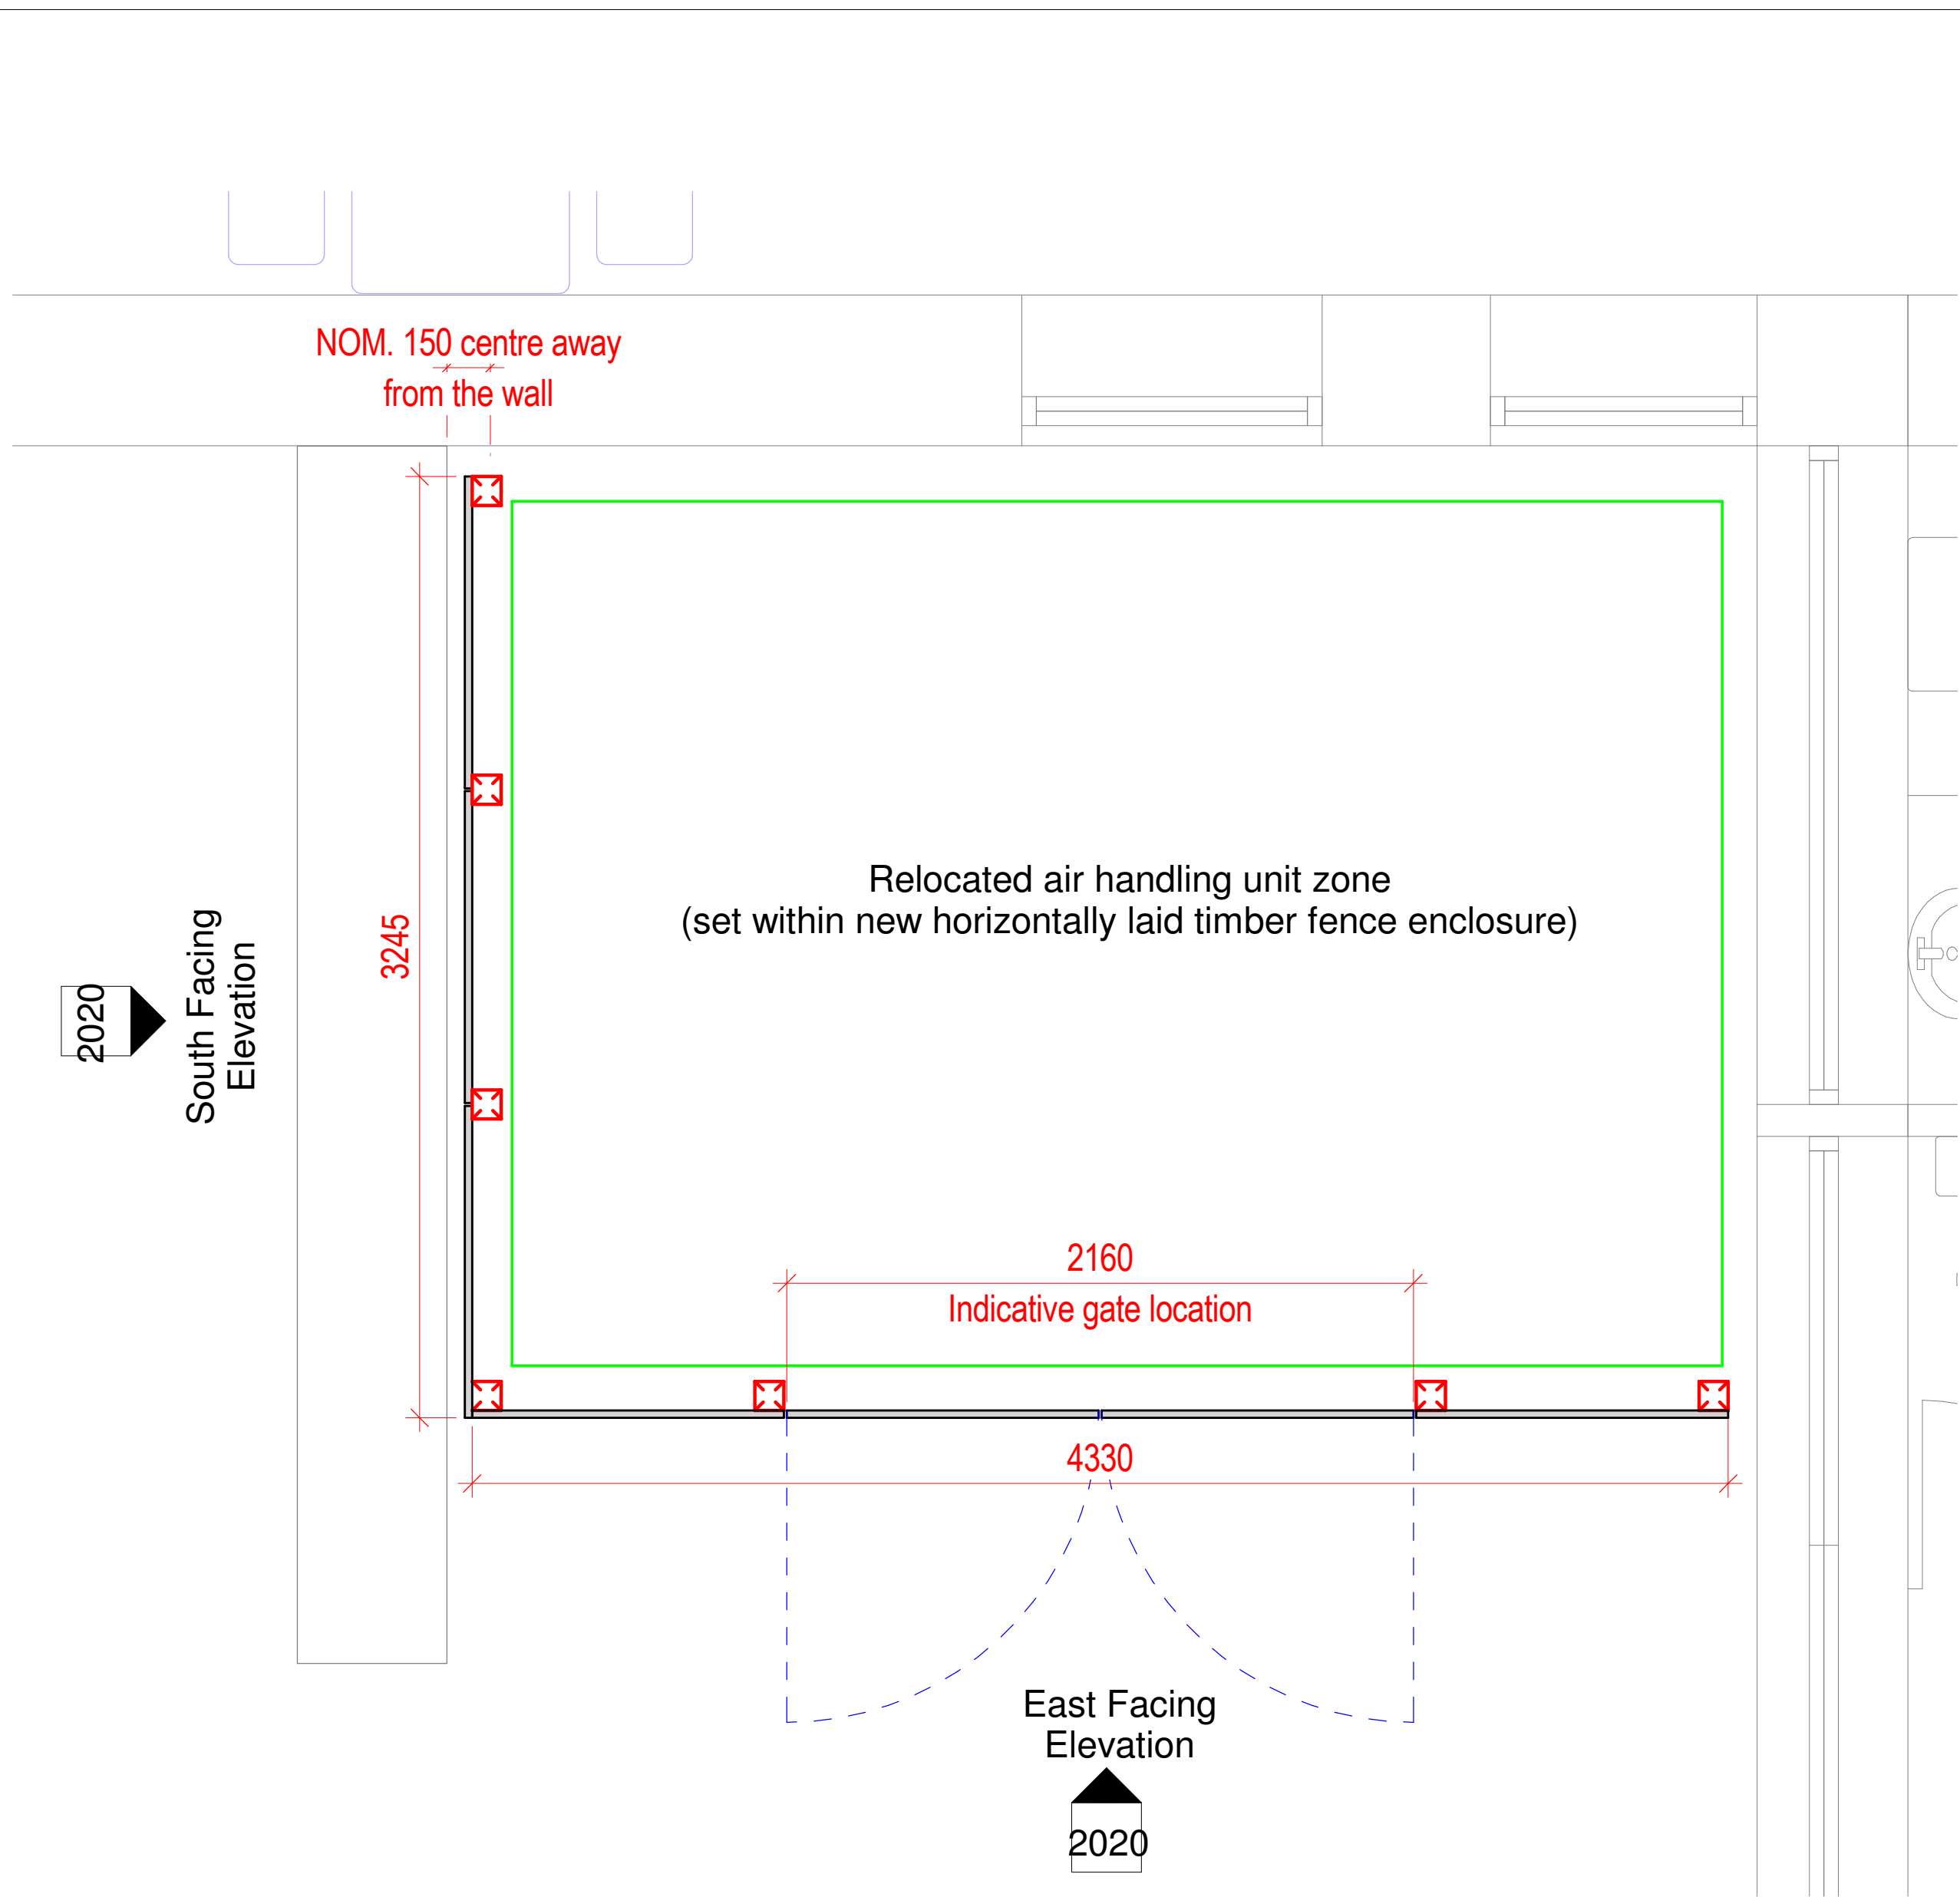


Plant Enclosure - Plan Detail
1 : 20

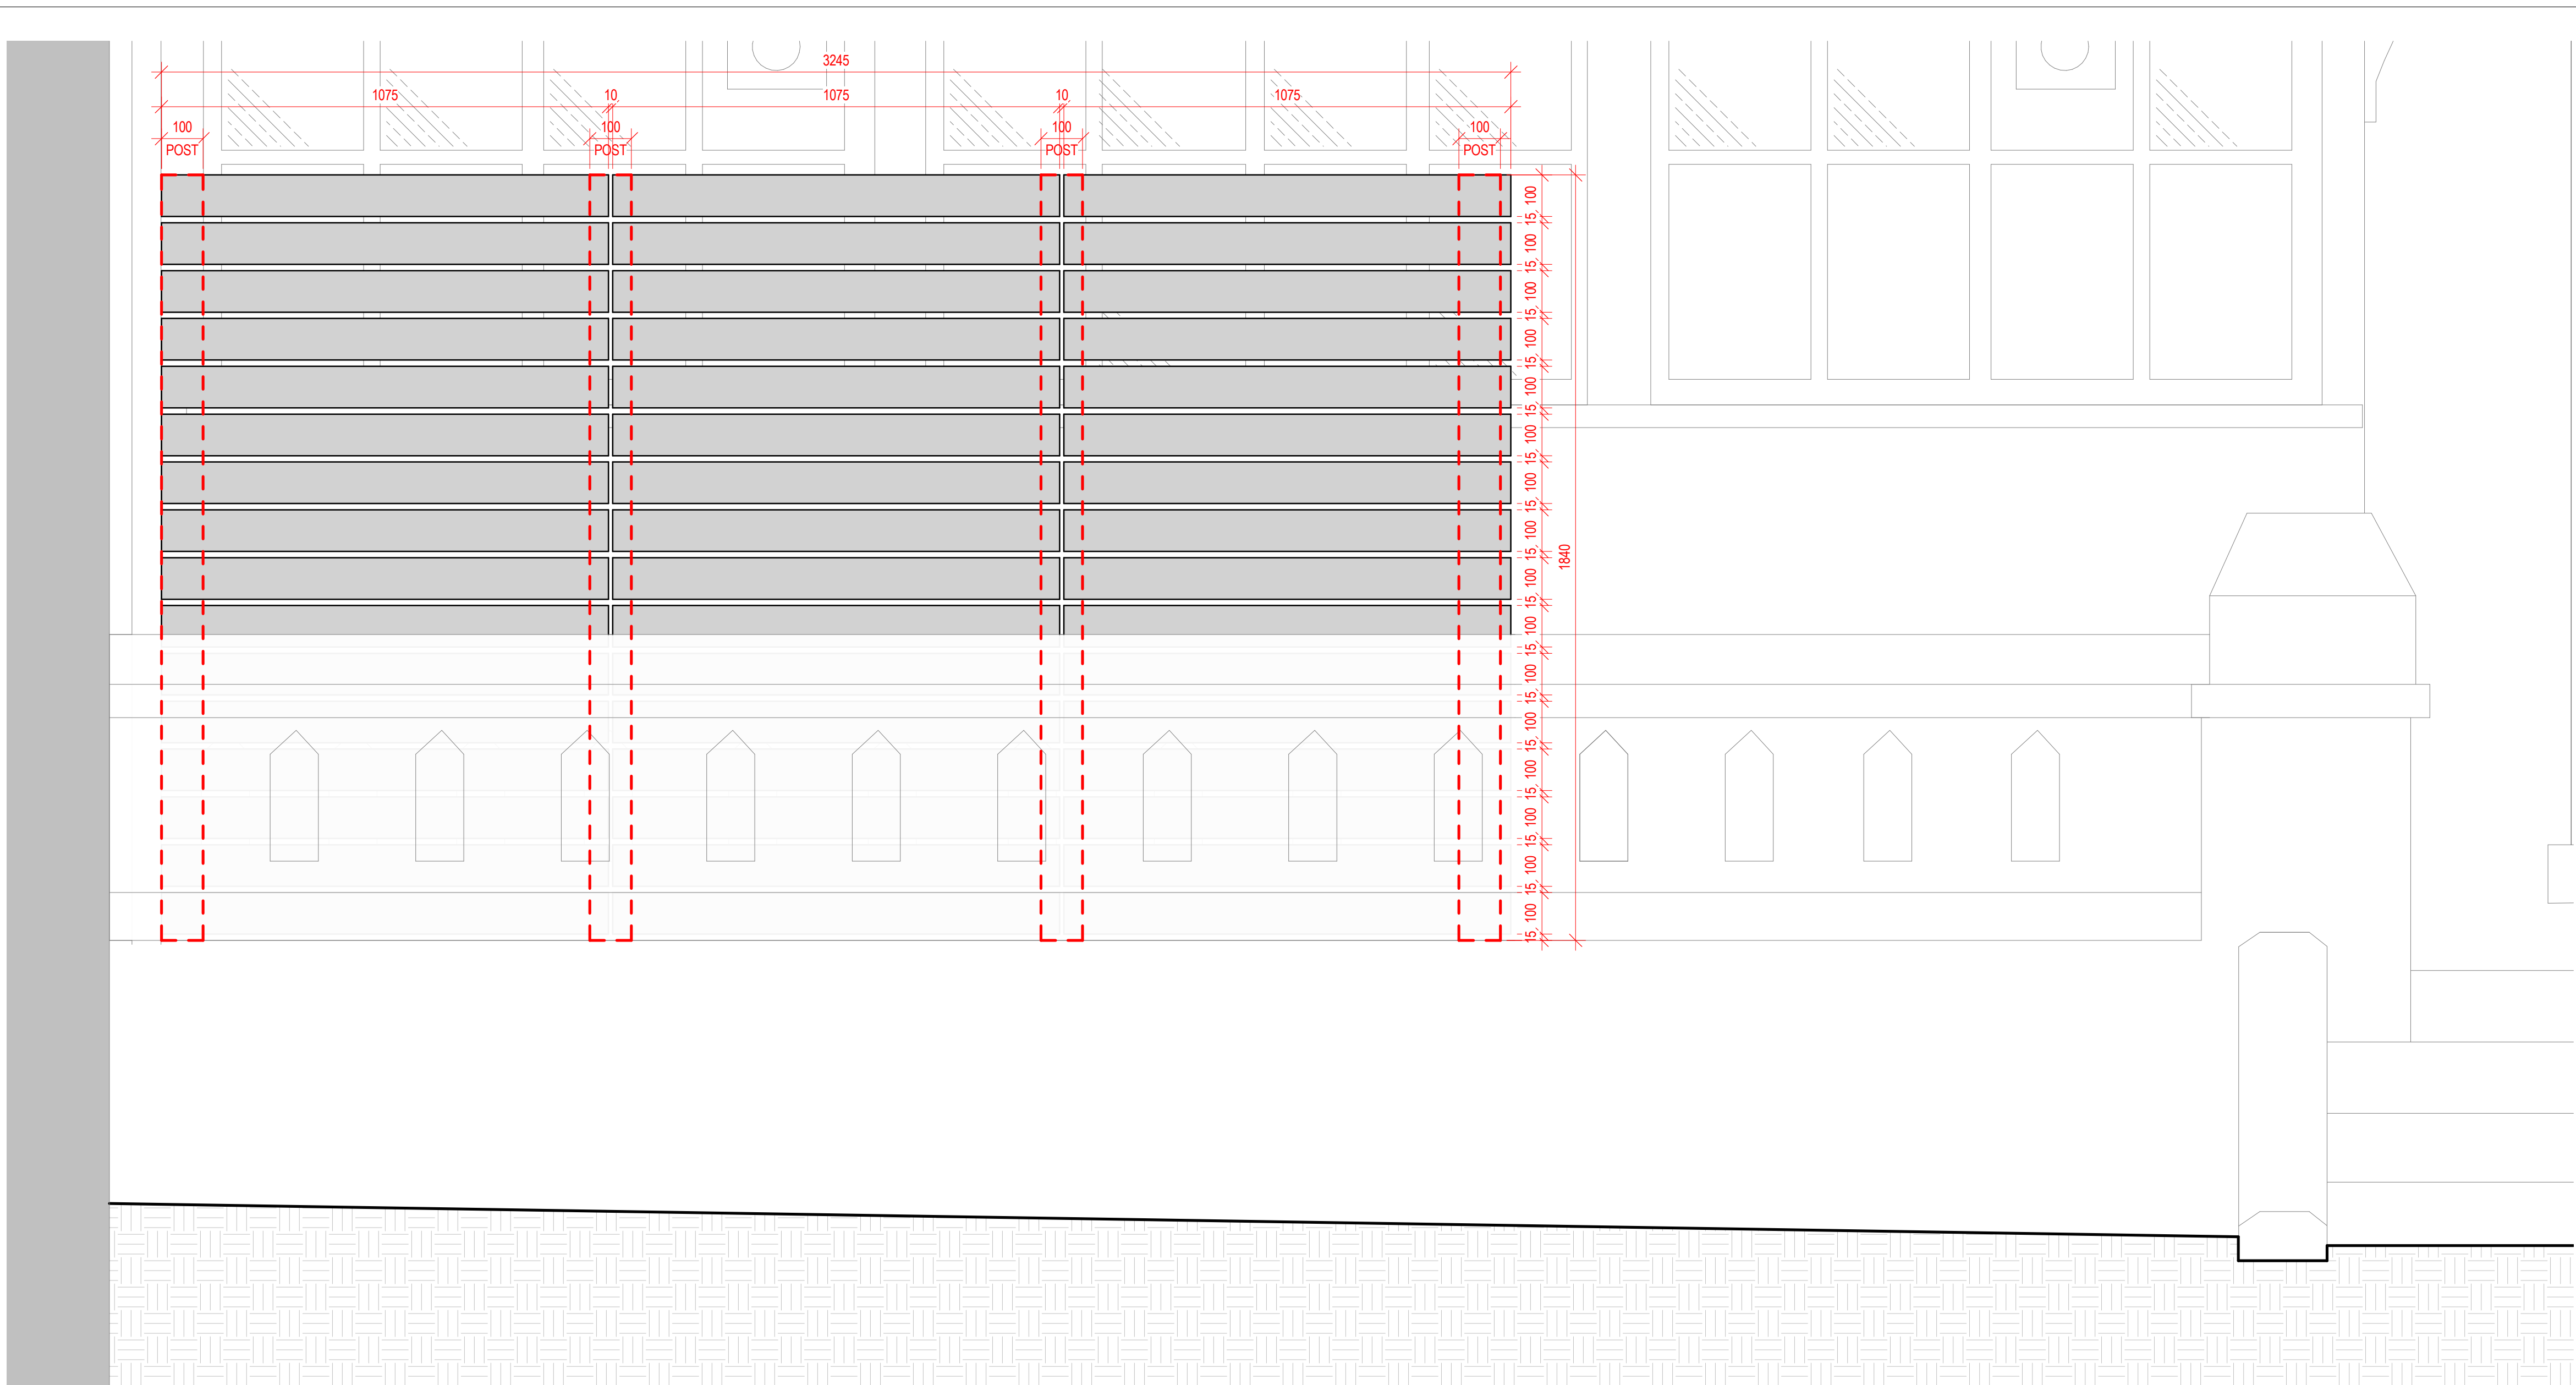

South Facing Elevation
1 : 10

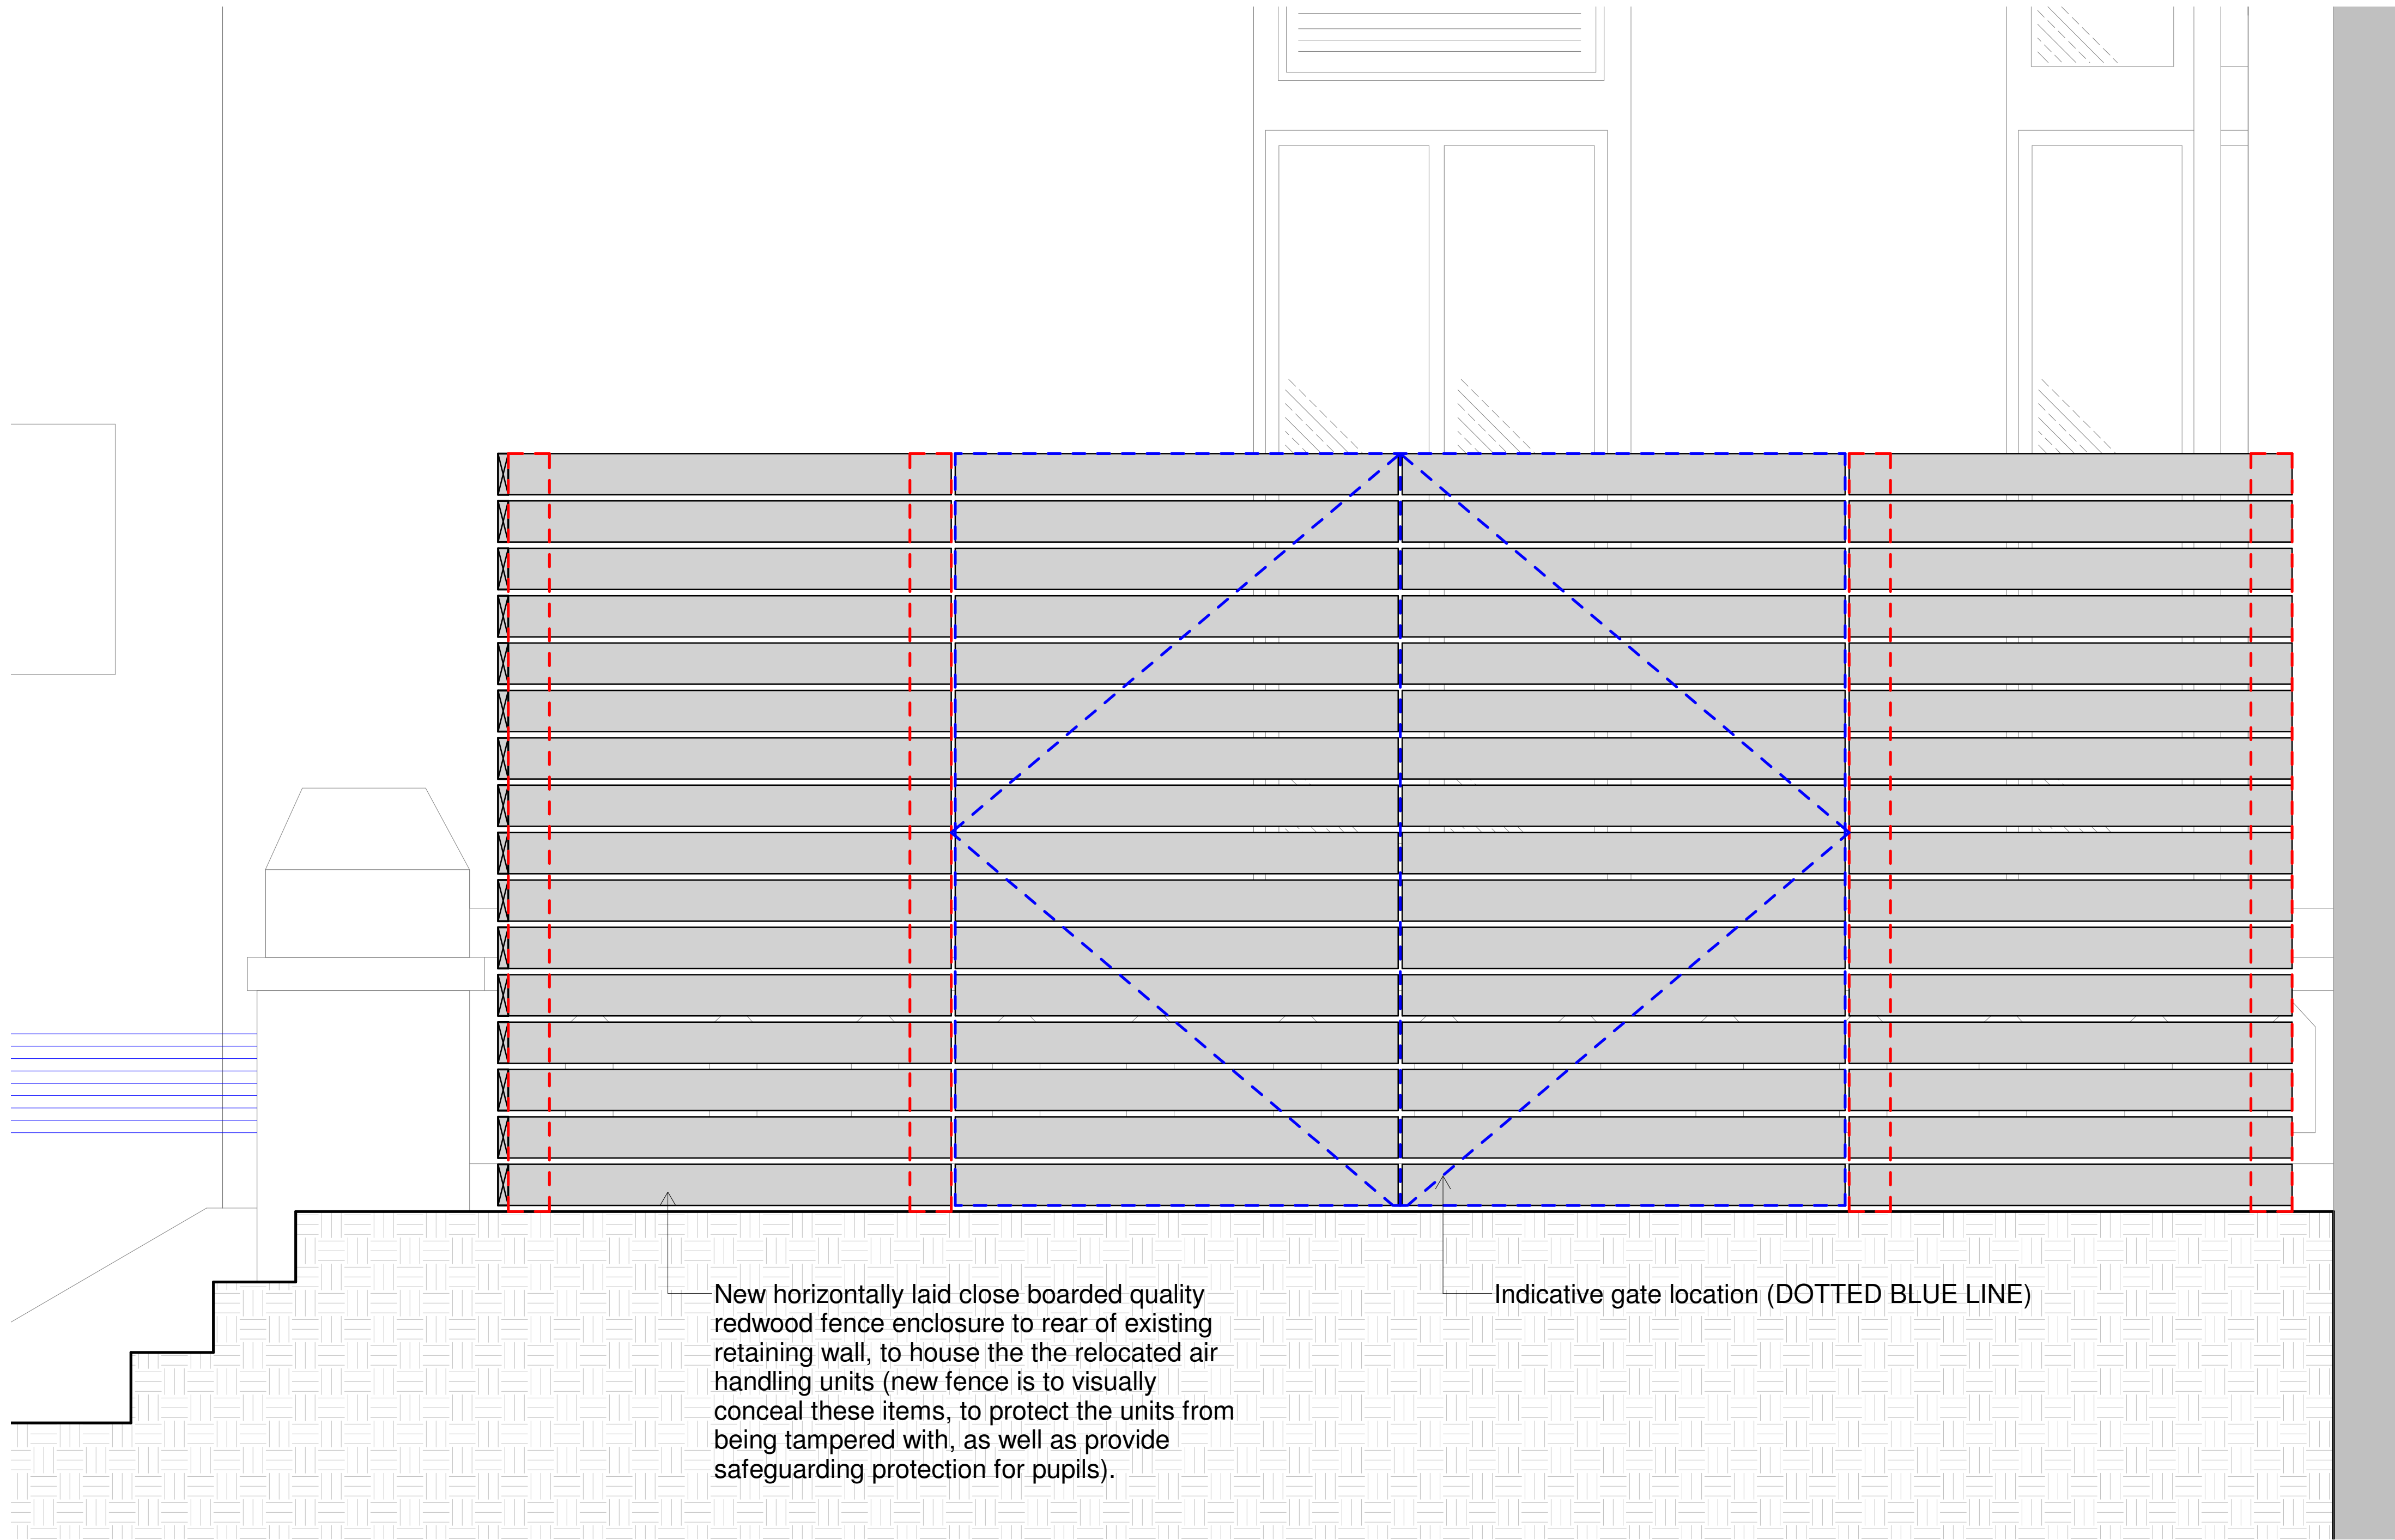

East Facing Elevation
1 : 10

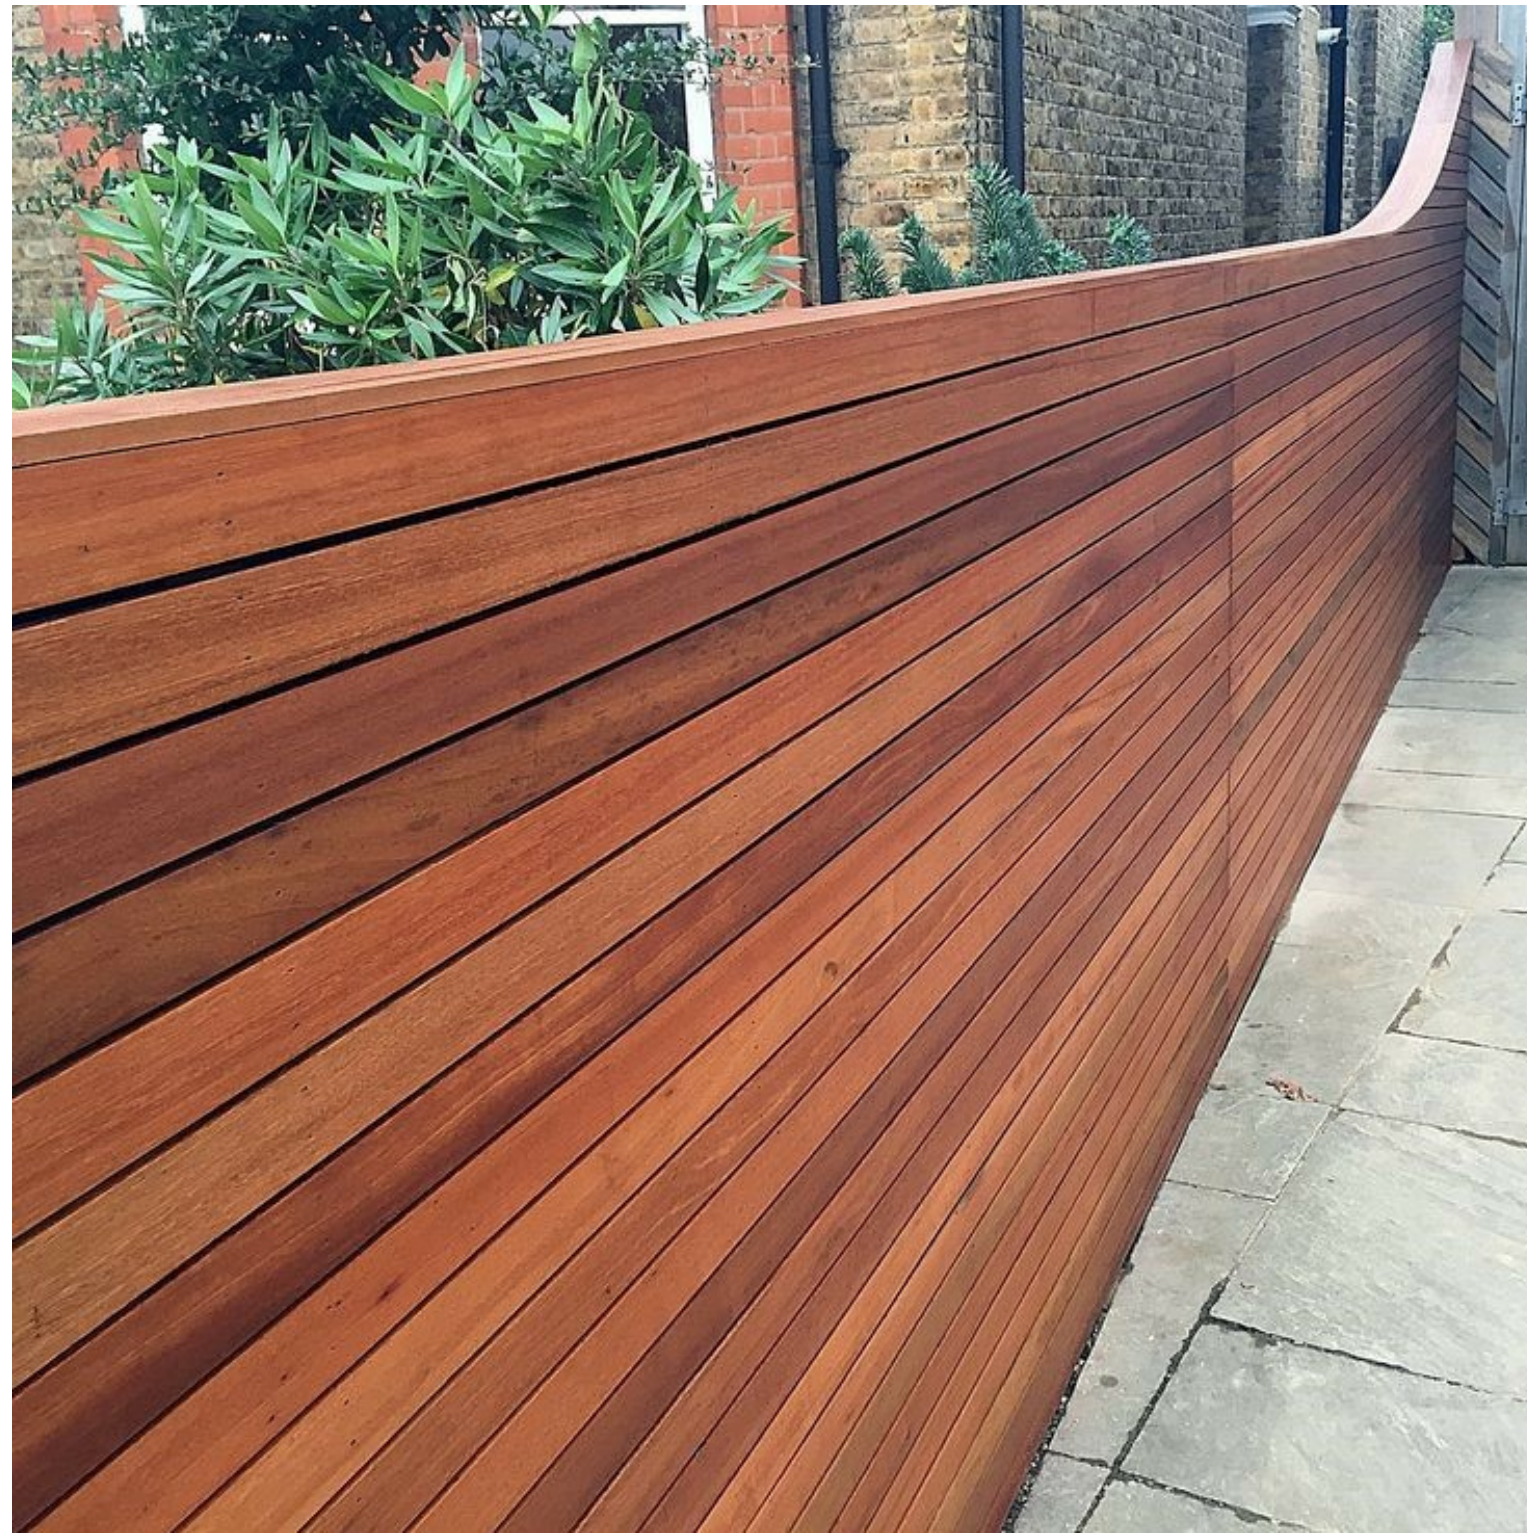

Precedent Photo 1 - Close Boarded Fencing



Precedent Photo 2 - Close Boarded Fencing



Reference View - Indicative Levels



Reference Views - Indicative Fence Line Shown

Notes
The Contractor is to check all dimensions and conditions on site before commencing. Do not scale from this drawing.
This drawing remains the copyright of POZZONI Architecture Ltd.

Scale Bars TO BE USED ONLY AS GUIDANCE

1:200	mm	1:100	mm	1:50	mm	1:25	mm	1:10	mm	1:5	mm
1:200	mm	1:100	mm	1:50	mm	1:25	mm	1:10	mm	1:5	mm
1:200	mm	1:100	mm	1:50	mm	1:25	mm	1:10	mm	1:5	mm
1:200	mm	1:100	mm	1:50	mm	1:25	mm	1:10	mm	1:5	mm

KEY

- Plant Enclosure

Table

Rev	Description	By	Date
001	Fencing design updated in response to planners comments	MM	21.09.21
002	CONSTRUCTION ISSUE	JSB	23.08.21

Client Xaverian College

Project Xaverian College, Firwood Works

Proposed Plant Enclosure

5023_8000 **C02**

5023-PAL-00-XX-DR-A-8000

Date 23/08/21 **AS** **indicated** **@ A0**

TC **JSB** **SWG**

Planning **Tender** **Construction**

Design **Contract** **As Built**

pozzoni

15-12 Emerald Street
London
WC1N 3GA

Woodville House
2 Woodville Road
Abingdon
OX11 2PL

+44 (0) 7578 8079
gch@pozzoni.co.uk

+44 (0) 181 595 7840
www.pozzoni.co.uk

C:\Users\mike\My Documents\5023-PAL-00-XX-DR-A-8000-CENTRAL_P01_20210210_Mike\mike\p01\p01_20210210_17.25.21