




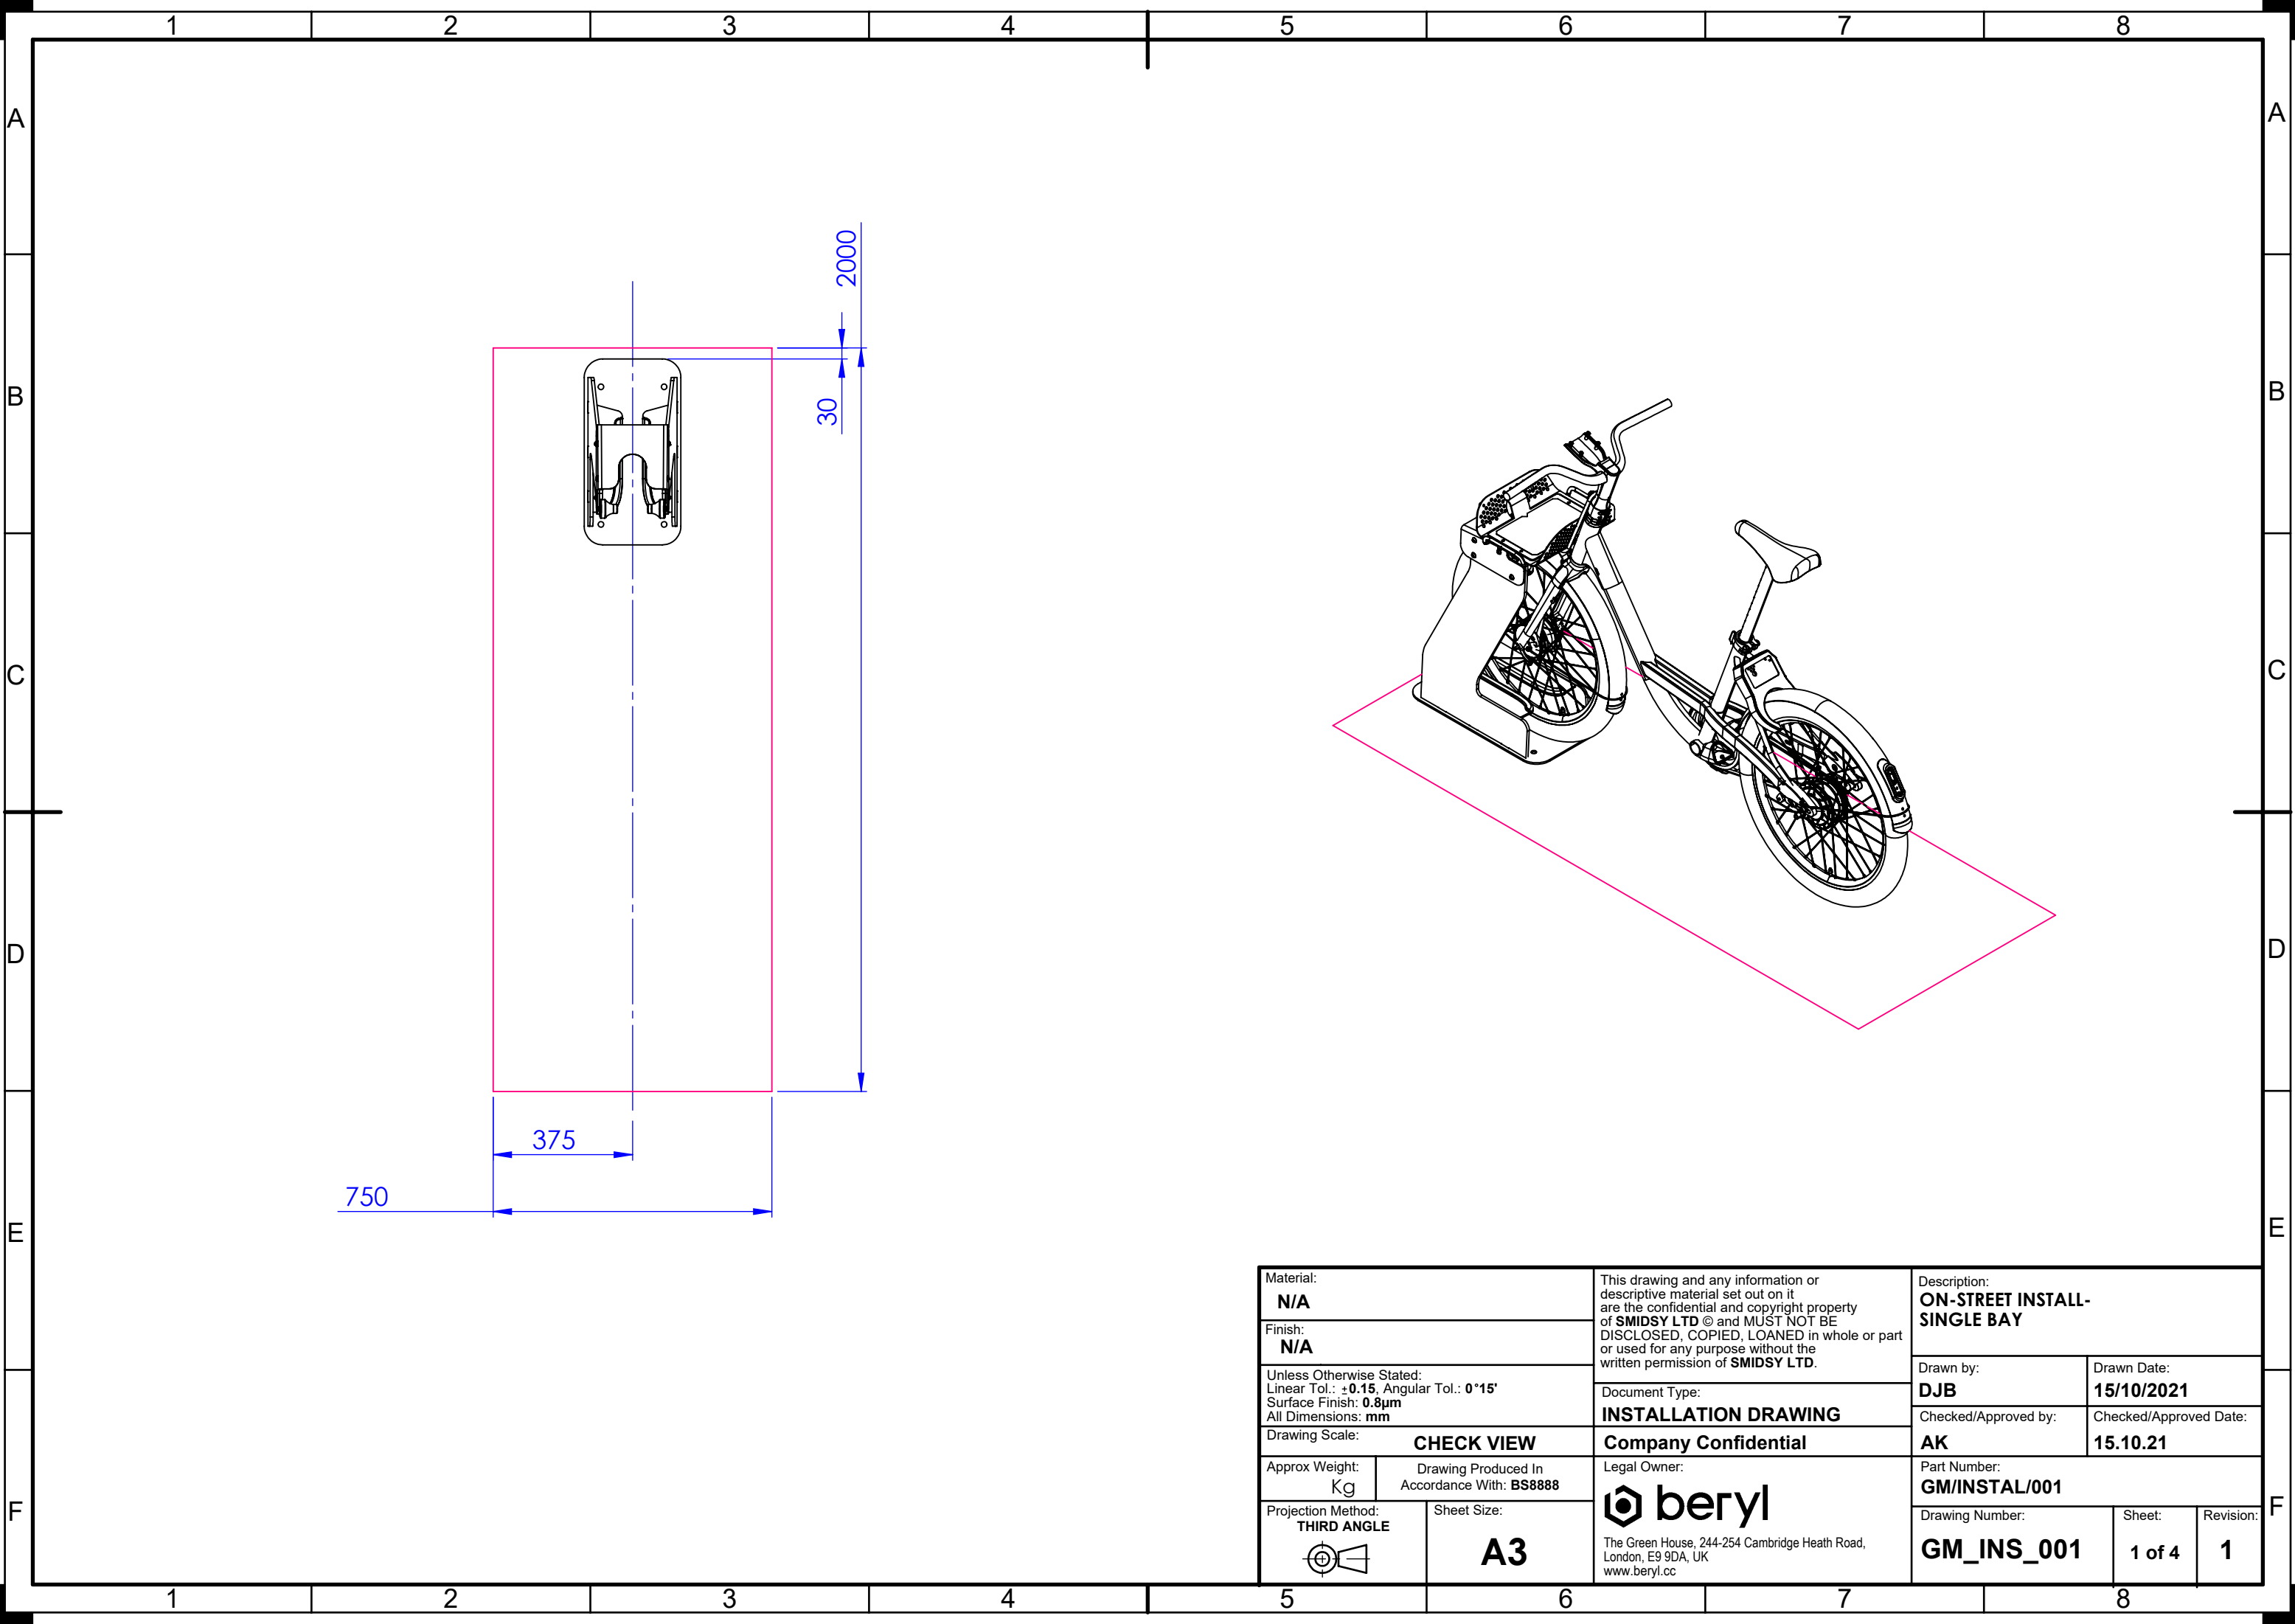


Material: N/A		This drawing and any information or descriptive material set out on it are the confidential and copyright property of SMIDSY LTD © and MUST NOT BE DISCLOSED, COPIED, LOANED in whole or part or used for any purpose without the written permission of SMIDSY LTD .	Description: ON-STREET INSTALL-SINGLE BAY		
Finish: N/A			Drawn by: DJB		Drawn Date: 15/10/2021
Unless Otherwise Stated: Linear Tol.: ±0.15 , Angular Tol.: 0°15' Surface Finish: 0.8µm All Dimensions: mm			Checked/Approved by: AK		Checked/Approved Date: 15.10.21
Drawing Scale: CHECK VIEW			Part Number: GM/INSTAL/001		
Approx Weight: Kg	Drawing Produced In Accordance With: BS8888		Legal Owner:  The Green House, 244-254 Cambridge Heath Road, London, E9 9DA, UK www.beryl.cc		
Projection Method: THIRD ANGLE 		Sheet Size: A3		Drawing Number: GM_INS_001	
				Sheet: 1 of 4	Revision: 1

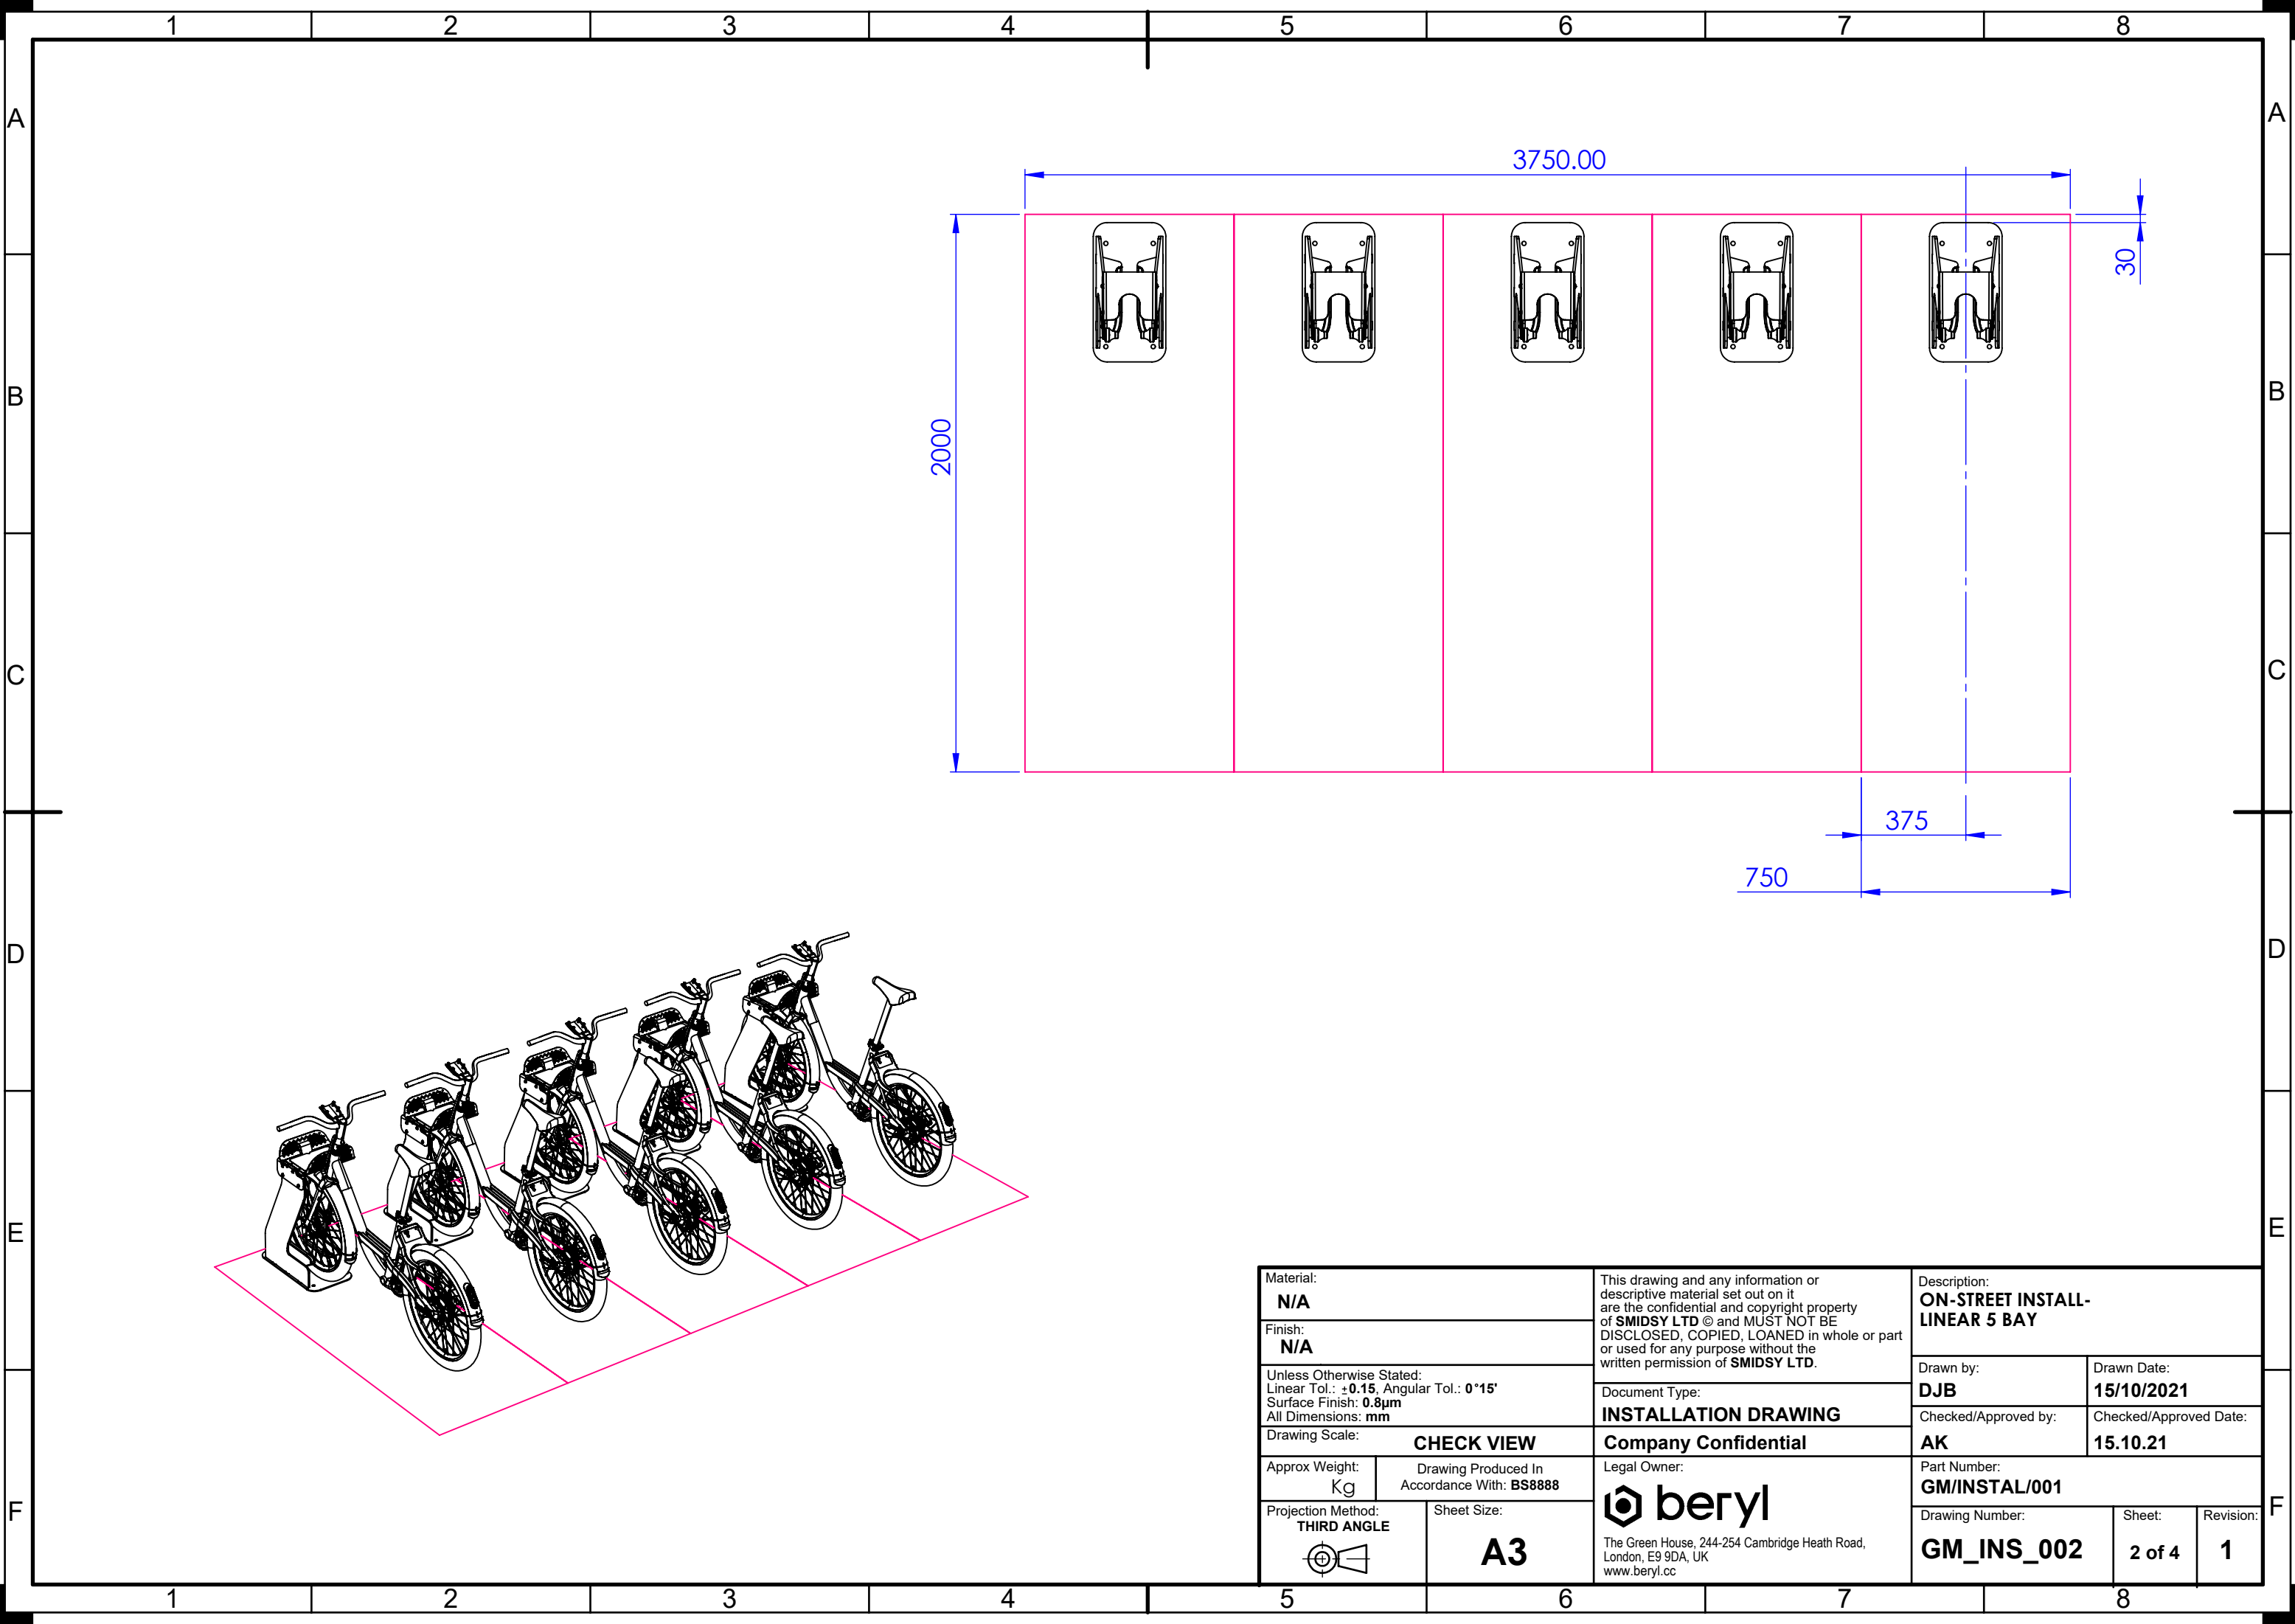


Material: N/A		This drawing and any information or descriptive material set out on it are the confidential and copyright property of SMIDSY LTD © and MUST NOT BE DISCLOSED, COPIED, LOANED in whole or part or used for any purpose without the written permission of SMIDSY LTD .	Description: ON-STREET INSTALL-LINEAR 5 BAY			
Finish: N/A			Drawn by: DJB	Drawn Date: 15/10/2021		
Unless Otherwise Stated: Linear Tol.: ±0.15 , Angular Tol.: 0°15' Surface Finish: 0.8µm All Dimensions: mm			Checked/Approved by: AK			
Drawing Scale: CHECK VIEW			Checked/Approved Date: 15.10.21			
Approx Weight: Kg			Part Number: GM/INSTAL/001			
Drawing Produced In Accordance With: BS8888		Legal Owner:  The Green House, 244-254 Cambridge Heath Road, London, E9 9DA, UK www.beryl.cc			Drawing Number: GM_INS_002	
Projection Method: THIRD ANGLE 		Sheet Size: A3		Sheet: 2 of 4	Revision: 1	

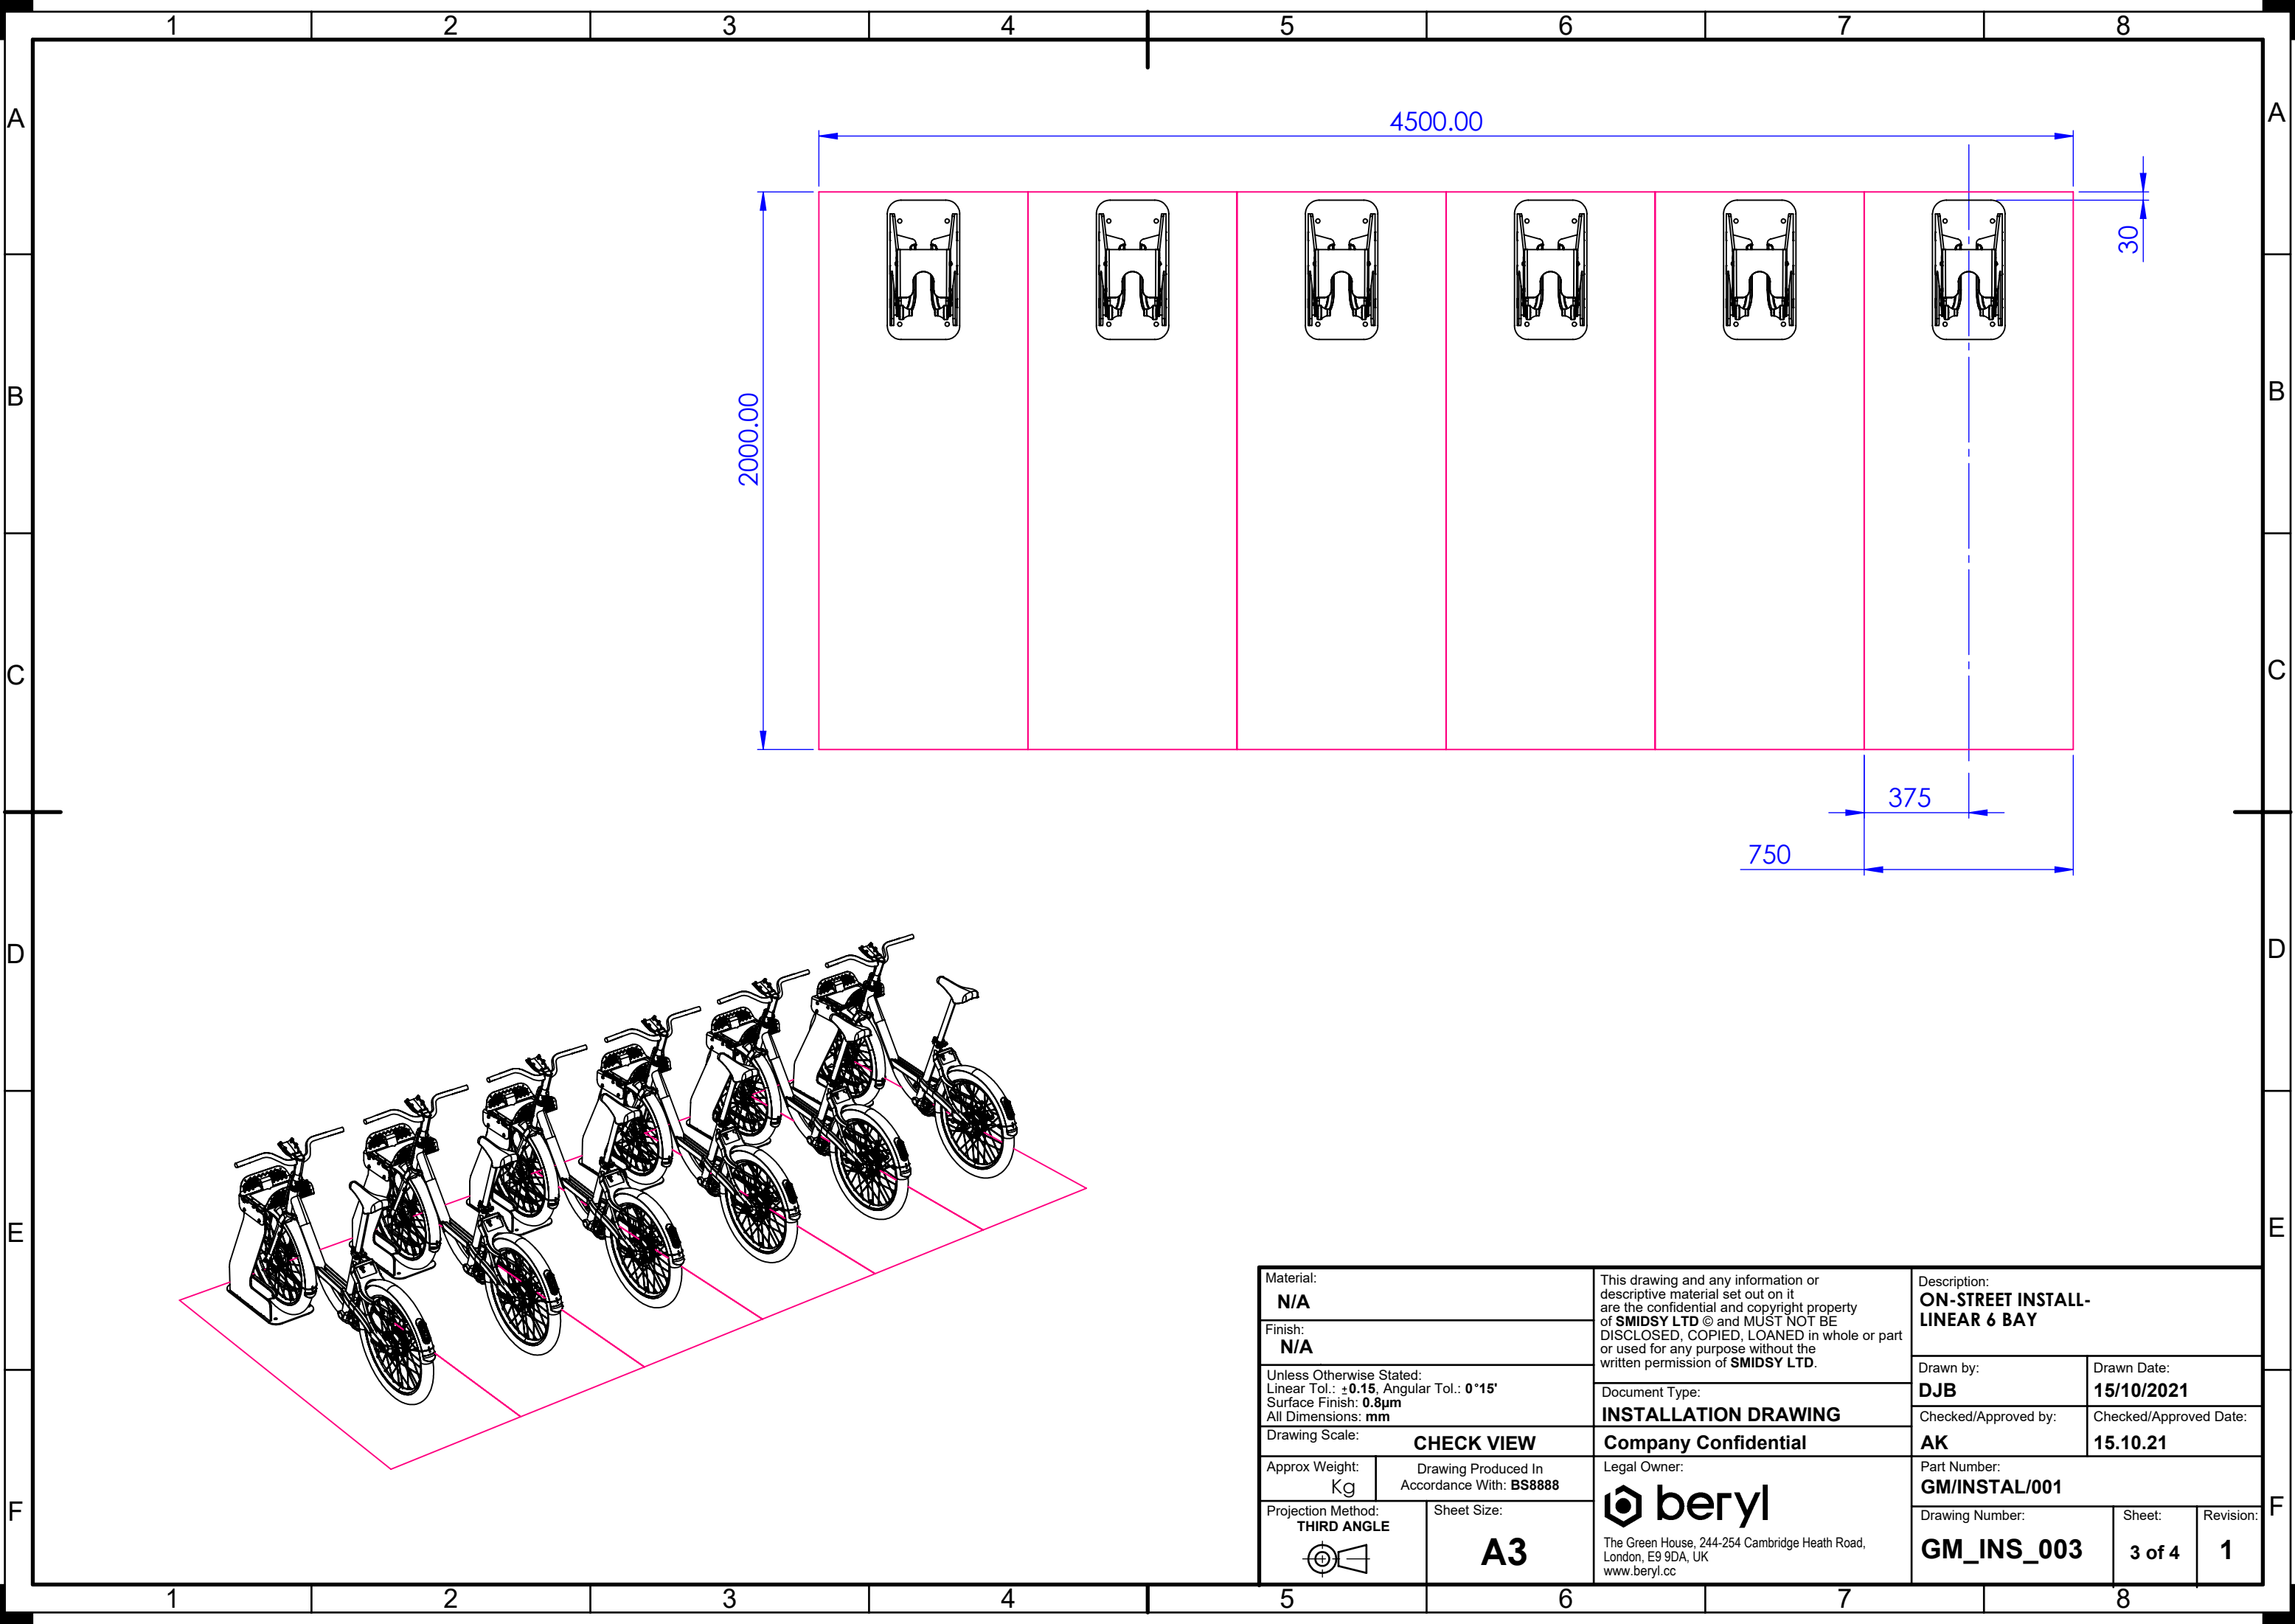


Material: N/A		This drawing and any information or descriptive material set out on it are the confidential and copyright property of SMIDSY LTD © and MUST NOT BE DISCLOSED, COPIED, LOANED in whole or part or used for any purpose without the written permission of SMIDSY LTD .	Description: ON-STREET INSTALL- LINEAR 6 BAY		
Finish: N/A			Drawn by: DJB	Drawn Date: 15/10/2021	
Unless Otherwise Stated: Linear Tol.: ±0.15 , Angular Tol.: 0°15' Surface Finish: 0.8µm All Dimensions: mm			Checked/Approved by: AK	Checked/Approved Date: 15.10.21	
Drawing Scale: CHECK VIEW		Document Type: INSTALLATION DRAWING	Part Number: GM/INSTAL/001		
Approx Weight: Kg		Company Confidential	Drawing Number: GM_INS_003		
Drawing Produced In Accordance With: BS8888		Legal Owner:  The Green House, 244-254 Cambridge Heath Road, London, E9 9DA, UK www.beryl.cc	Sheet: 3 of 4		
Projection Method: THIRD ANGLE 		Sheet Size: A3	Revision: 1		

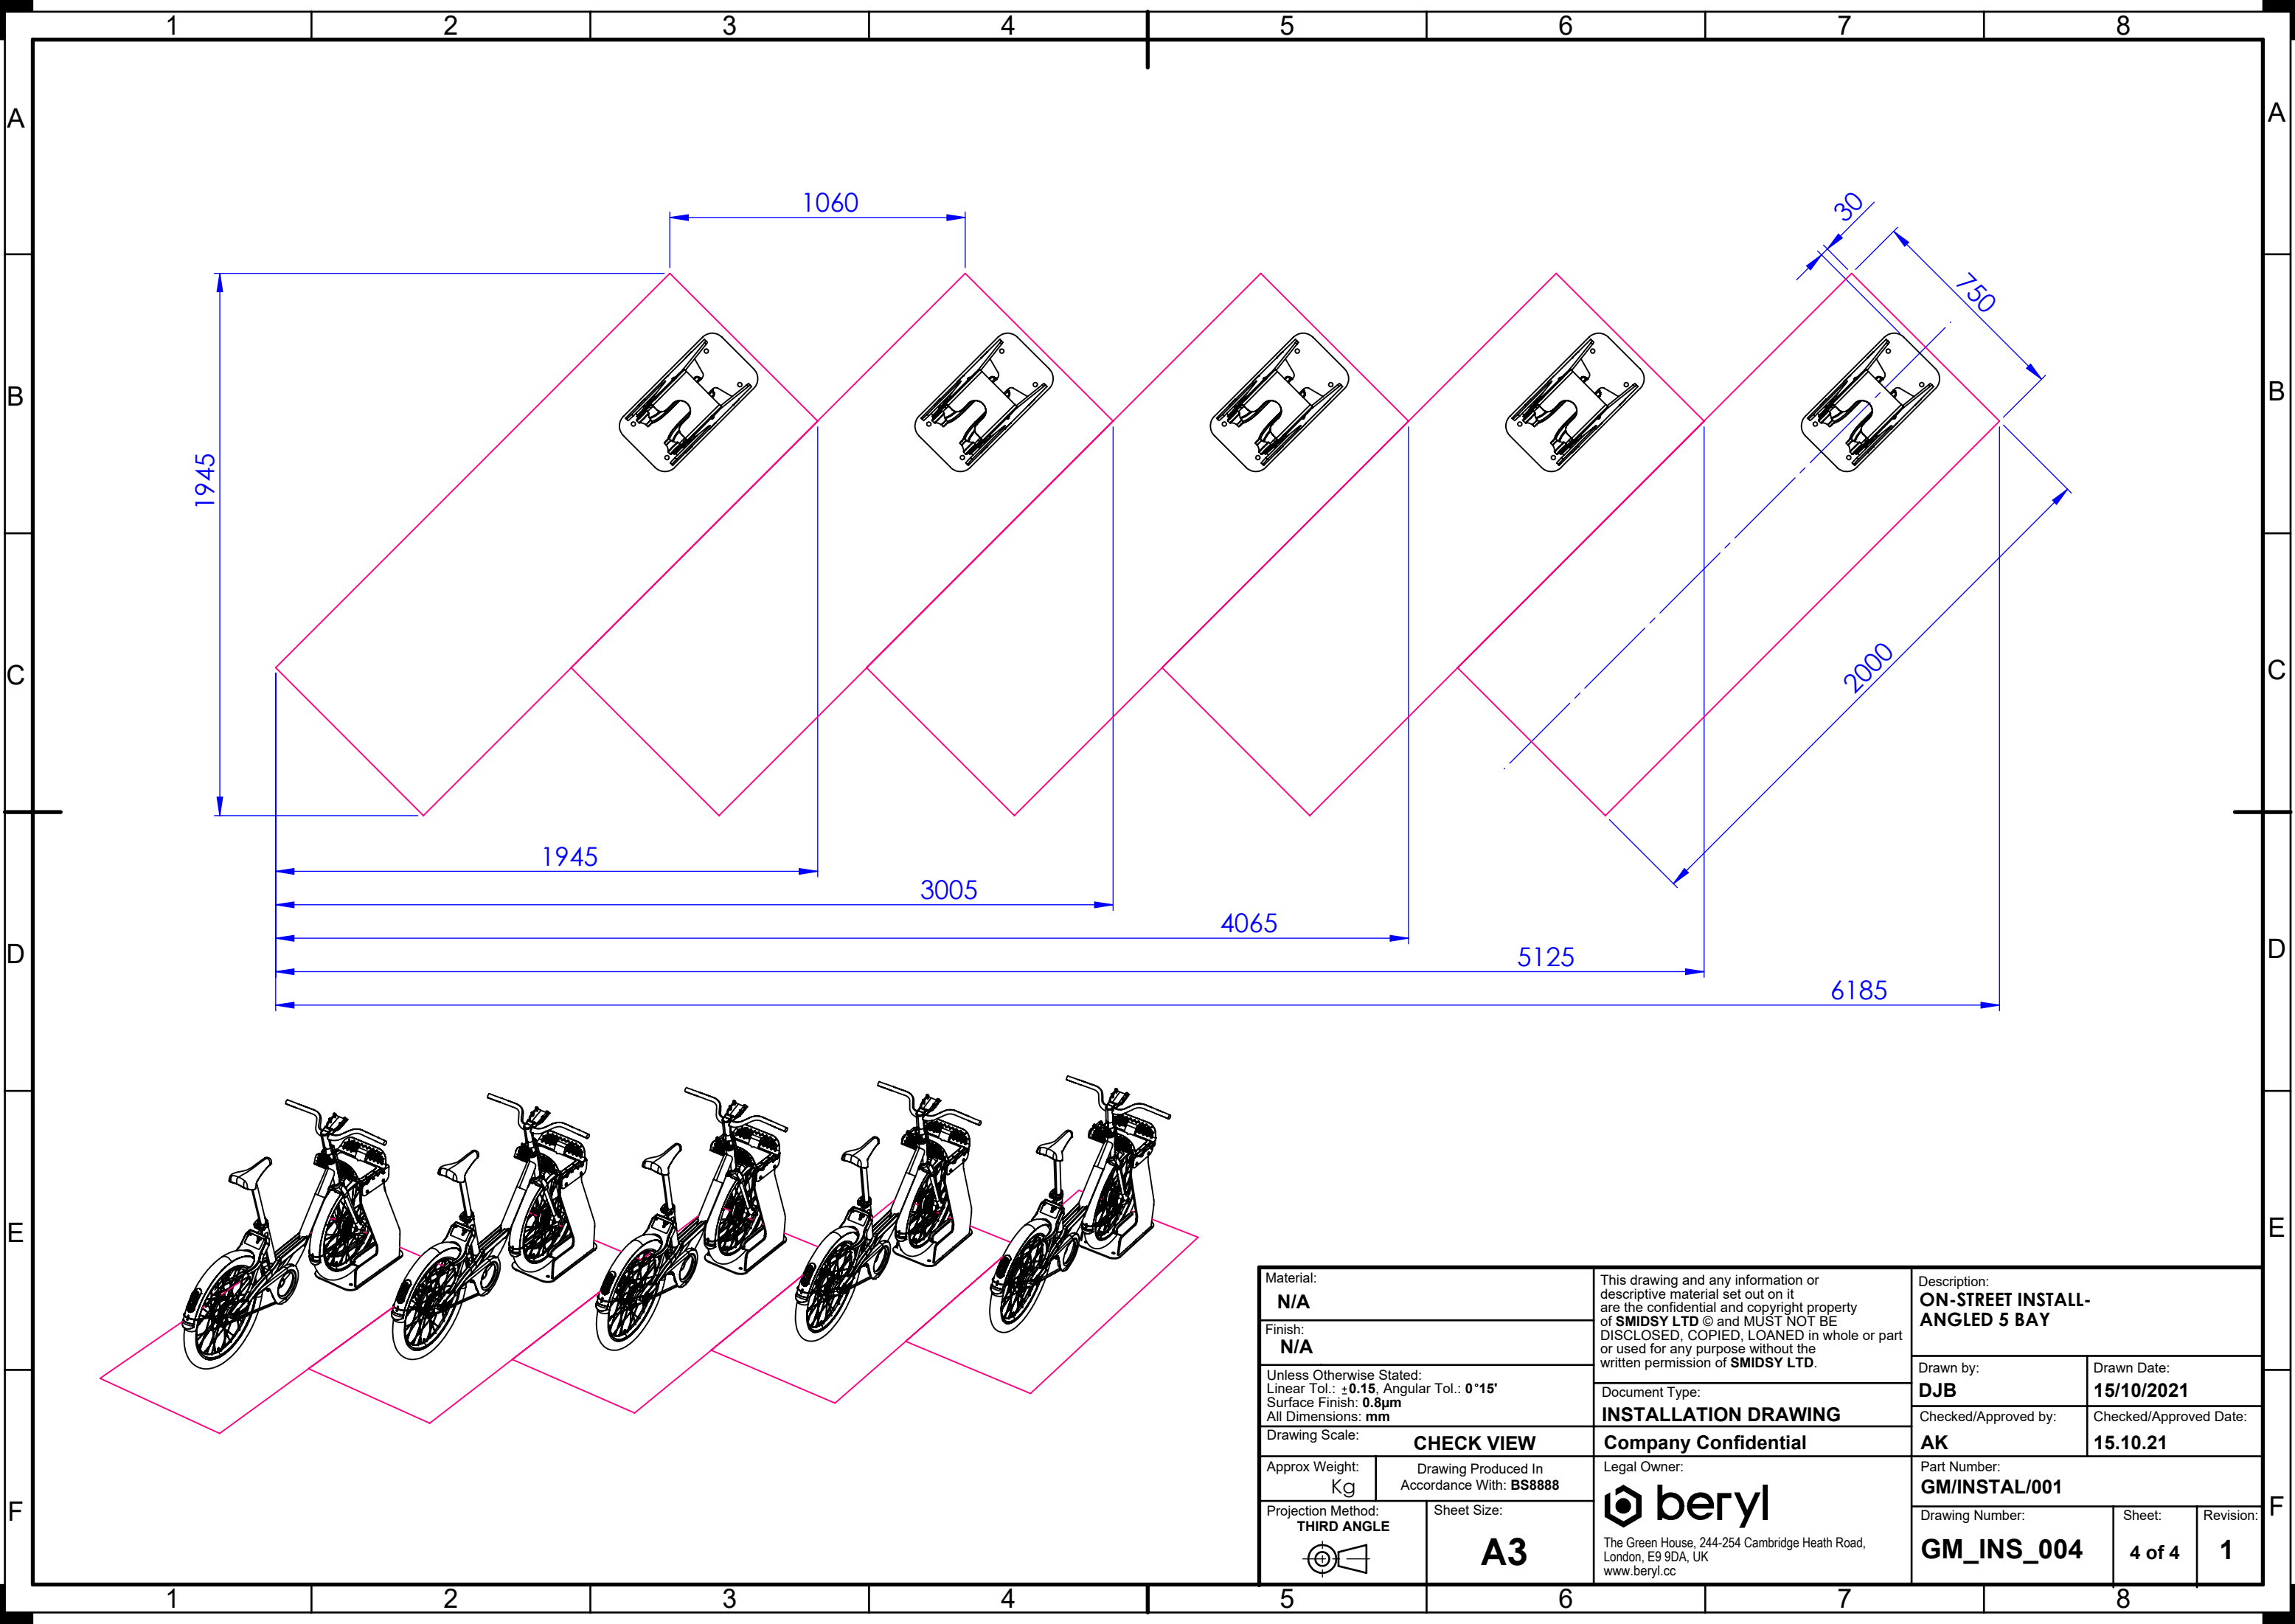


Material: N/A		This drawing and any information or descriptive material set out on it are the confidential and copyright property of SMIDSY LTD © and MUST NOT BE DISCLOSED, COPIED, LOANED in whole or part or used for any purpose without the written permission of SMIDSY LTD .	Description: ON-STREET INSTALL- ANGLED 5 BAY		
Finish: N/A			Drawn by: DJB		Drawn Date: 15/10/2021
Unless Otherwise Stated: Linear Tol.: ±0.15 , Angular Tol.: 0°15' Surface Finish: 0.8µm All Dimensions: mm			Checked/Approved by: AK		Checked/Approved Date: 15.10.21
Drawing Scale: CHECK VIEW			Part Number: GM/INSTAL/001		
Approx Weight: Kg	Drawing Produced In Accordance With: BS8888		Legal Owner: beryl The Green House, 244-254 Cambridge Heath Road, London, E9 9DA, UK www.beryl.cc		
Projection Method: THIRD ANGLE 		Sheet Size: A3		Drawing Number: GM_INS_004	
				Sheet: 4 of 4	Revision: 1

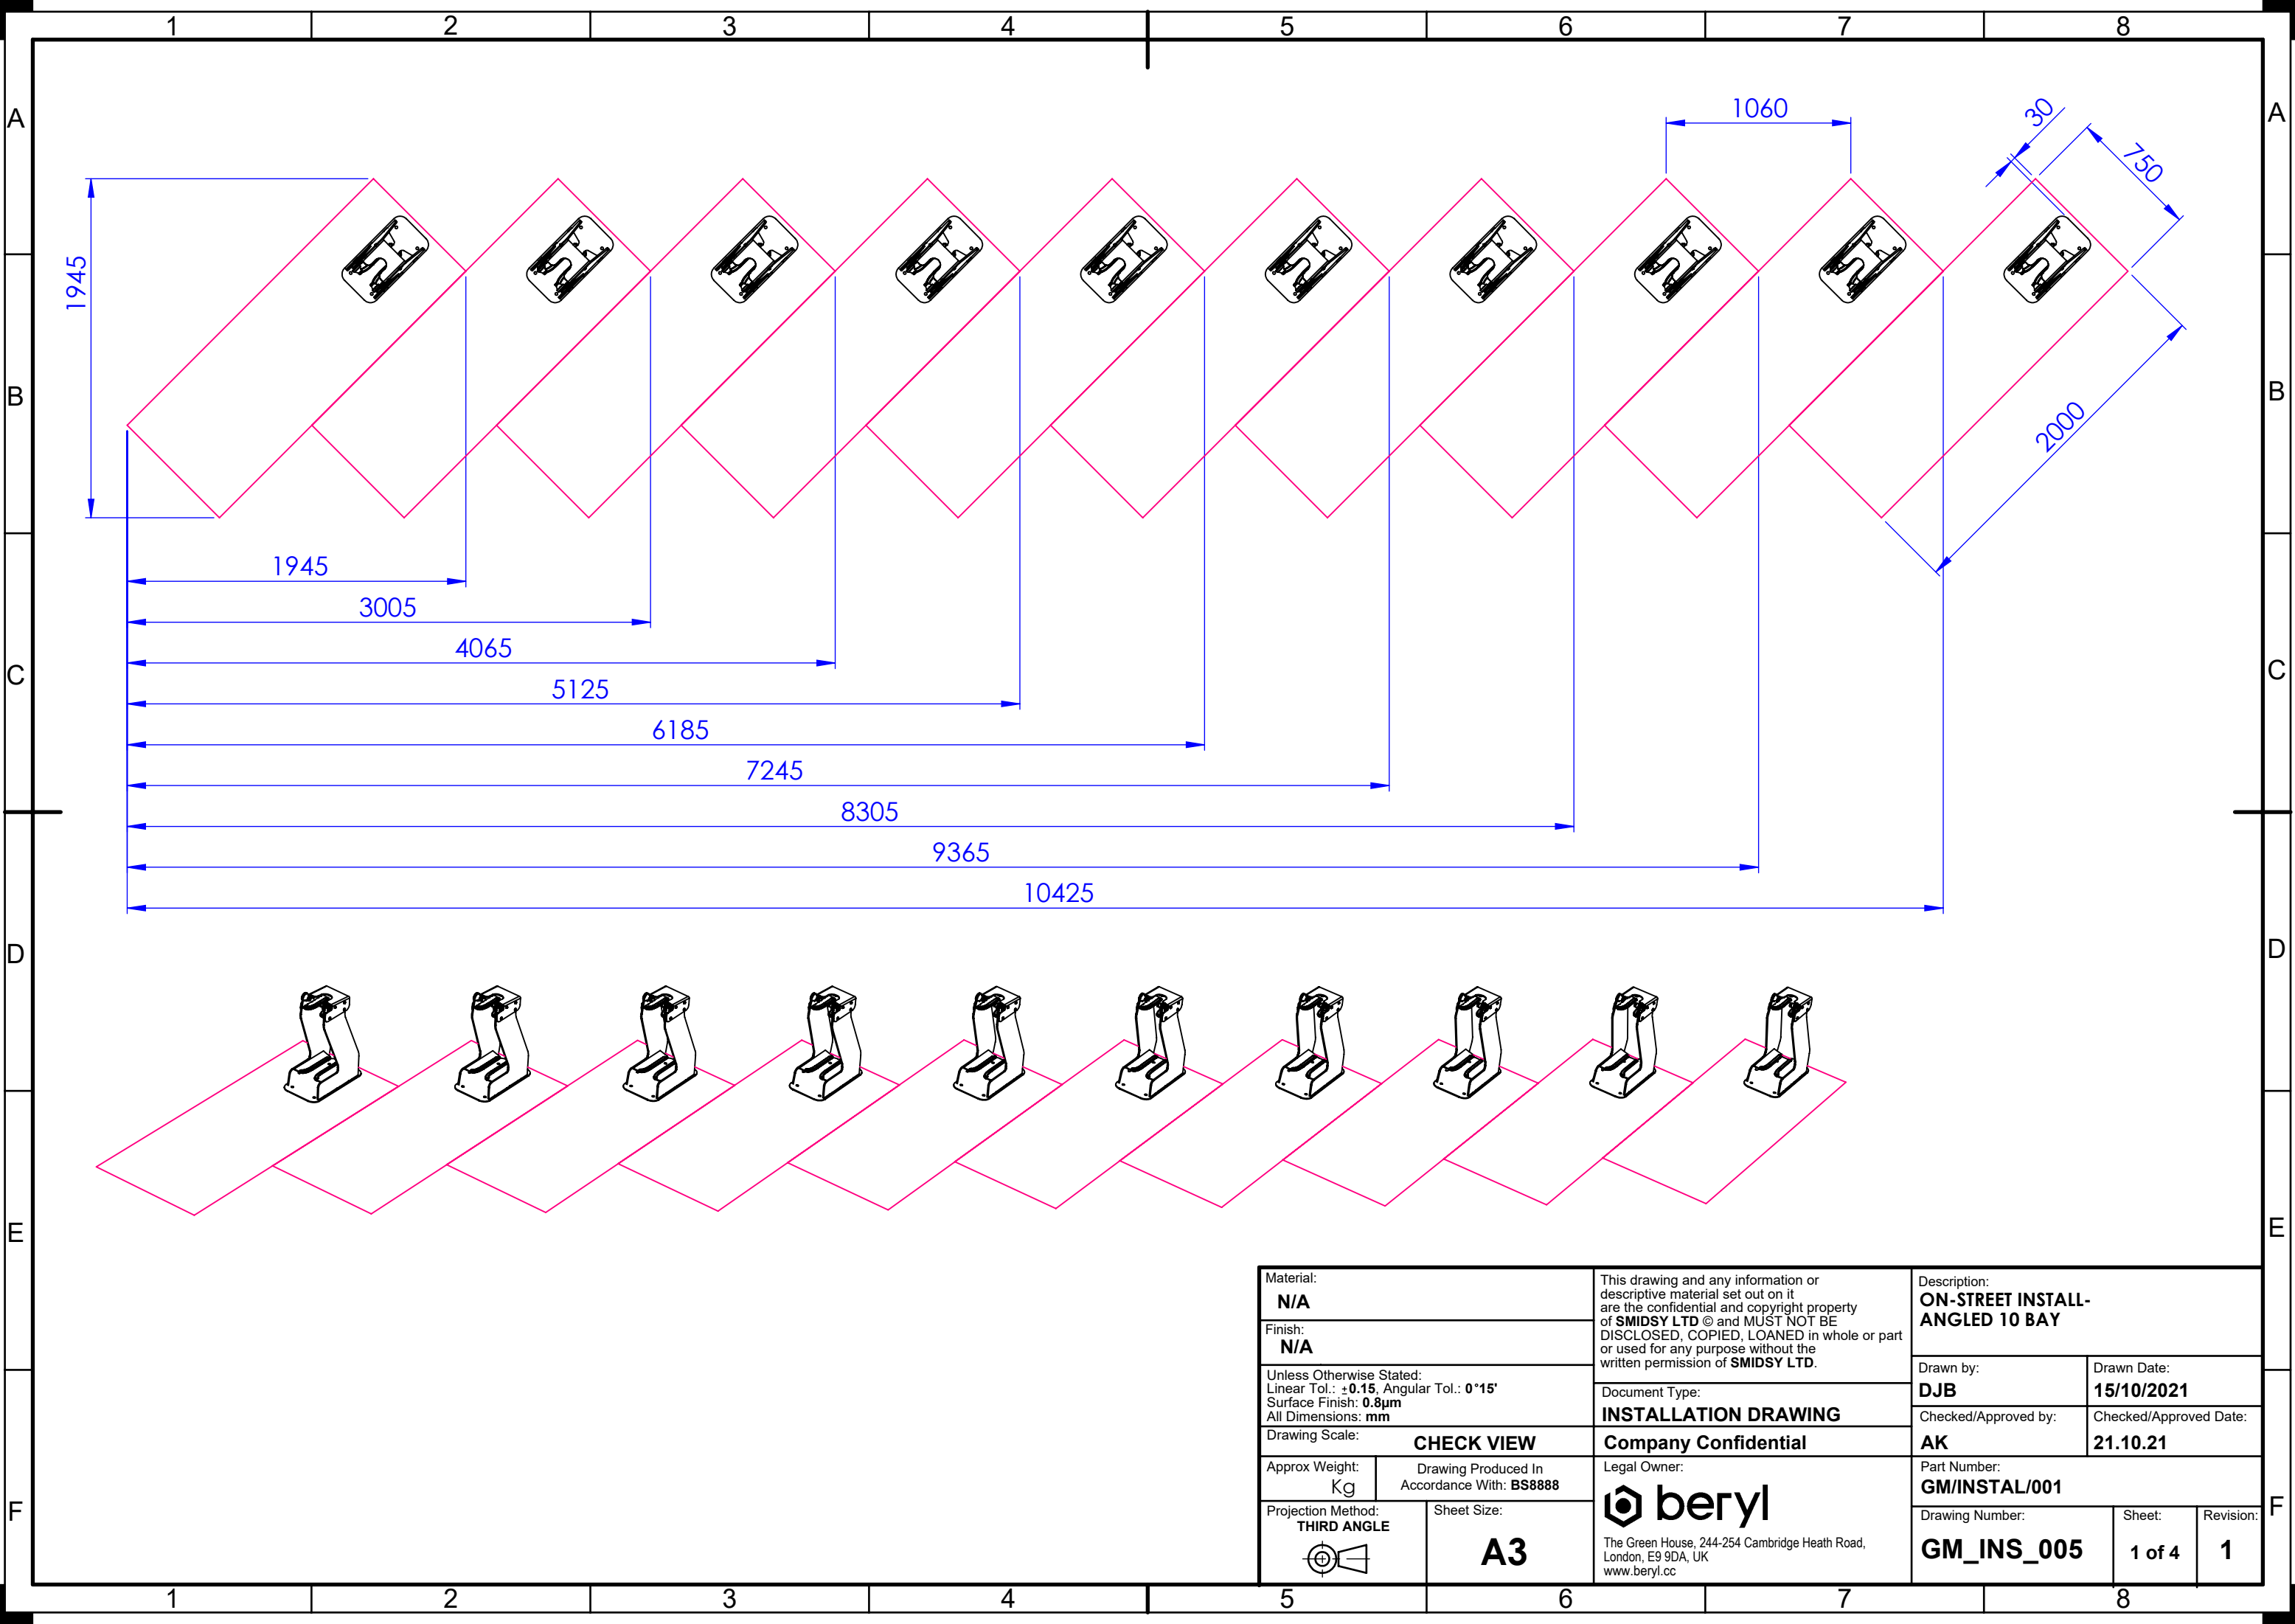


Material: N/A		This drawing and any information or descriptive material set out on it are the confidential and copyright property of SMIDSY LTD © and MUST NOT BE DISCLOSED, COPIED, LOANED in whole or part or used for any purpose without the written permission of SMIDSY LTD .	Description: ON-STREET INSTALL- ANGLED 10 BAY		
Finish: N/A			Drawn by: DJB		Drawn Date: 15/10/2021
Unless Otherwise Stated: Linear Tol.: ±0.15 , Angular Tol.: 0°15' Surface Finish: 0.8µm All Dimensions: mm			Checked/Approved by: AK		Checked/Approved Date: 21.10.21
Drawing Scale: CHECK VIEW		Document Type: INSTALLATION DRAWING			
		Company Confidential			
Approx Weight: Kg	Drawing Produced In Accordance With: BS8888		Legal Owner: 		Part Number: GM/INSTAL/001
Projection Method: THIRD ANGLE 		Sheet Size: A3		Drawing Number: GM_INS_005	
				Sheet: 1 of 4	Revision: 1
		The Green House, 244-254 Cambridge Heath Road, London, E9 9DA, UK www.beryl.cc			

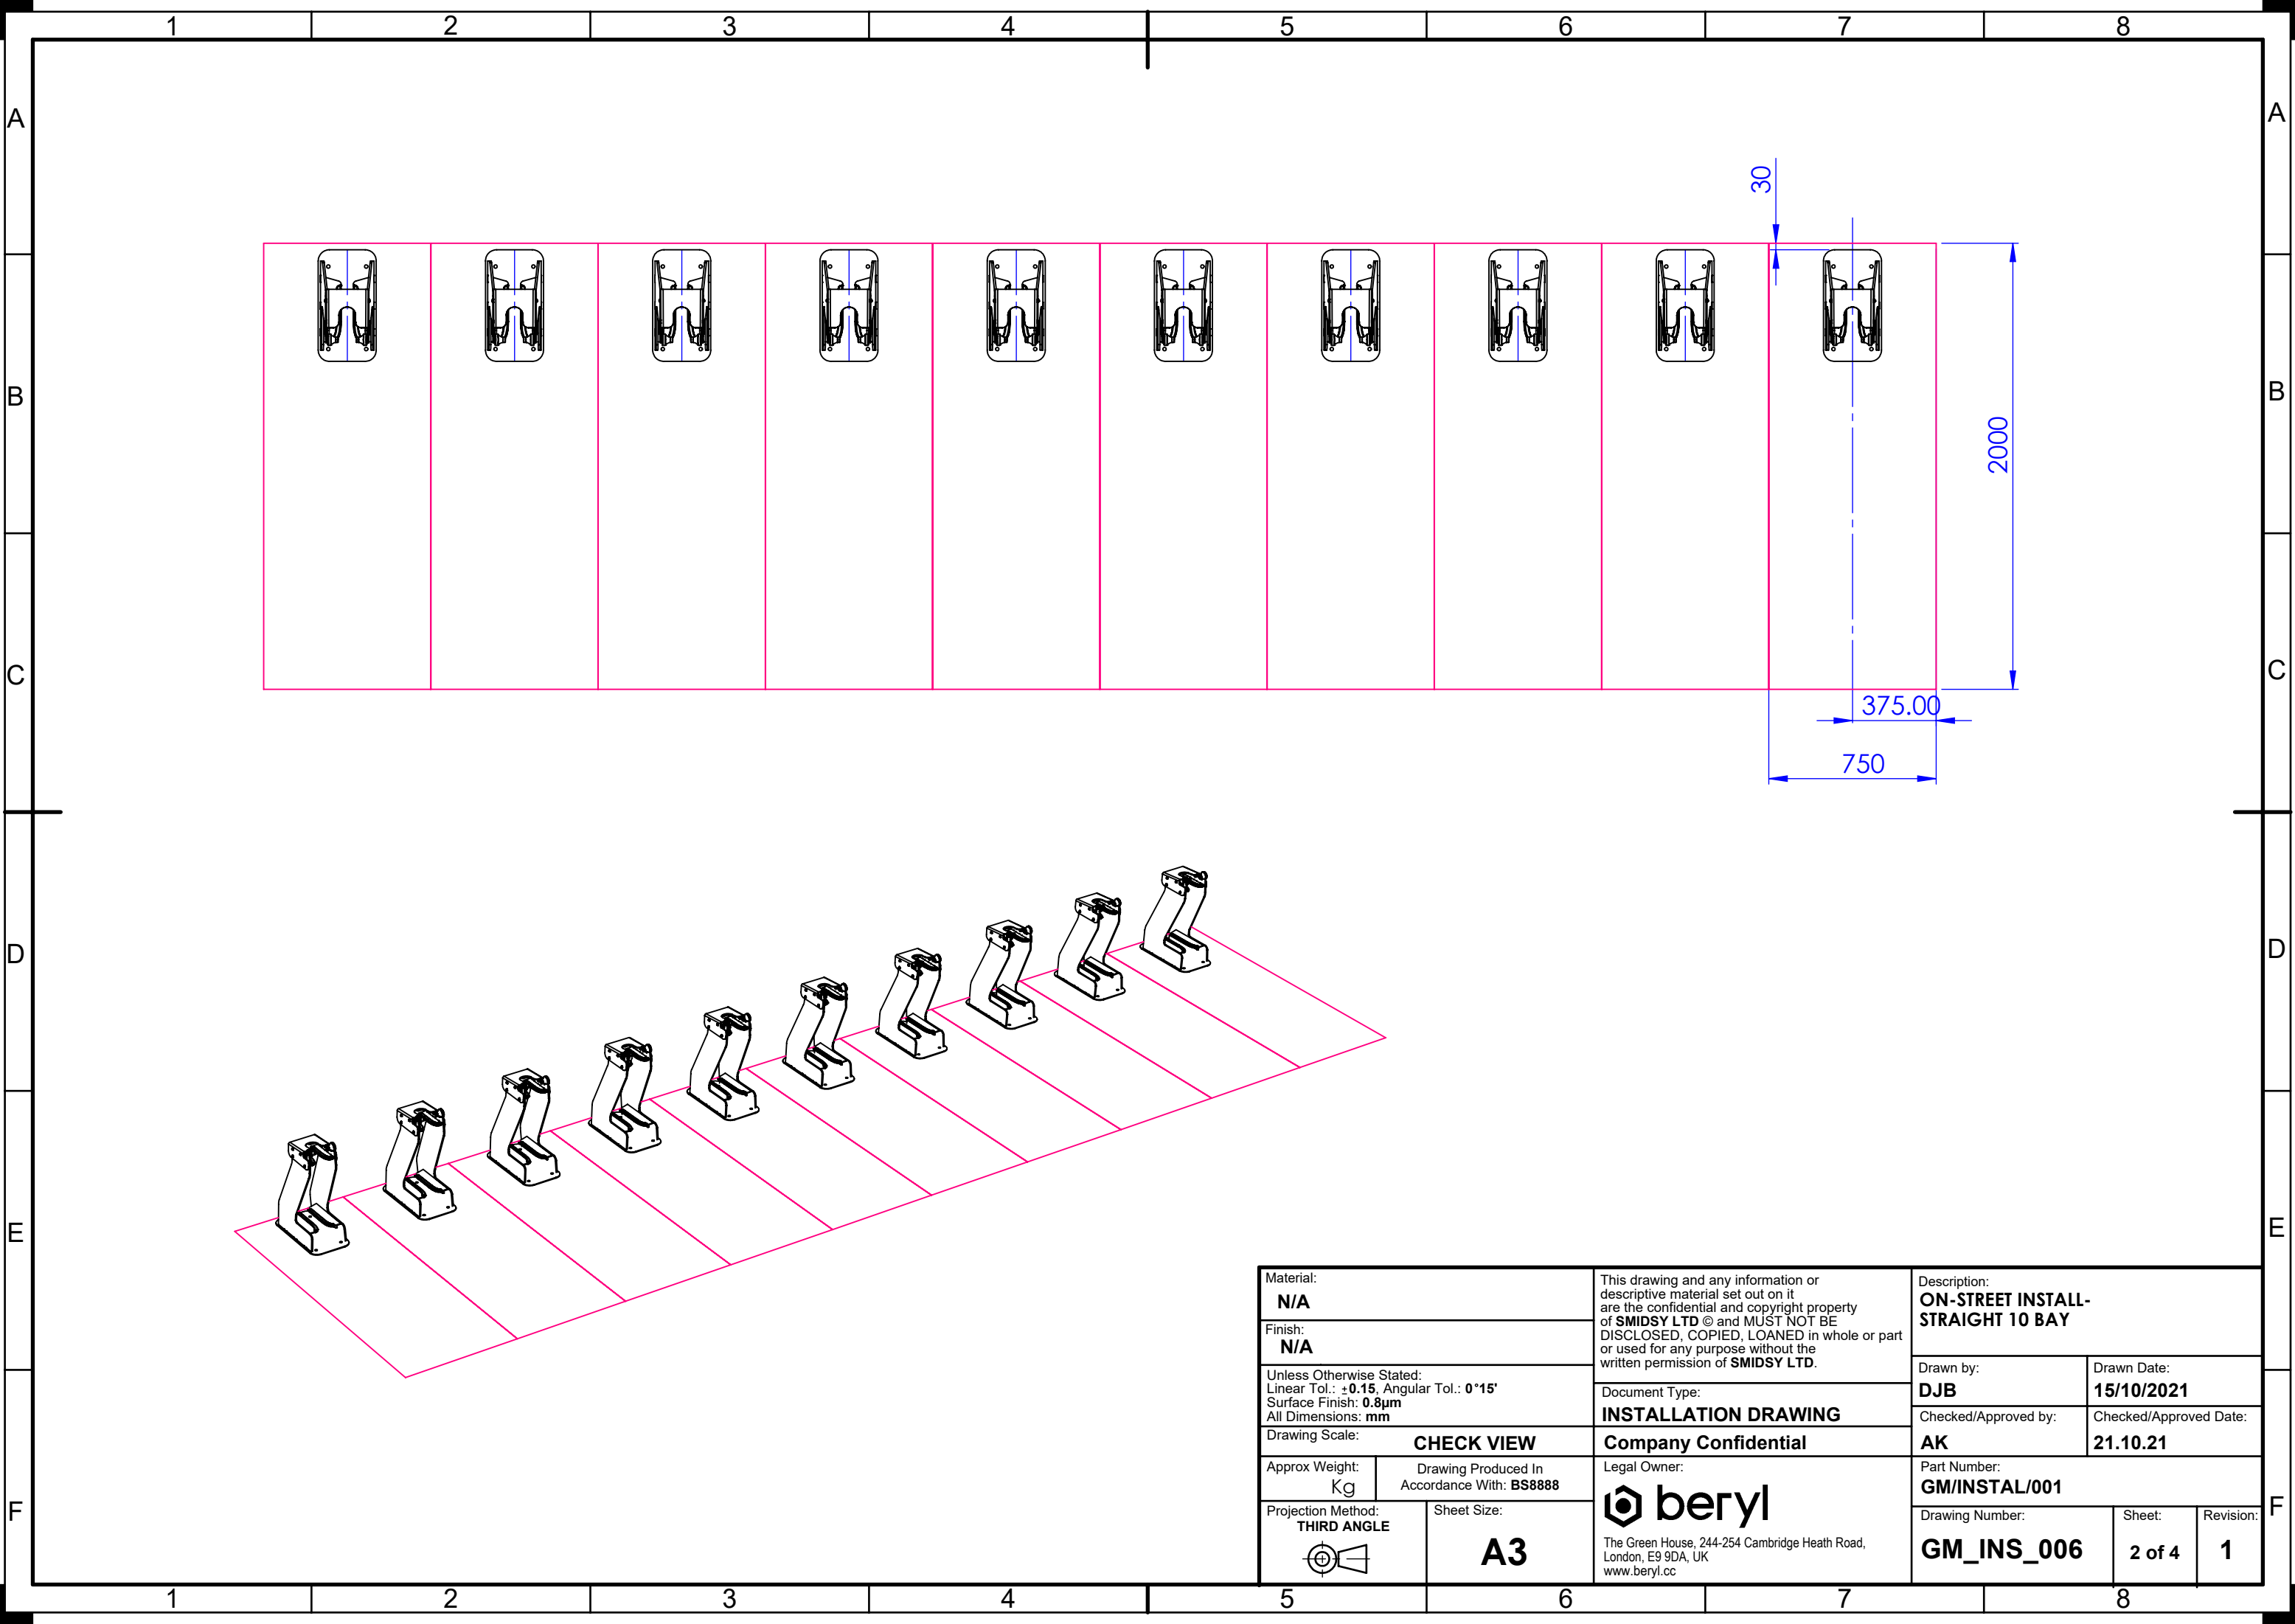

Material: N/A		This drawing and any information or descriptive material set out on it are the confidential and copyright property of SMIDSY LTD © and MUST NOT BE DISCLOSED, COPIED, LOANED in whole or part or used for any purpose without the written permission of SMIDSY LTD .		Description: ON-STREET INSTALL-STRAIGHT 10 BAY	
Finish: N/A				Drawn by: DJB	
Unless Otherwise Stated: Linear Tol.: ±0.15 , Angular Tol.: 0°15' Surface Finish: 0.8µm All Dimensions: mm		Document Type: INSTALLATION DRAWING		Drawn Date: 15/10/2021	
Drawing Scale: CHECK VIEW		Company Confidential		Checked/Approved by: AK	
Approx Weight: Kg		Drawing Produced In Accordance With: BS8888		Checked/Approved Date: 21.10.21	
Projection Method: THIRD ANGLE		Legal Owner:  The Green House, 244-254 Cambridge Heath Road, London, E9 9DA, UK www.beryl.cc		Part Number: GM/INSTAL/001	
				Drawing Number: GM_INS_006	
Sheet Size: A3				Sheet: 2 of 4	
				Revision: 1	

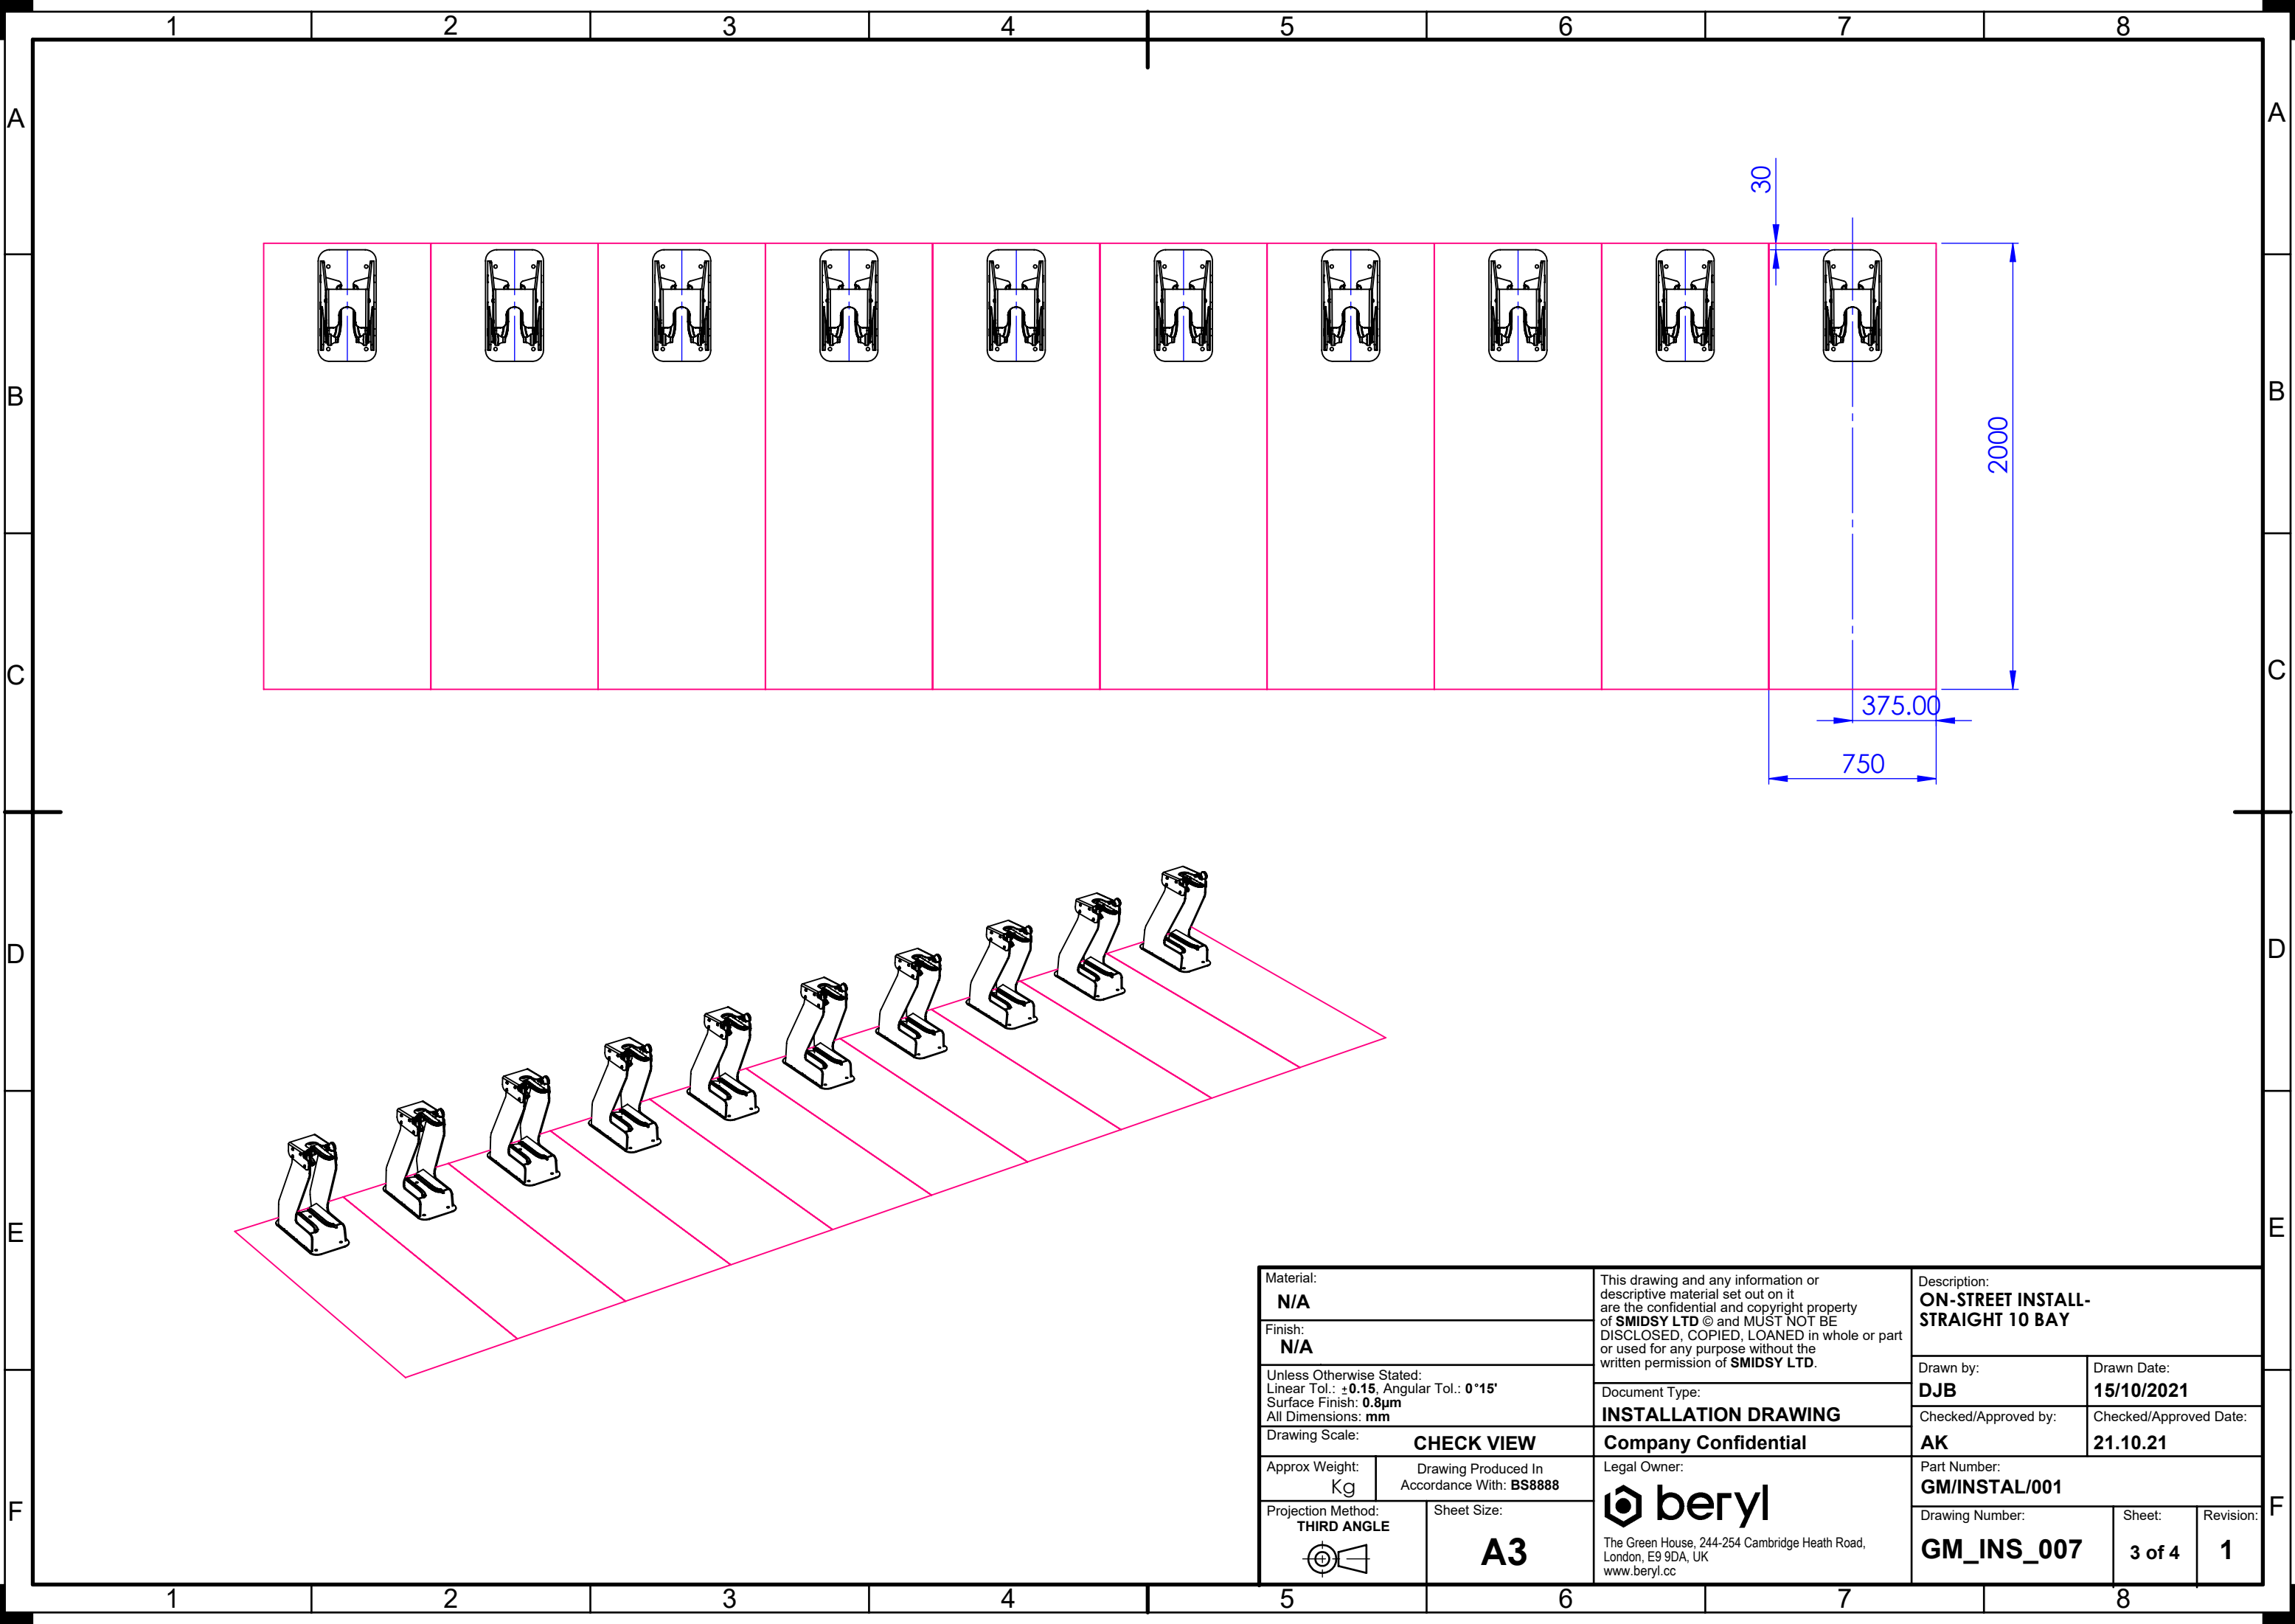

Material: N/A		This drawing and any information or descriptive material set out on it are the confidential and copyright property of SMIDSY LTD © and MUST NOT BE DISCLOSED, COPIED, LOANED in whole or part or used for any purpose without the written permission of SMIDSY LTD .	Description: ON-STREET INSTALL-STRAIGHT 10 BAY		
Finish: N/A			Drawn by: DJB		Drawn Date: 15/10/2021
Unless Otherwise Stated: Linear Tol.: ±0.15 , Angular Tol.: 0°15' Surface Finish: 0.8µm All Dimensions: mm			Checked/Approved by: AK		Checked/Approved Date: 21.10.21
Drawing Scale: CHECK VIEW			Part Number: GM/INSTAL/001		
Approx Weight: Kg	Drawing Produced In Accordance With: BS8888		Legal Owner: beryl The Green House, 244-254 Cambridge Heath Road, London, E9 9DA, UK www.beryl.cc		
Projection Method: THIRD ANGLE 		Sheet Size: A3		Drawing Number: GM_INS_007	
				Sheet: 3 of 4	Revision: 1

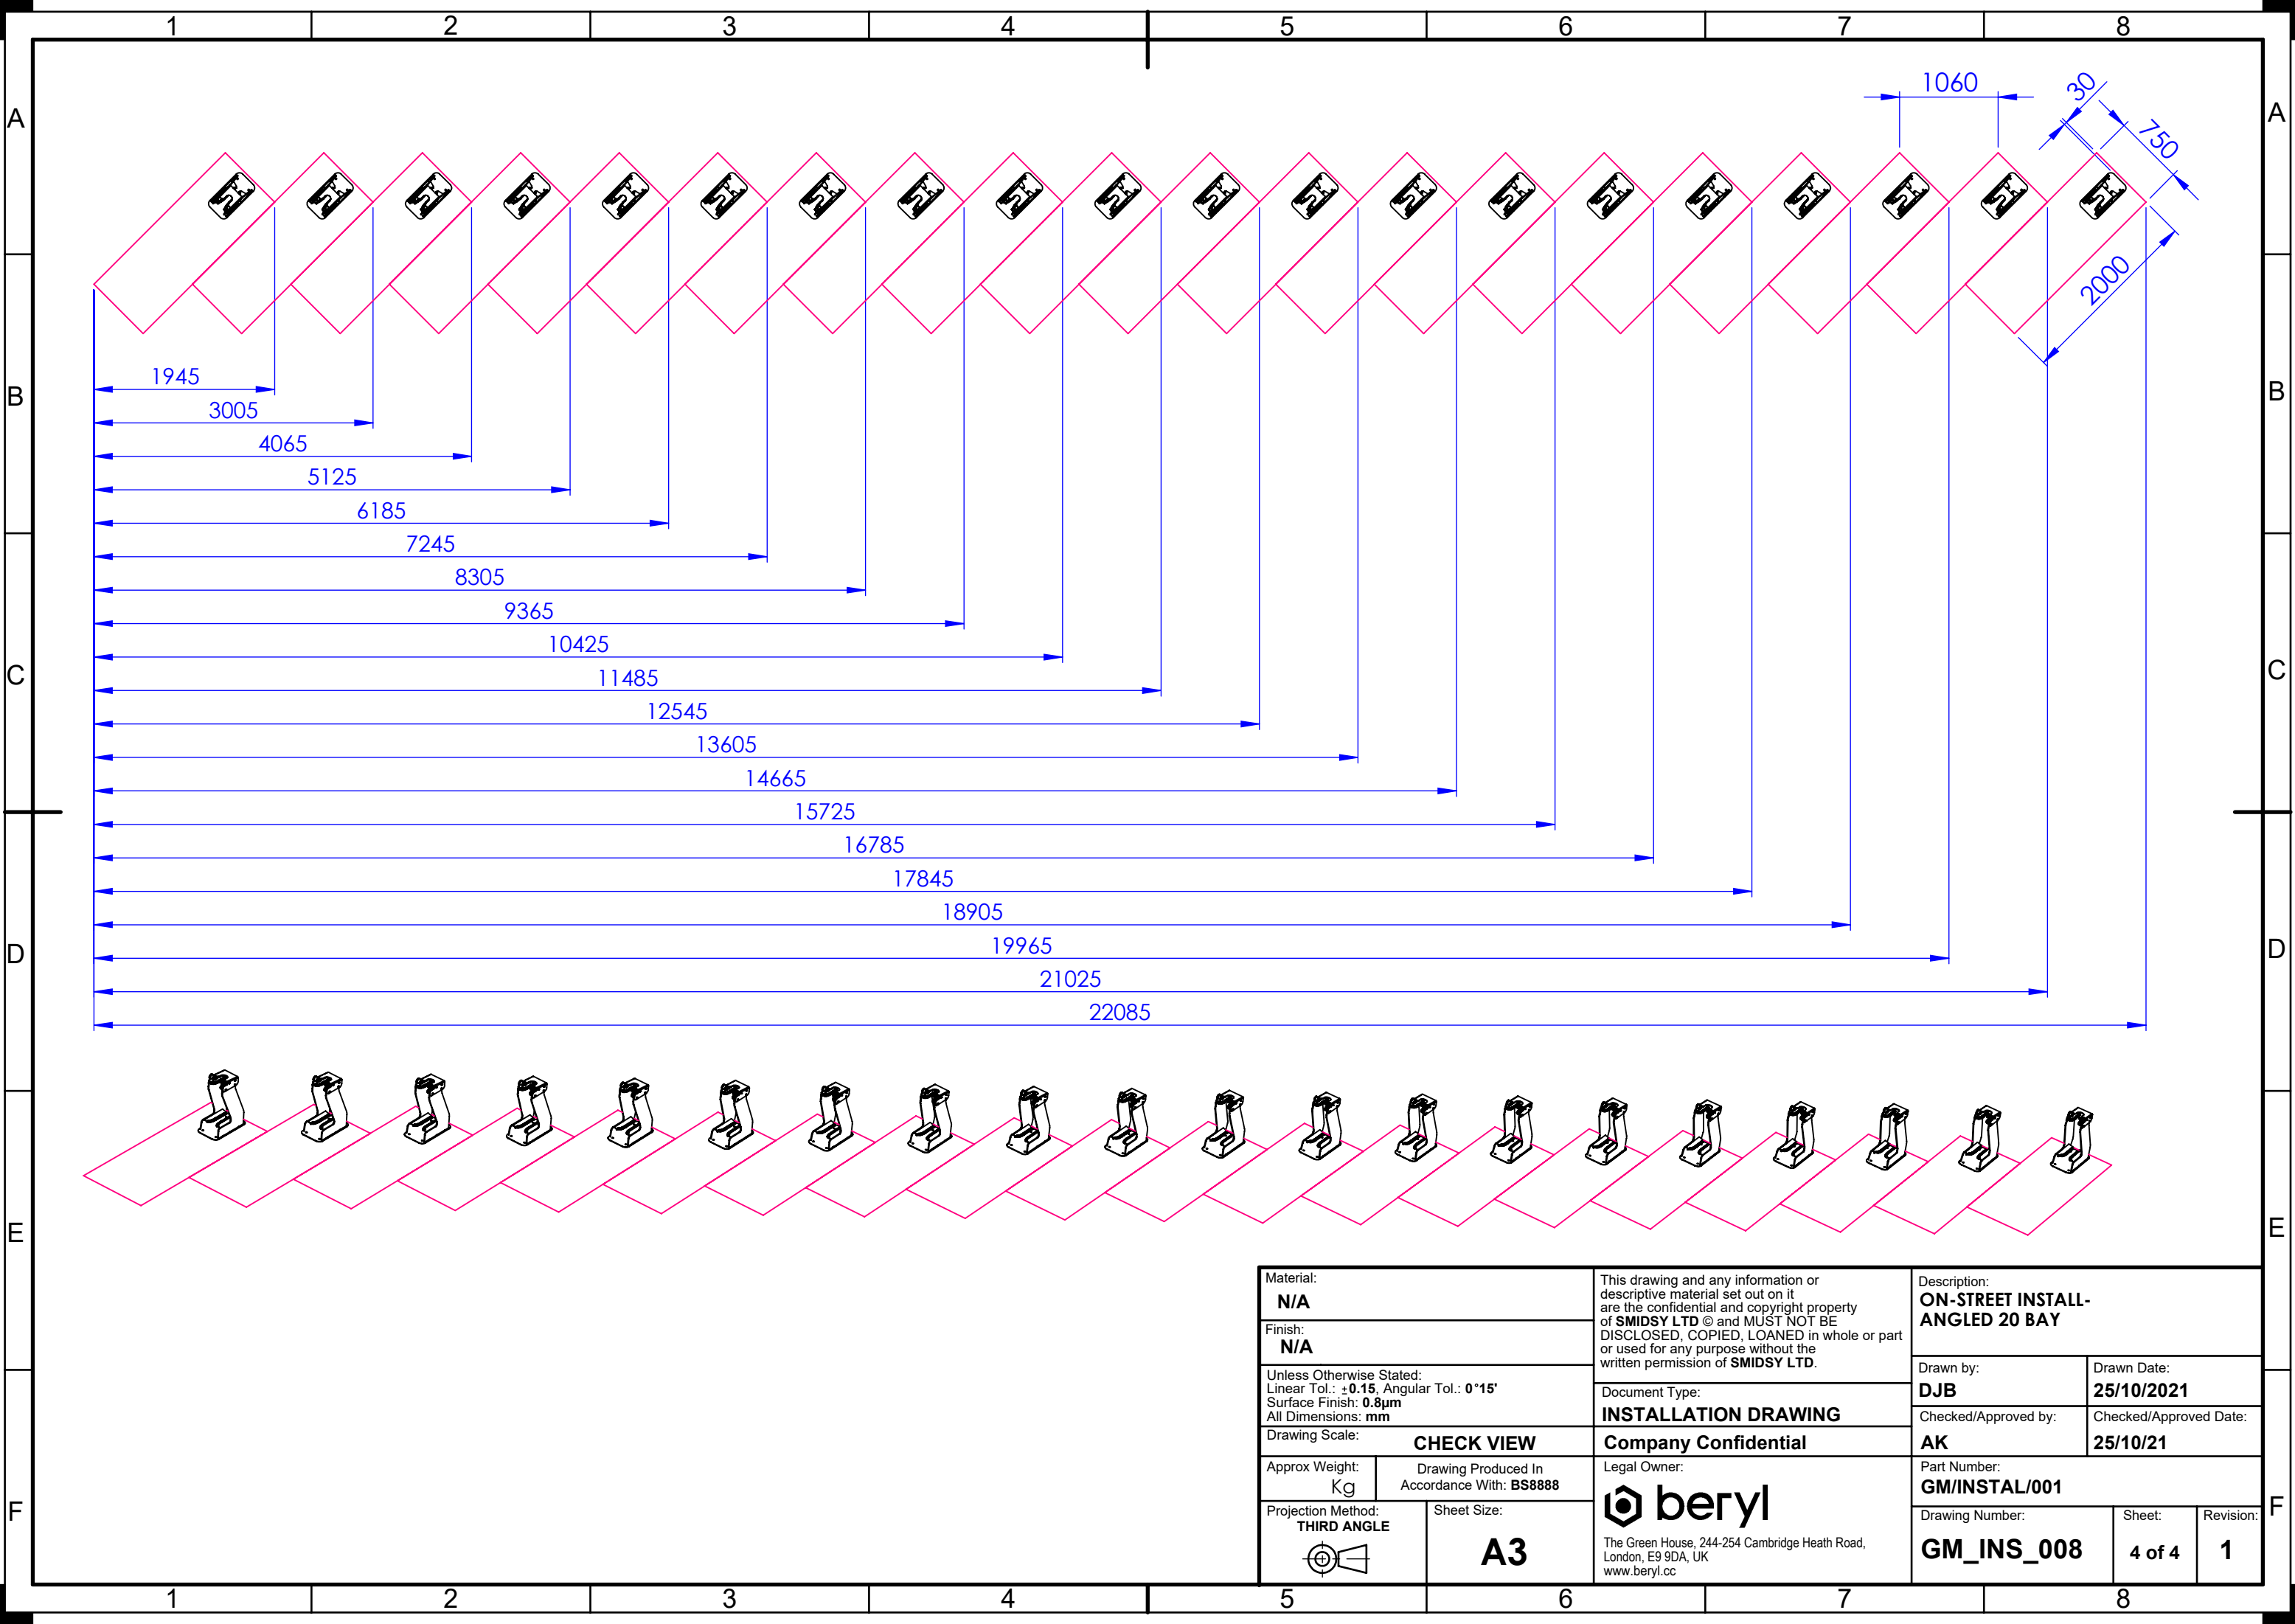

Material: N/A		This drawing and any information or descriptive material set out on it are the confidential and copyright property of SMIDSY LTD © and MUST NOT BE DISCLOSED, COPIED, LOANED in whole or part or used for any purpose without the written permission of SMIDSY LTD .	Description: ON-STREET INSTALL- ANGLED 20 BAY		
Finish: N/A			Drawn by: DJB	Drawn Date: 25/10/2021	
Unless Otherwise Stated: Linear Tol.: ±0.15 , Angular Tol.: 0°15' Surface Finish: 0.8µm All Dimensions: mm			Checked/Approved by: AK	Checked/Approved Date: 25/10/21	
Drawing Scale: CHECK VIEW		Document Type: INSTALLATION DRAWING	Part Number: GM/INSTAL/001		
Approx Weight: Kg		Company Confidential	Drawing Number: GM_INS_008		
Drawing Produced In Accordance With: BS8888		Legal Owner:  The Green House, 244-254 Cambridge Heath Road, London, E9 9DA, UK www.beryl.cc	Sheet: 4 of 4		
Projection Method: THIRD ANGLE 		Sheet Size: A3	Revision: 1		