


P:\2019\1994 COLLYHURST NG\01 CAD\02 SHEET LAYOUT\1994-COLLYHURST PLANNING\1994-EXA-00-GF-DR-L-304.DWG

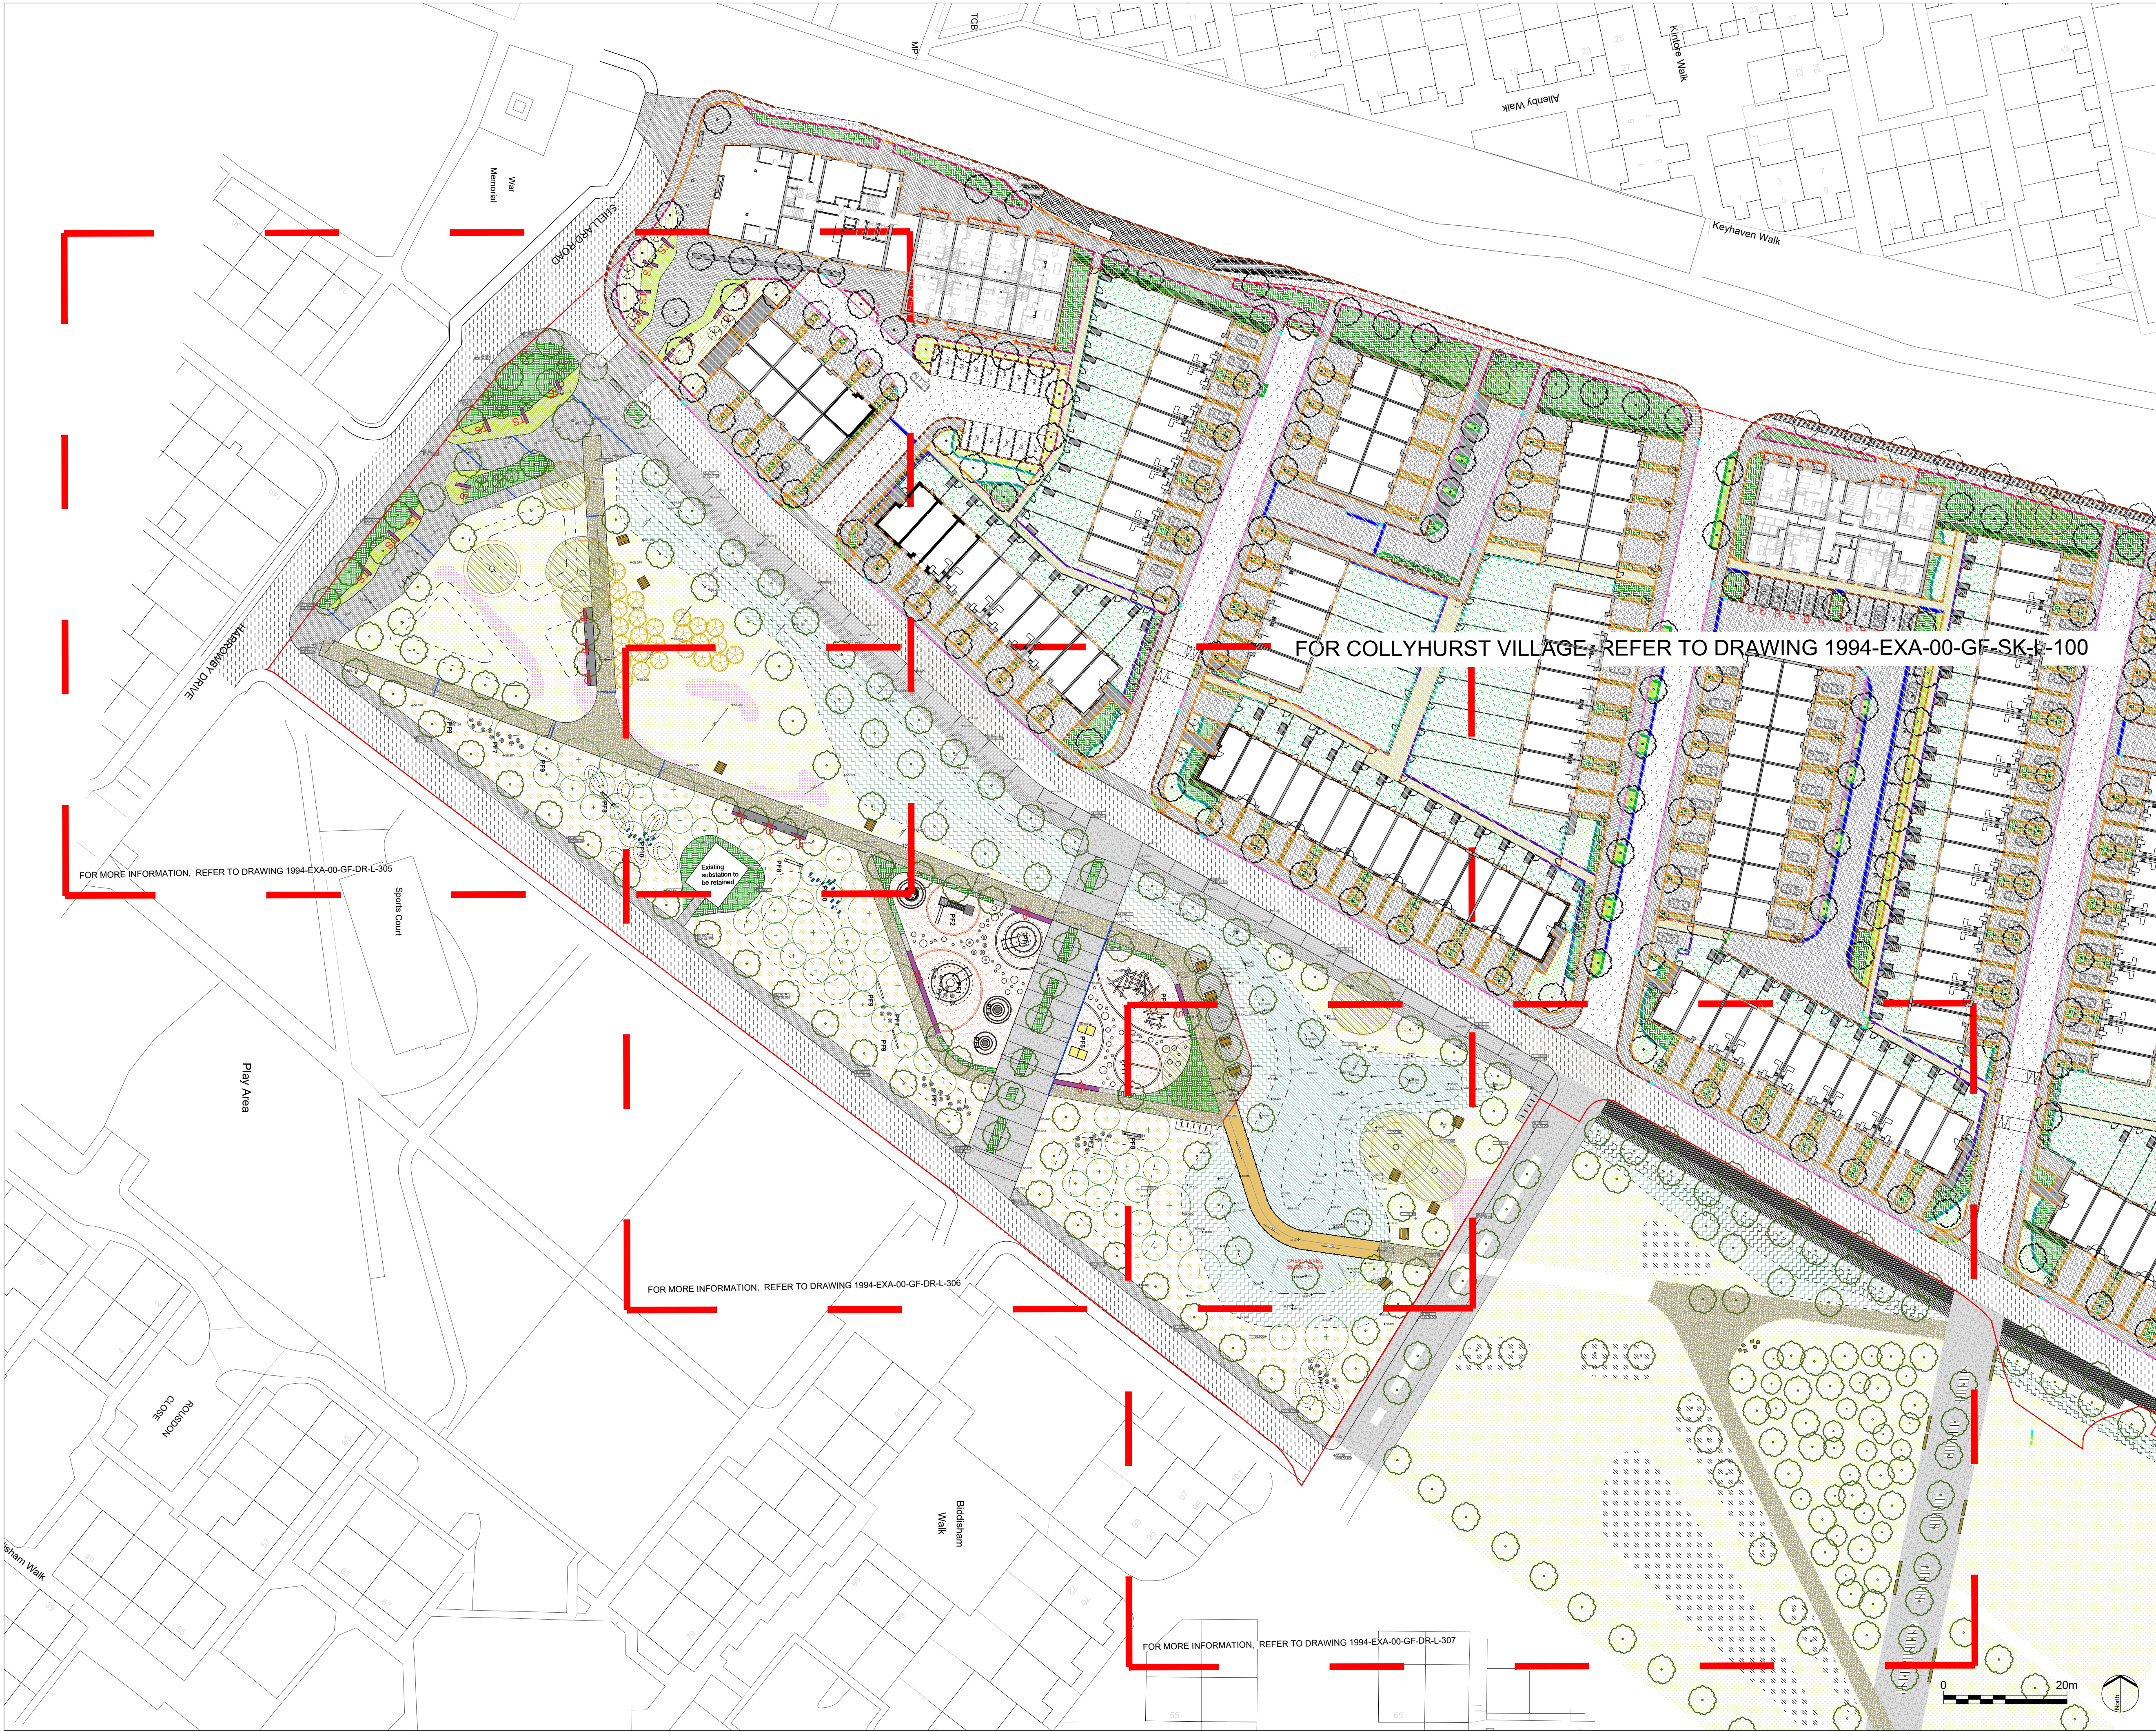

No dimensions are to be scaled from this drawing.
All dimensions are to be checked on site.
Area measurements for indicative purposes only.

This drawing is the property of Exterior Architecture Ltd.
No part of the drawing may be reproduced in any manner
without permission from Exterior Architecture Ltd.

Client
FEC & Manchester City Council

Key

+50.200(E)	Existing levels
+54.200	Proposed levels
FFL55.200	Proposed finish floor levels
1:25	Proposed gradients

FOR COLLYHURST VILLAGE, REFER TO DRAWING 1994-EXA-00-GF-SK-L-100

FOR MORE INFORMATION, REFER TO DRAWING 1994-EXA-00-GF-DR-L-305

FOR MORE INFORMATION, REFER TO DRAWING 1994-EXA-00-GF-DR-L-306

FOR MORE INFORMATION, REFER TO DRAWING 1994-EXA-00-GF-DR-L-307

----	----	
----	----	
----	----	
----	----	
----	----	
----	----	
----	----	
A	NON MATERIAL AMENDMENT	25.11.2021
-	PLANNING ISSUE	15.01.2021
Rev	Description	Date

**EXTERIOR
ARCHITECTURE**

LONDON: Studio 1S, Hewlett House, Havelock Terrace,
London, SW8 4AS
MANCHESTER: Studio 537, The Royal Exchange, St Ann's
Square, Manchester, M2 7DH
E-Mail: office@exteriorarchitecture.com
Web: www.exteriorarchitecture.com

Project title
COLLYHURST VILLAGE

Drawing title
**NEW COLLYHURST PARK -PHASE1
SITEWIDE LEVELS PLAN**

Issued By	Manchester	T: 0161 850 8101
Scale	1:500 @ A1	Drawn ExA
Status	PLANNING	Checked SPL
Date	15.01.2021	Approved JM

Drawing number
1994-EXA-00-GF-DR-L-304

Revision
A