
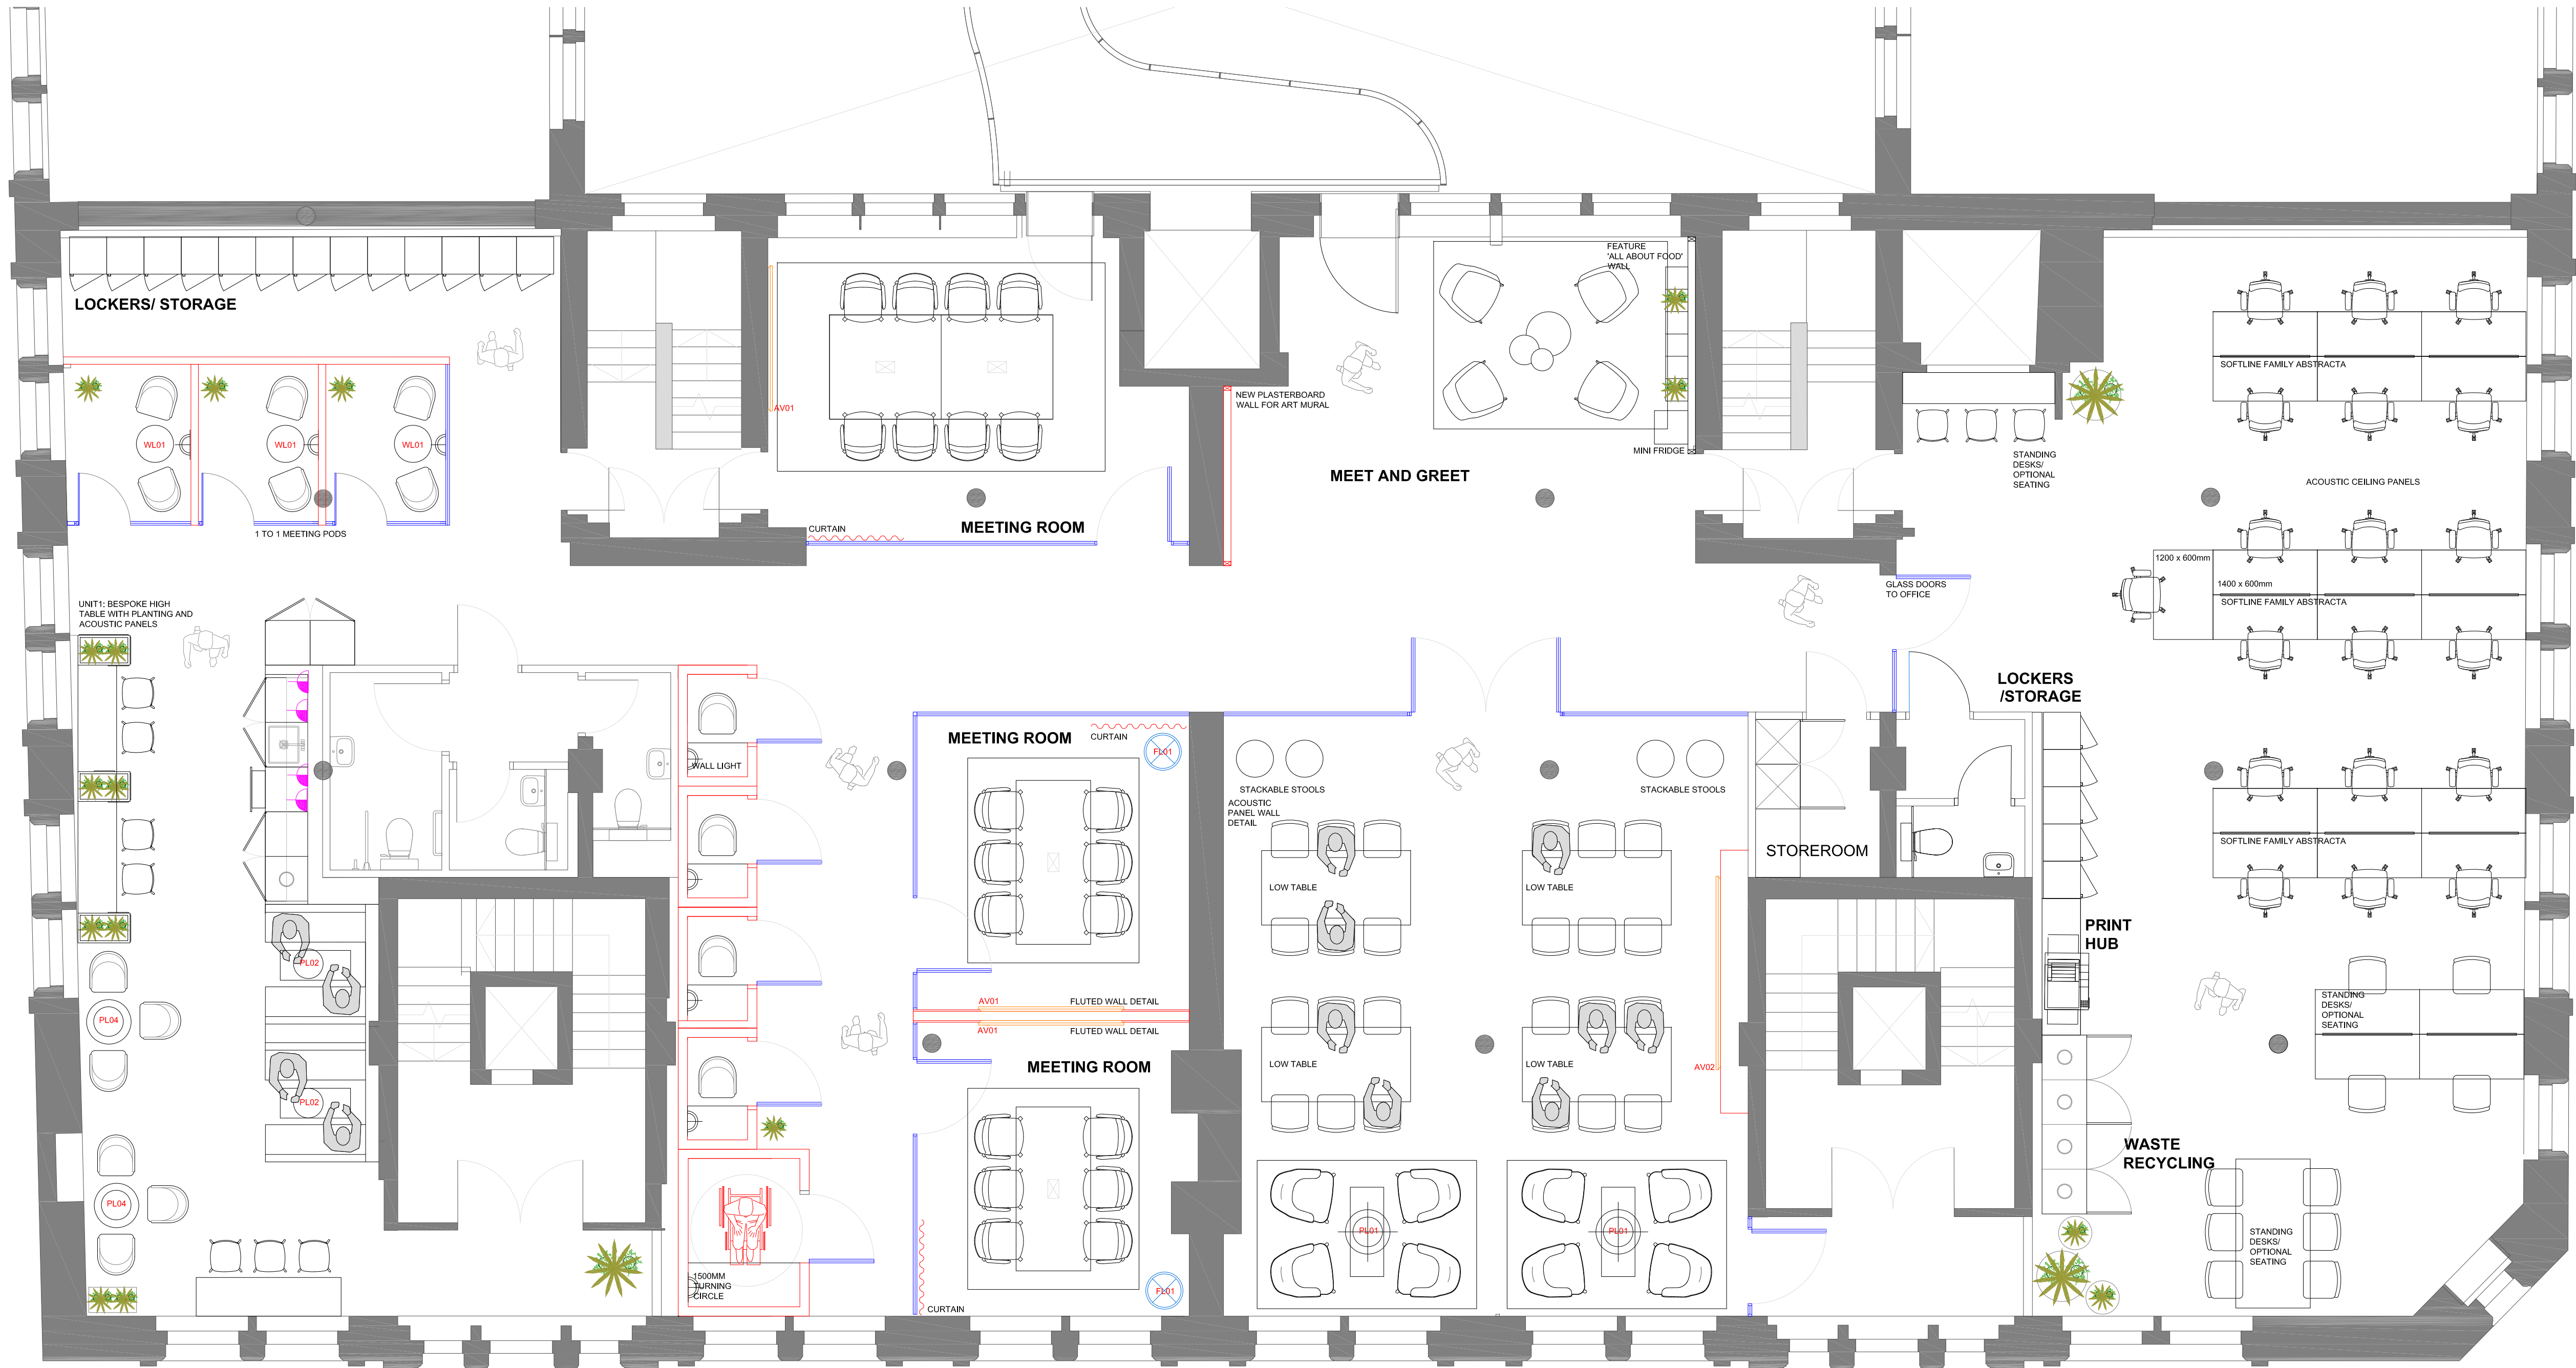


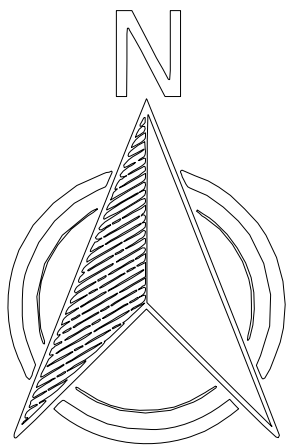

1:50
1m 0 1m 2m 3m 4m 5m

H	16/12/2021	Revised for planning
G	10/12/2021	Revised layout based on client comments
F	09/12/2021	Revised layout based on client comments
E	06/12/2021	New meeting rooms, breakout area, seating
D	02/12/2021	New meeting rooms, breakout area, seating
C	11/11/2021	Added acoustics, new furniture layout
B	11/11/2021	Inclusion of existing doors
A	04/11/2021	Inclusion of WC
-	25/10/2021	first issue
rev	date	comment

client **ALL ABOUT FOOD**
project name **FOURWAYS HOUSE**
drawing title **PROPOSED PLAN**
project number **W1743**

scale **1:50** format **A1** revision **H**
date first drawn **25/10/2021** drawn **NP** checked **NP**
drawing number **102** drawing status **Stage 5 - Construction**

Workspace Design & Build Ltd
t 0161 710 3700
web www.workspace-design.co.uk
Manchester:
Northspring, Suite 1C, 70 Spring Gardens, Manchester, M2 2BQ
Midlands:
Cornwall Buildings, 45-51 Newhall Street, Birmingham, B3 3QR