





Proposed Signage - North Elevation (Bowes Street)

1 : 100

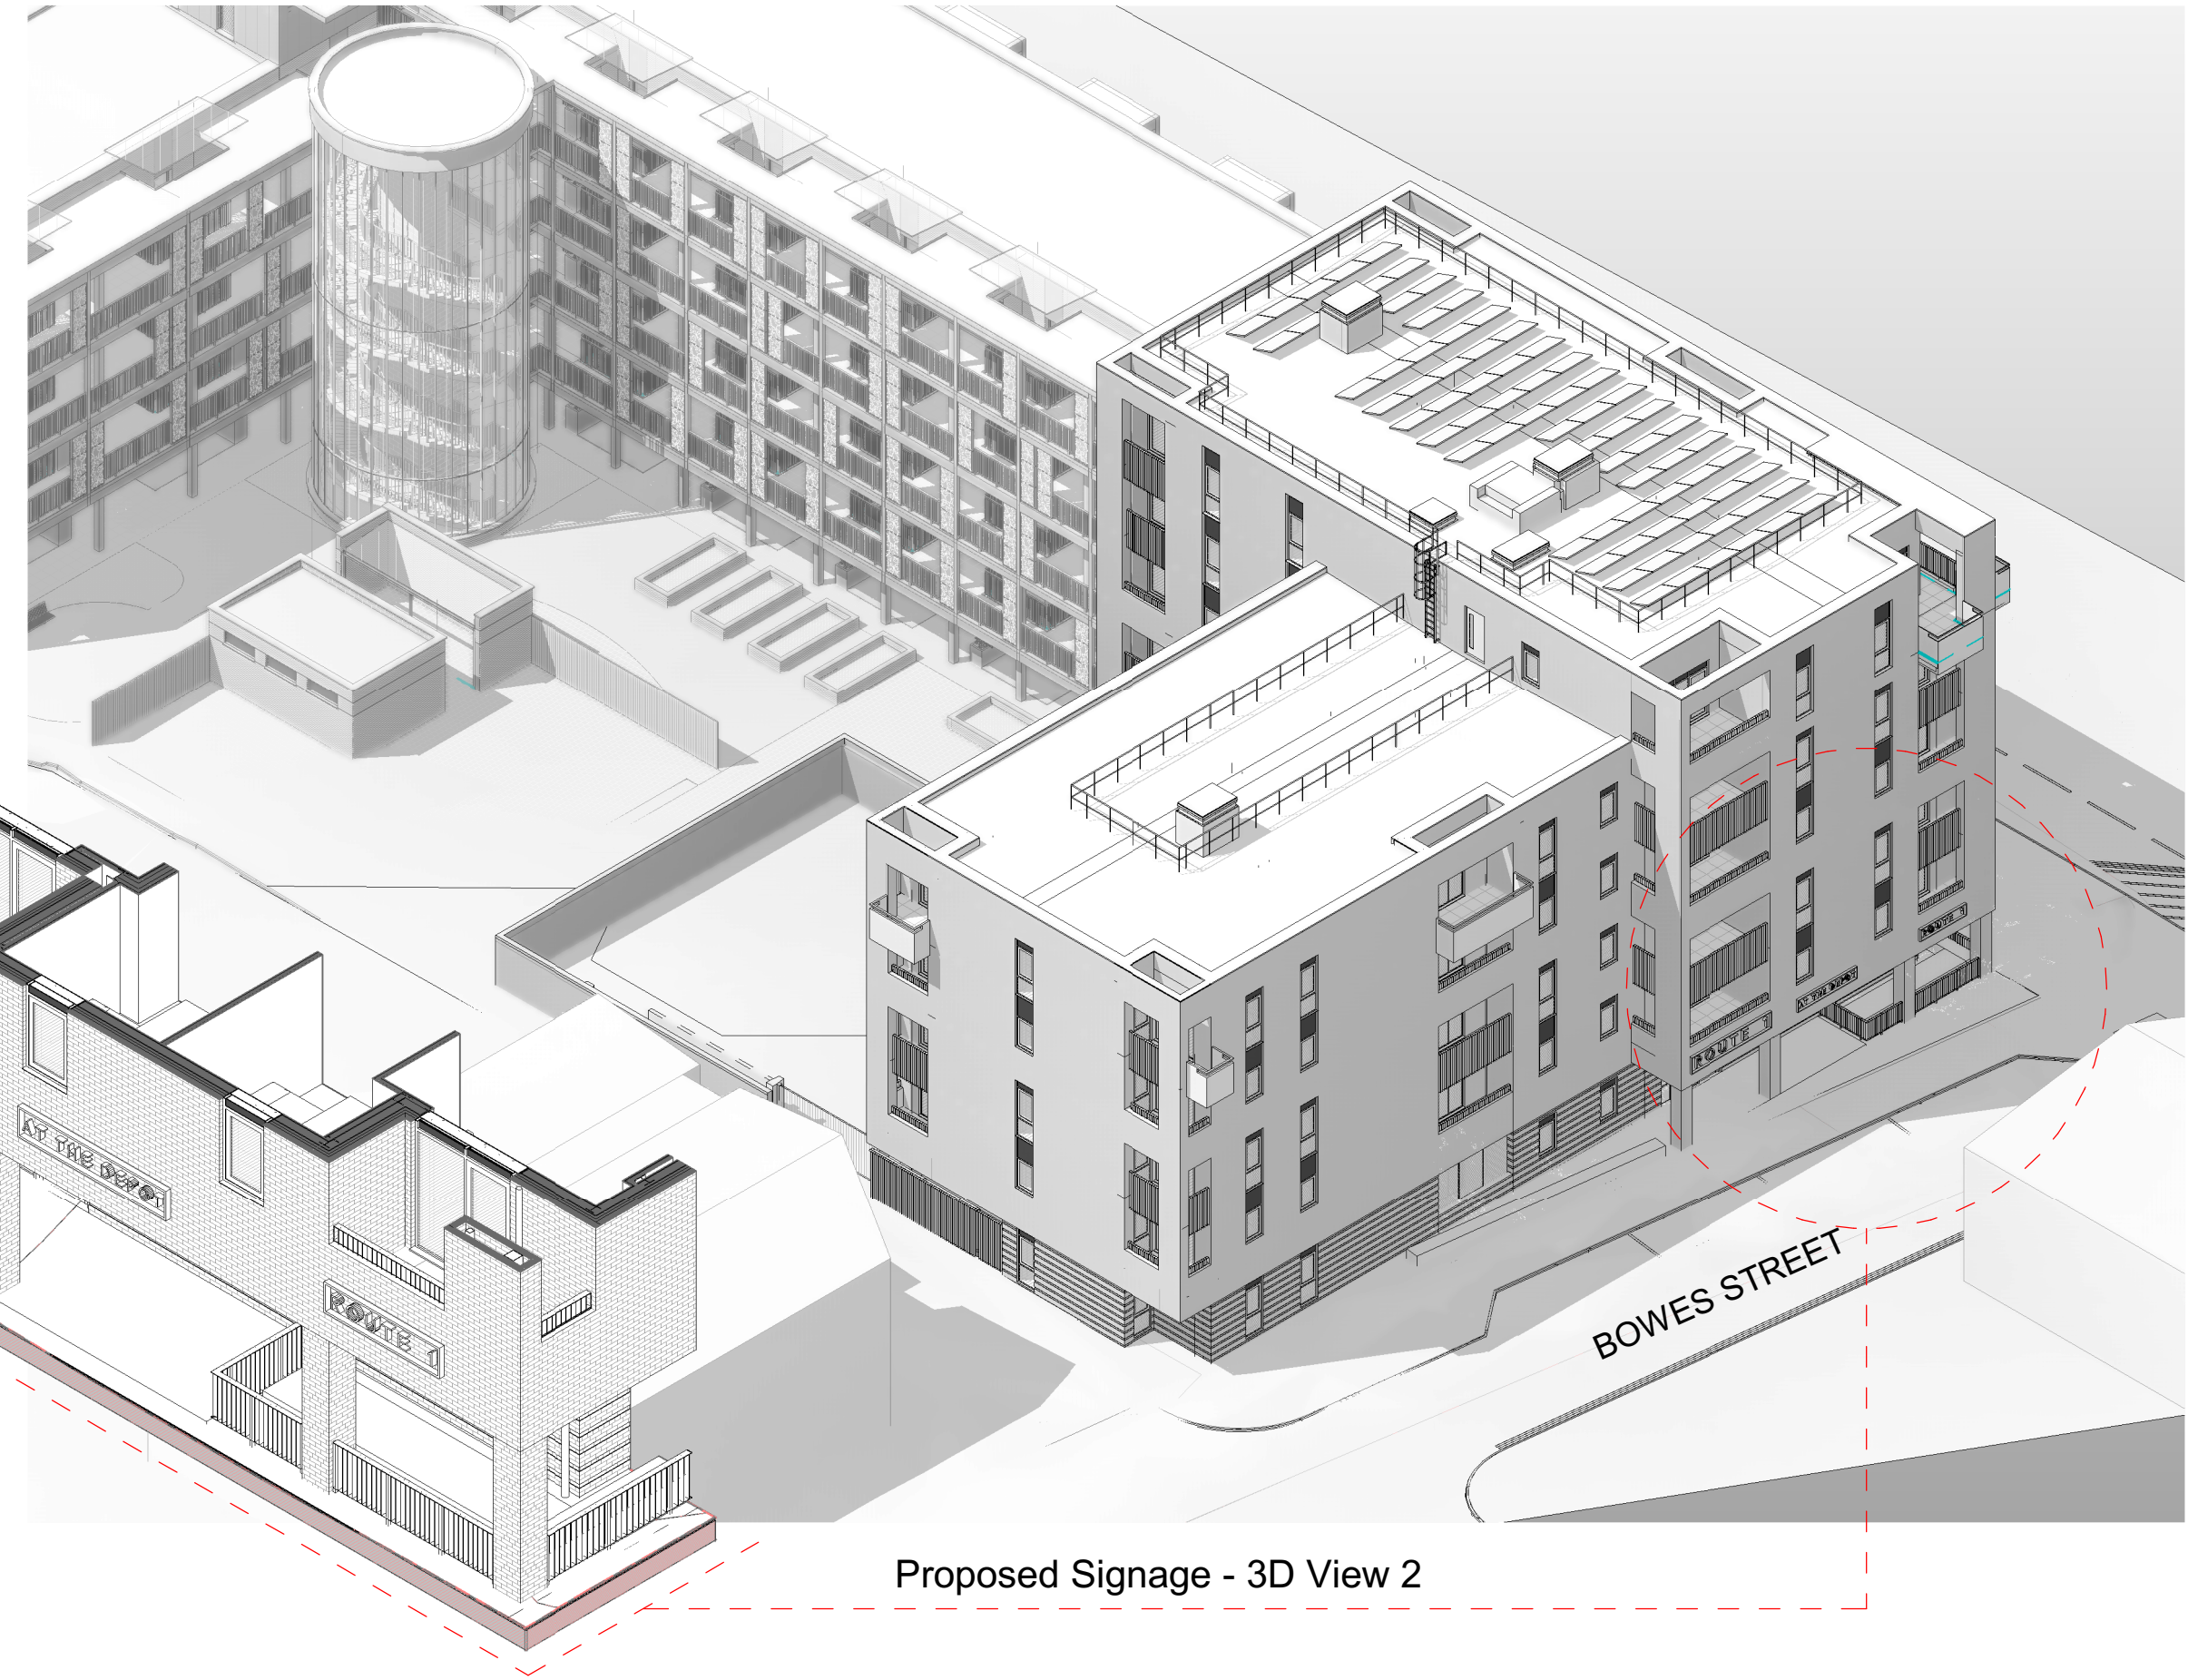


Proposed Signage - 3D View 2

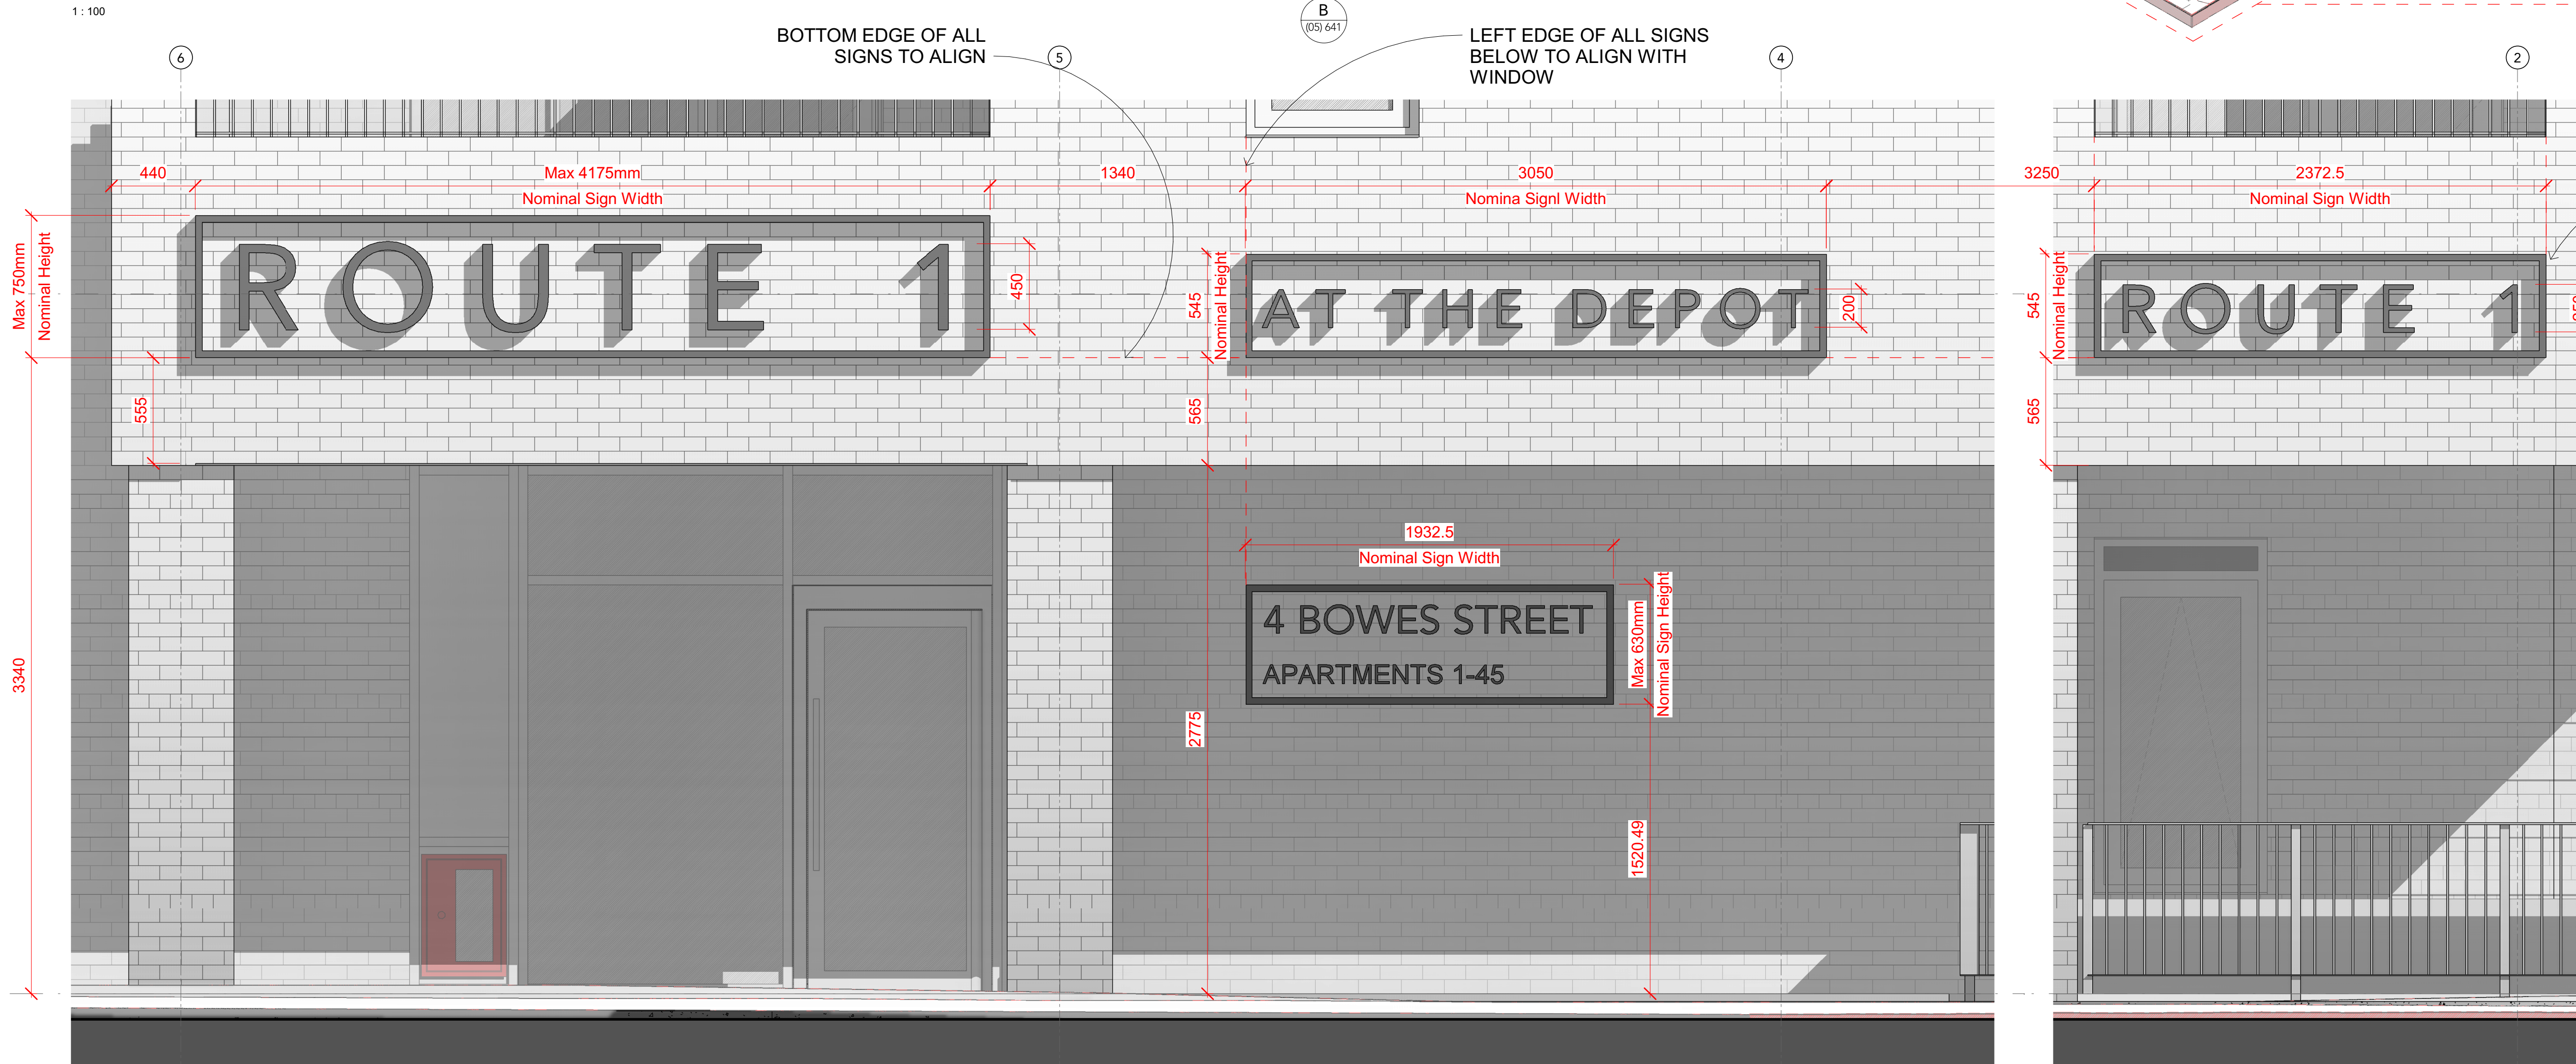

B - Proposed Signage - Setting Out

1 : 20

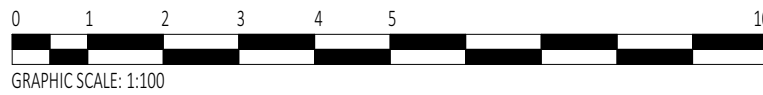

'ROUTE 1' SIGN NOT
ILLUMINATED

Rev	Date	Intis	Details
A	17/12/21	JE	First issue for Planning
-	16/12/21	JE	First issue for comment

© The moral rights of the author are hereby asserted.
This drawing and design is the sole property of Buttress Ltd and must not be reproduced without permission.
Buttress Ltd is Registered in England and Wales: 5363073

Rowlinson

Buttress

41 Bengal Street
Manchester
M4 6AF

T 0161 236 3303
E contact@buttress.net
W www.buttress.net

Project Title	Apartment Block A
Client	Rowlinson Construction Ltd
Location	Manchester

Drawing ref Signage - Elevations 2

Date	17/12/2021 11:41:15	Scale	As indicated
Checker	DC	Orig Paper Size	A1

Job No: **8134** Status **PLANNING**

Project: Origin: Zone: Level: Type: Disc: Number: Rev:

8134-BA-ZZ-ZZ-DR-A-(05) 641- A