



KEY

- 01 – Vision Unit – TYPE 1 (Vertical): Full height clear vision unit (unitised)
- 02 – Vision Unit – TYPE 2 (Sloping): Full height clear vision unit (unitised)
- 03 – Purge Vent – (Steel Effect): Steel effect anodised aluminium perforated sheet in plane of façade, concealing a glazed or solid door behind (unitised)
- 04 - Opaque Unit – TYPE 1: Full height opaque (grey back painted) unit with 50% frit (off white) to Face #1 (unitised)


- 05 – Opaque Unit – TYPE 2: Full height opaque (grey back painted) unit (unitised)
- 06 – Aluminium Fascia – (Dark Grey): Extruded anodised aluminium profile (unitised)
- 07 – Floor Edge Cover: Dark grey, concealing floor slab edge
- 08 – Uncapped glass curtain wall with up to 50% opaque (back painted) units

- 09 – Exposed Concrete Column – Architectural Finish
- 10 – Aluminium Soffit Panel – (Steel Effect)
- 11 – Aluminium Cladding Panel – (Steel Effect)
- 12 – Metalwork Balustrade – (Painted Dark Grey)
- 13 – Aluminium Louvre – (Dark Grey)

- 14 – Perforated Wind Mitigation Screen (Dark Grey)

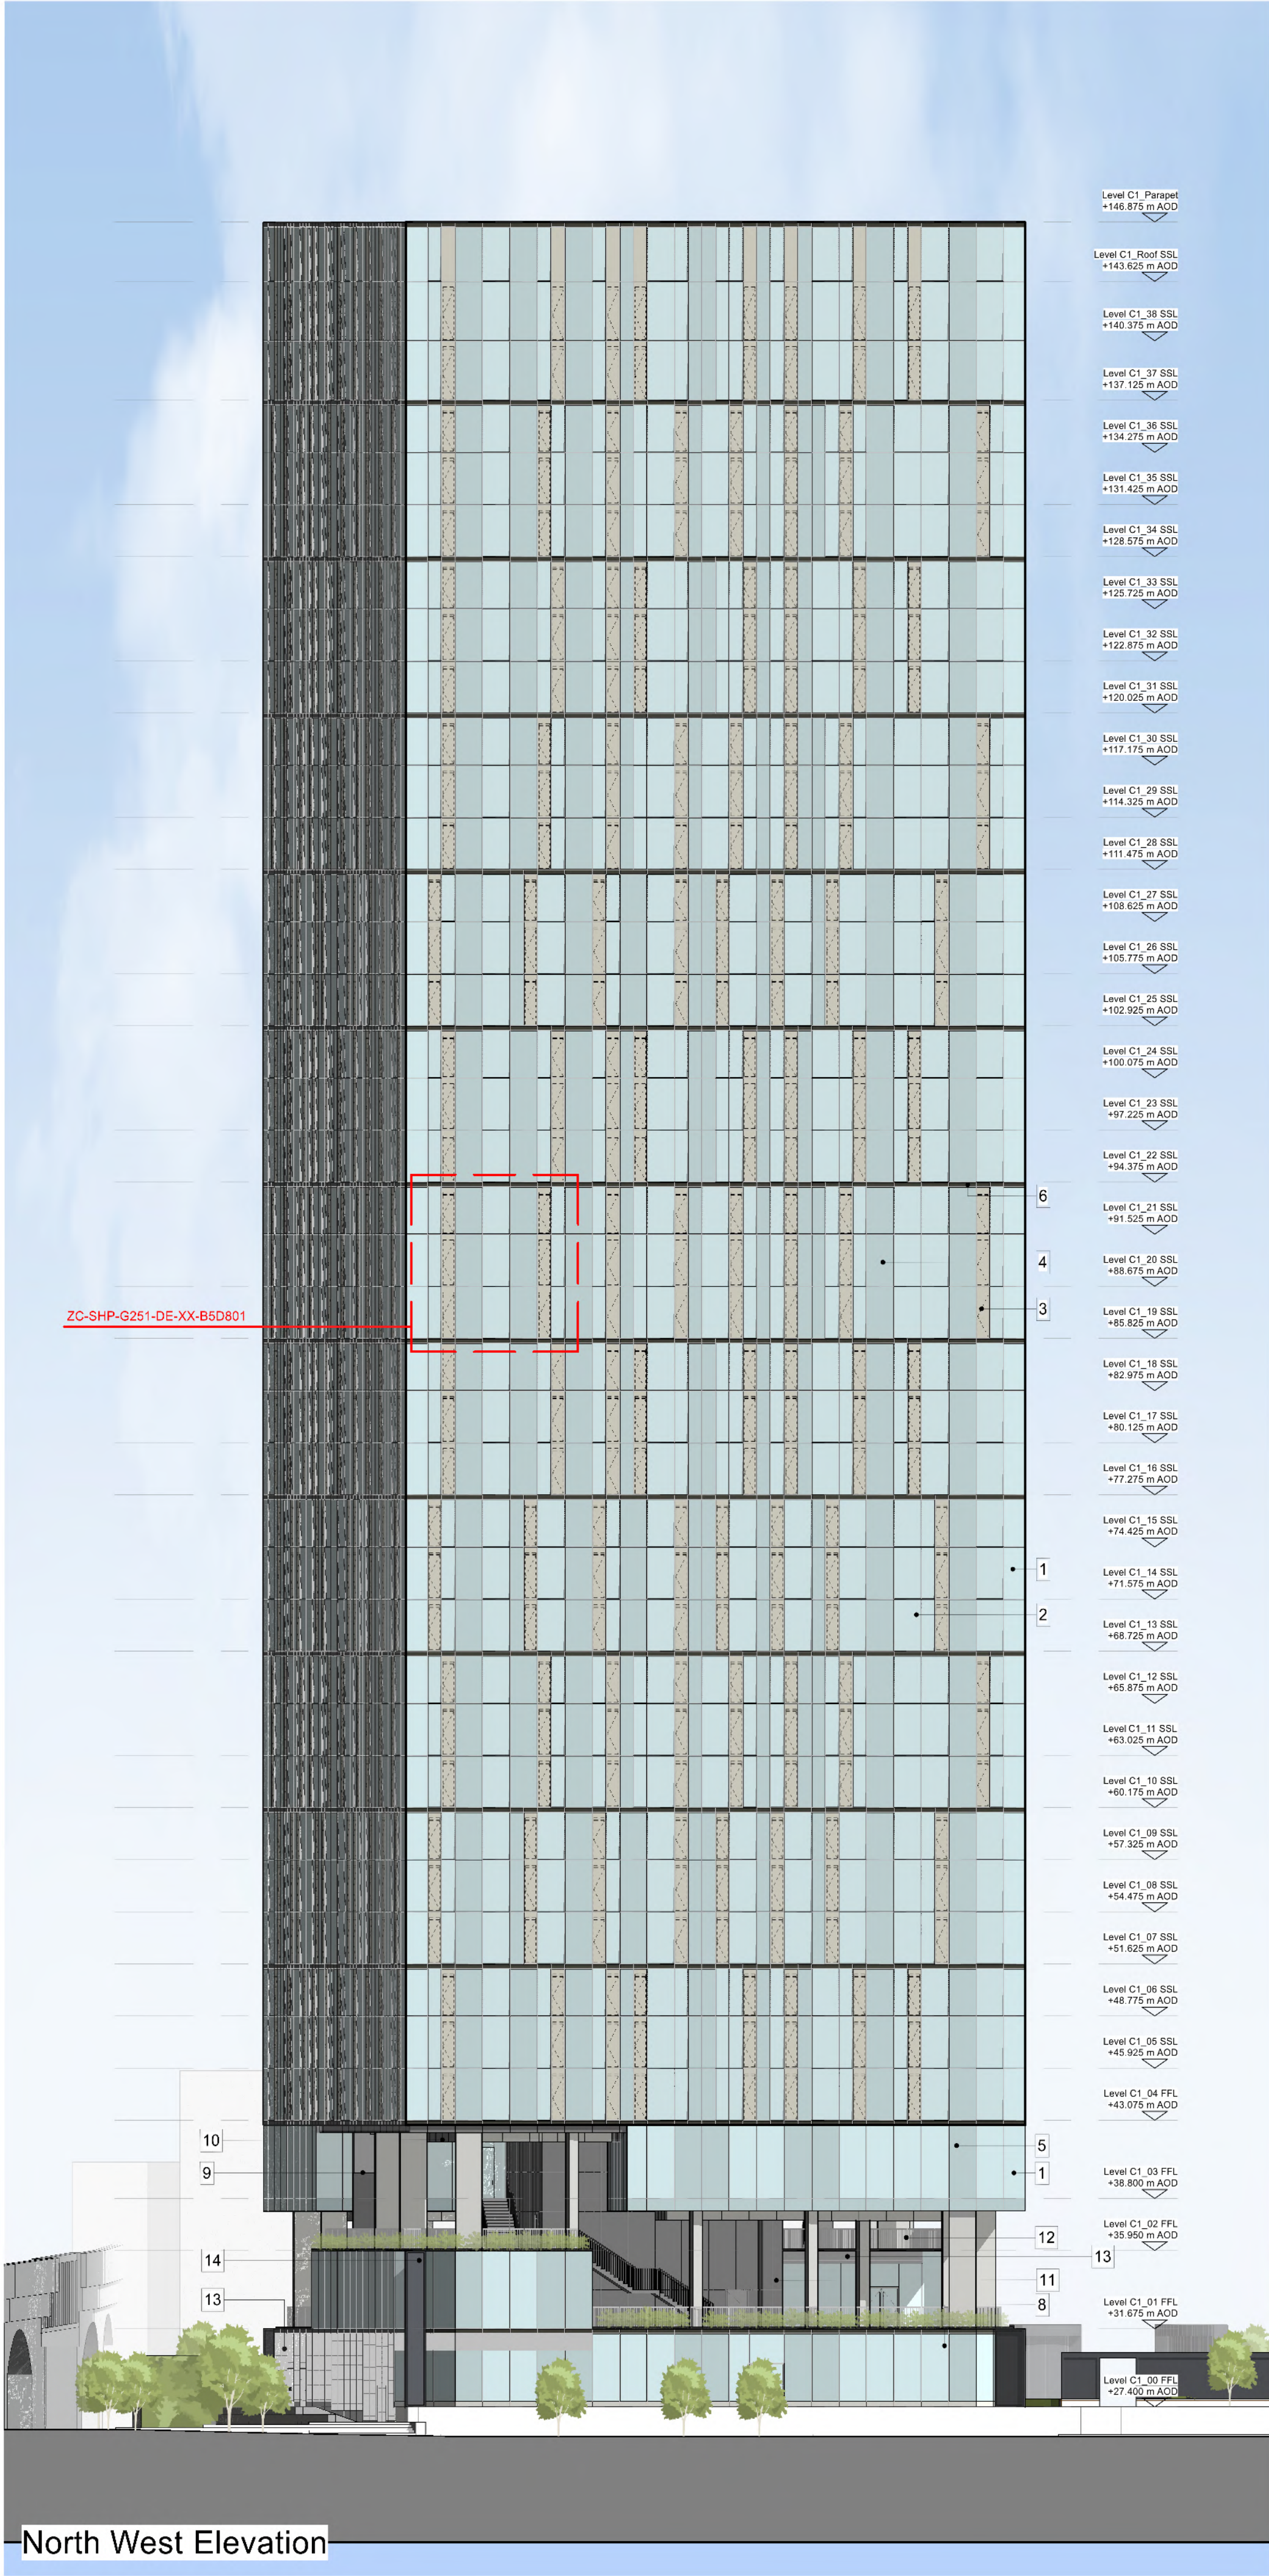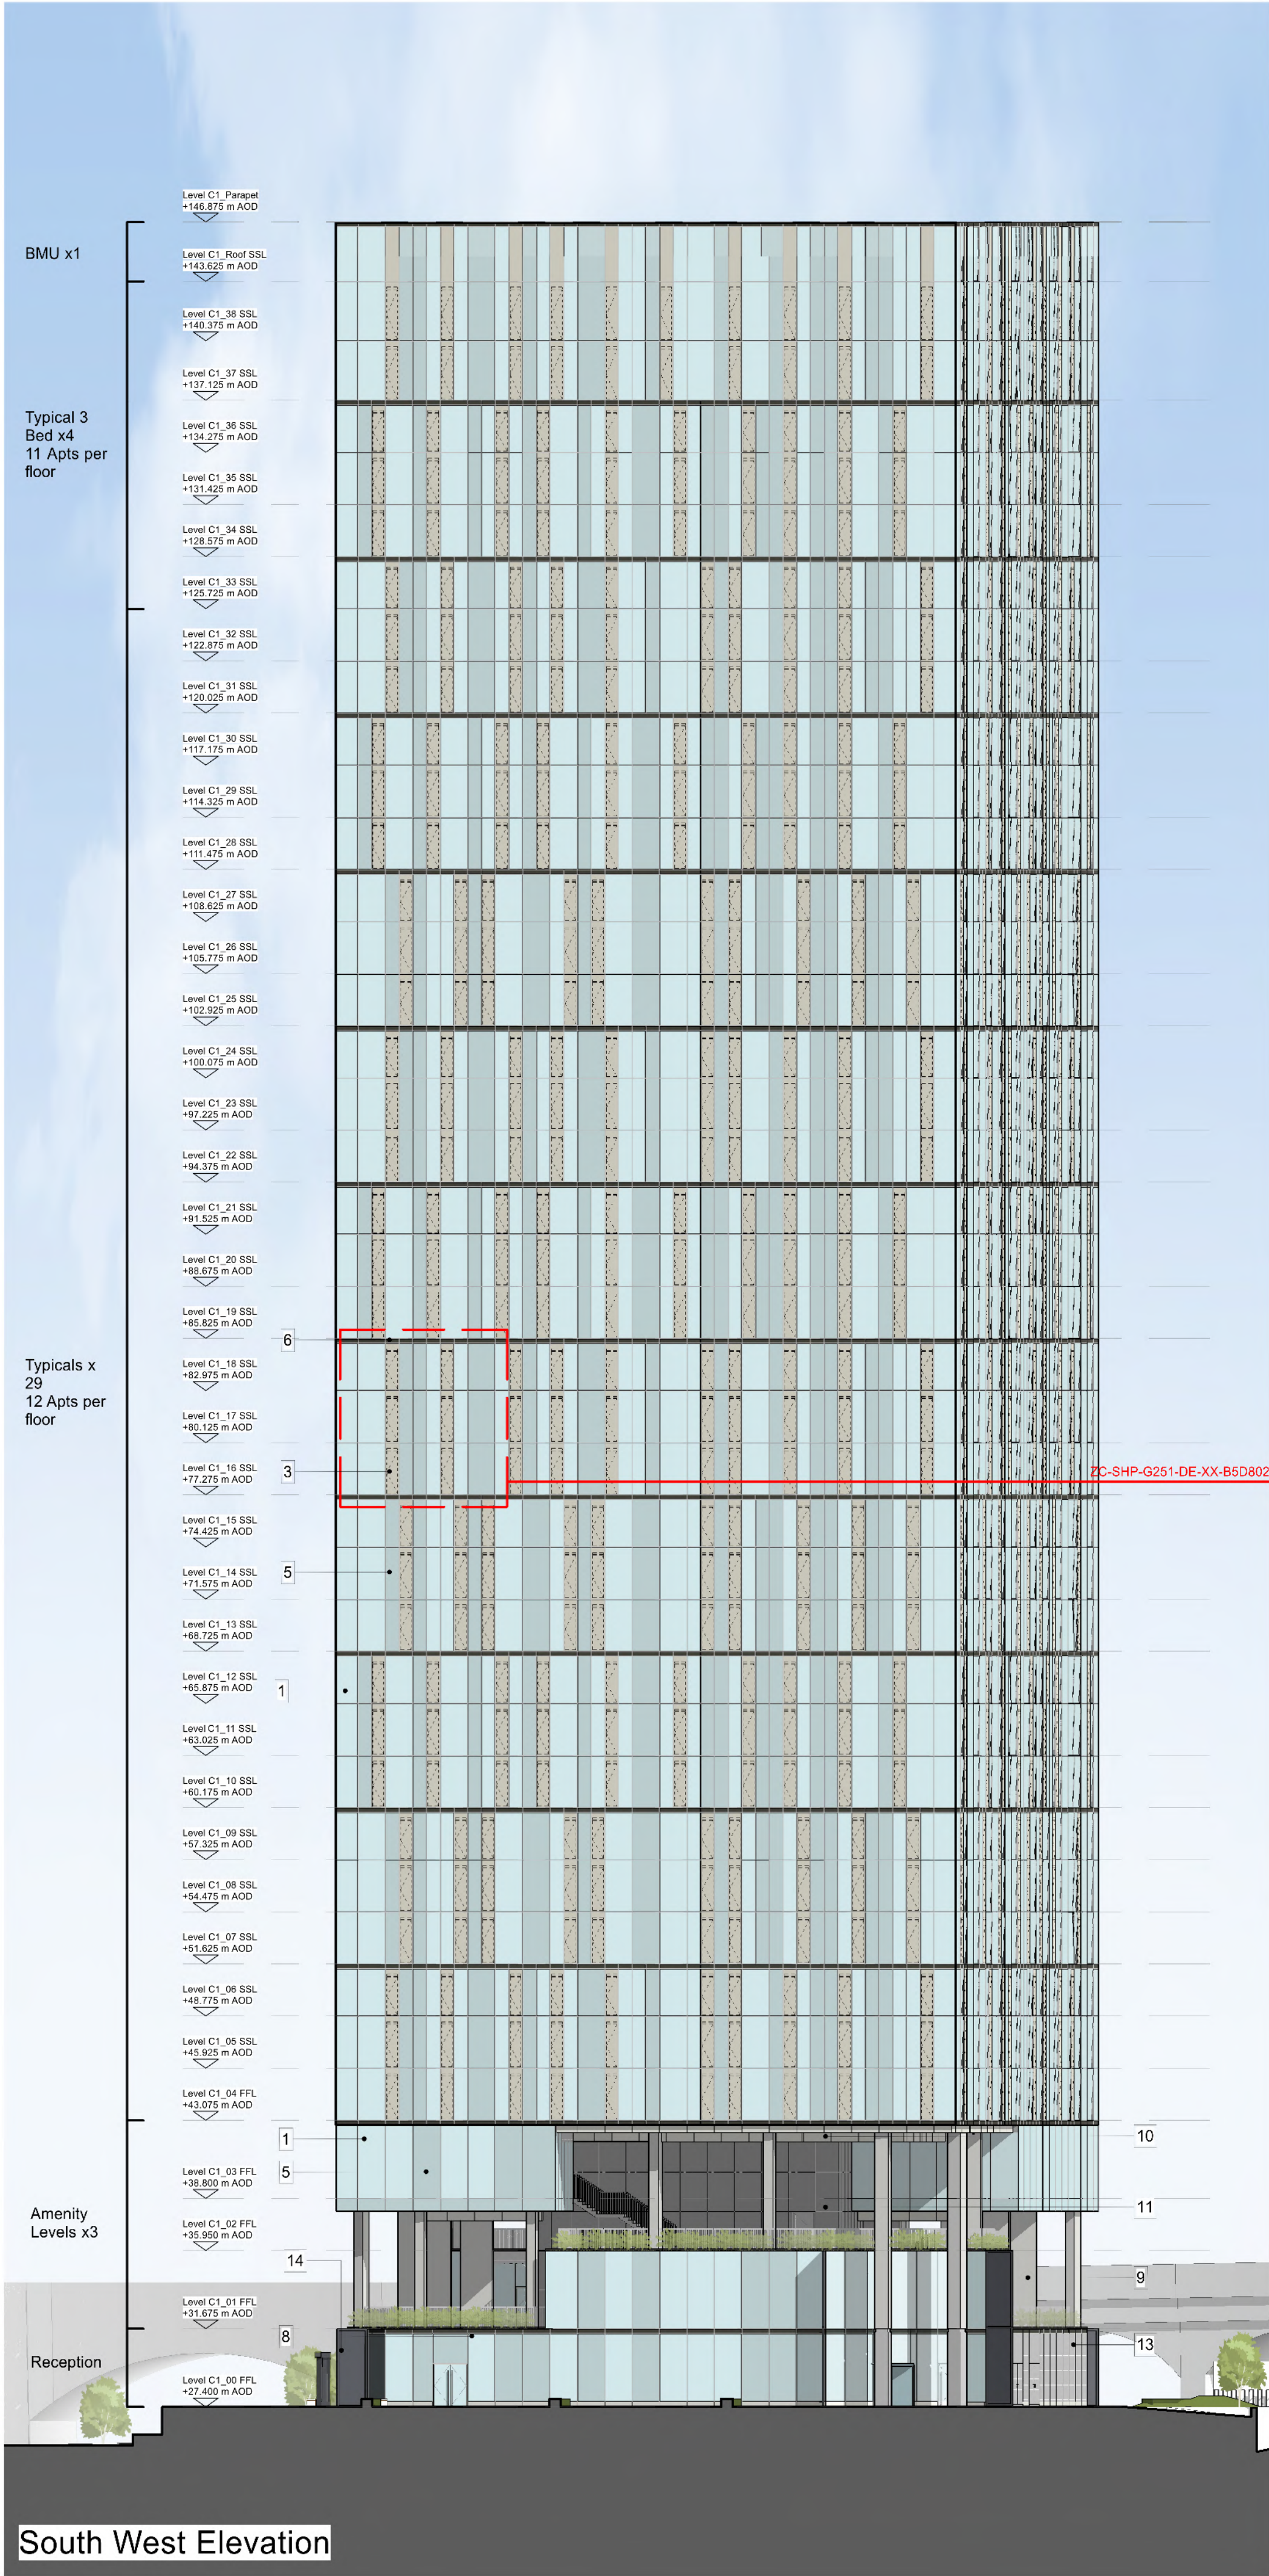

This drawing is copyright Do not scale off dimensions.	Rev	Date	Description
	P01	2021-10-22	Planning Issue
	P02	2022-01-14	Updates to C tower facade
All dimensions to be checked on site by contractor.			
Contractor to report any dimensional discrepancies, errors or omissions prior to commencing on site.			

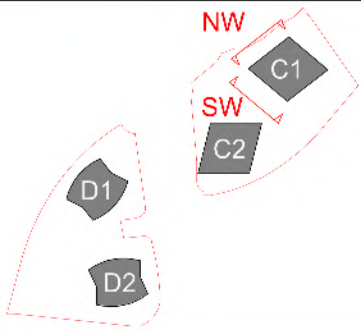

Project Title
Trinity Islands
Trinity Way
Manchester

Status
Planning Issue

Drawing Title
Building C1
Building Elevations
Sheet 01

Project No
10364

Scale
1 : 250 @ A1

Revision
P02

simpsonhaugh

Manchester
+44 (0)161 835 2345

London
+44 (0)20 7549 4000