


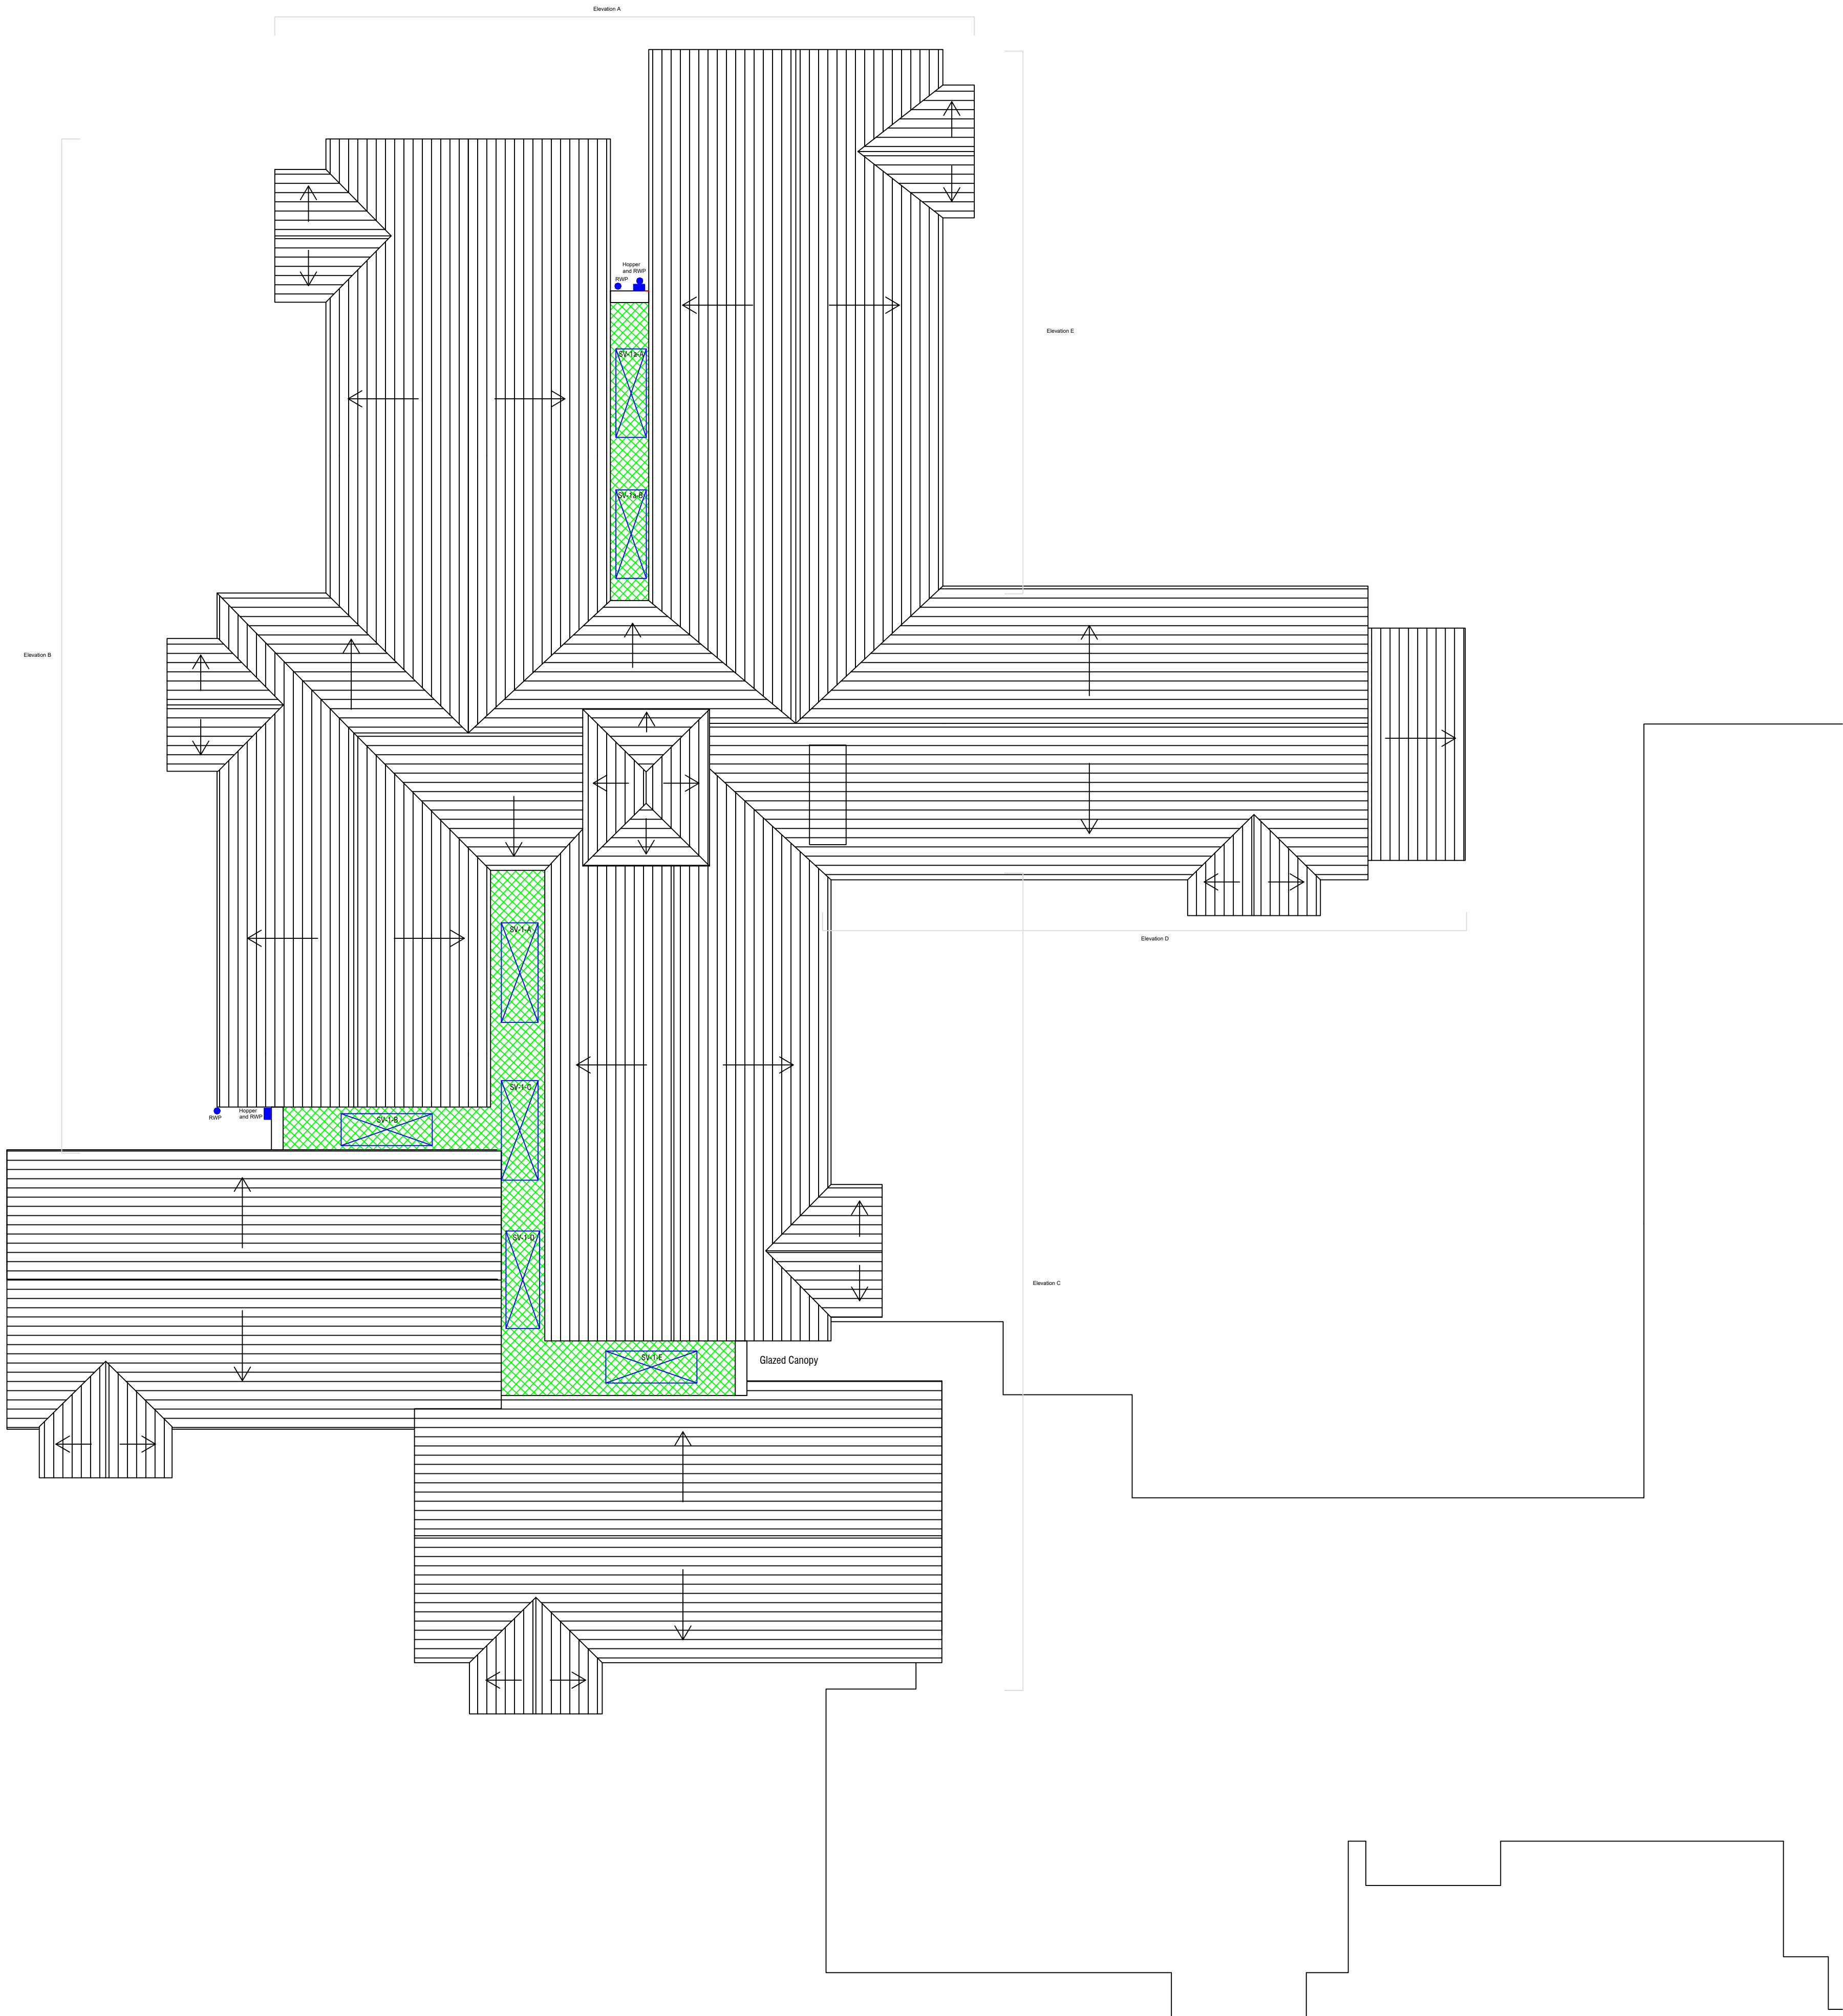

LEGEND:

- Existing aluminium smoke vents.
- Existing bitumen flat roof coverings to be stripped and renewed.
- Existing adjacent pitched roofs.

Existing Materials

Windows: PVCu / Timber Frame
Doors: Timber/ Aluminium
Pitched Roofs: Fibre Cement Slates / Glazed Canopy
Flat Roofs: Bitumen; colour black/ grey; incorporating aluminium smoke vents.
Rainwater Goods: Black PVCu.
Walls: Red facing brickwork; blue brick banding and cills.

Do Not Scale

Use only written dimensions. All dimensions must be verified prior to the works being put into hand and any discrepancies reported to the originator.

Health And Safety Information

	Details	Initials	Date
Asbestos Survey			
Structural Check/Lifting & Handling			
Site Survey			
Access and Egress/Site Compound			
Hazards Identified			

Location Plan

N.T.S

General Notes

Rev.	Details of Revision	Date	Sign

Client:

BOAT LANE COURT LTD

FAITHFUL

GOULD

2ND FLOOR, CHADWICK HOUSE, BIRCHWOOD PARK,
WARRINGTON WA3 6AE

Tel. +44(0)1925 238 300

Project:

Boat Lane Court
Roofing Works

Ref:

5206036

Drawing No:

5206036/001

Title:

Roofing Works
Existing Roof Layout

Scale:	Drawn:	Checked:	Co-ord chk:
1:100	SM		
Original Size:	Date:	Date:	Date:
A1	01/09/21		

Status:

© FAITHFUL + GOULD COPYRIGHT: REPRODUCTION IN WHOLE OR PART BY ANY MEANS IS PROHIBITED WITHOUT THE PRIOR WRITTEN PERMISSION OF FAITHFUL + GOULD