


KEY PLAN:
 Application Boundary

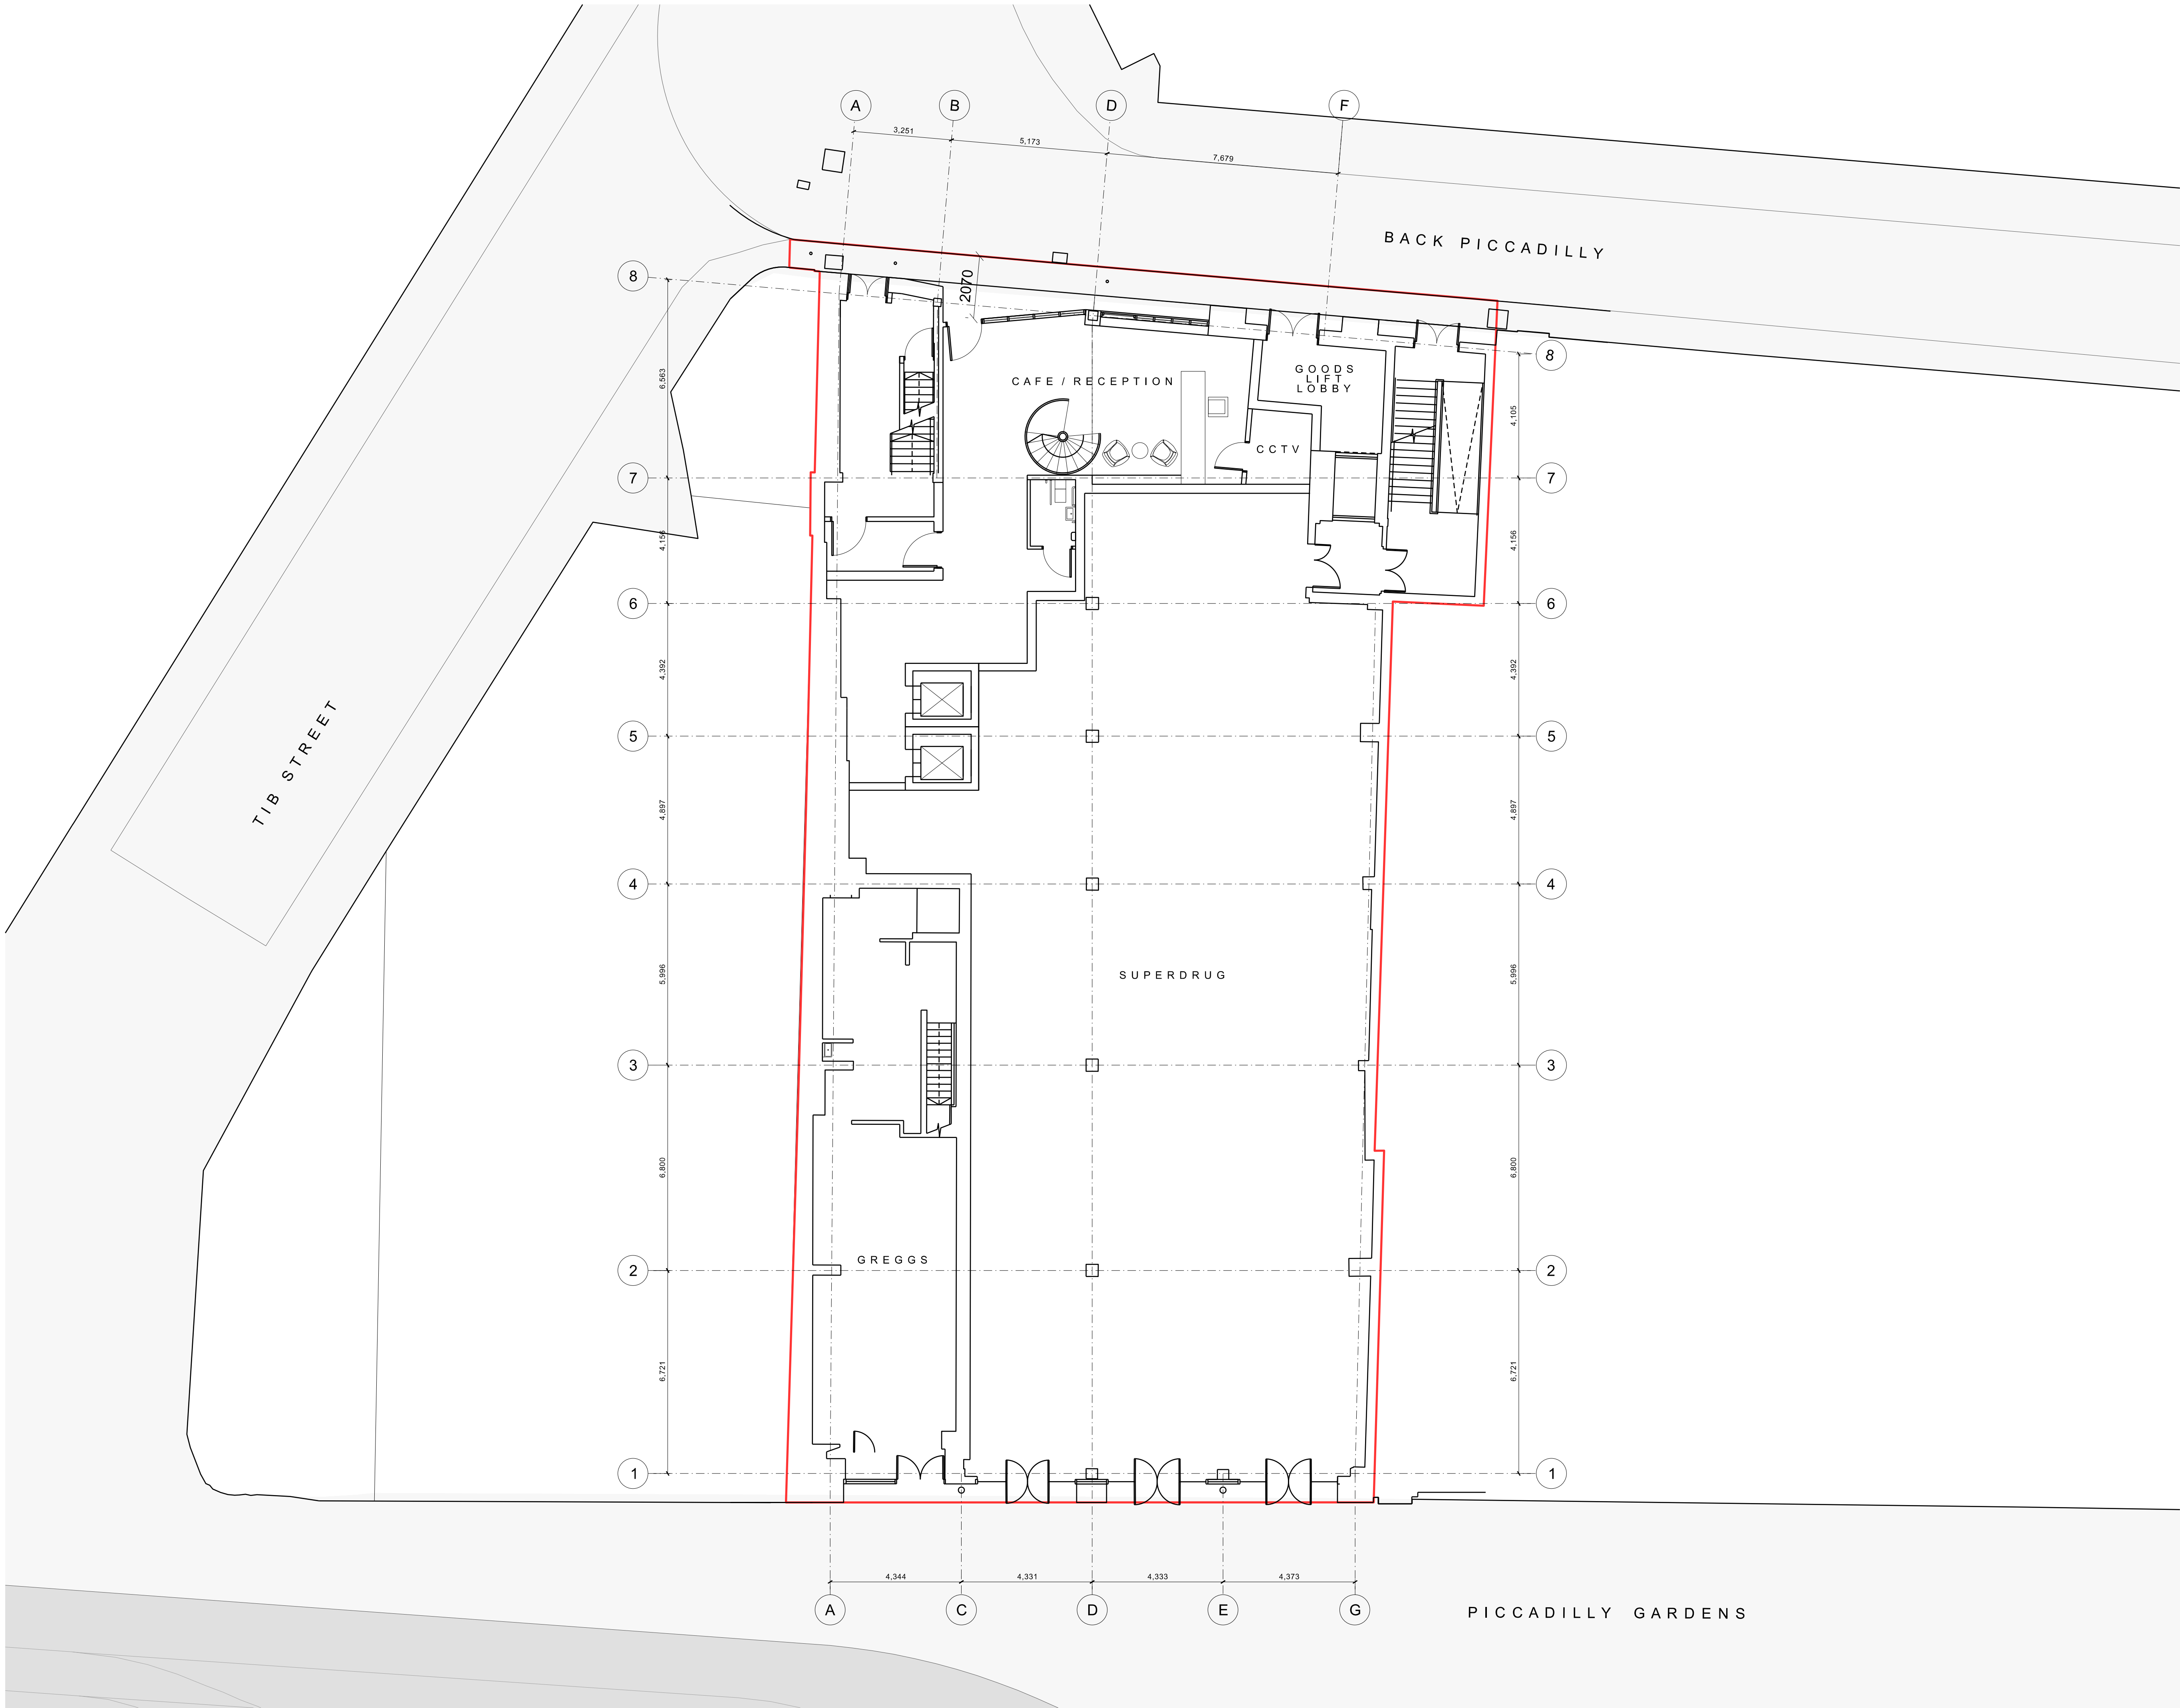

REV: DATE: DETAILS:



5plus architects

4th Floor
The Hive
47 Lever Street
Manchester
M1 1FN
+44 (0)161 228 0211

www.5plusarchitects.com

PROJECT:
7-9 Piccadilly
Manchester

TITLE:
Ground Level
Proposed GA Plan

SCALE:
1:100@ A1

ORIGIN DATE:
03/06/2021

DRAWN:
MS

CHECKED:
EMcA

STATUS:
Planning

PROJECT
05936

DRAWING NO:
_B1_02_2200

REV:
0

Architecture | Masterplanning | Interiors | Graphics | Branding