


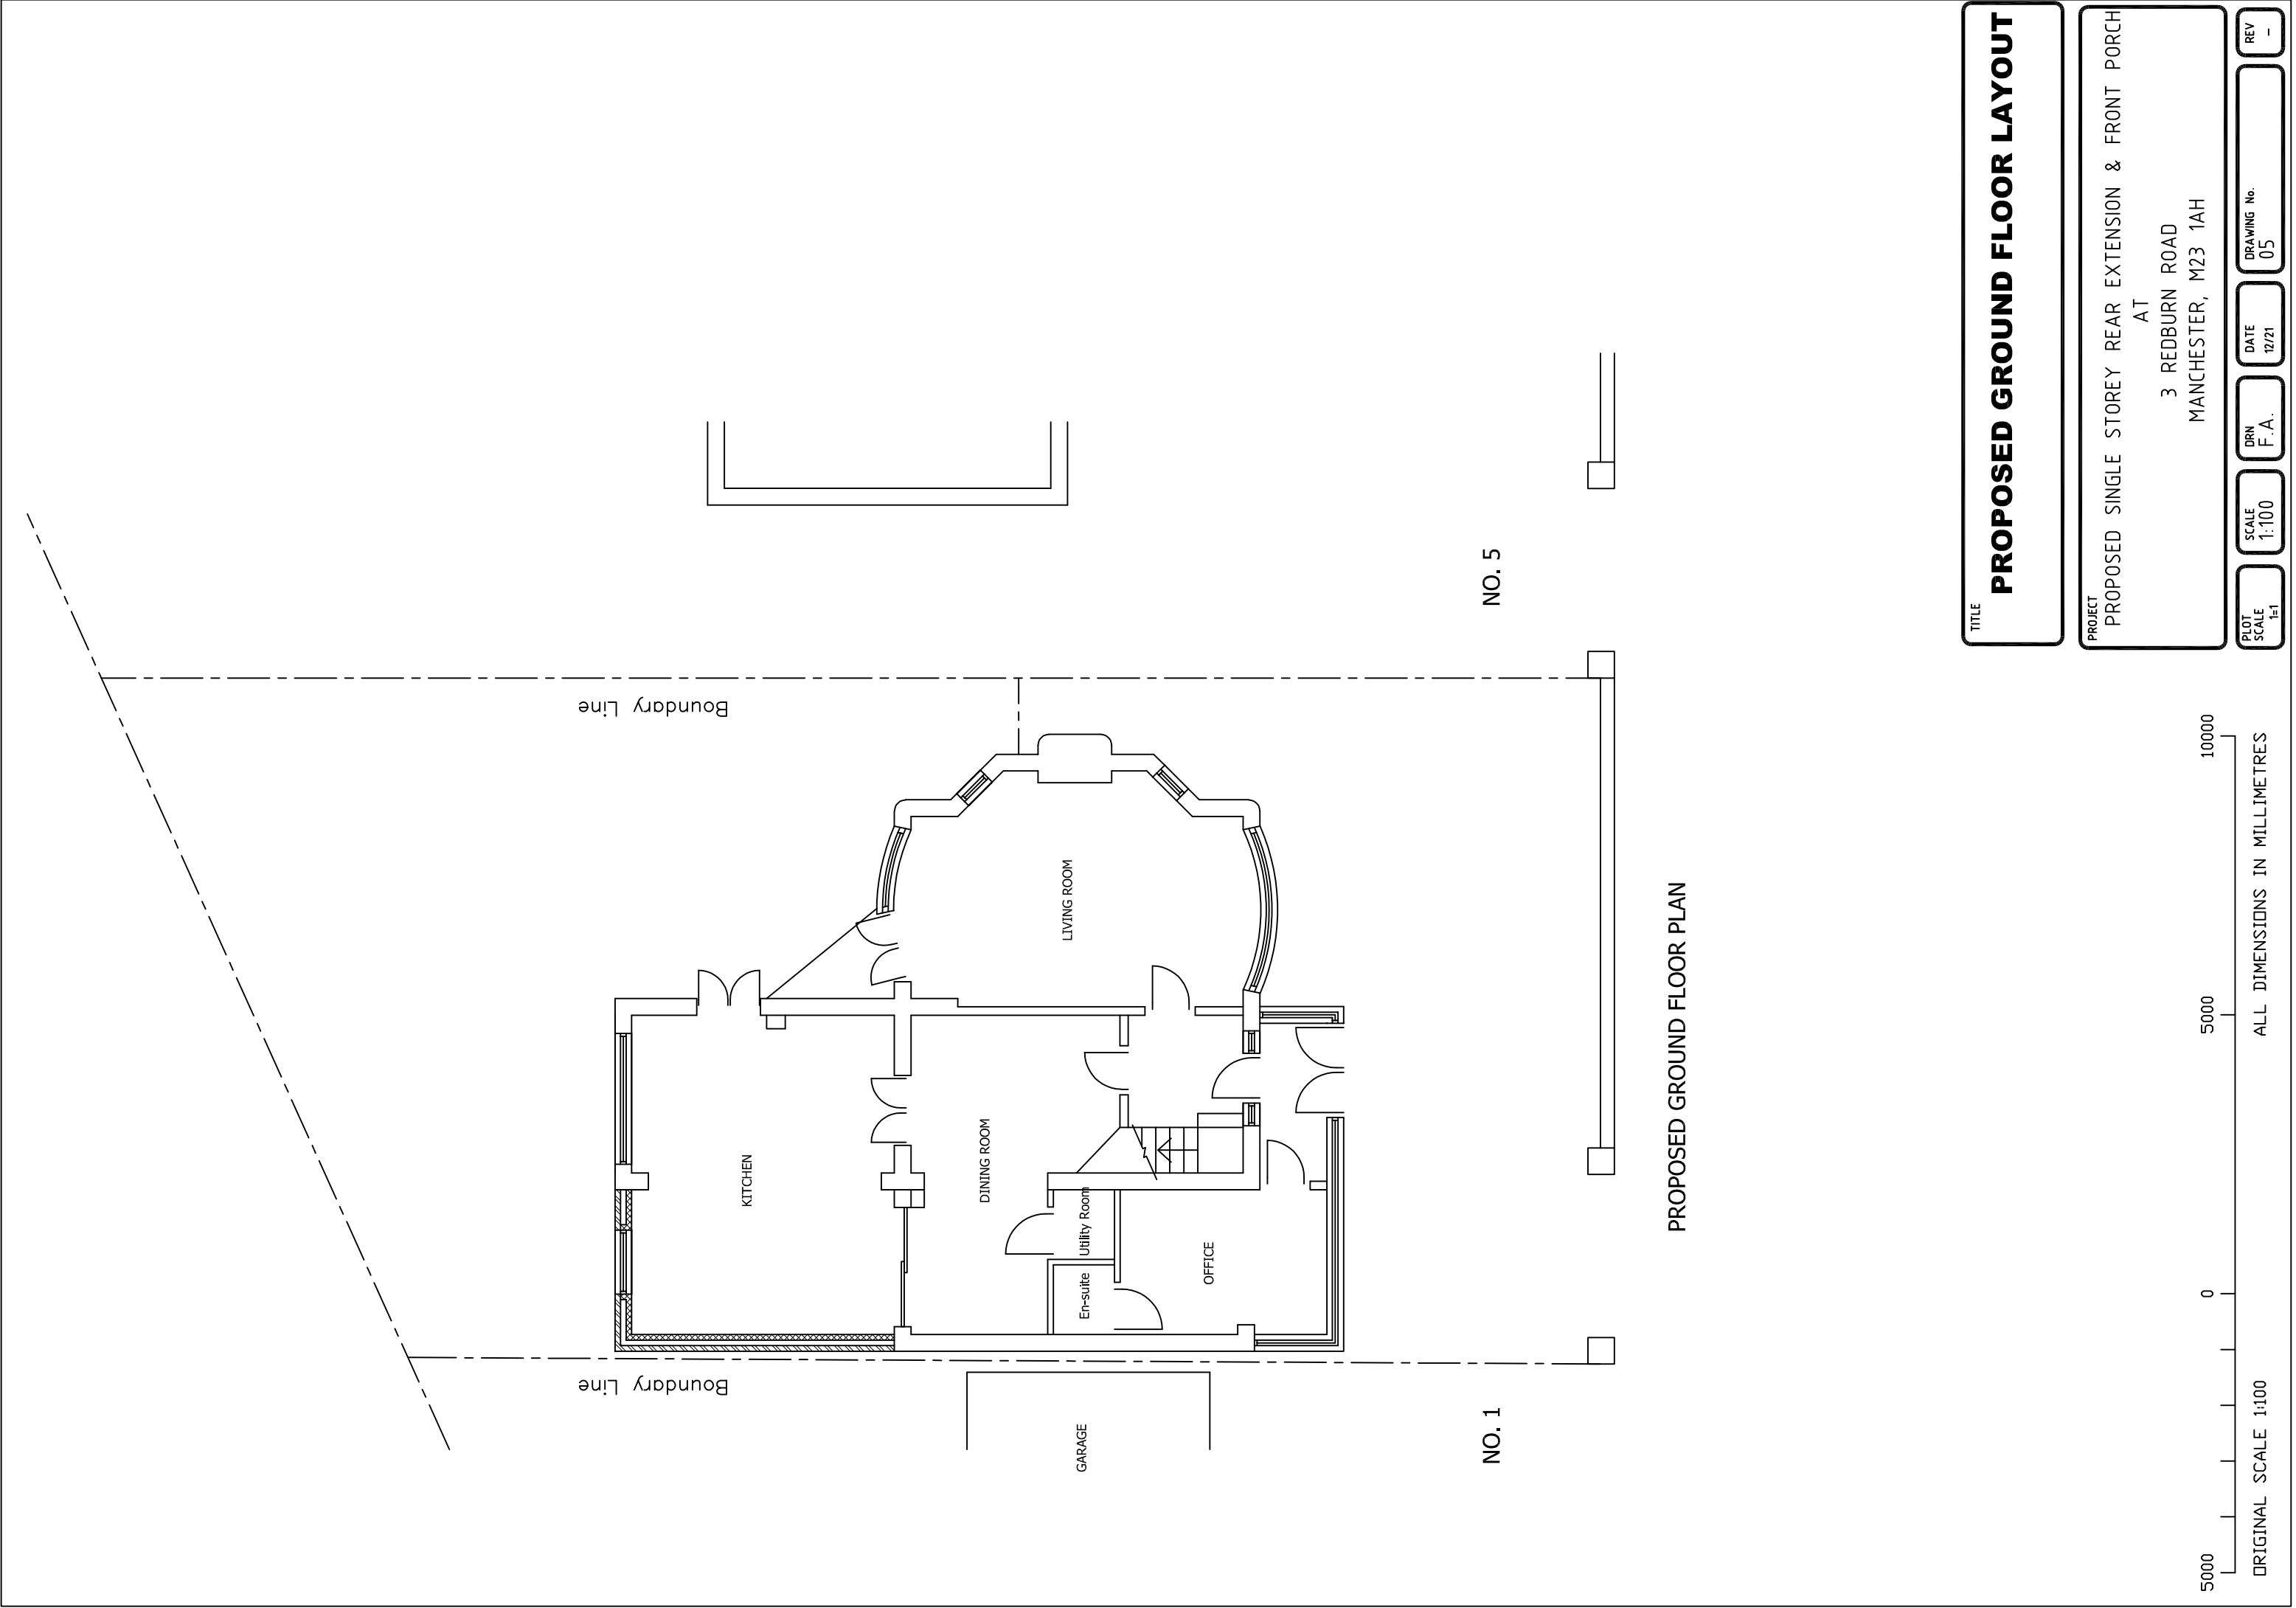

TITLE

PROPOSED GROUND FLOOR LAYOUT

PROJECT

PROPOSED SINGLE STOREY REAR EXTENSION & FRONT PORCH

AT

3 REDBURN ROAD
MANCHESTER, M23 1AH

PLOT
SCALE

1:1

SCALE

1:100

DRN

F.A.

DATE

12/21

DRAWING No.

05

REV

-