




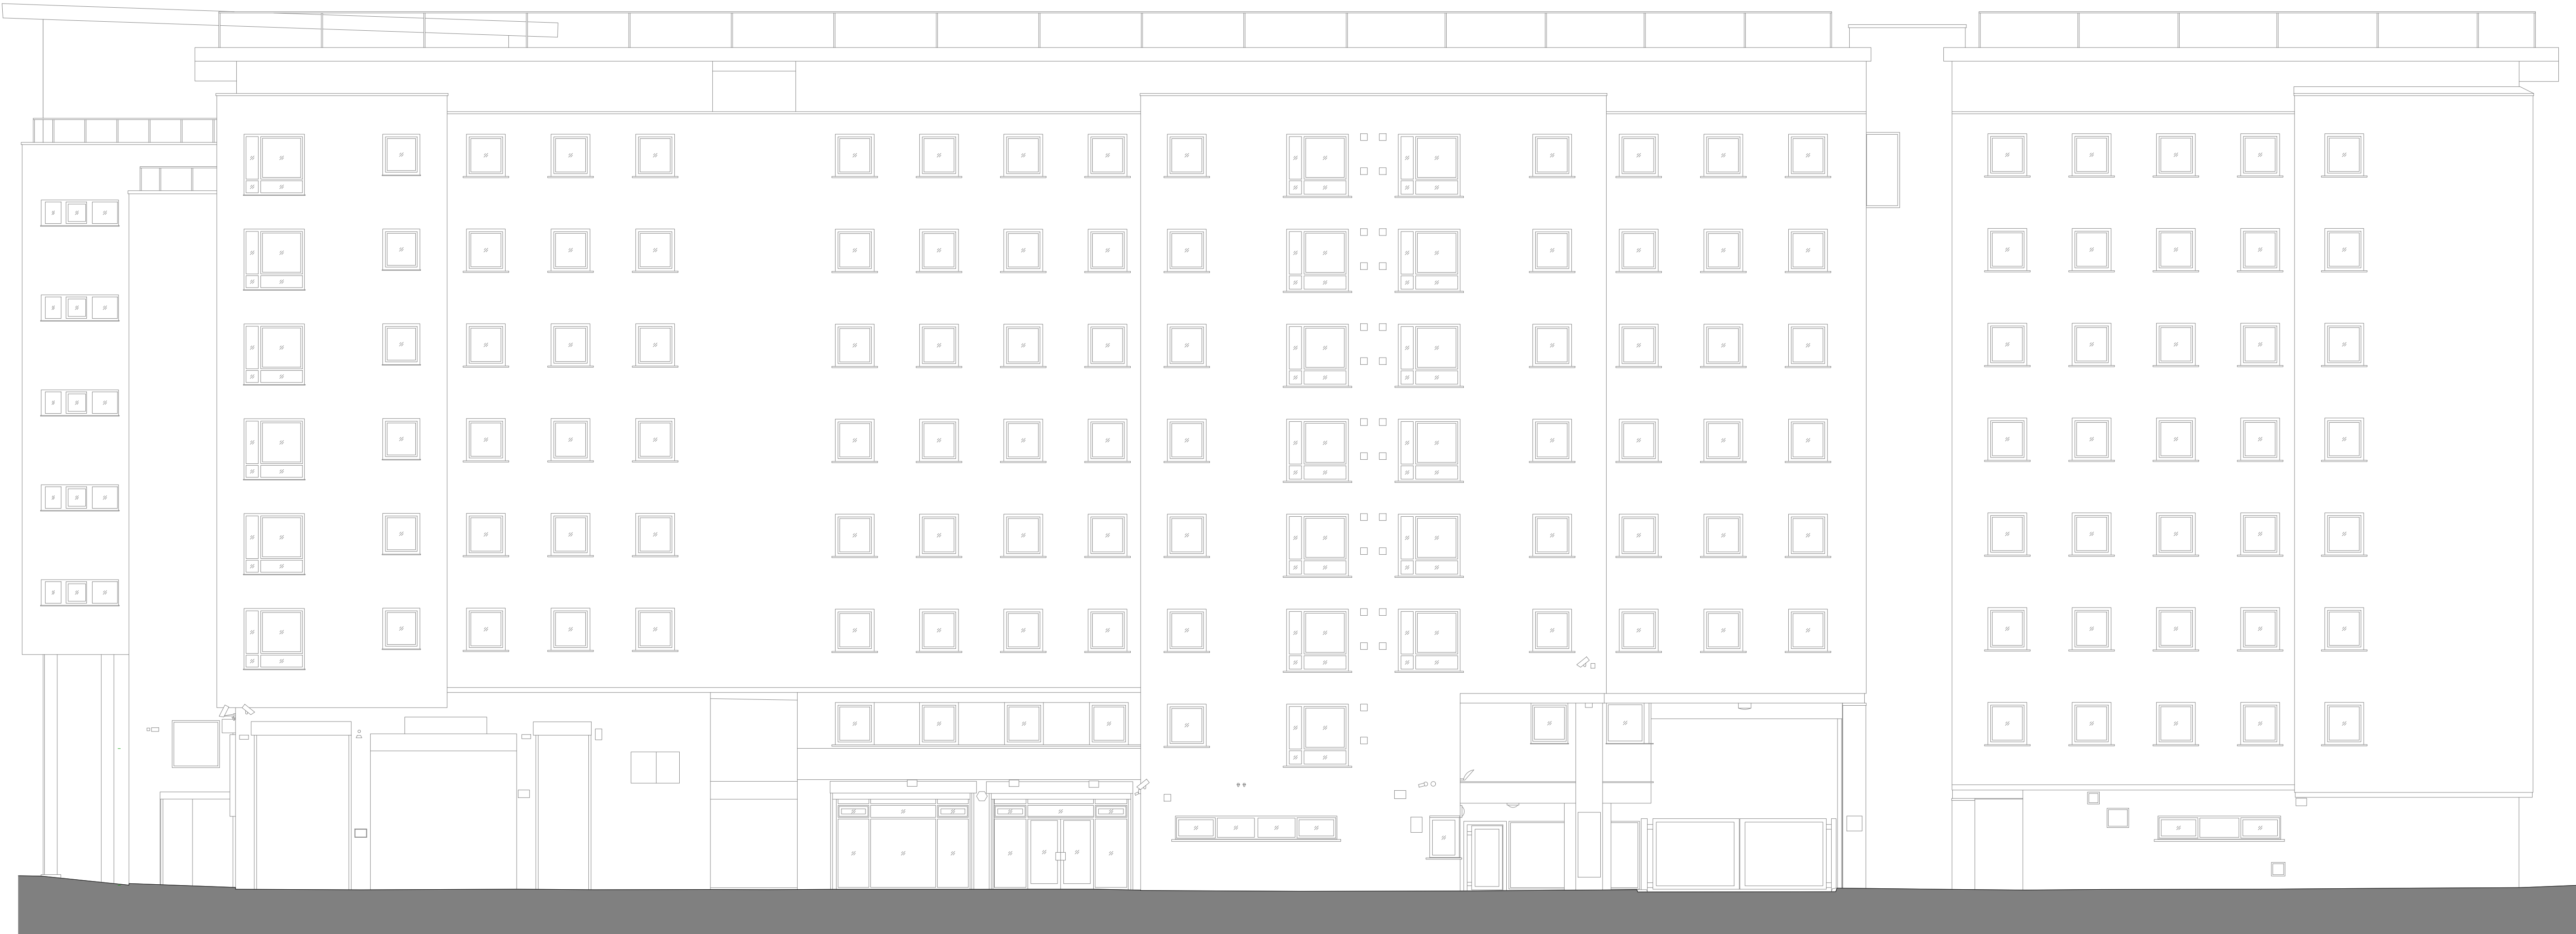

E01 North Elevation

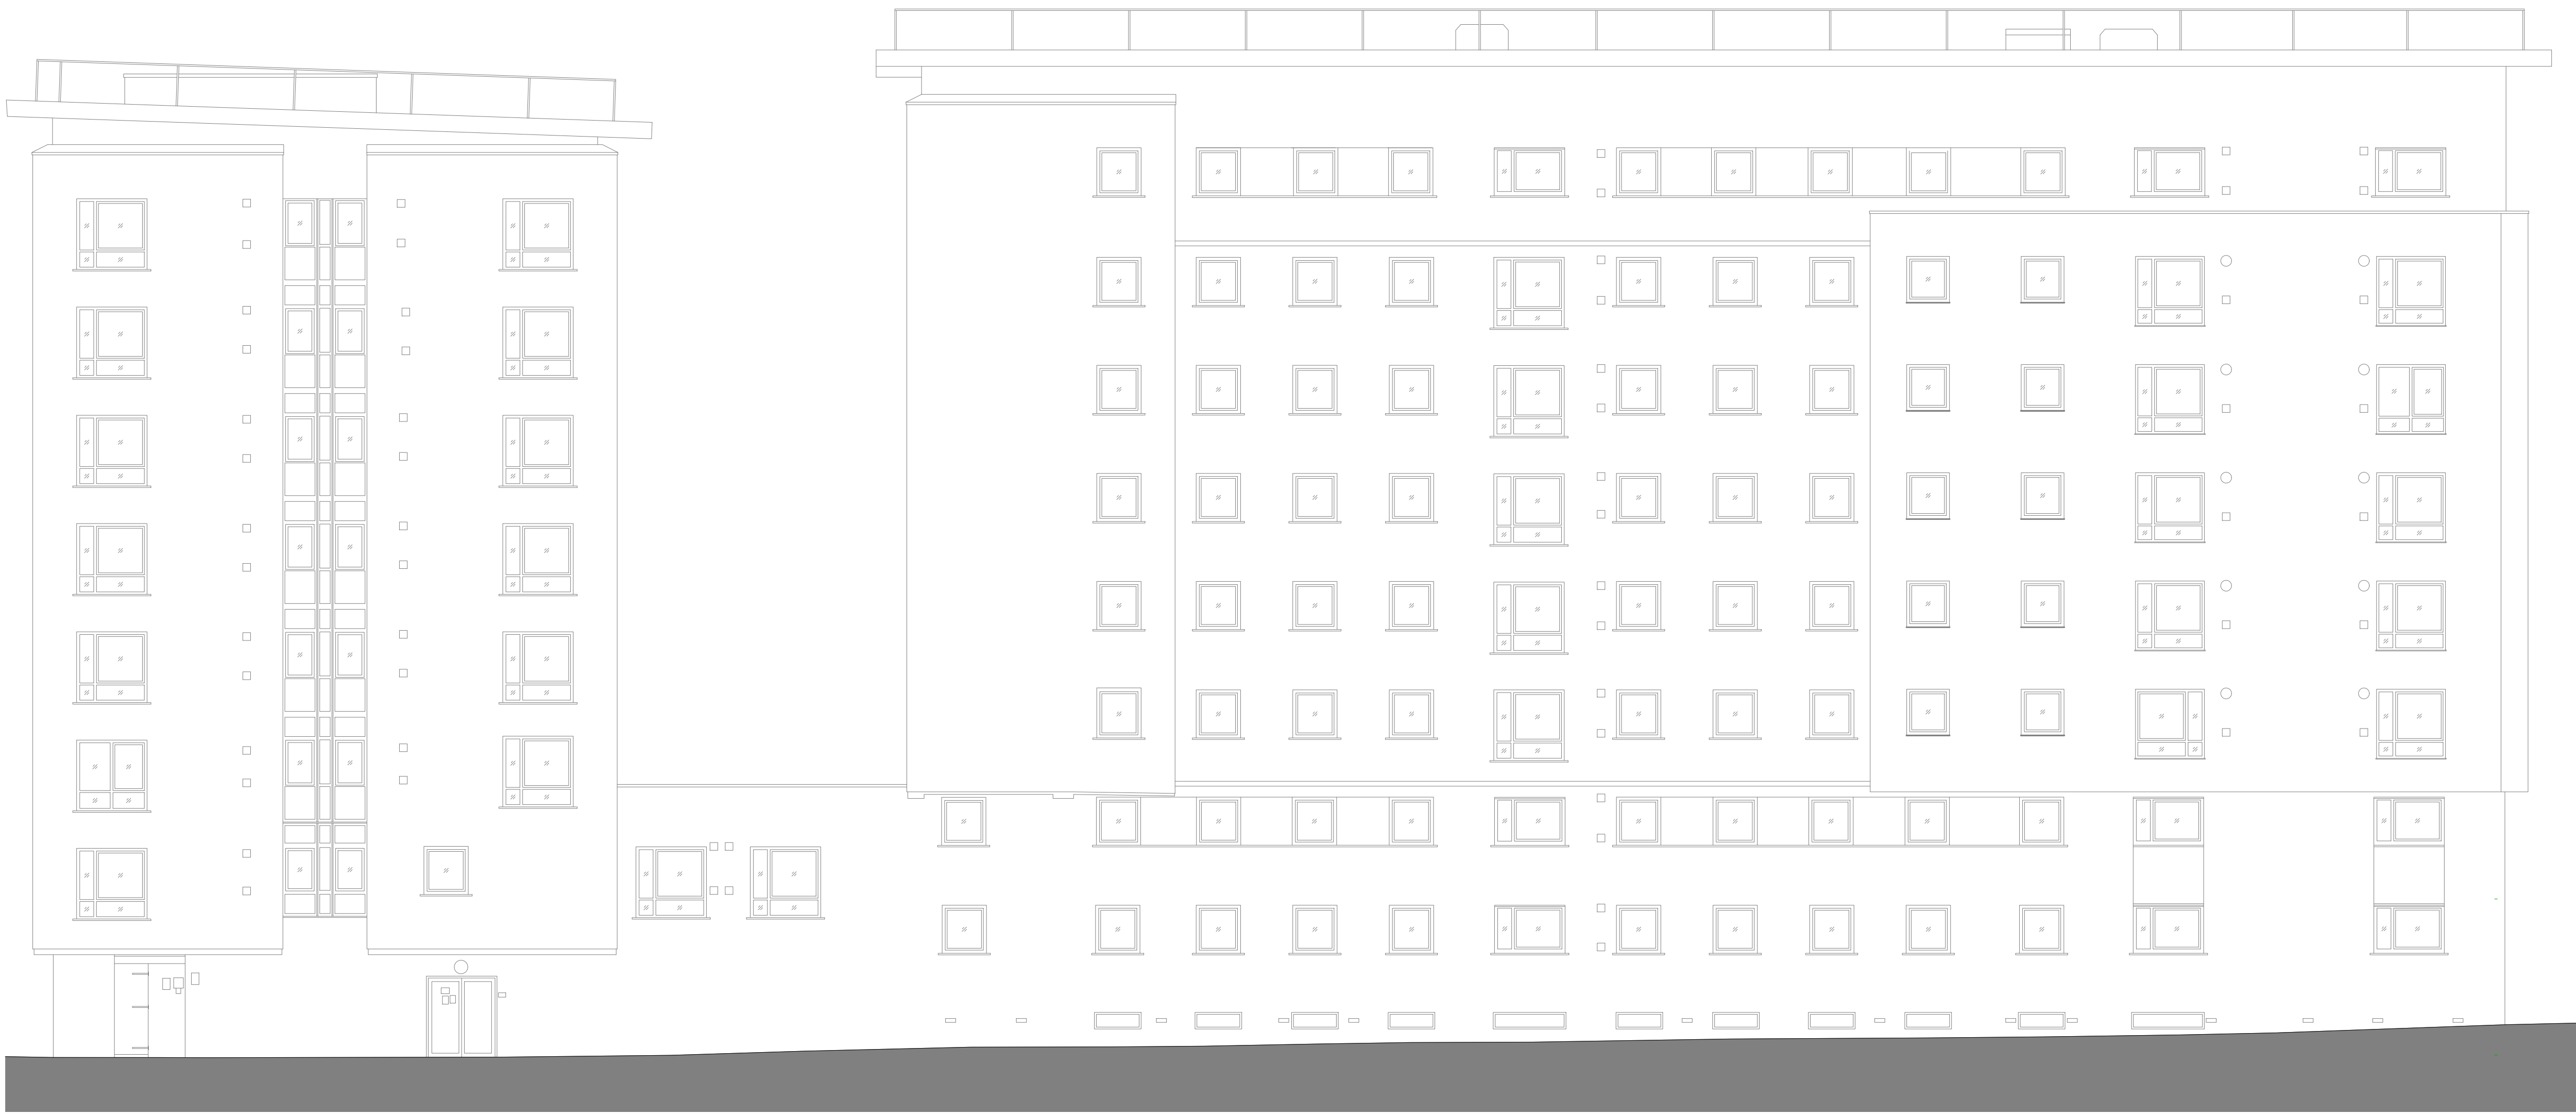


E02 West Elevation

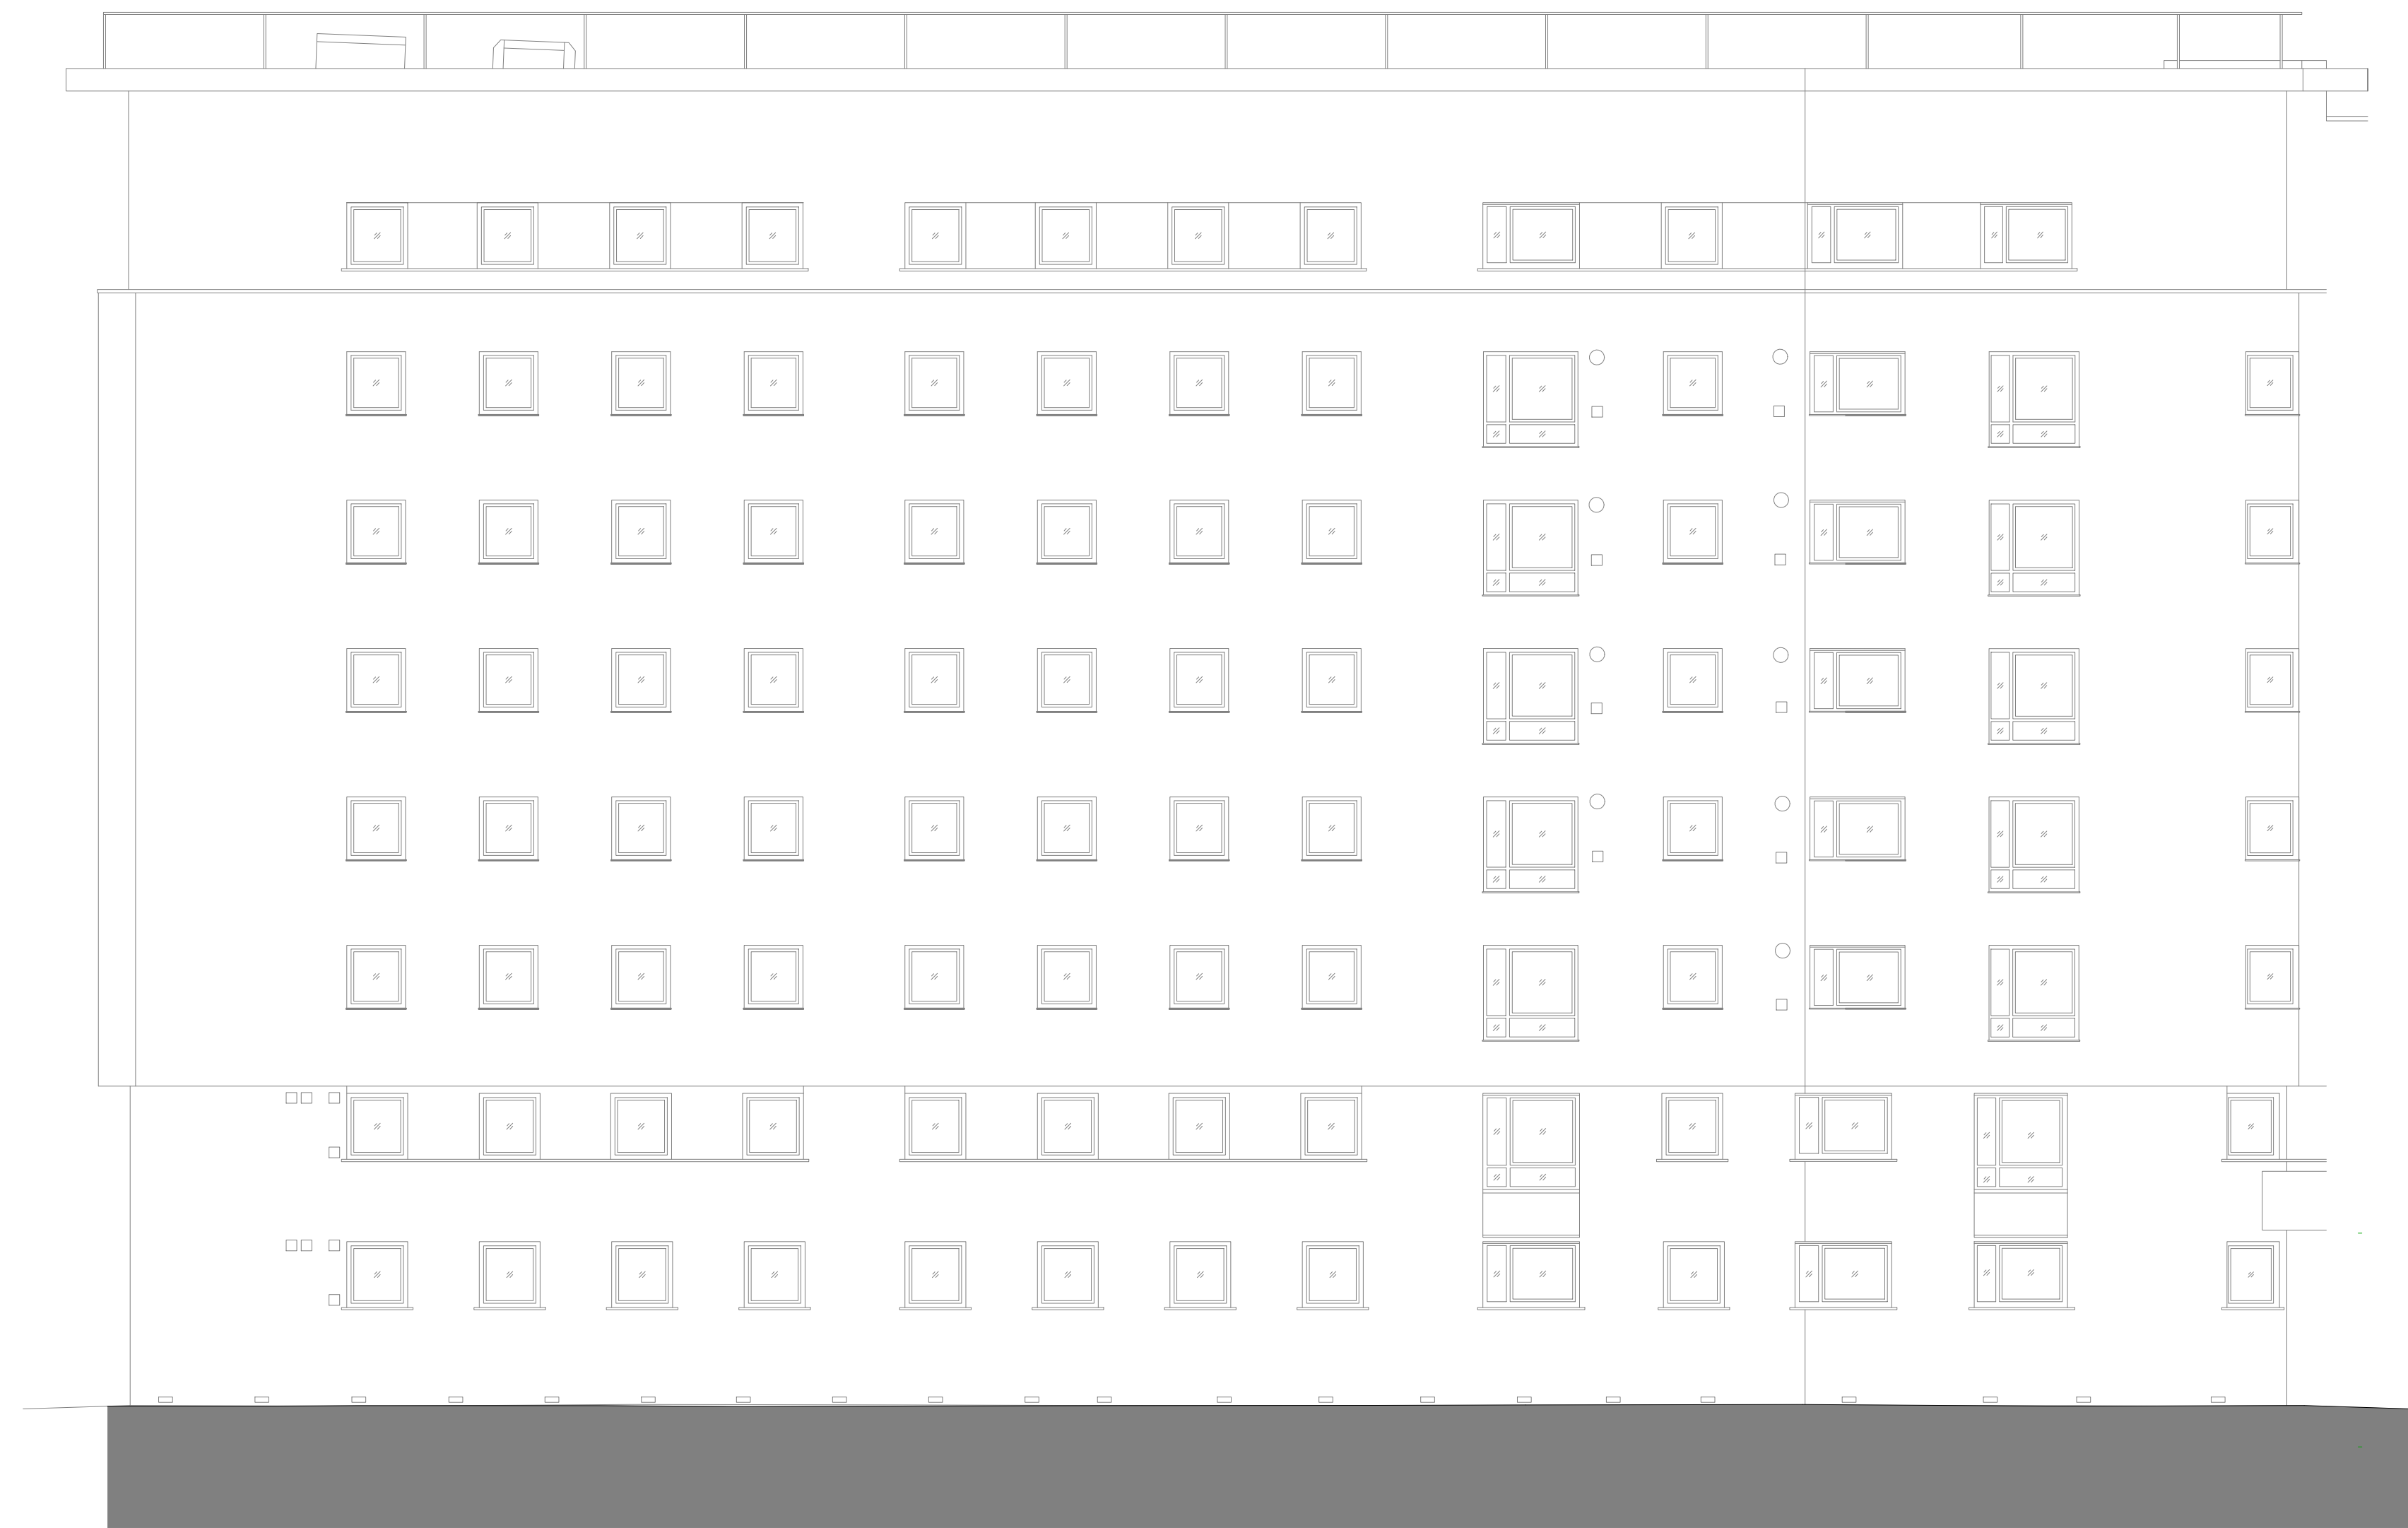

E03 South Elevation

DO NOT SCALE FROM THIS DRAWING.
VERIFY ALL DIMENSIONS AND SETTING OUT ON SITE.
NOTIFY ANY DISCREPANCIES TO THE ARCHITECT.
FOR STRUCTURAL INFORMATION, REFER TO
STRUCTURAL ENGINEER'S DRAWINGS.
FOR M&E INFORMATION, REFER TO M&E ENGINEER'S
AND SUB-CONTRACTORS' DRAWINGS.
FOR HEALTH & SAFETY INFORMATION, REFER TO
HEALTH & SAFETY RISK ASSESSMENTS.

0m 2 4 6 8 10
1:100

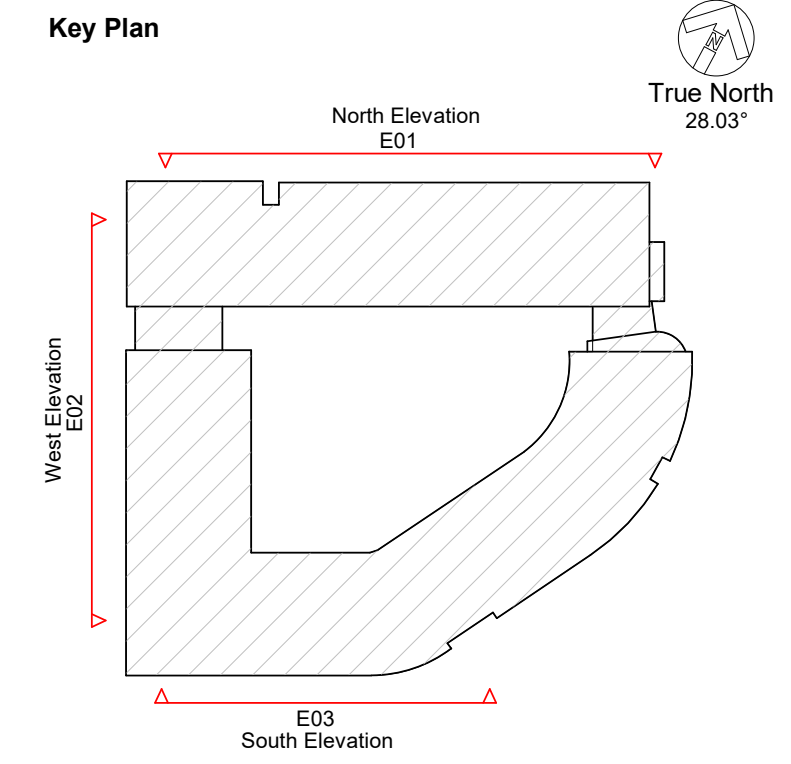

Note: this drawing is based on Laser Surveys existing building survey, drawing ref. N-1226 / 1-4, Rev 0, issued Nov 2021.

REVISION: P01 BY: JIM CHECKED: JRP DATE: 11/01/2022
Initial Issue.

S2 | FOR INFORMATION



NEW MEDLOCK HOUSE

Existing GA Elevations
Sheet 1