



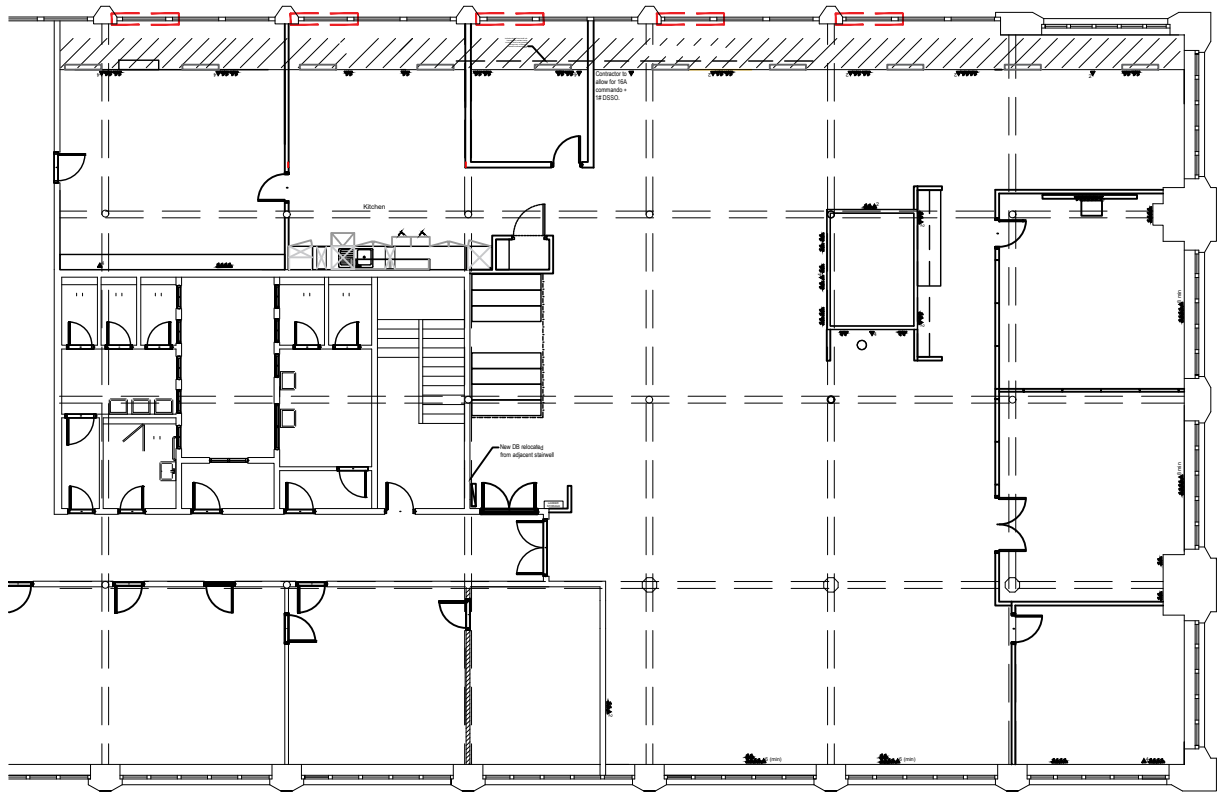


ACTUATOR LOCATION PLAN
Scale 1:200

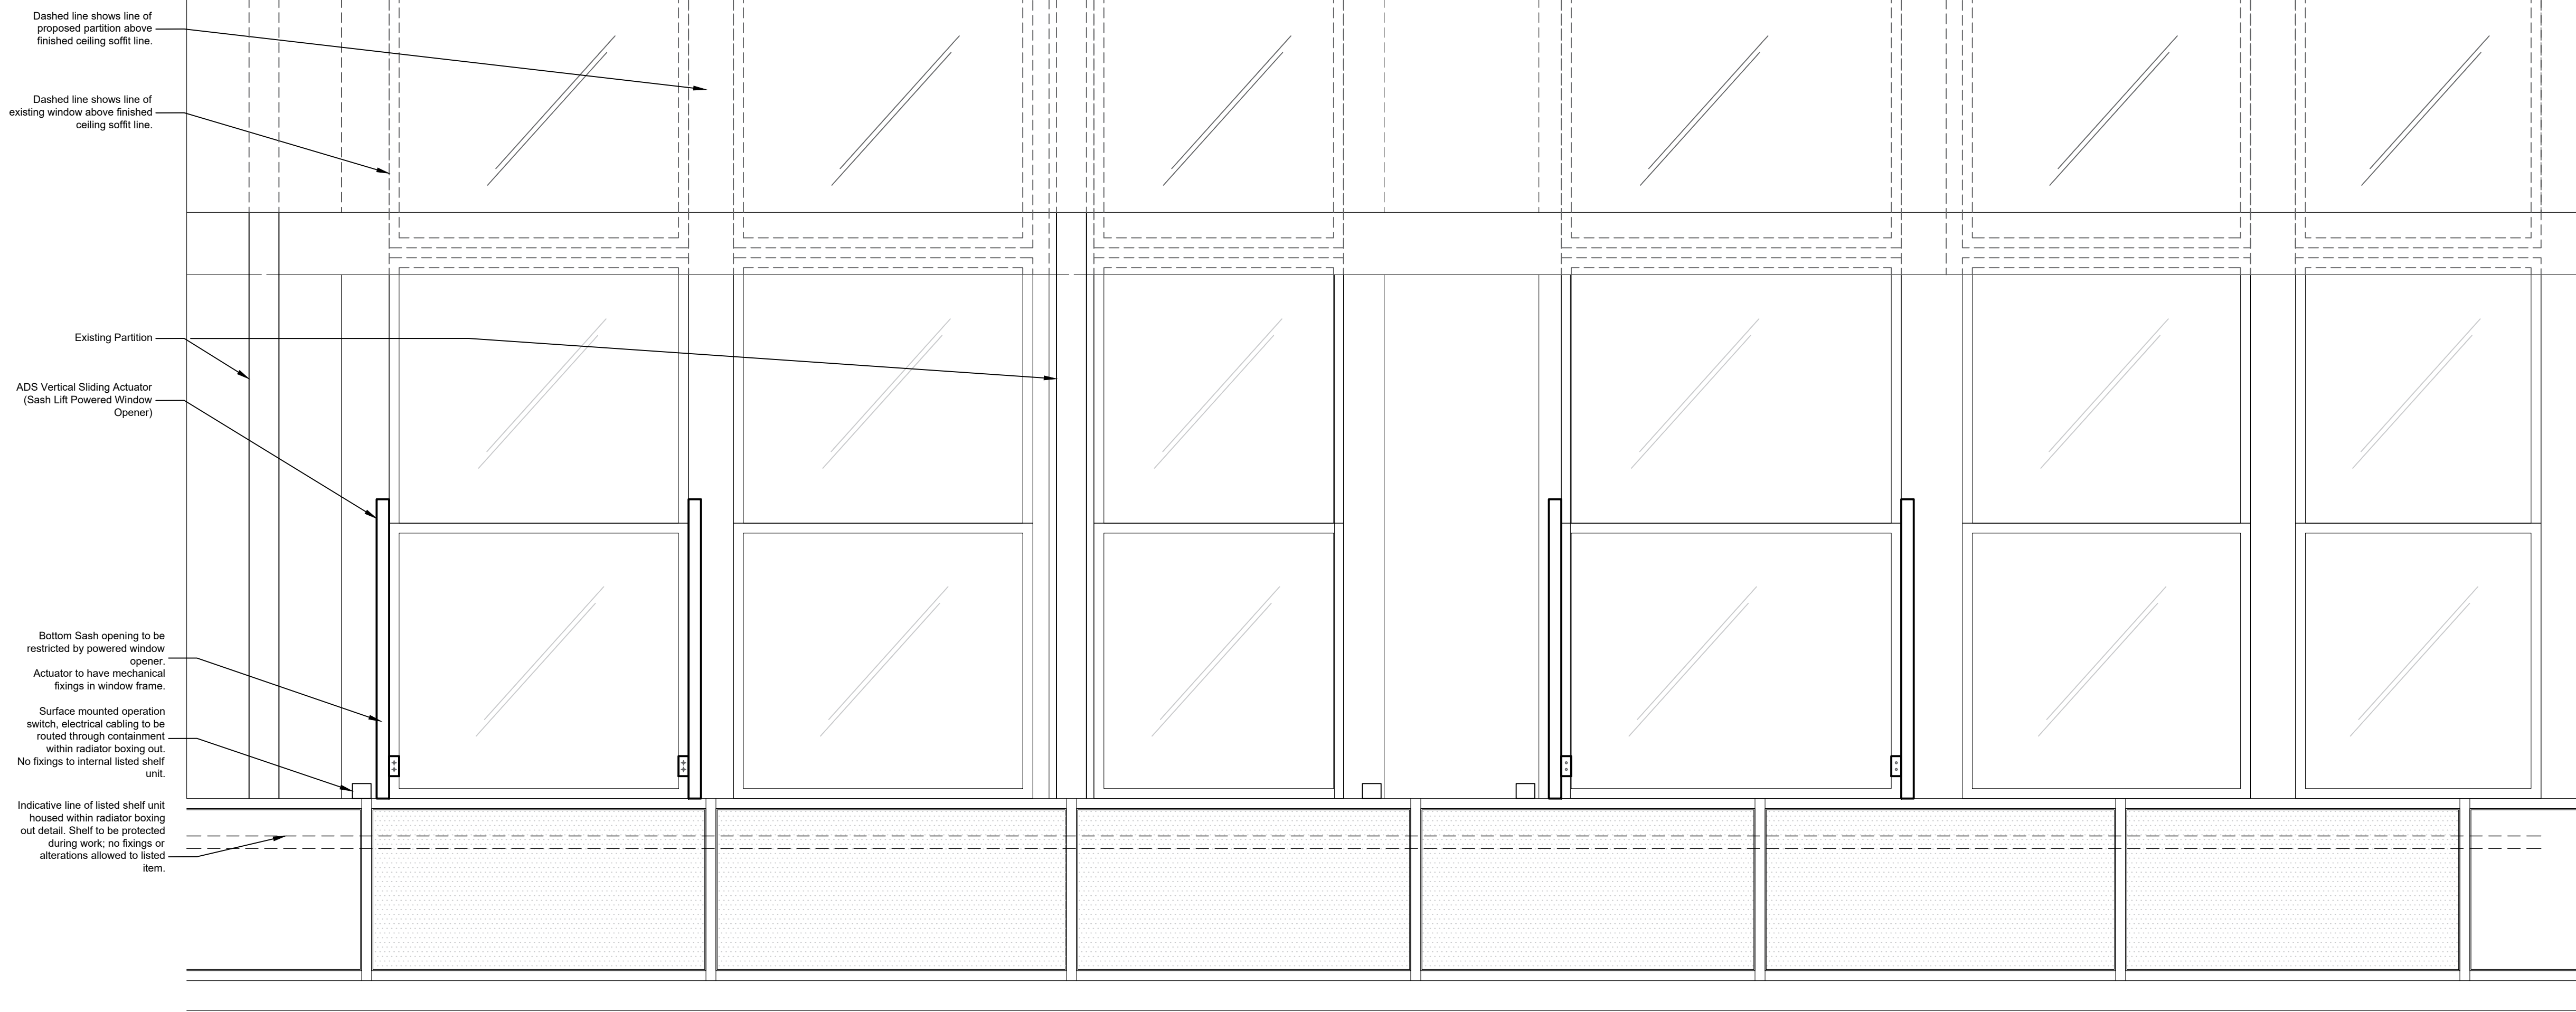


ELEVATION Scale 1:16

ADS Vertical Sliding Actuator
(Sash Lift Powered Window Opener)

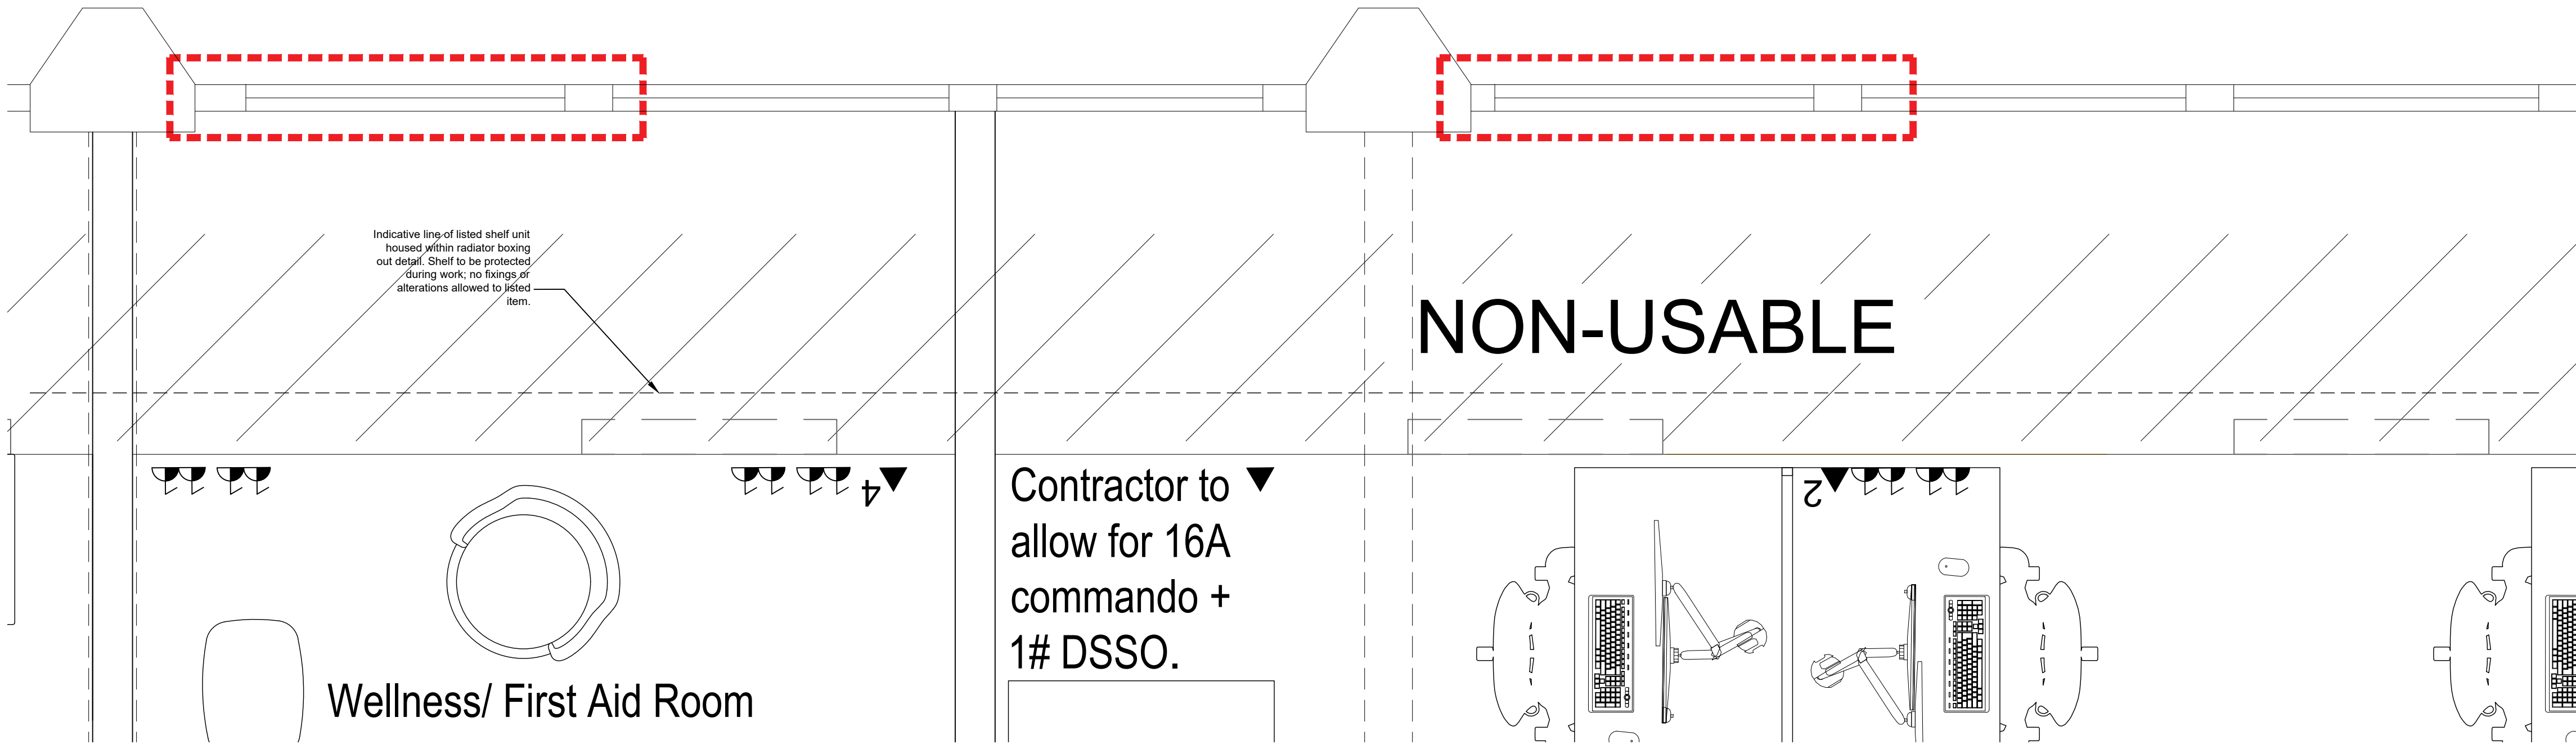

PLAN Scale 1:16

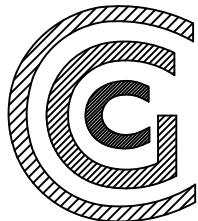

CONSTRUCTION GROUP CONSULTANCY
23 Austin Friars
London
EC2N 2QP
T: +44 (0)207 377 8430
F: +44 (0)207 377 8431
W: www.cgc.co.uk

REV	DATE	REVISION	DRAWN
T	03/12/21	ISSUED FOR TENDER	SB
--	--	--	--
--	--	--	--
--	--	--	--
--	--	--	--
--	--	--	--
--	--	--	--

Client:	Historic England
Project:	Manchester - Canada House
Drawing Title:	Elevation Detail - Window Acuator
Project Number:	202102
Scale:	1:16
Date:	03/12/21
Drawing No:	25(03)004
Rev:	T
Status:	☐ Information ☒ Tender ☐ Construction ☐ As Built