






Location Plan 1:1250

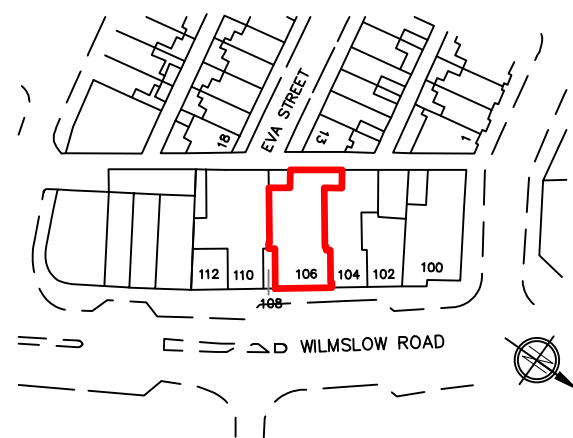

Block Plan 1: 500



Existing Front Elevation

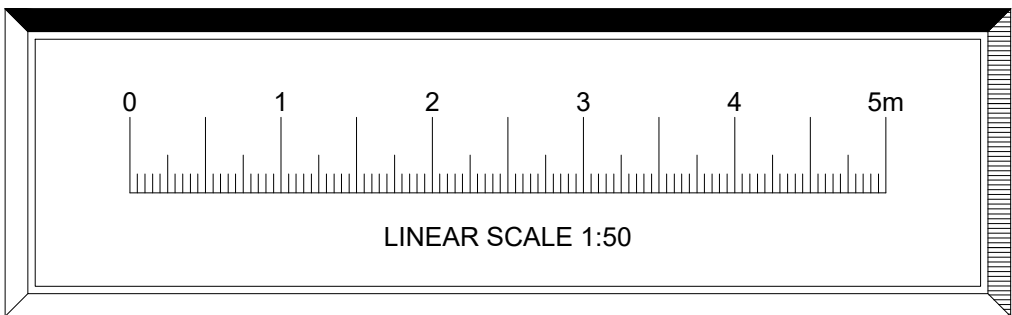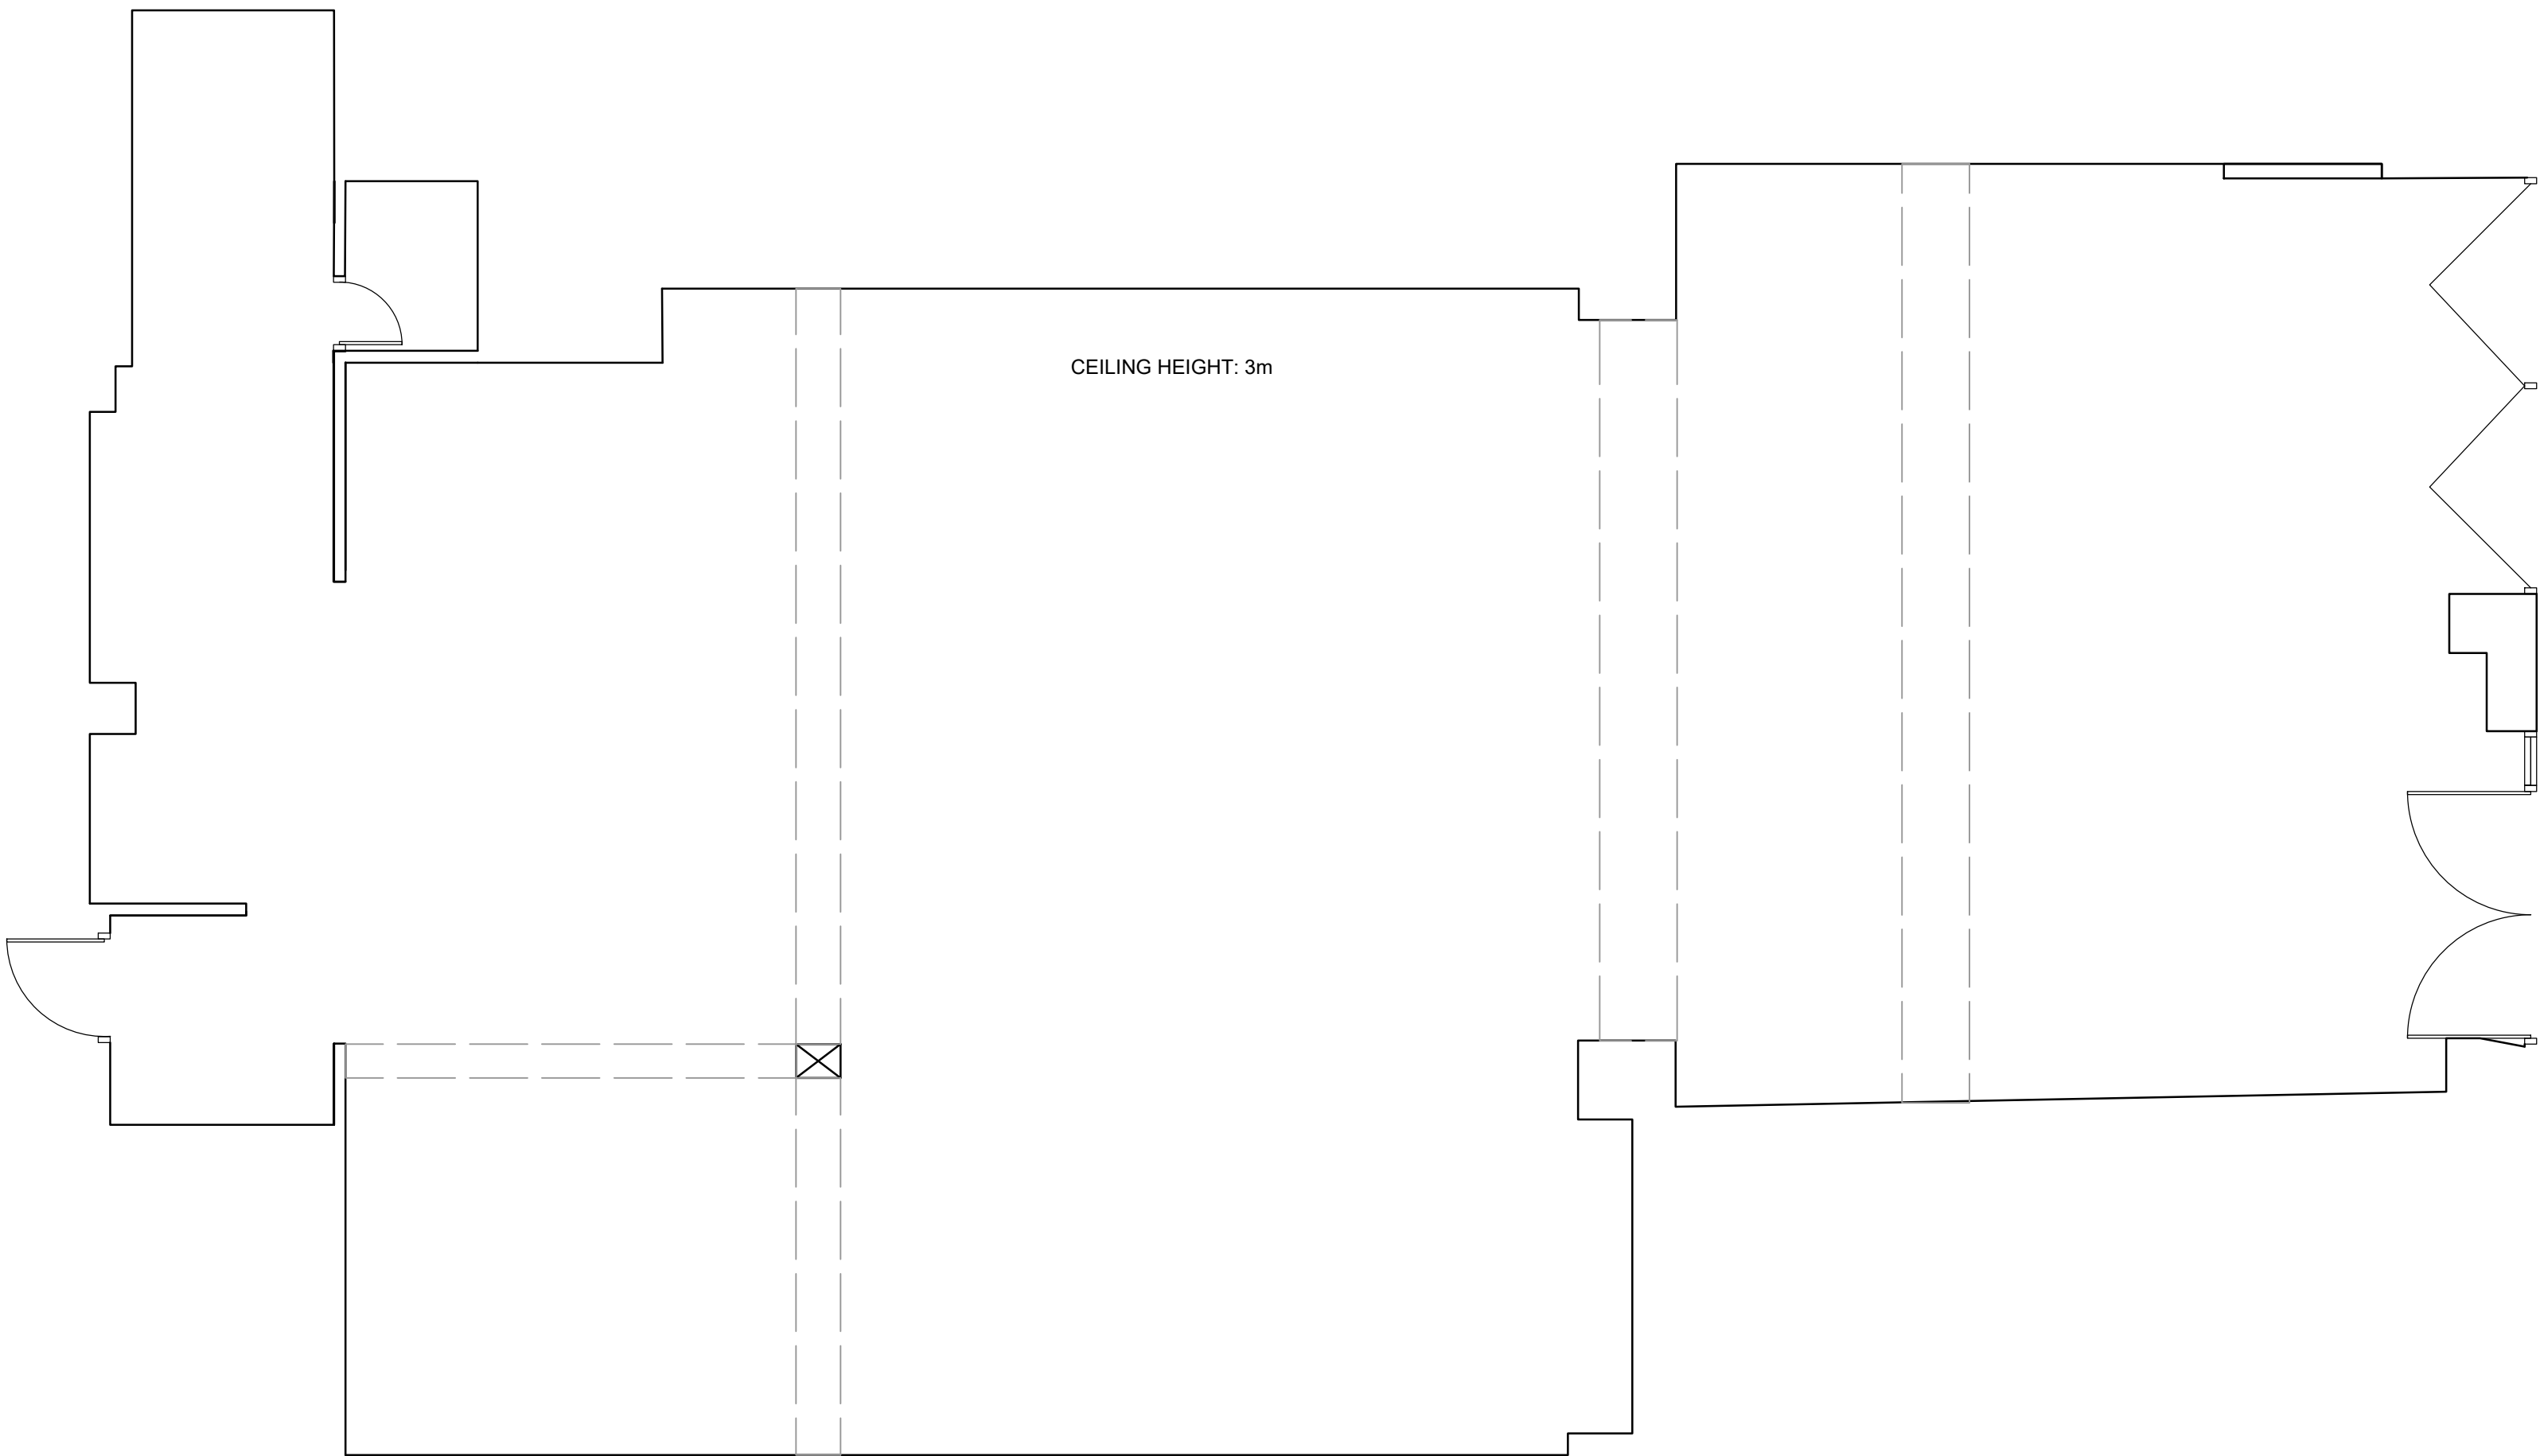

THIS DESIGN IS THE COPYRIGHT OF LDS AND MUST NOT BE REPRODUCED EITHER WHOLLY OR IN PART WITHOUT PRIOR WRITTEN CONSENT. IT IS THE RESPONSIBILITY OF THE ON SITE MANAGER TO CONFIRM ALL MEASUREMENTS.

106 Wilmslow Road
Rusholme
Manchester
M14 5AJ



Title: **Existing Plans & Elevation**

DWG: **21031/001**

SCALE:**1:50@A1**

REVISIONS

1		
2		
3		
4		
5		