


SYNTHETIC PITCH

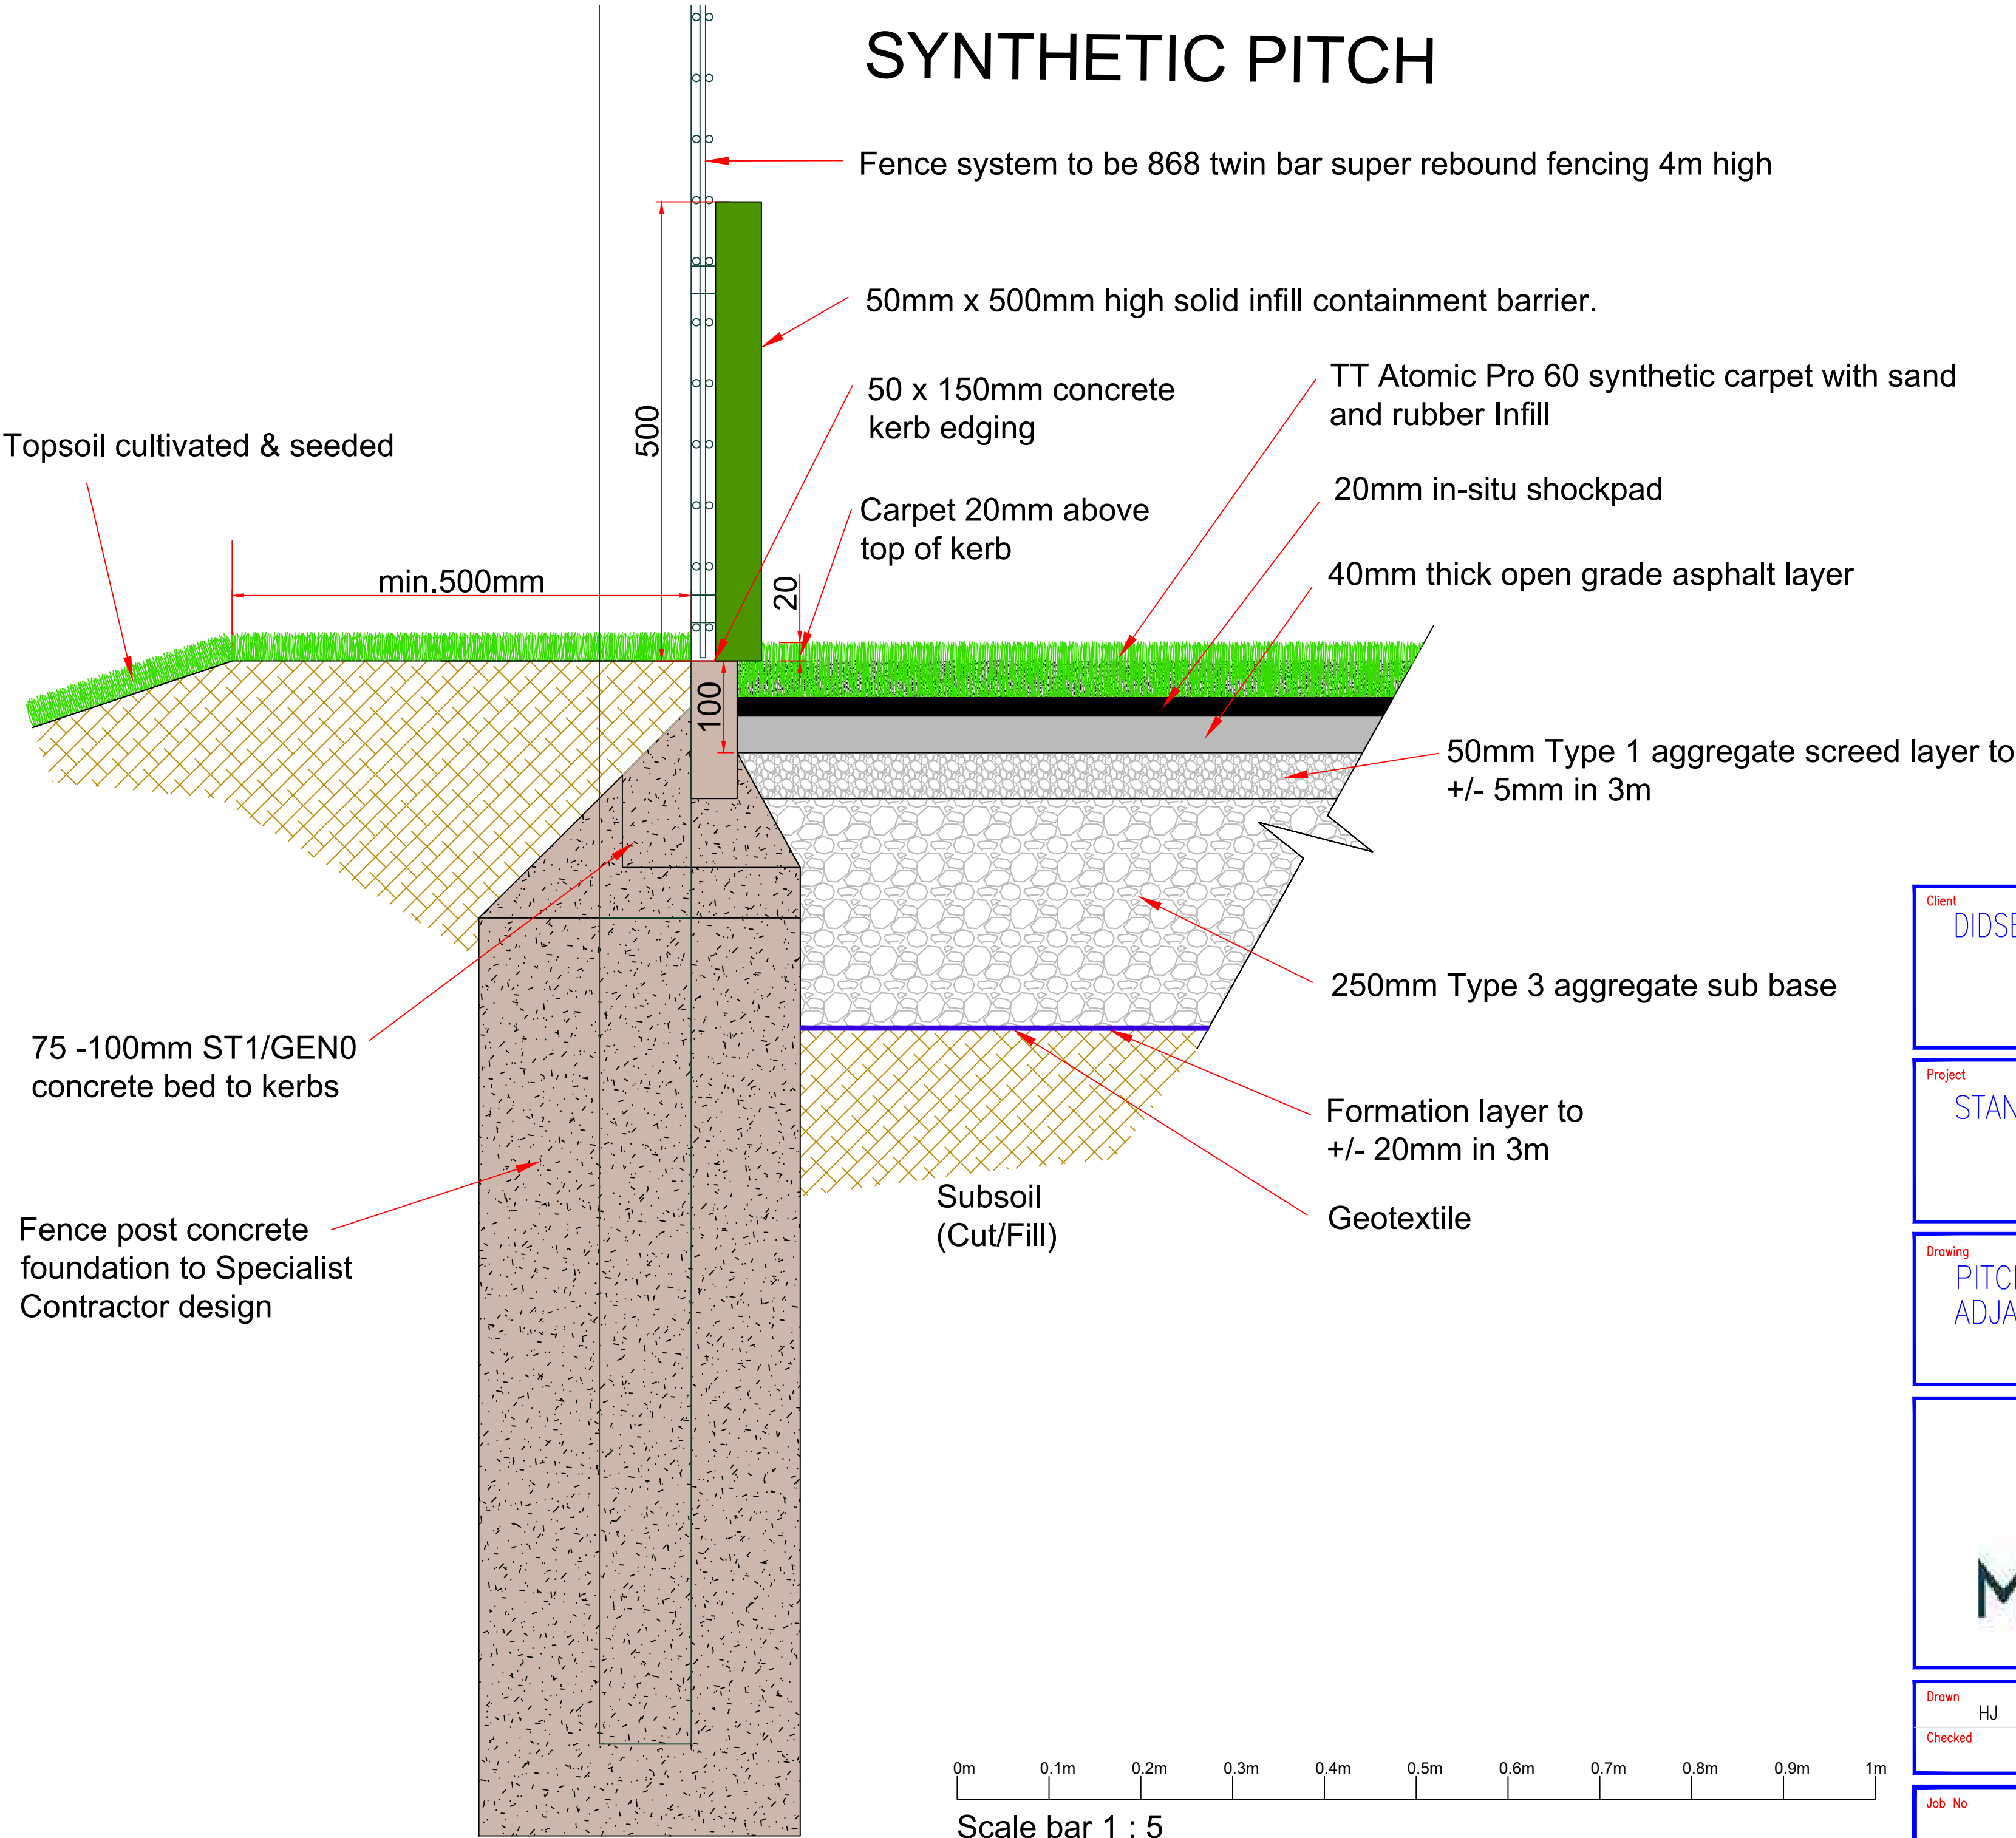

Client
DIDSBURY HIGH SCHOOL

Project
STANDARD DRAWING

Drawing
PITCH KERB DETAIL
ADJACENT GRASS



Drawn HJ	Date 18-10-21	Scale 1:5
Checked	Plot No 01	Prelim Check Final

Job No	Drawing No MCA-MUK2479-23	Rev A
--------	------------------------------	----------