
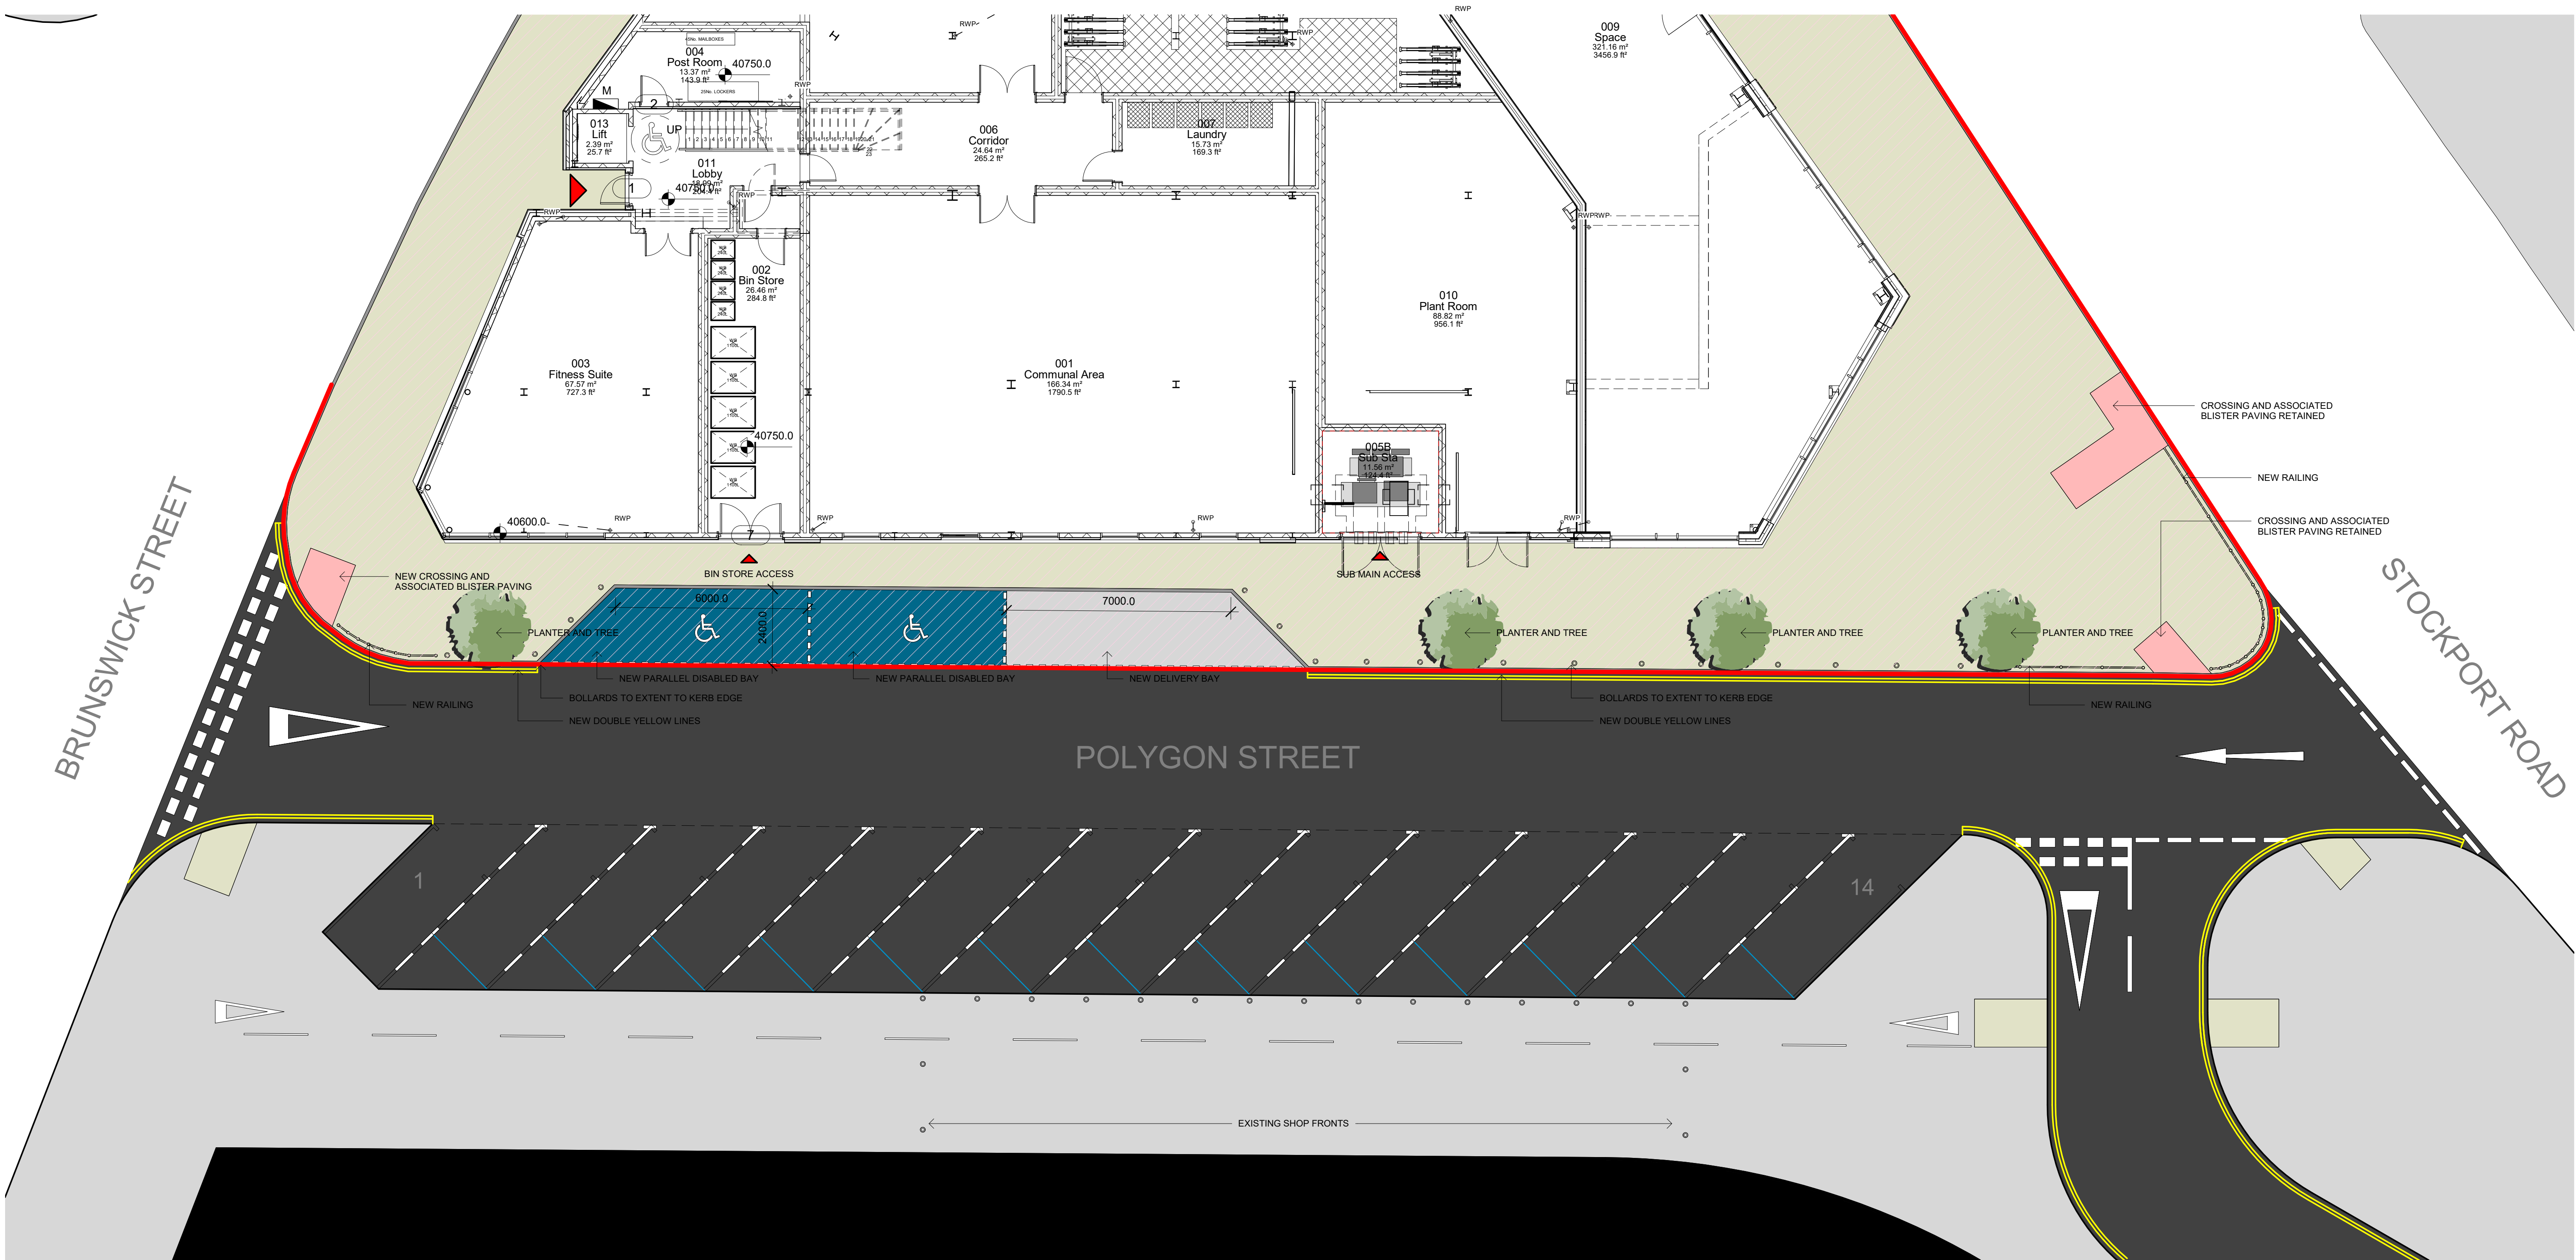


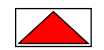

PROPOSED EXTERNAL WORKS
1 : 100

EXTERNAL WORKS KEY
1 : 50

-  SITE BOUNDARY
-  AREA SUBJECT TO S278
-  BLISTER PAVING LOCATIONS
-  2NO NEW DDA PARKING PROVISIONS
-  ENTRANCE / EGRESS POSITIONS

REV	DATE	COMMENT
CLIENT:		
CERT:		
PROJECT:		
BRUNSWICK STREET		
DRAWING:		
PROPOSED EXTERNAL WORKS		
PROJECT NO:	SCALE:	CHECKED:
2006	As indicated	GW
DRAWING NO:	SHEET:	DATE:
2006-ABWA-ZZ-ZZ-DR-A-(38)-001	A1	11/03/21