


SIM Powerhall Roof - Slate Salvation

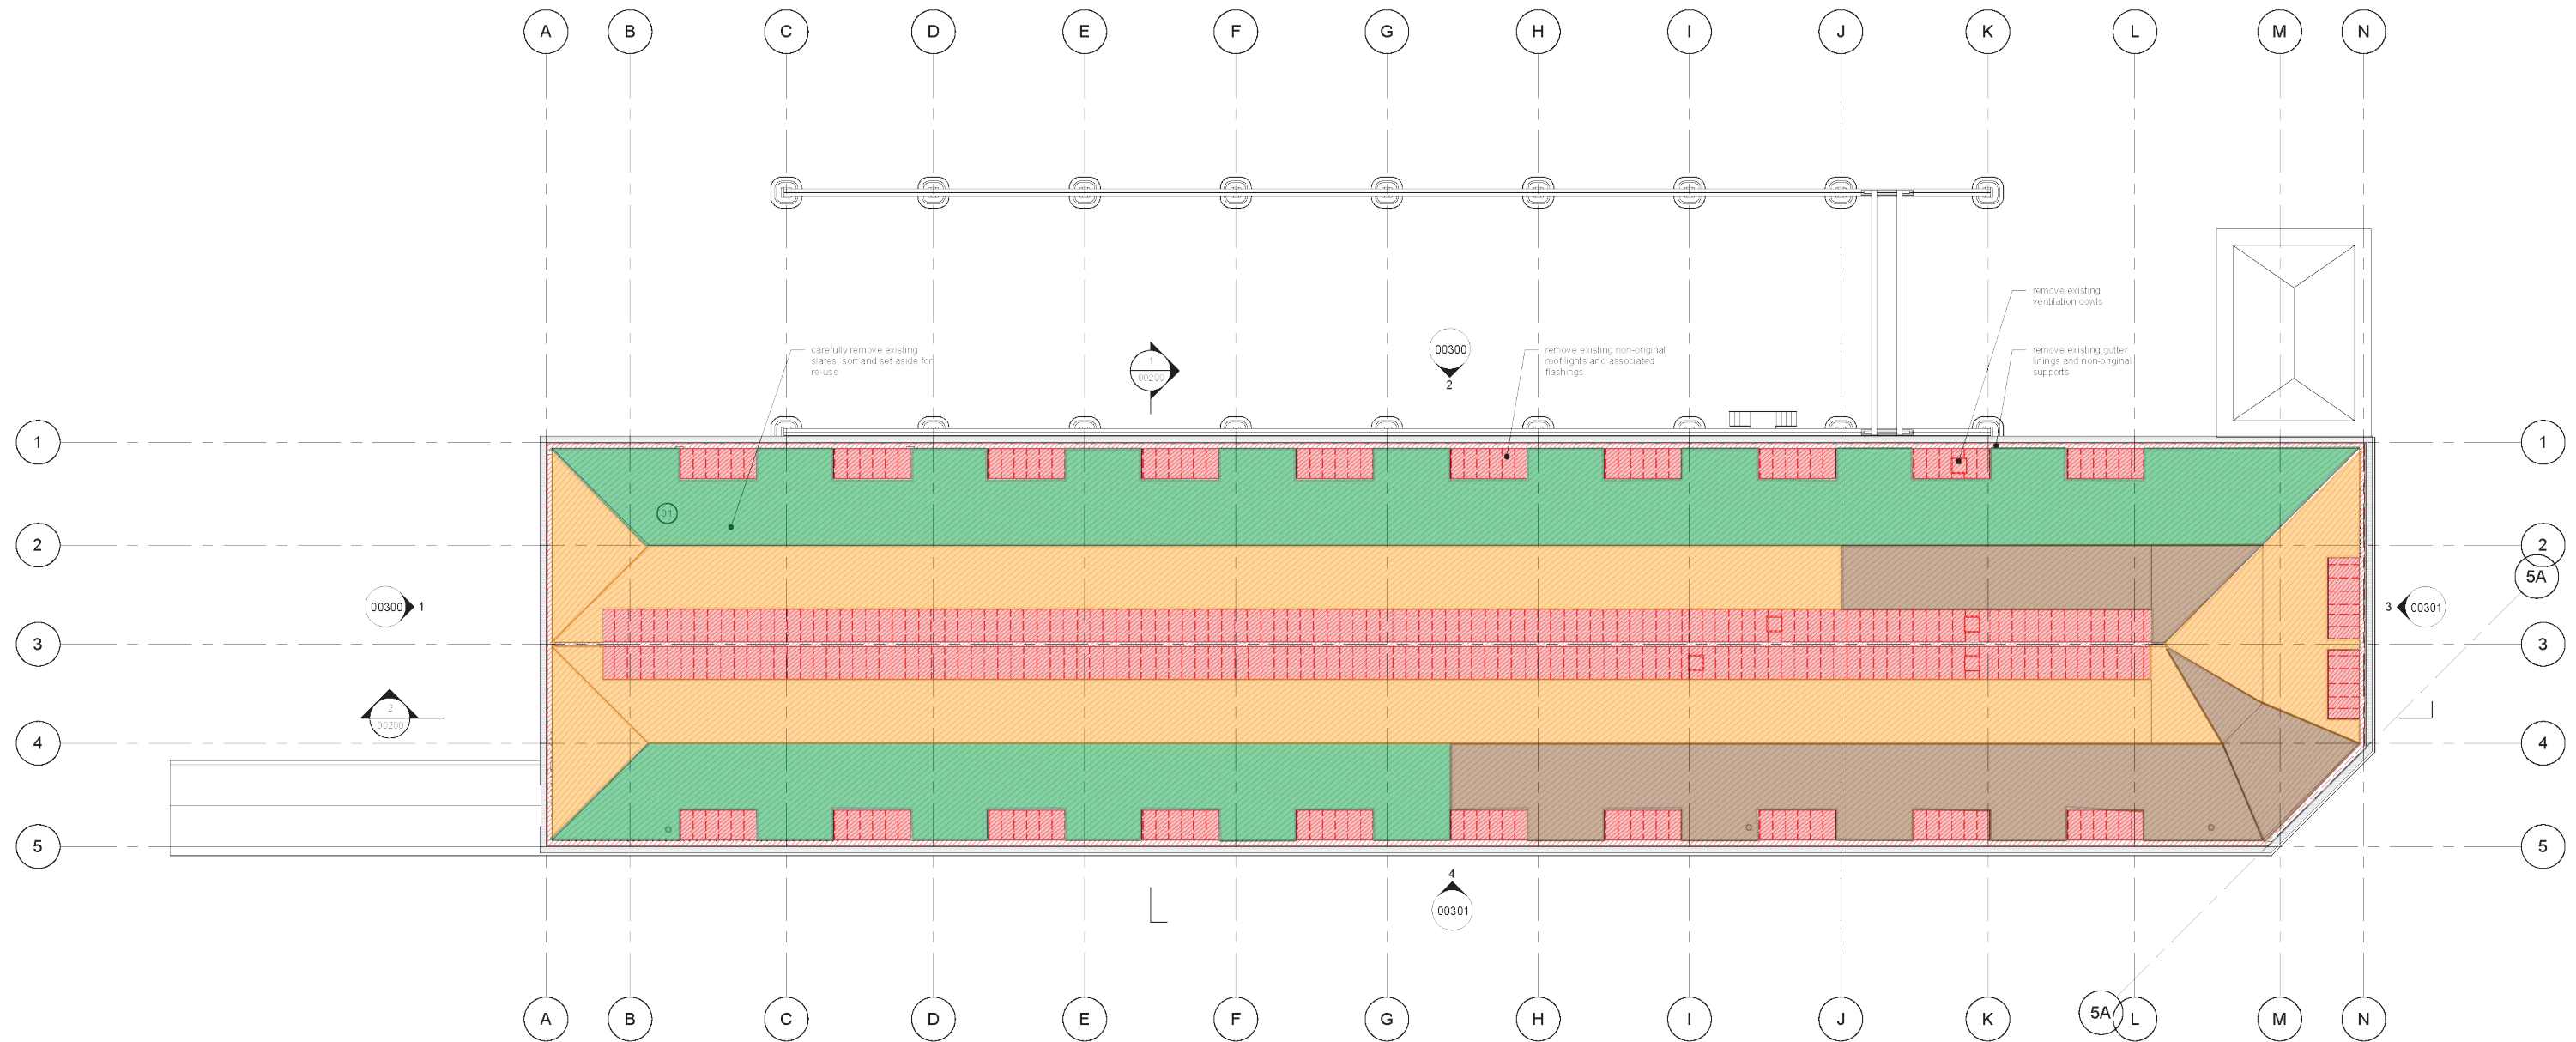

Key

-  80% of slates to be re-used
-  70% of slates to be re-used
-  60% of slates to be re-used

Overall % of Slate to
be re-used = 70%