


Boundary Line

Scale;

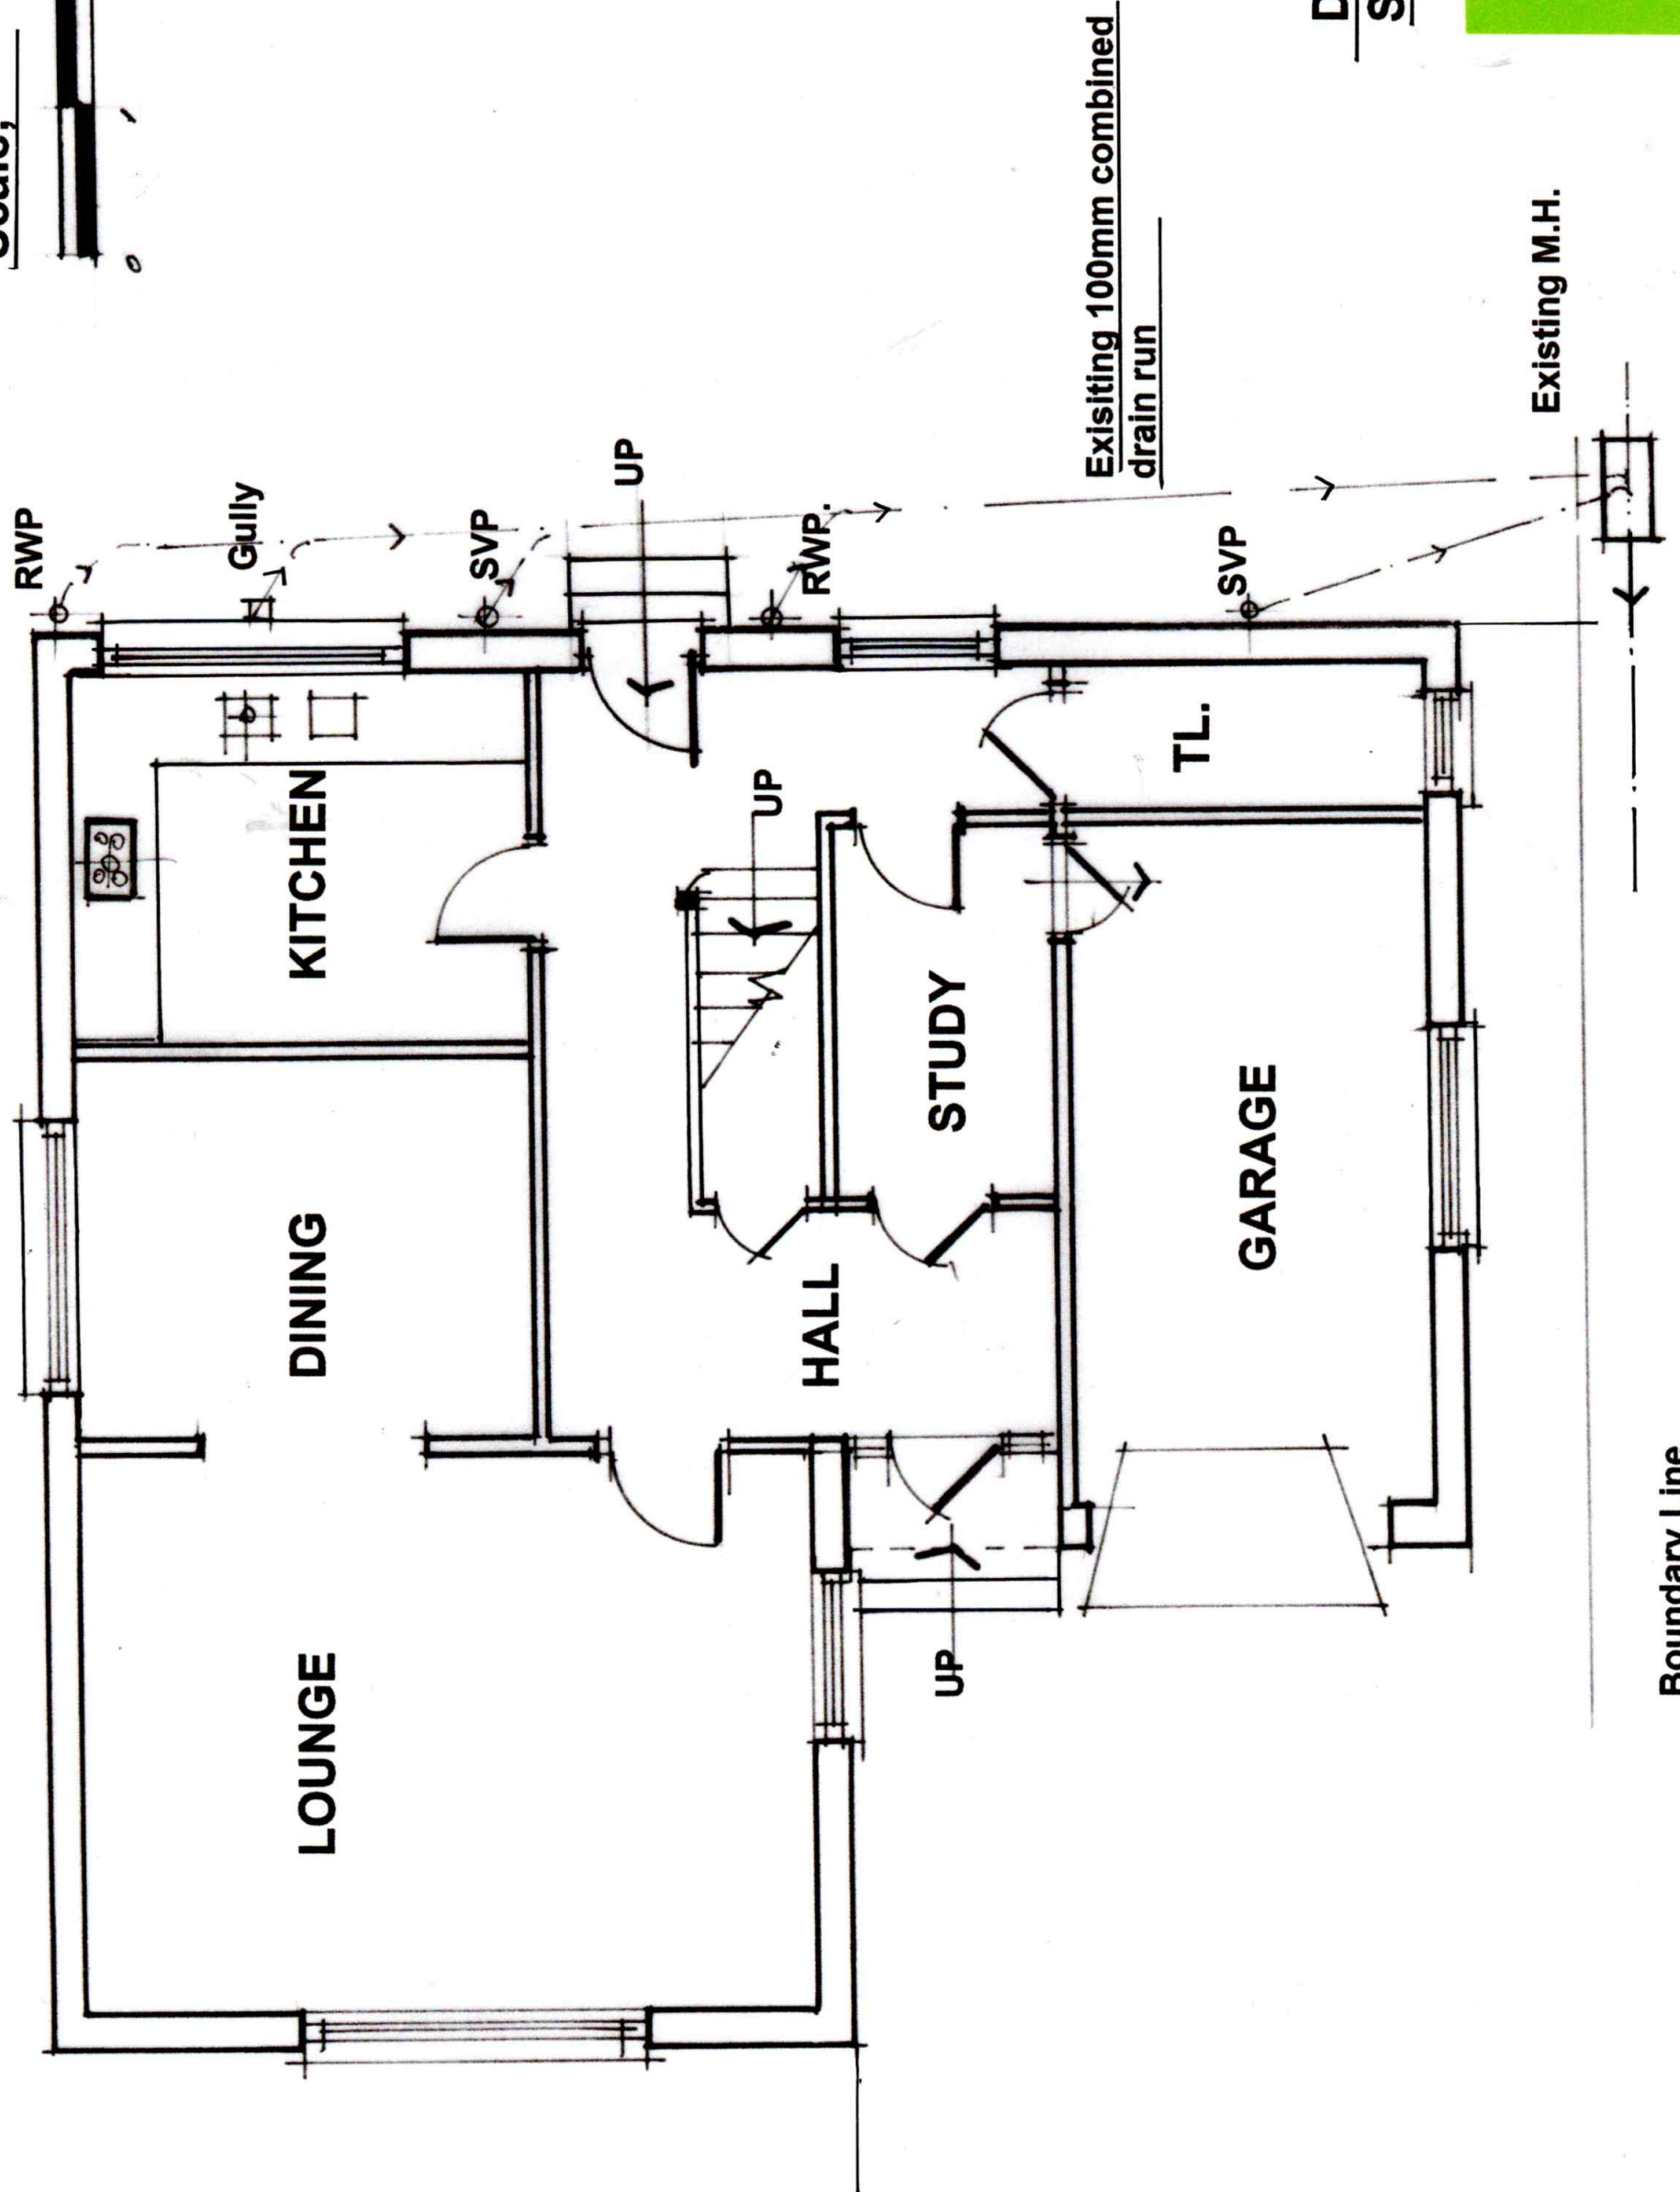

Existing M.H.

Drwg No ; RG / SM / 02

Scale ; 1 : 50. @ A3

LABC

architectural
design

roger green