
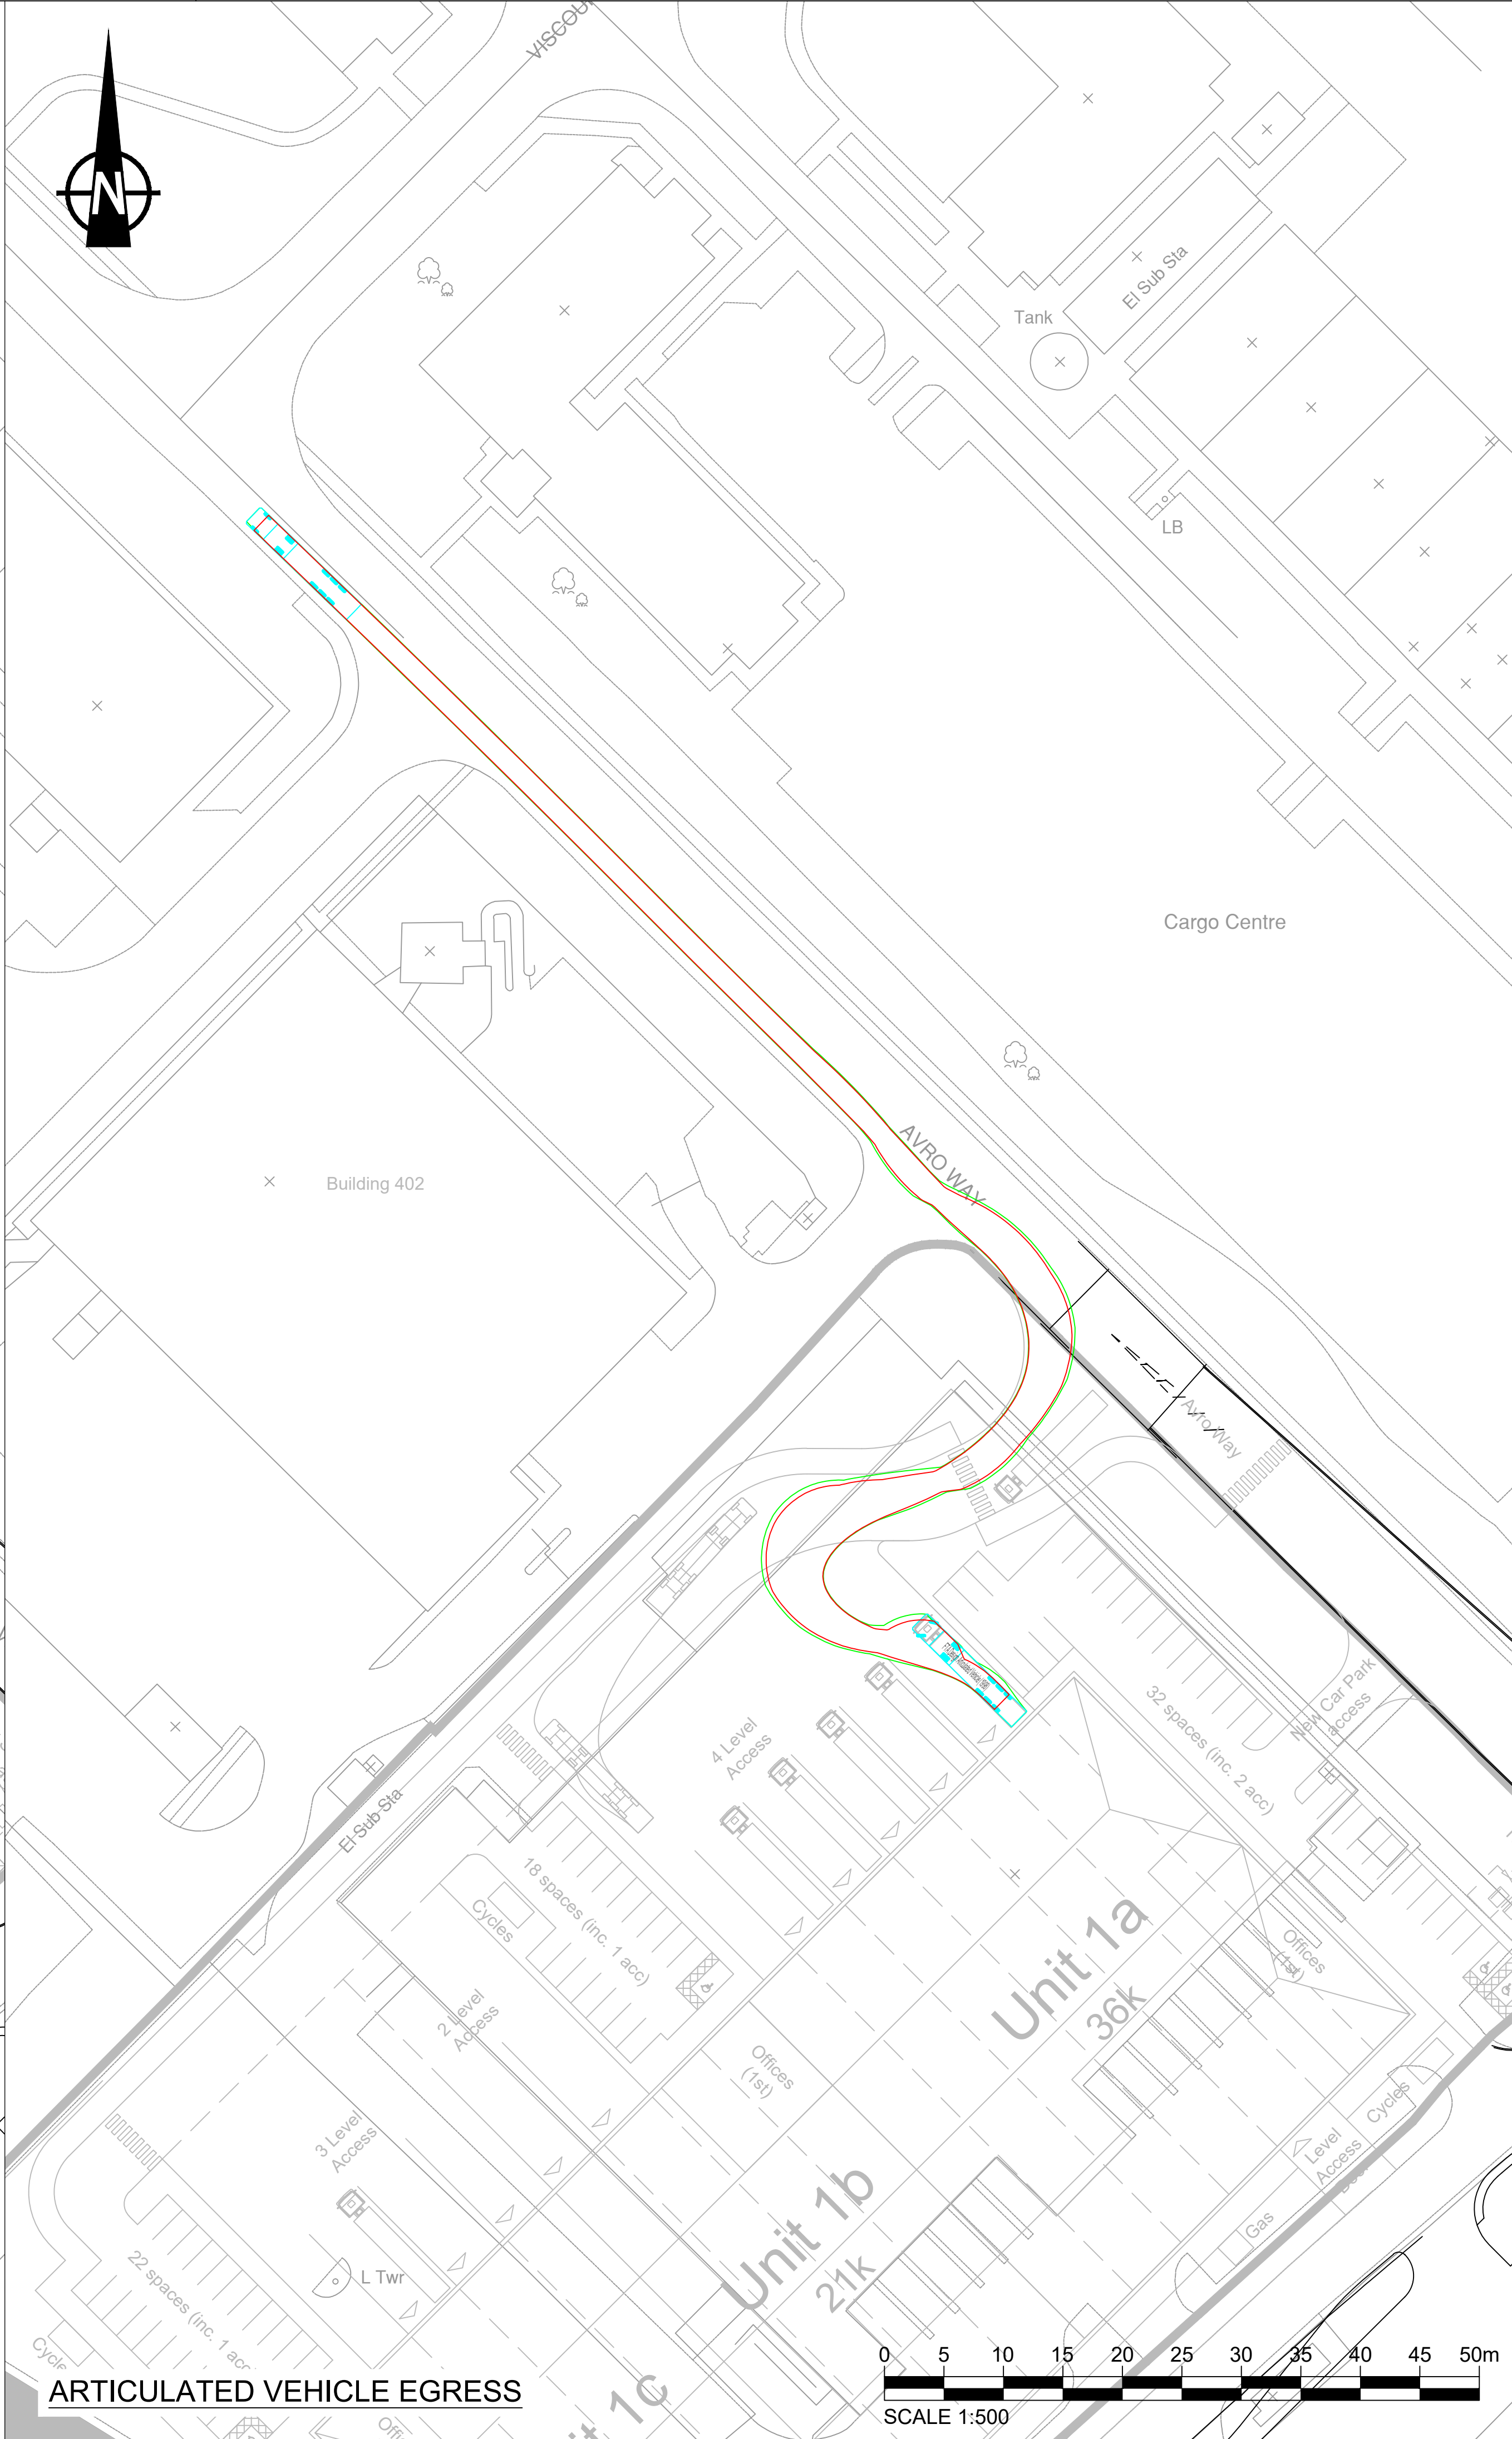


Last saved by: BASIM.HAFIZ(2021-09-29) Last Plotted: 2021-09-29
Filename: E:\PROJECTS\60663052 - MAG PLOT 40108-BIM- CAD\08.1.1.4 CIVSTRUC\08.1.1.1.1 CURRENT DRAWINGS\UNIT 1 DRAWINGS\60663052-ACM\U1-GL-DR-D-10001 P01 UNIT 1 VEHICLE TRACKING.DWG

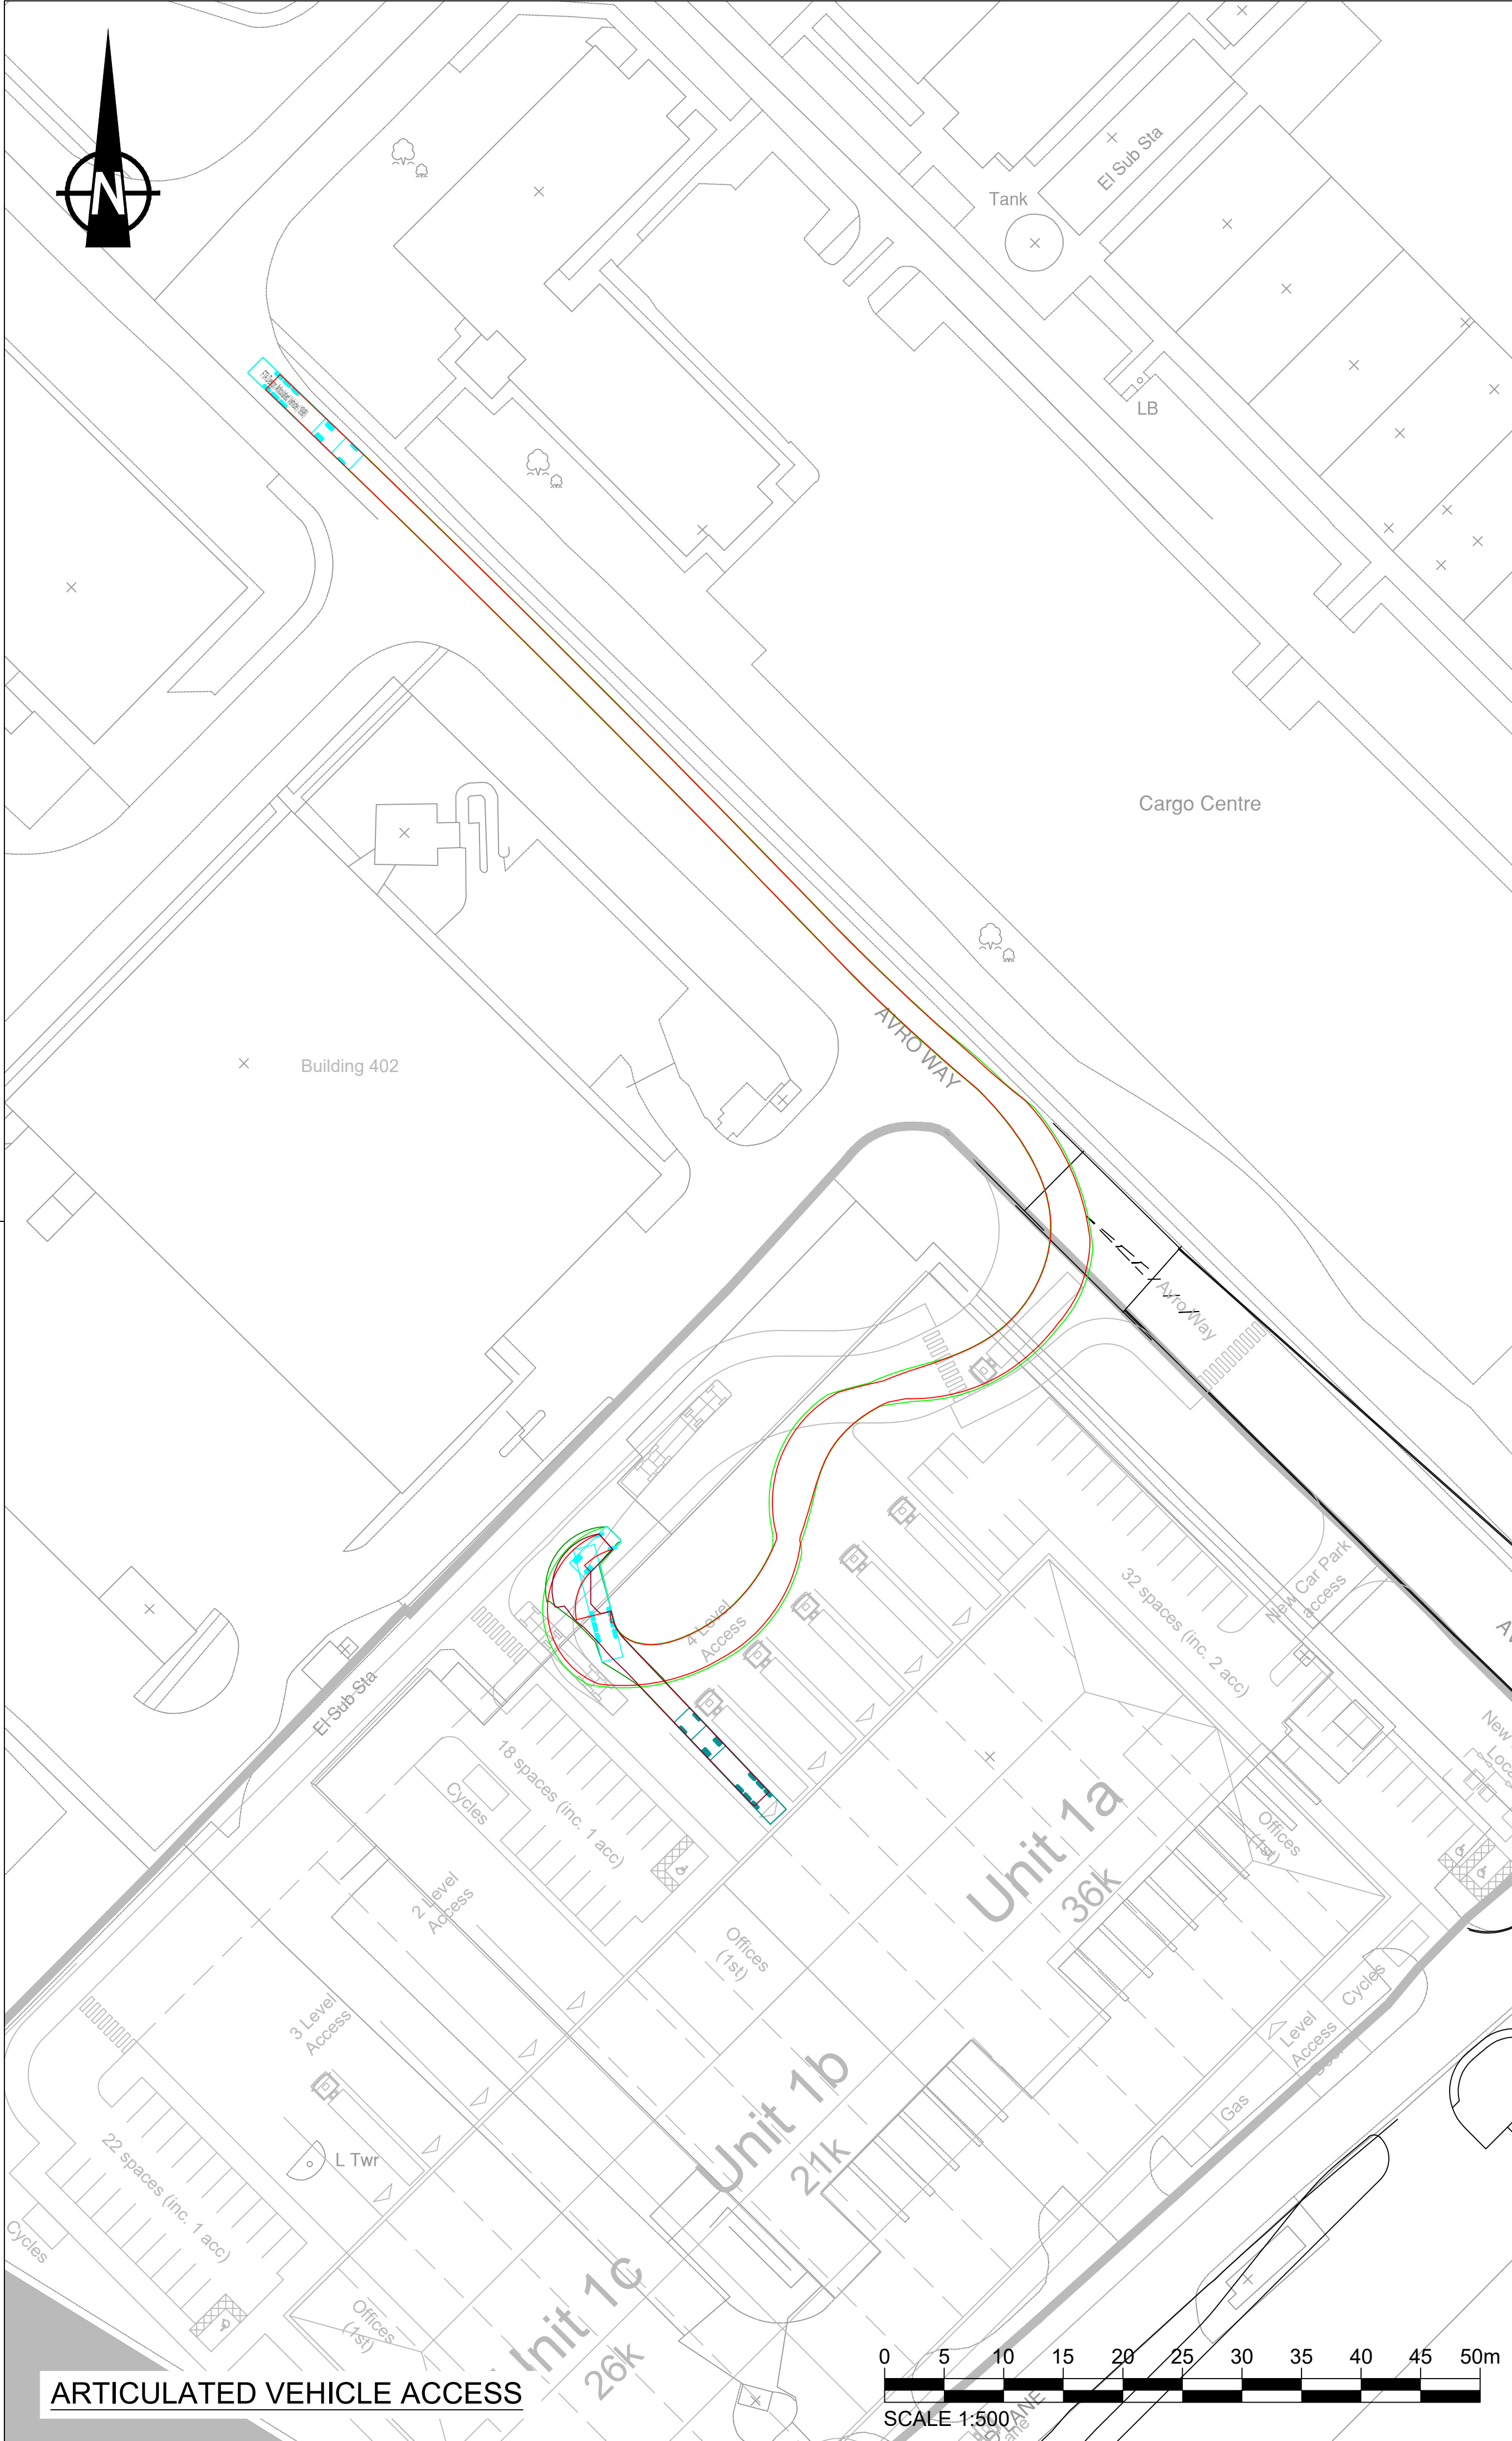

SAFETY, HEALTH AND ENVIRONMENTAL INFORMATION BOX

IT IS ASSUMED THAT ALL WORKS ON THIS DRAWING WILL BE CARRIED OUT BY A COMPETENT CONTRACTOR WORKING, WHERE APPROPRIATE, TO AN APPROPRIATE METHOD STATEMENT.

THIS DRAWING IS TO BE USED ONLY FOR THE PURPOSE OF ISSUE THAT IT WAS ISSUED FOR AND IS SUBJECT TO AMENDMENT.

EXCEPTIONAL RISKS RELATING TO THE WORKS ASSOCIATED WITH THIS DRAWING ARE IDENTIFIED BELOW.

NOTES

1. THIS DRAWING SHOULD BE READ IN CONJUNCTION WITH THE RELEVANT DRAWINGS AND SPECIFICATIONS.

2. IF RECEIVED ELECTRONICALLY, IT IS THE RECIPIENT'S RESPONSIBILITY TO PRINT TO THE CORRECT SCALE. ONLY WRITTEN DIMENSIONS SHALL BE USED.

3. ALL DIMENSIONS IN METRES UNLESS STATED OTHERWISE.

13.61

6.66

7.85

1.36

3.8

6.47

1.33

1.33

2.87

Max 90° Horiz

Max 10° Vert

FTA Design Articulated Vehicle (1998)

Overall Length

Overall Width

Overall Body Height

Min Body Ground Clearance

Max Track Width

Lock to lock time

Kerb to Kerb Turning Radius

16.480m

2.550m

3.870m

0.515m

2.470m

3.00s

6.550m

First Issue

By

Check

Date

Suffix

BH

VB

30/09/21

P01

REVISION DETAILS

Client

Manchester Airport Group

2nd Floor

Olympic House

Manchester Airport

Manchester

M90 1QX

Project Title

BUILDING 401

Drawing Title

BUILDING 401 UNIT 1

VEHICLE TRACKING

Designed

BH

Drawn

BH

Checked

VB

Approved

VB

Date

30/09/21

Internal Project No.

60663052

Suitability

FOR INFORMATION

Scale @ A1

1:1000

Area

UNIT 1

THIS DOCUMENT HAS BEEN PREPARED PURSUANT TO AND SUBJECT TO THE TERMS OF AECOM'S APPOINTMENT BY ITS CLIENT. AECOM ACCEPTS NO LIABILITY FOR ANY USE OF THIS DOCUMENT OTHER THAN BY ITS ORIGINAL CLIENT OR FOLLOWING AECOM'S EXPRESS AGREEMENT TO SUCH USE, AND ONLY FOR THE PURPOSES FOR WHICH IT WAS PREPARED AND PROVIDED.

AECOM

Tel: 0161 907 3500

www.aecom.com

AECOM Infrastructure & Environment UK Limited

Registered in England Registered number: 880328

Registered office: 1 New York Street, Manchester, M1 4HD

Drawing Number

60663052

Project Number

60663052

GF

Level

I Originator

ACM

I Role

D

I Area

U1

I Number

10001

Rev

P01