


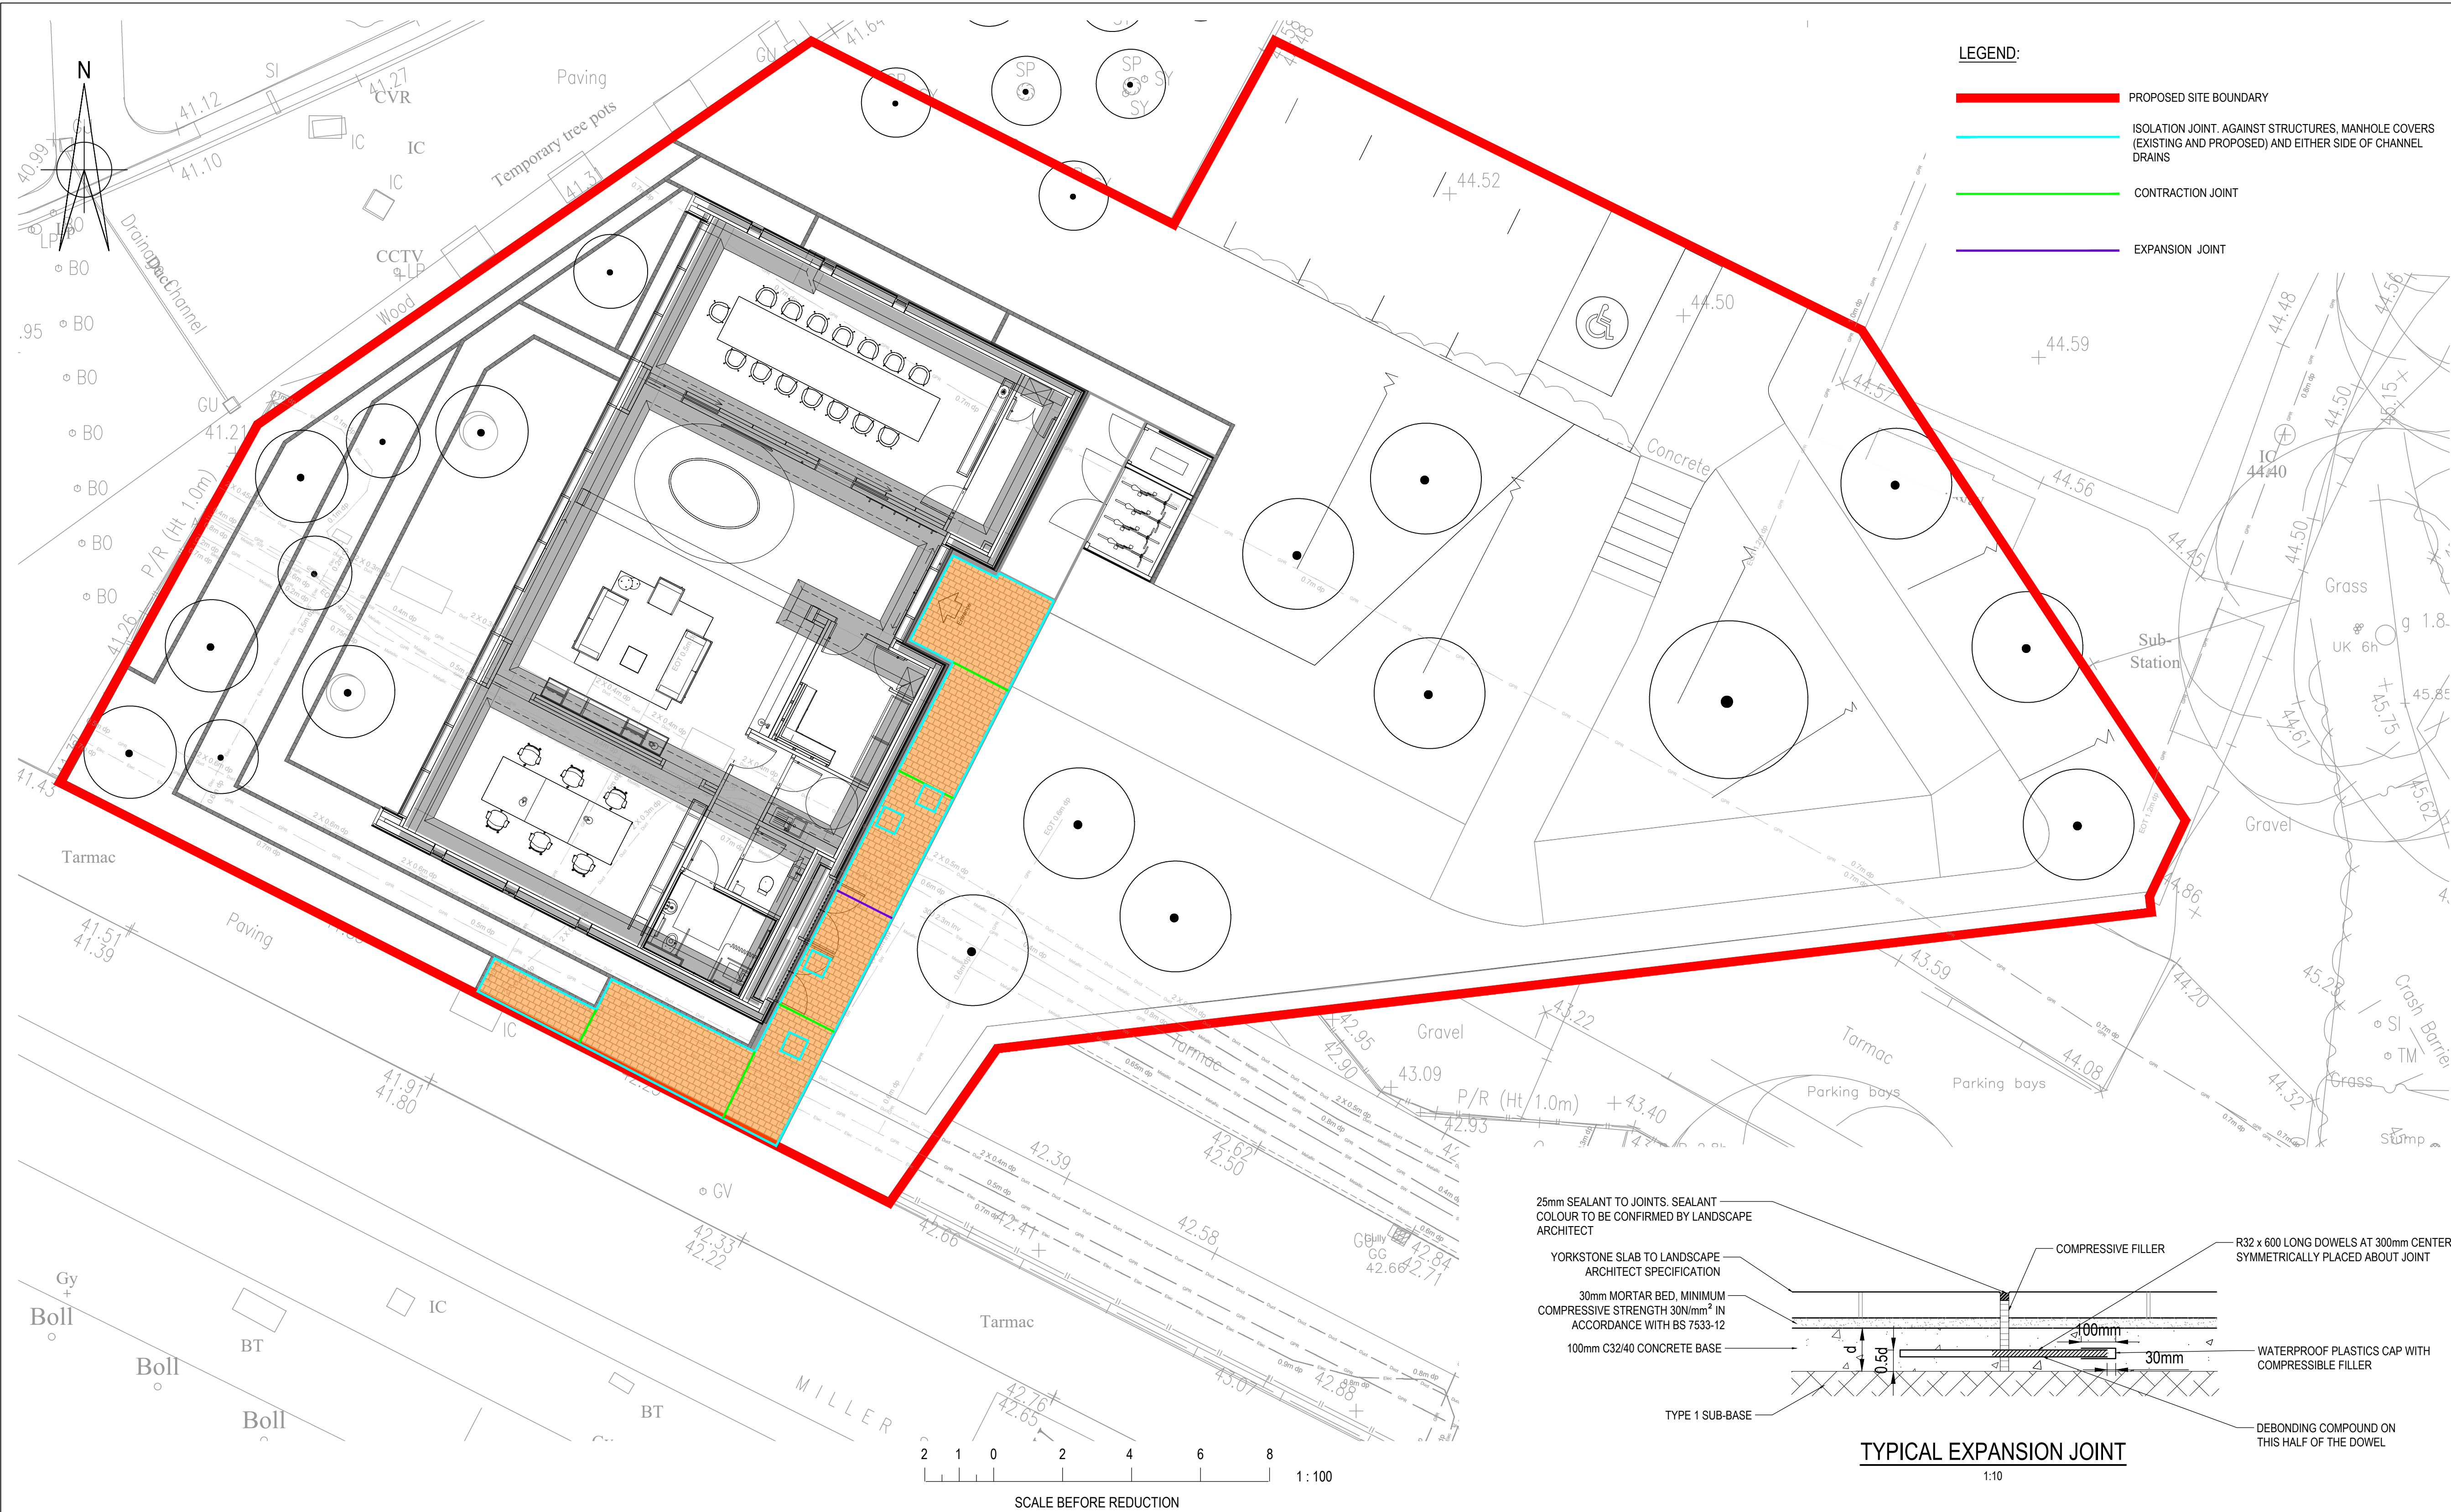

- LEGEND:**
- PROPOSED SITE BOUNDARY
 - ISOLATION JOINT, AGAINST STRUCTURES, MANHOLE COVERS (EXISTING AND PROPOSED) AND EITHER SIDE OF CHANNEL DRAINS
 - CONTRACTION JOINT
 - EXPANSION JOINT

- © Buro Happold Limited or its group companies.
All Rights reserved. Buro Happold and its group companies assert (unless otherwise agreed in writing) their rights under
1773-18 of the Copyright, Designs and Patents Act 1988.
DO NOT SCALE THIS DRAWING.
- HEALTH AND SAFETY INFORMATION**
- IN ADDITION TO THE HAZARD RISKS NORMALLY ASSOCIATED WITH THE TYPES OF WORK
DETAILED ON THIS DRAWING, NOTE THE FOLLOWING
- CONSTRUCTION**
- WORKS WITHIN POTENTIAL CONFINED SPACE CONDITIONS
 - WORKS IN PROXIMITY TO LIVE SERVICES
 - WORKS INTERFACE WITH THE PUBLIC ON MILLER STREET
- MAINTENANCE/CLEANING/OPERATION**
- WORKS WITHIN POTENTIAL CONFINED SPACE CONDITIONS
 - WORKS IN PROXIMITY TO LIVE SERVICES
 - WORKS INTERFACE WITH THE PUBLIC ON MILLER STREET
- DECOMMISSIONING/DEMOLITION**
- WORKS WITHIN POTENTIAL CONFINED SPACE CONDITIONS
 - WORKS IN PROXIMITY TO LIVE SERVICES
 - WORKS INTERFACE WITH THE PUBLIC ON MILLER STREET
- GENERAL NOTES:**
- THE DESIGN OF THIS SCHEME HAS BEEN BASED ON THE FOLLOWING DRAWINGS AND INFORMATION:
 - ARCHITECT LAYOUT
DRAWING No. 10341-SHP-Z1-A-G200-PL-00-001 RECEIVED
21.04.2021, BY SIMPSONHAUGH
 - LANDSCAPE ARCHITECT LAYOUT
DRAWING No. 2629-PLA-XX-XX-DR-1-2000 REV P02 RECEIVED
07.05.2021, BY PLANT.
 - THIS DRAWING IS TO BE READ IN CONJUNCTION WITH ALL OTHER RELEVANT DRAWINGS, DETAILS AND SPECIFICATIONS.
 - ALL DIMENSIONS ARE IN METRES UNLESS STATED OTHERWISE.
 - THE CONTRACTOR SHALL TAKE ALL NECESSARY SAFETY PRECAUTIONS IN LINE WITH CURRENT LEGISLATION WHEN WORKING IN/NEAR CONFINED SPACES, DEEP EXCAVATIONS AND UTILITIES.
 - PRIOR TO THE COMMENCEMENT OF WORK THE LOCATION, SIZE AND DEPTH OF ALL EXISTING DRAINS/SEWERS AND SERVICES SHALL BE ESTABLISHED BY THE CONTRACTOR. ANY DISCREPANCIES FROM THE INFORMATION INDICATED ON THESE DRAWINGS SHALL IMMEDIATELY BE BROUGHT TO THE ATTENTION OF THE ARCHITECT OR ENGINEER.
 - THE CONTRACTOR SHALL ALLOW FOR ALL RELEVANT APPROVALS FROM THE RELEVANT AUTHORITIES WHEN WORKING WITHIN THE PUBLIC HIGHWAY AND ON ADOPTED SEWER SYSTEMS.
 - THE CONTRACTOR SHALL ALLOW FOR THE PROTECTION, TEMPORARY AND PERMANENT SUPPORT AND DIVERSION WORKS AS NECESSARY, TO ALL EXISTING SERVICES TO THE SATISFACTION OF THE PUBLIC UTILITIES.
 - THE CONTRACTOR SHALL TAKE ALL NECESSARY SAFETY PRECAUTIONS IN LINE WITH CURRENT LEGISLATION WHEN WORKING IN/NEAR CONFINED SPACES, DEEP EXCAVATIONS AND UTILITIES.
 - BUILD UP BASED ON BS 7533-12:2006, CATEGORY IV LOADING.
 - DESIGN SUBJECT TO 5% CBR OF SUBGRADE.

C01	ISSUE FOR CONSTRUCTION	21.10.2021	FR	CB	CB
P01	ISSUED FOR STAGE 3	19.05.2021	FR	CB	CB
Rev	Description	Date	Iss'd	Rev'd	App'd

RIBA STAGE 4

Project Stage

CONSTRUCTION

Status of Drawing

BURO HAPPOLD

Canal Suite, Churchgate House, 56 Oxford Street, Manchester M1 6EU, UK

Client: Scarborough Developments

Architect: William Cox Architects

Project: NOMA MARKETING SUITE

Orig Title: PAVEMENT PLAN AND JOINTS LAYOUT AND DETAILS

Job No. 0042512

Scale: A1

1:100

Drawn/Designed By: FR

Checked By: CB

Approved By: CB

Drawing No. NMS-BHE-XX-XX-DR-C-2100

Revision: C01

