


DO NOT SCALE

© Copyright The original of this drawing contained coloured symbols and/or features. Any black and white reproduction should not be relied upon.

0 1 2 4 6 8 10 15 20
SCALE BAR (m)

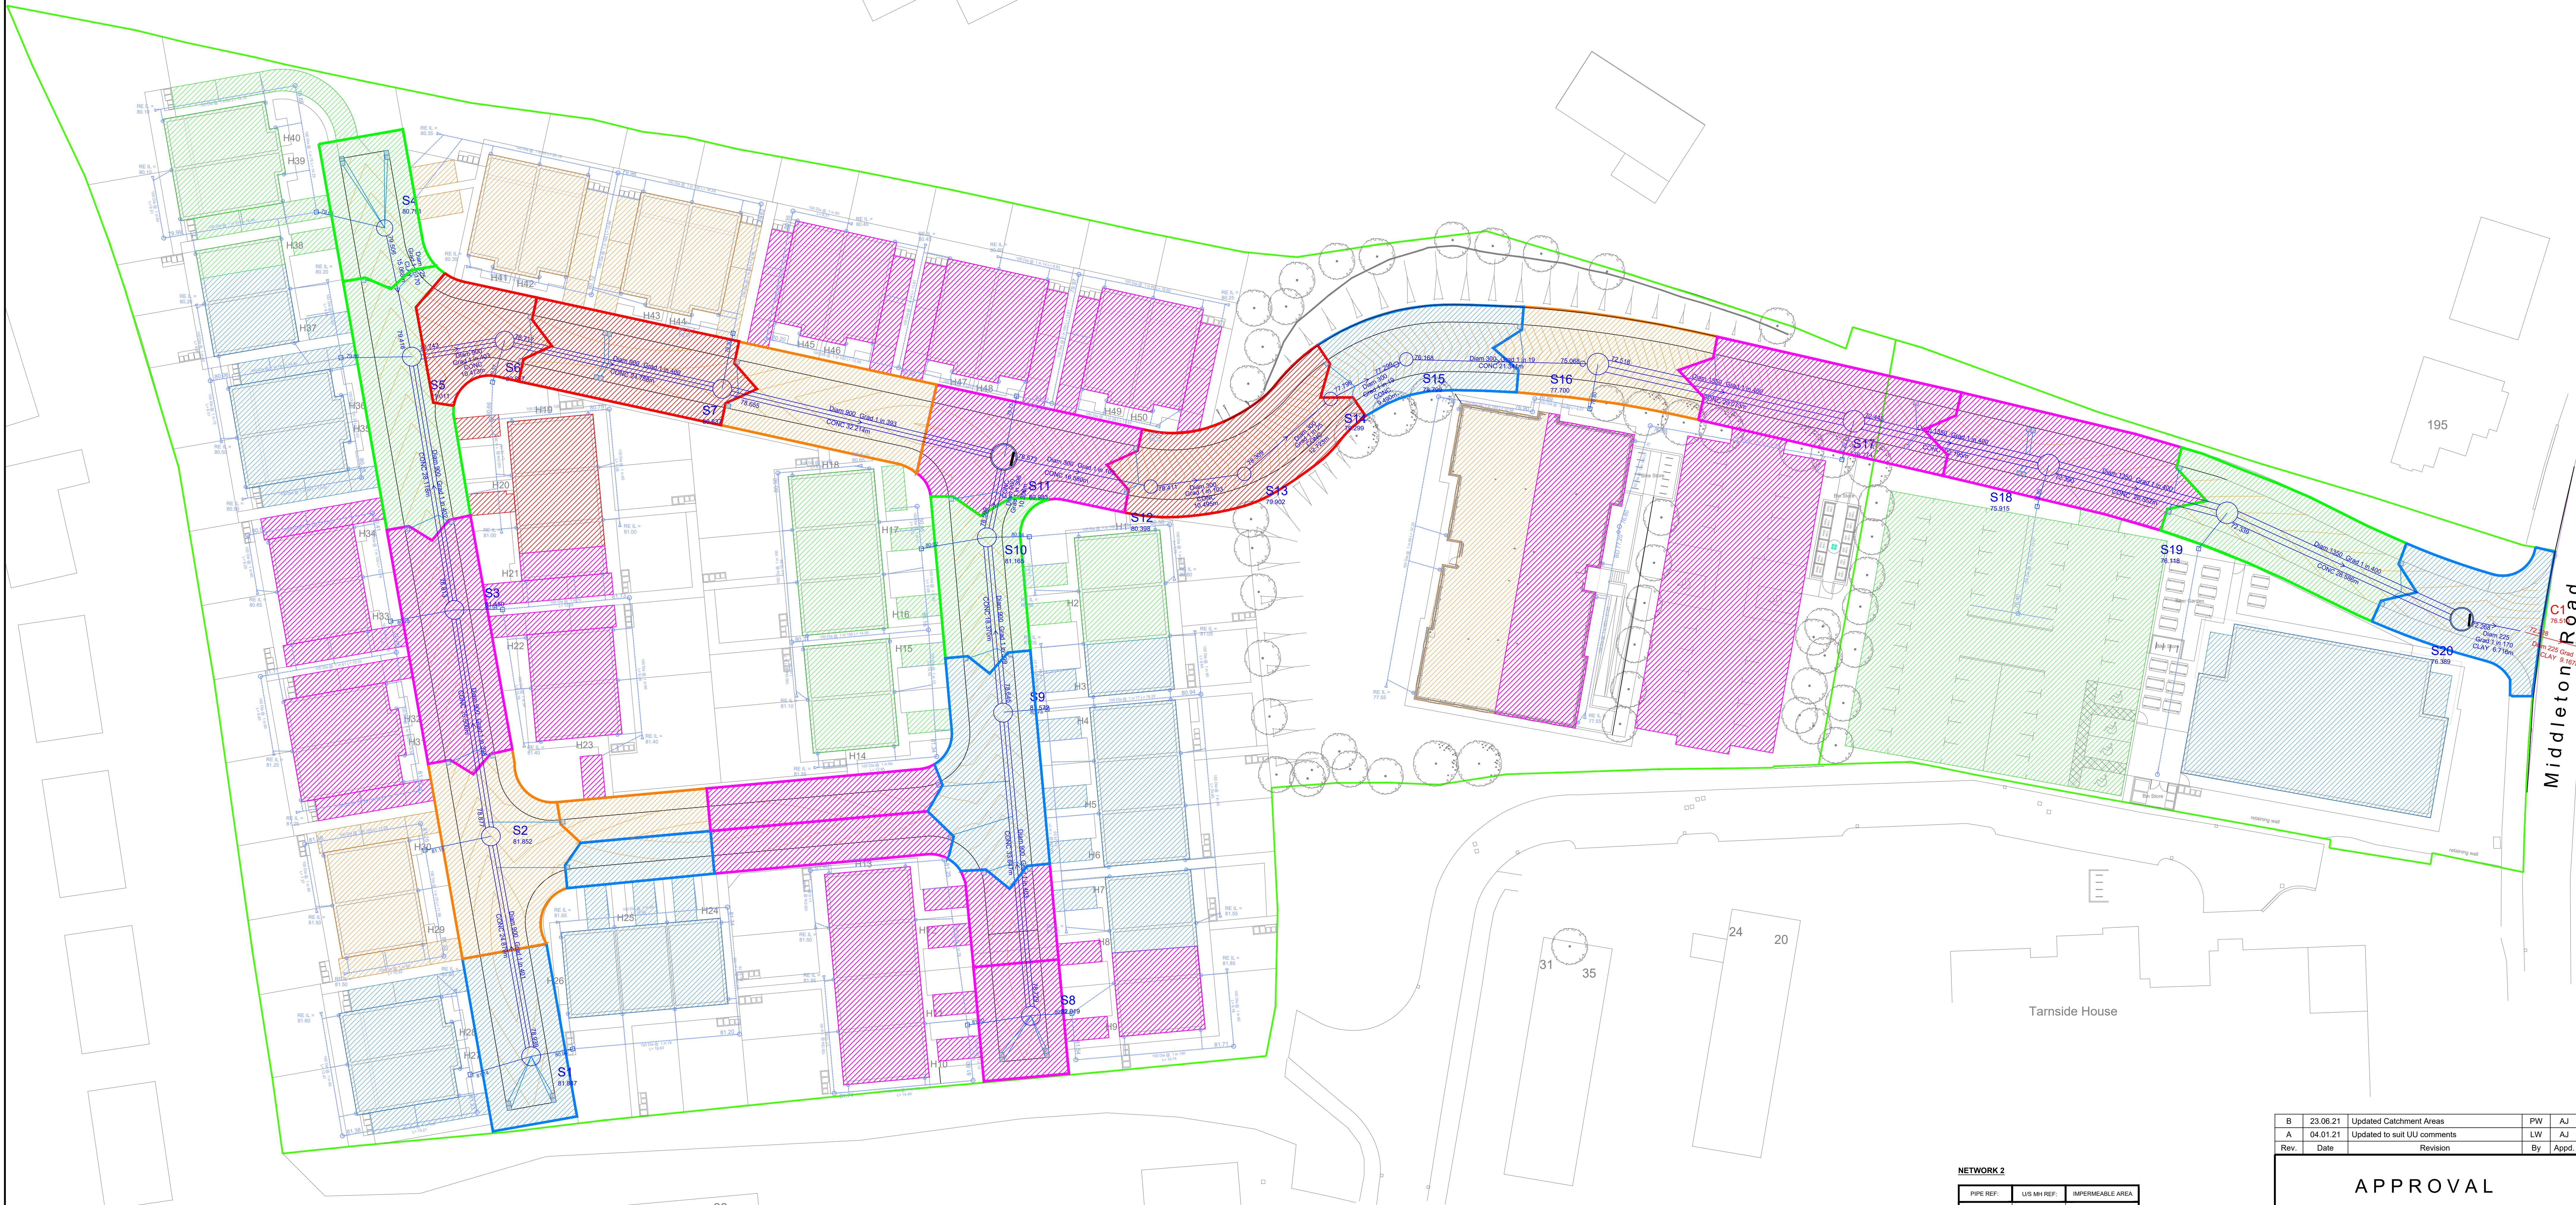

NETWORK 2		
PIPE REF.	US M/REF.	IMPERMEABLE AREA
1.000	S1	670
1.001	S2	505
1.002	S3	845
2.000	S4	670
1.003	S5	295
1.004	S6	530
1.005	S7	600
3.000	S8	845
3.001	S9	615
3.002	S10	650
1.006	S11	835
1.007	S12	-
1.008	S13	-
1.009	S14	290
1.010	S15	200
1.011	S16	500
1.012	S17	1345
1.013	S18	1150
1.014	S19	600
1.015	S20	-
1.016	-	-
TOTAL=11155		

B	23.06.21	Updated Catchment Areas	PW	AJ
A	04.01.21	Updated to suit UIU comments	LW	AJ
Rev.	Date	Revision	By	Appd.

APPROVAL



Chartered consulting engineers
Tel: 01244 684910
Fax: 01244 684911
Email: admin@coopers.co.uk
Web: http://coopers.co.uk

Park House
Sandpiper Court
Chester Business Park
Chester
CH4 9QU

Client
BRANLEY HOMES LTD

Project
**White House Club, Middleton Road,
Manchester**

Title
Surface Water Catchment Areas

DRAWING NUMBER		SCALE at A0		REVISION
7424 / 15		DATE	JAN 20	
		DRAWN	LW	B
		CHECKED	AJ	