
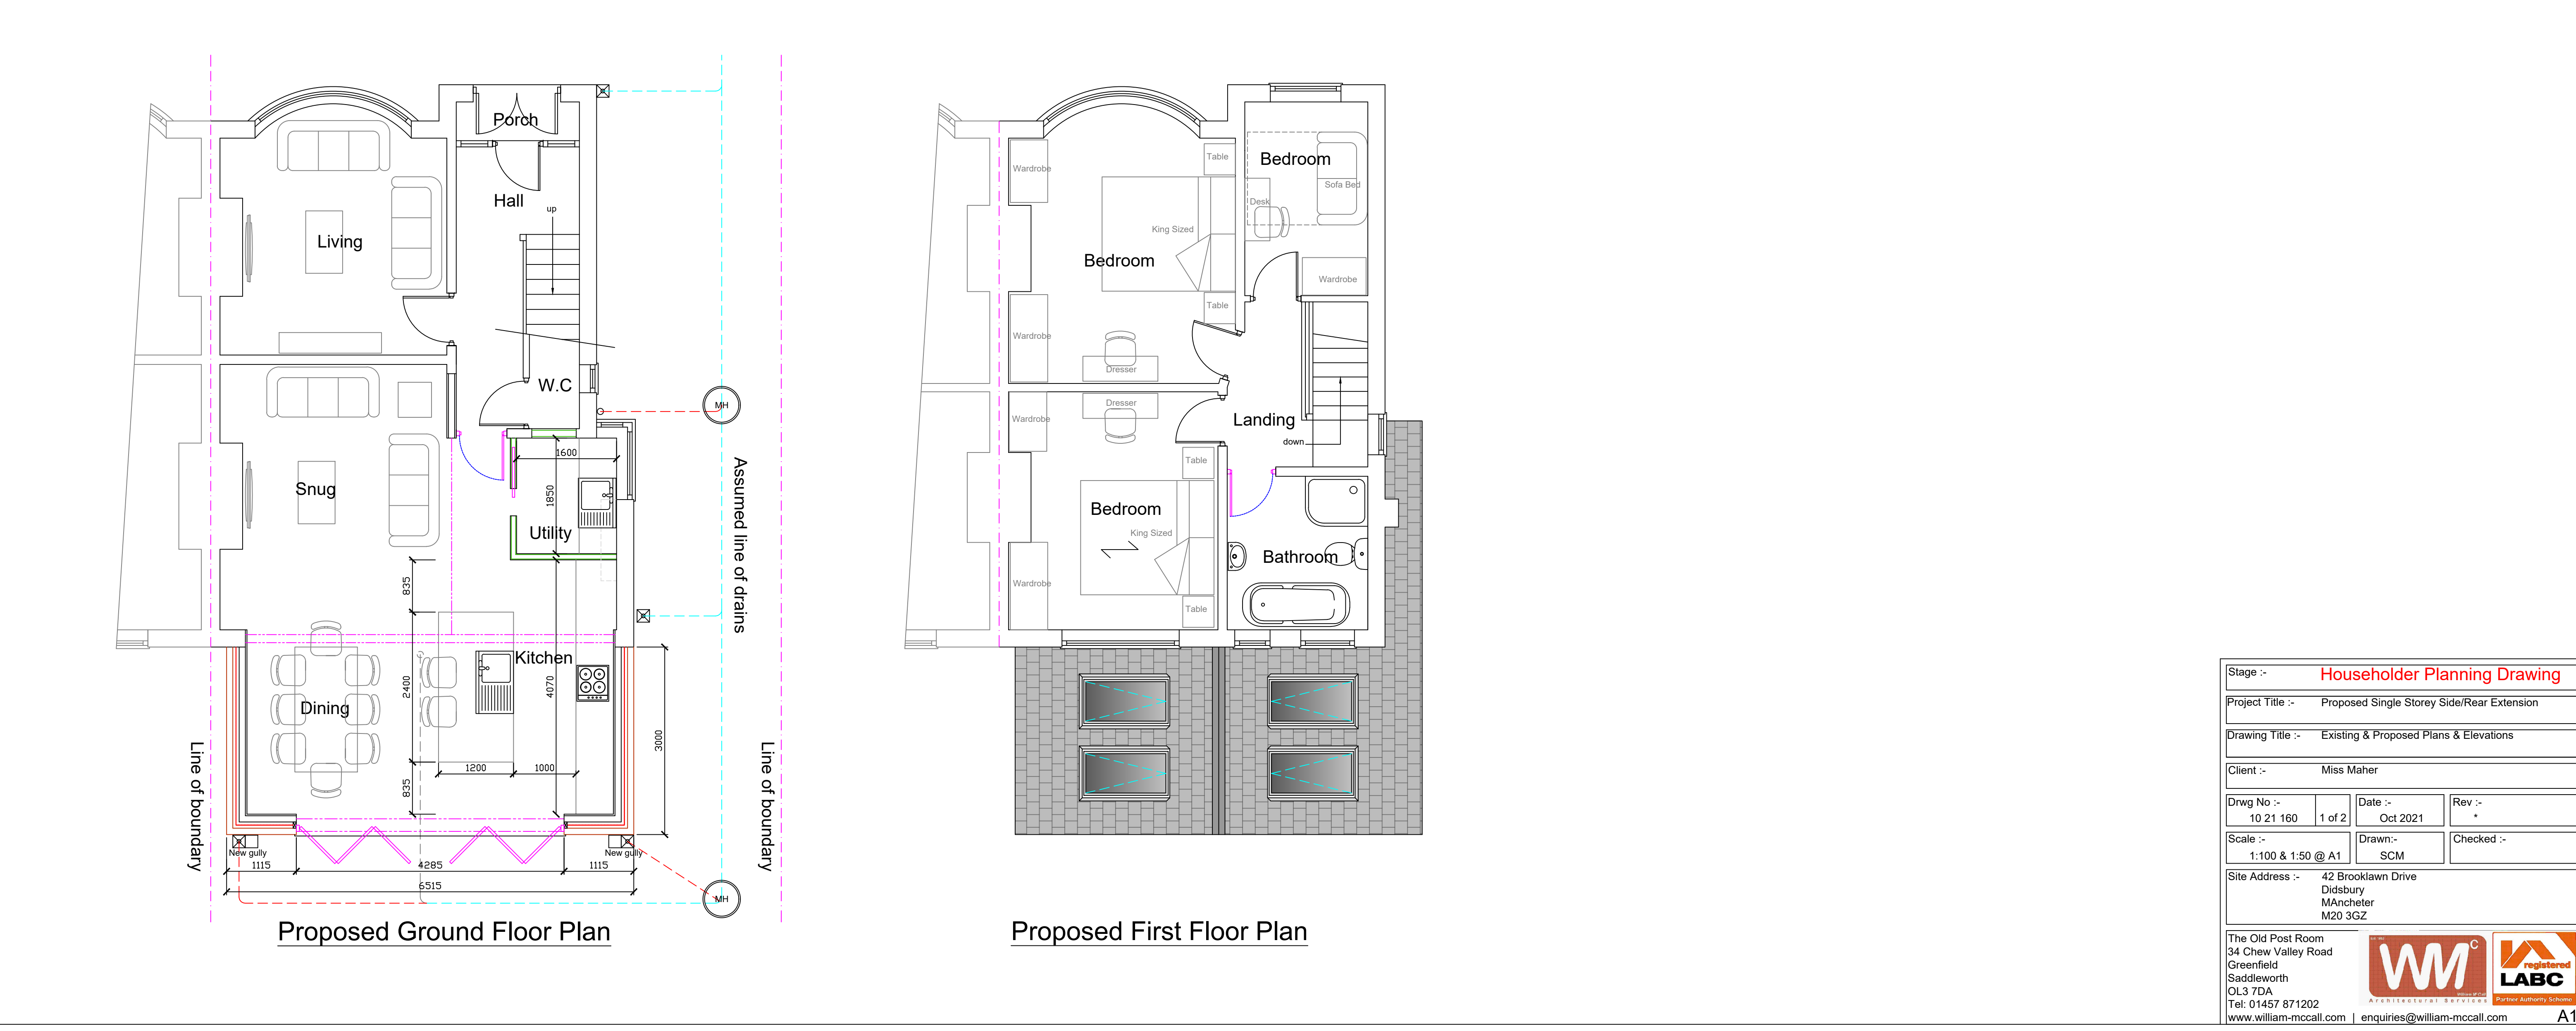


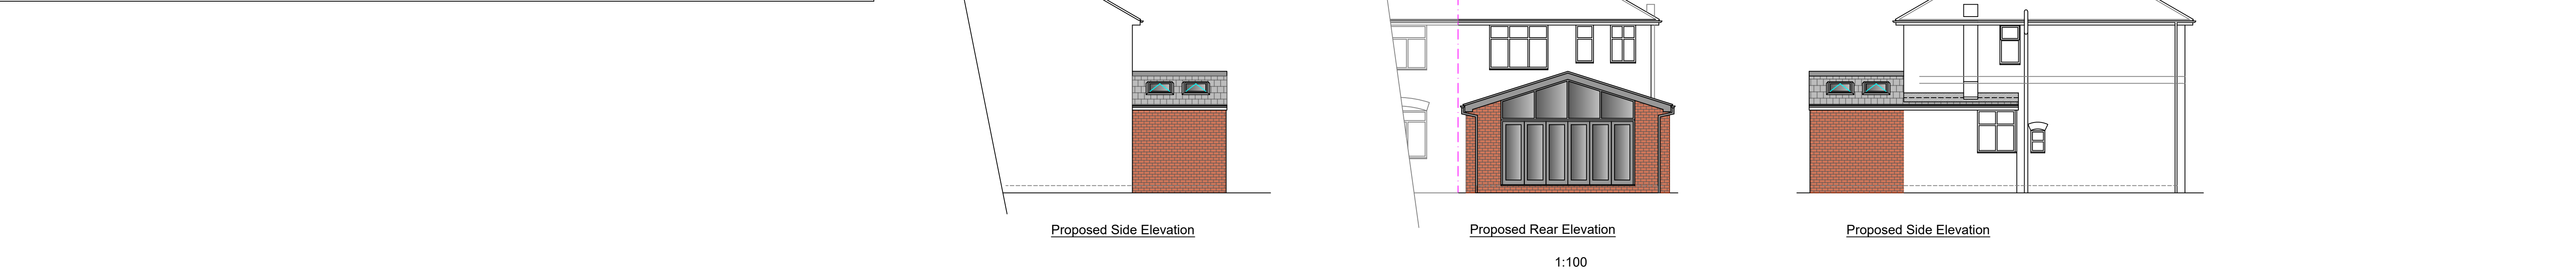

Stage :- Householder Planning Drawing			
Project Title :- Proposed Single Storey Side/Rear Extension			
Drawing Title :- Existing & Proposed Plans & Elevations			
Client :- Miss Maher			
Drwg No :- 10 21 160	1 of 2	Date :- Oct 2021	Rev :- *
Scale :- 1:100 & 1:50 @ A1	Drawn:- SCM	Checked :-	
Site Address :- 42 Brooklawn Drive Didsbury MAncheter M20 3GZ			
The Old Post Room 34 Chew Valley Road Greenfield Saddleworth OL3 7DA Tel: 01457 871202 www.william-mccall.com enquiries@william-mccall.com		 	