
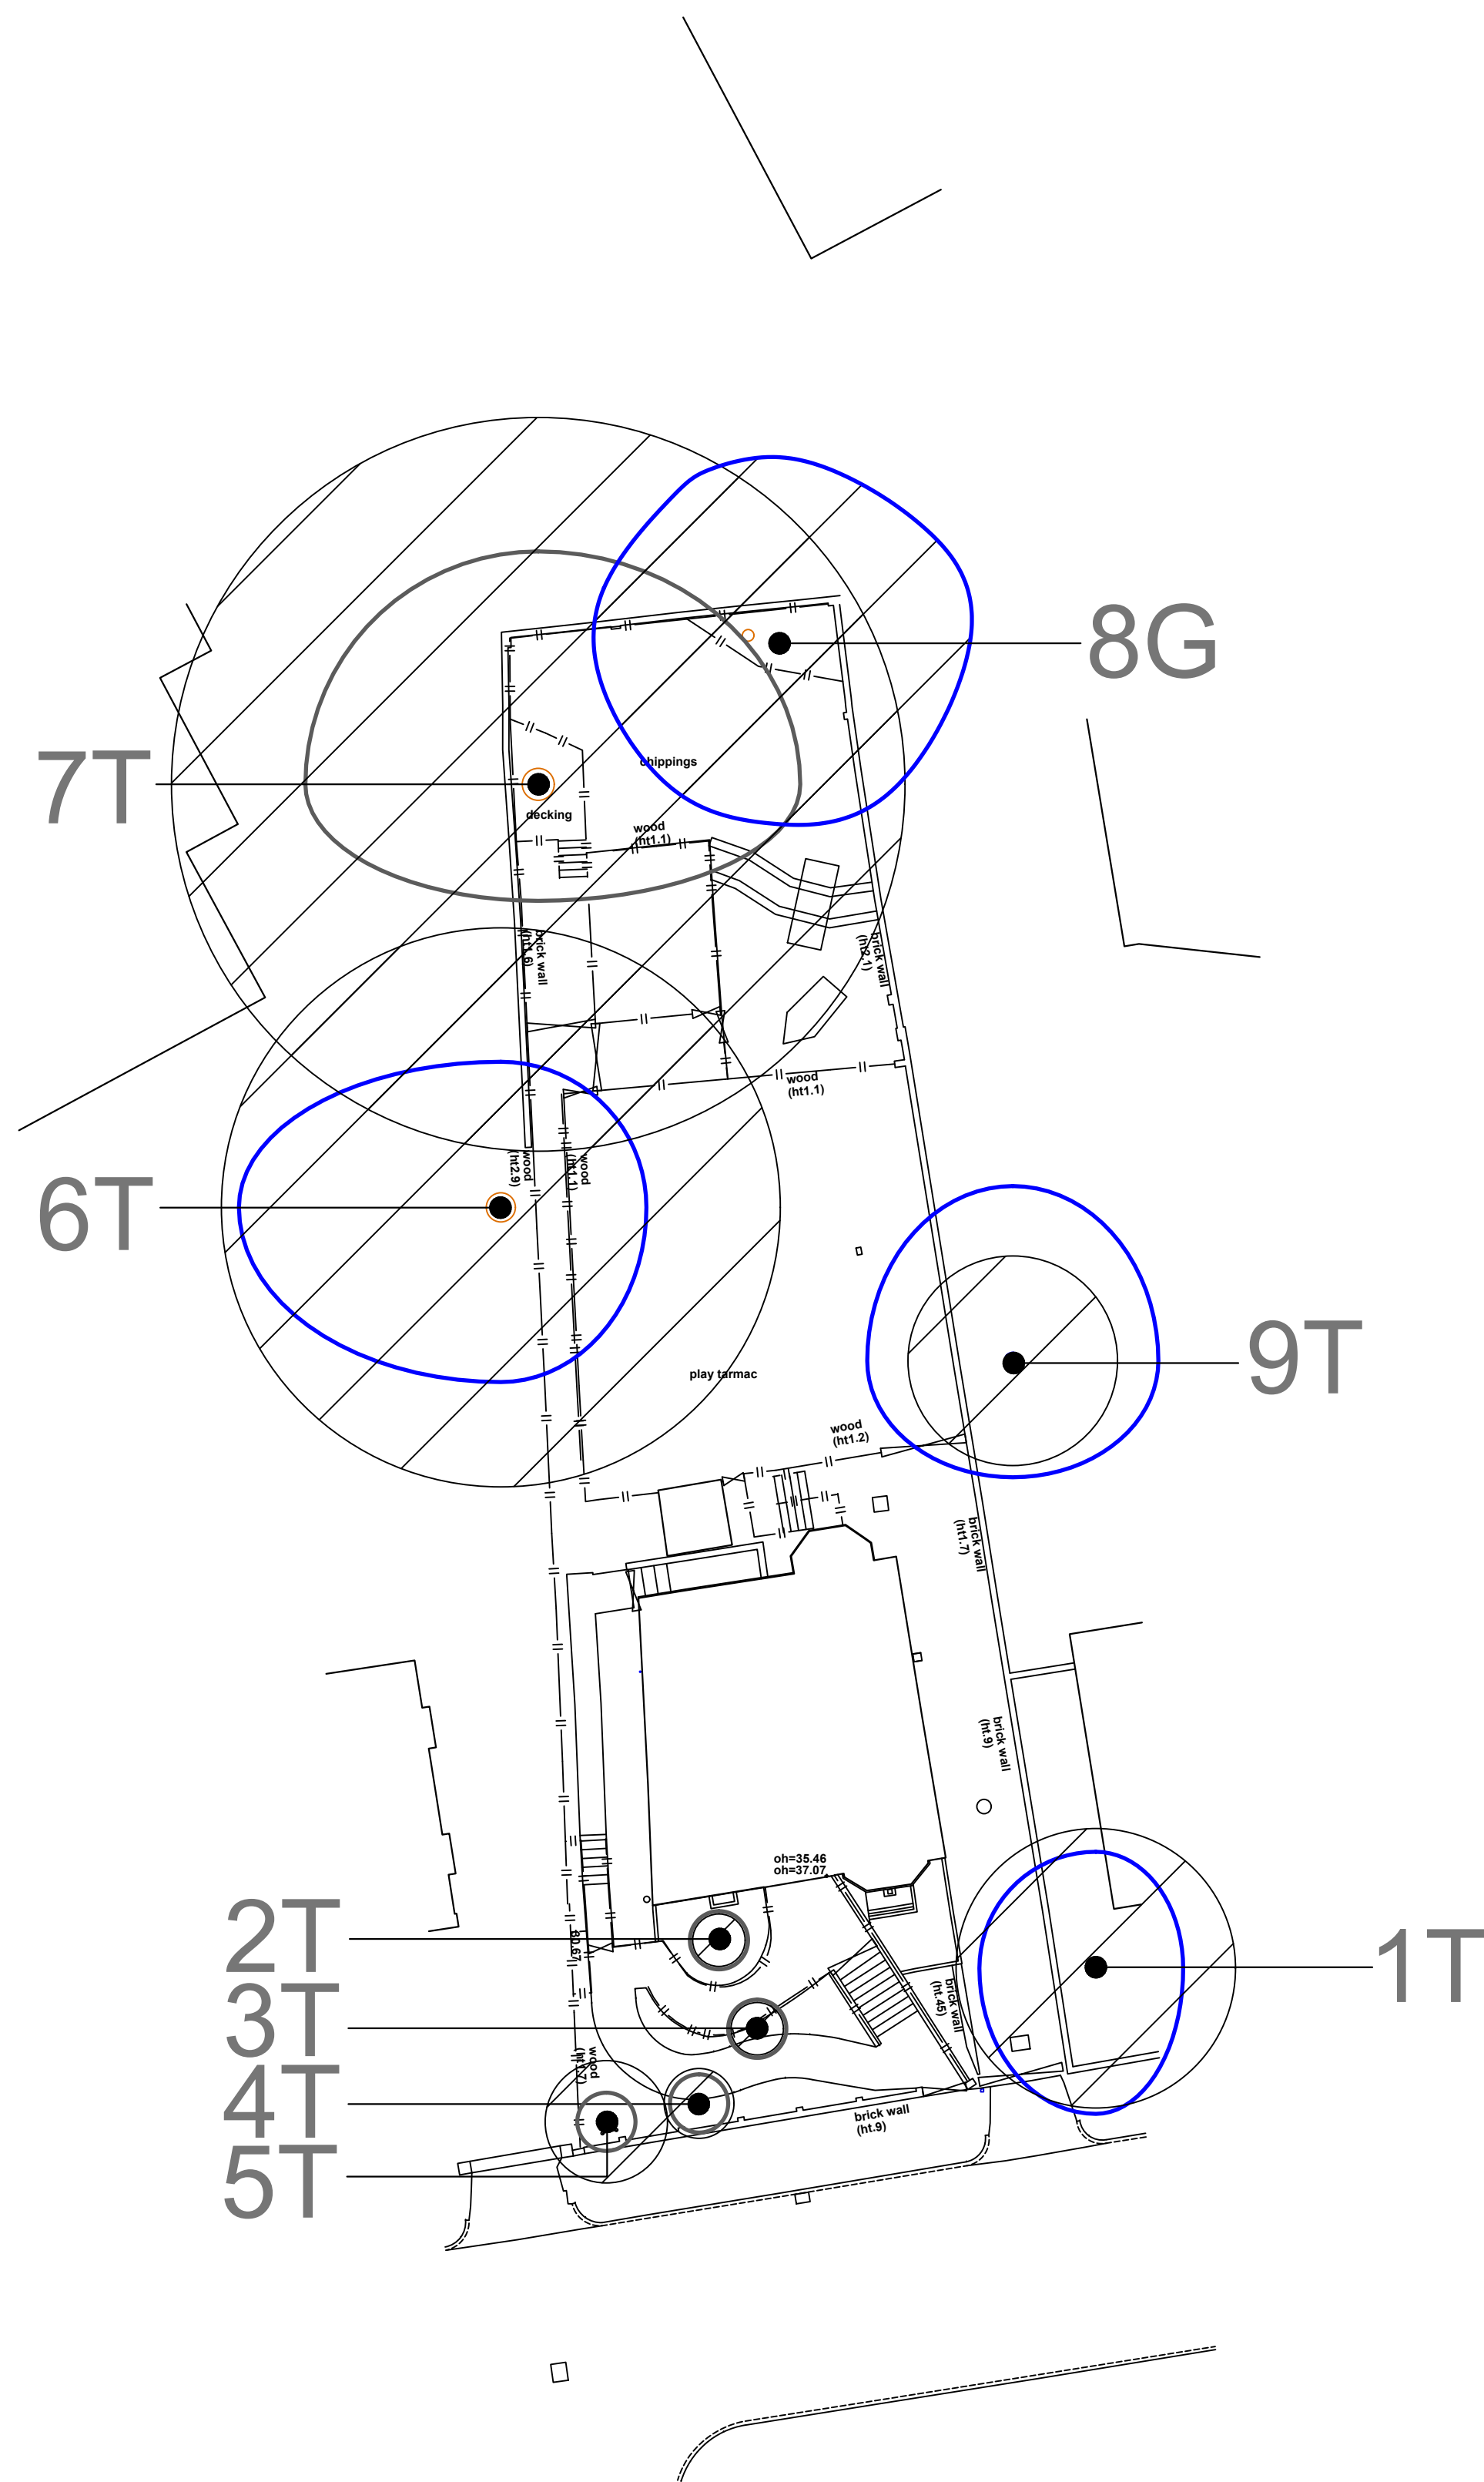


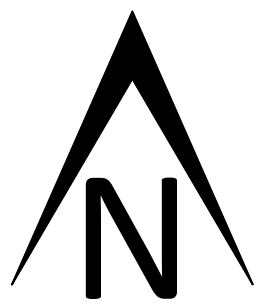

Tree Schedule


Tree Number	Species	RPA Radius	Category
1T	Norway maple' Crimson king'	4.8m	B2
2T	Purple elder	0.9m	C2
3T	Budleija	0.9m	C2
4T	Cabbage palm	1.2m	C2
5T	Cabbage palm	2.1m	C2
6T	Ash	9.6m	B2
7T	Ash	12.6m	C2
8G	2 x sycamore		B2
9T	Cherry	3.6m	B2

KEY

	ROOT PROTECTION AREA
	CATEGORY A
	CATEGORY B
	CATEGORY C
	CATEGORY U

No dimension to be scaled from this drawing
© Copyright reserved

DateDwnRev

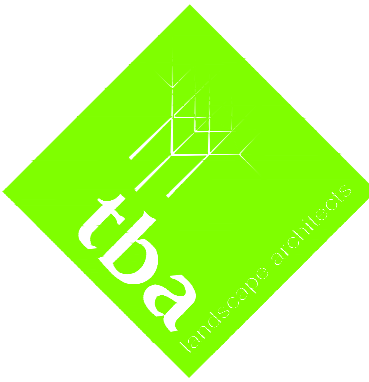

Landscape Architecture
Arboriculture

Trevor Bridge Associates Ltd
Ashton Old Baths
Stamford Street West
Ashton-under-Lyne
Lancs OL6 7FW

Tel: 0161-804 2099
E-mail: info@trevorbridge.co.uk

Project
18 Range Road, Manchester

Centrepont Properties Ltd

Title
Tree Survey and Root Protection Area

Date
AUG '20

Dwn
MD

Chkd
MG

Scale(s)
1:200
@ A1

Dwg no
6385.01

Rev