


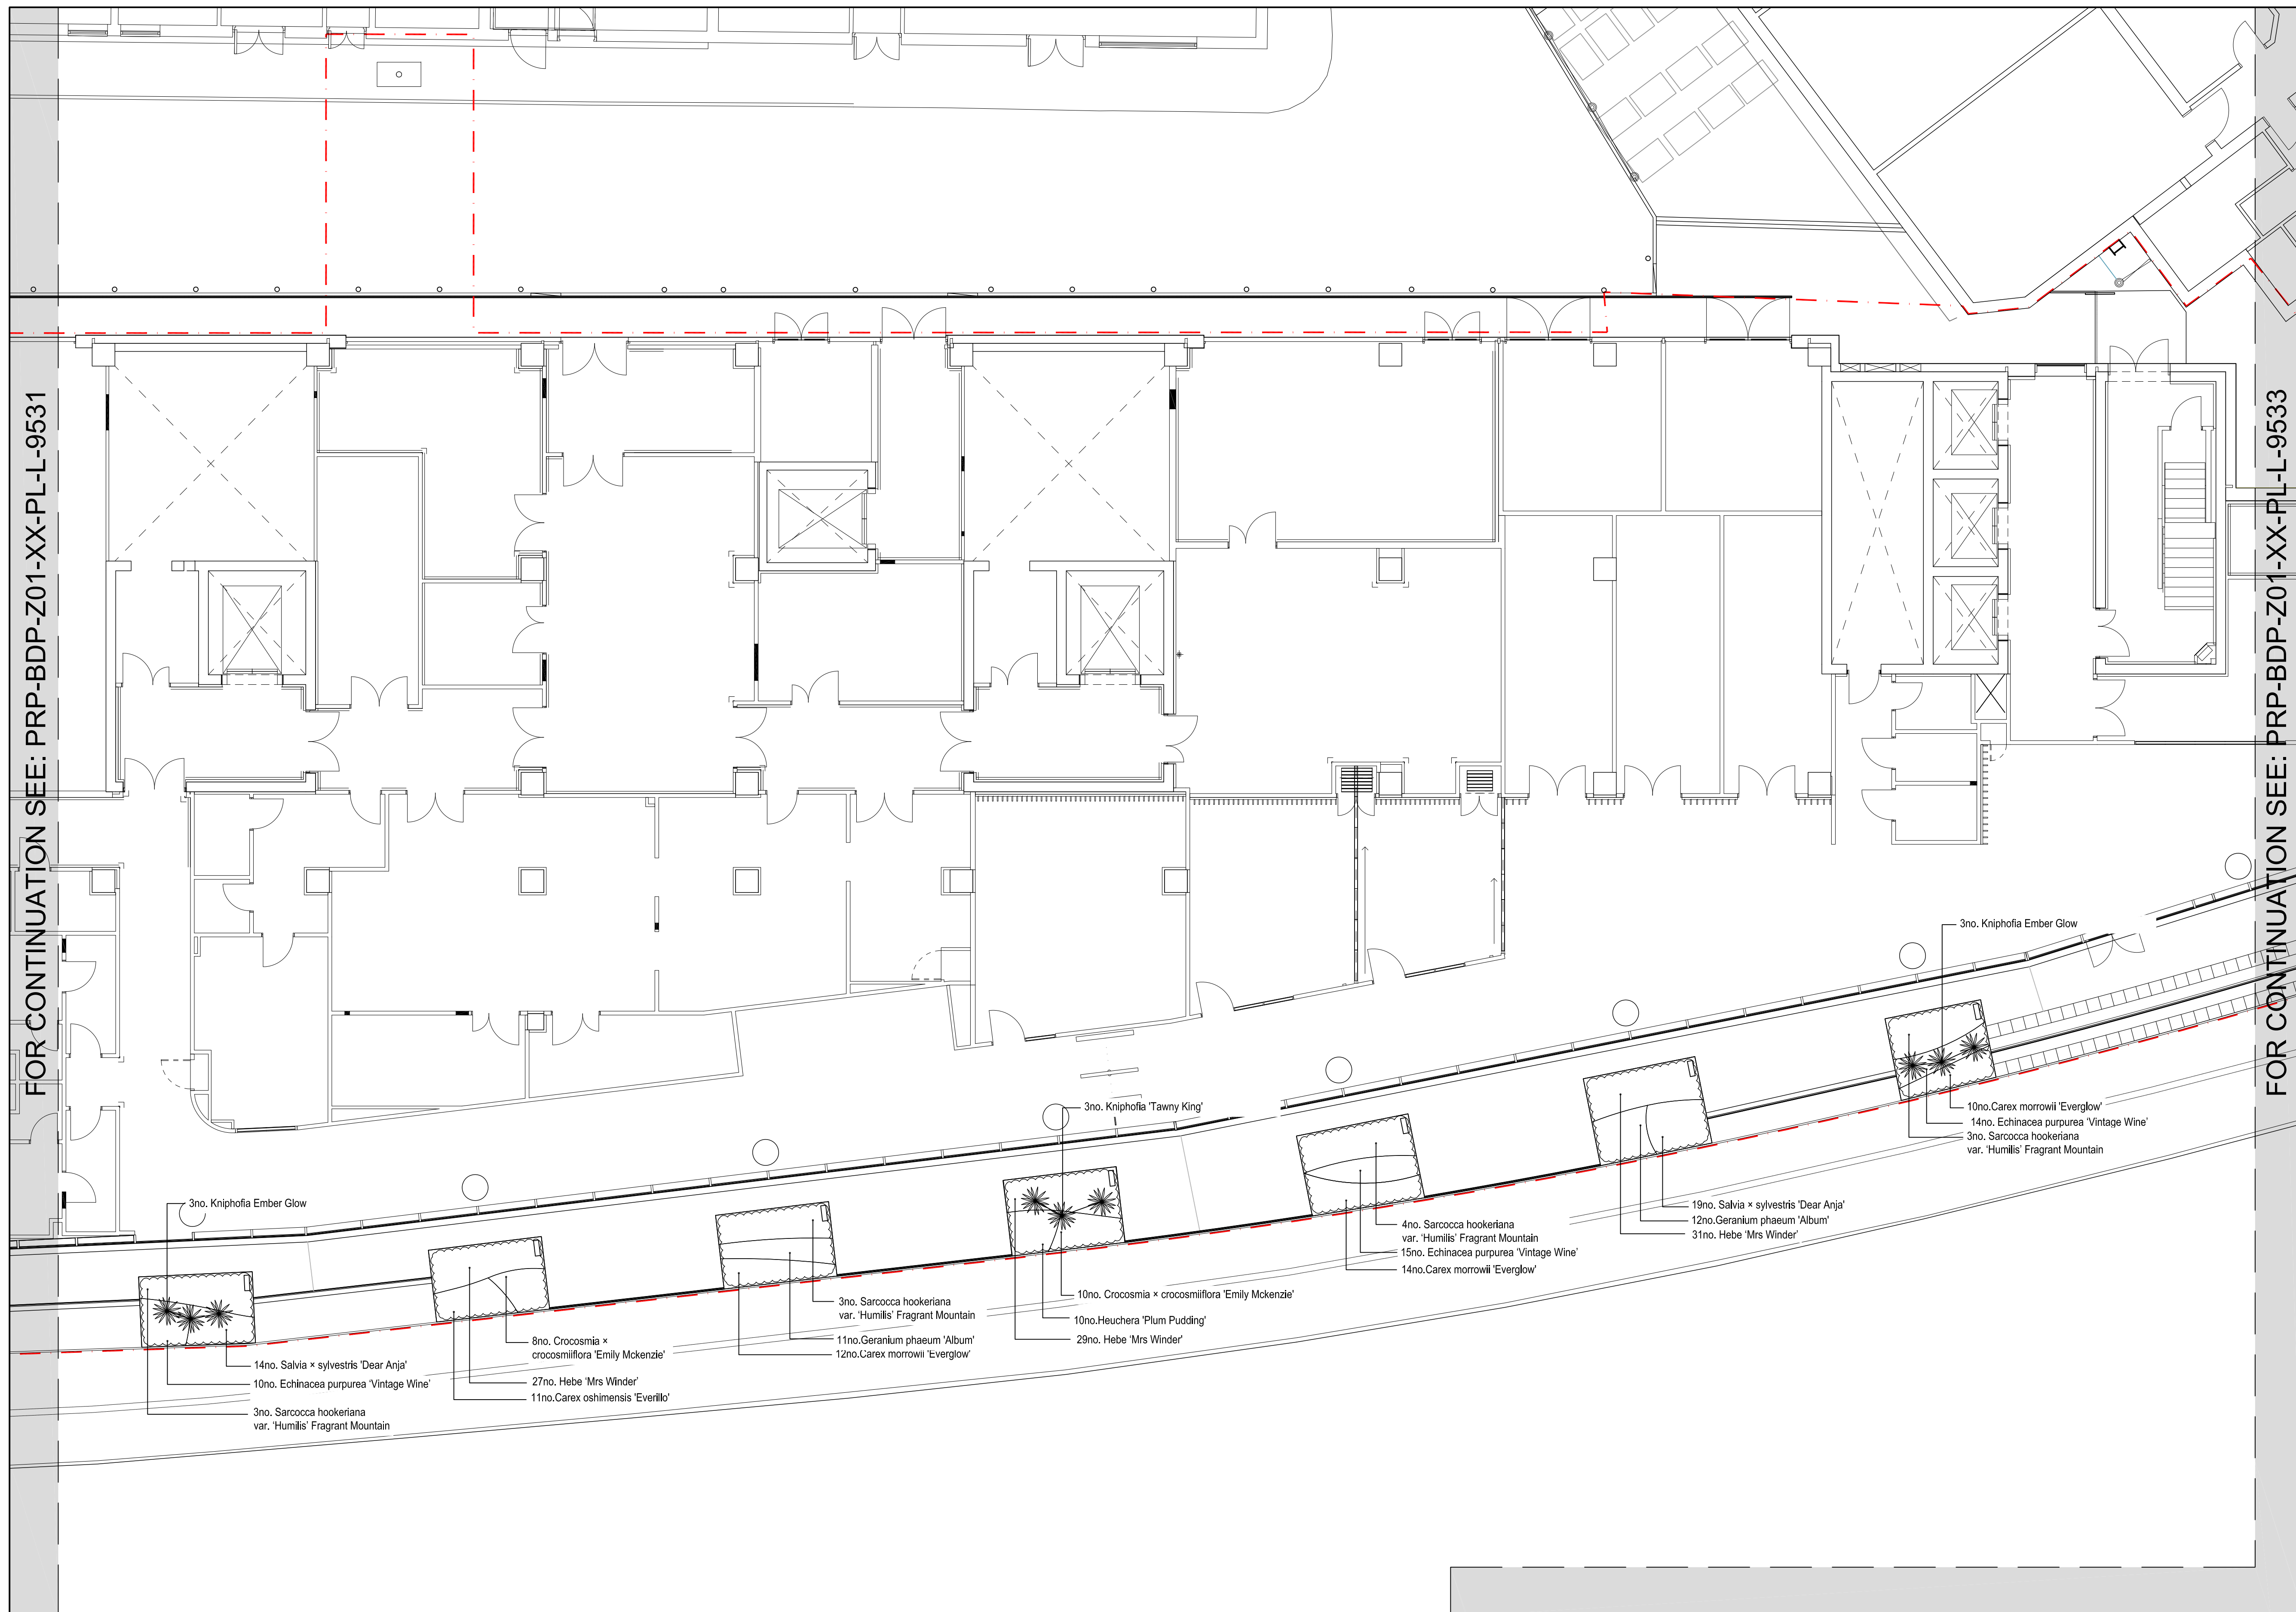

- KEY

EXISTING TREE TO BE RETAINED

PROPOSED TREE TO EPL-101

Ac *Acer campestre* 'Streetwise'

Alternatives to *Acer campestre* 'Streetwise' to Wilmslow Road:
Acer rubrum 'October Glory',
Tilia cordata 'Greenspire',
Liquidambar styraciflua 'Lane Roberts'.

PROPOSED MULTI-STEM TREE TO EPL-161

Am *Amelanchier lamarkii*
 Pr *Prunus serrula*

FEATURE SHRUB

FEATURE GRASSES / PERRENALS

CLIMBERS

Cw *Clematis* 'Wedding day'
 Hc *Hedera colchica* 'Dentata Variegata'
 Hw *Hedera helix* 'White Wonder'

BULBS

PROPOSED PLANTING

FOR CONTINUATION SEE: PRP-BDP-Z01-XX-PL-L-9531

FOR CONTINUATION SEE: PRP-BDP-Z01-XX-PL-L-9533

NOTES BUILDING DESIGN PARTNERSHIP SHALL HAVE NO RESPONSIBILITY FOR ANY USE MADE OF THIS DOCUMENT OTHER THAN FOR THAT WHICH IT WAS PREPARED AND ISSUED. ALL DIMENSIONS SHOULD BE CHECKED ON SITE. DO NOT SCALE FROM THIS DRAWING ANY DRAWING ERRORS OR DIVERGENCIES SHOULD BE BROUGHT TO THE ATTENTION OF BUILDING DESIGN PARTNERSHIP AT THE ADDRESS SHOWN BELOW.	TO BE READ IN CONJUNCTION WITH THE FOLLOWING: NBS SPEC P2008381-PRP-BDP-XXX-XX-SP-L-9001 PRP-BDP-Z01-XX-PL-L-9502 - LANDSCAPE MASTERPLAN PRP-BDP-Z01-XX-PL-L-9503 - LANDSCAPE DESIGN INTENT - BIKE STORAGE PRP-BDP-Z01-XX-PL-L-9504 - TREE REMOVAL AND RETENTION PLAN PRP-BDP-Z01-XX-PL-L-9506 - LANDSCAPE PLANTING STRATEGY PRP-BDP-Z01-XX-PL-L-9507 - LANDSCAPE SCREEN CONCEPT SHEET	PRP-BDP-Z01-XX-PL-L-9508 - LANDSCAPE AXONOMETRIC PRP-BDP-Z01-XX-PL-L-9511 - 4 - LANDSCAPE LEVELS PLANS PRP-BDP-Z01-XX-PL-L-9521 - LANDSCAPE GA 1 OF 3 PRP-BDP-Z01-XX-PL-L-9522 - LANDSCAPE GA 2 OF 3 PRP-BDP-Z01-XX-PL-L-9523 - LANDSCAPE GA 3 OF 3 PRP-BDP-Z01-XX-PL-L-9524 - LANDSCAPE GA - CYCLE STORE PRP-BDP-Z01-XX-PL-L-9541 - 2 - TYPICAL LANDSCAPE DETAILS 1 OF 2 PRP-BDP-Z01-XX-PL-L-9531 - PLANTING PLAN 1 OF 3 PRP-BDP-Z01-XX-PL-L-9533 - PLANTING PLAN 3 OF 3	P02 STAGE 4 ISSUE, PLANTING REVISED TO REFLECT G.A. CHANGES. P01 FOR REVIEW BY CLIENT	MP JRM 29.11.21	JB MJ 23.07.21	REV DESCRIPTION CHK'D DATE	CLIENT 	PROJECT TITLE Paterson Redevelopment Project P2008381 DRAWING TITLE LANDSCAPE PLANTING PLAN SHEET 2 OF 3 DRAWING NO. PRP-BDP-Z01-XX-PL-L-9532 11 Ducie Street PO Box 85, Piccadilly Basin Manchester, M60 3JA United Kingdom T +44 (0)161 828 2200 F +44 (0)161 828 2235 www.bdp.com	SCALE @ A1 1:100 DATE JULY '21 REVISION P02