
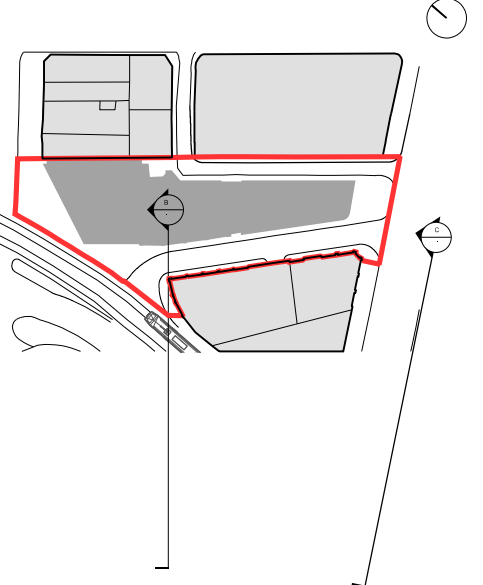
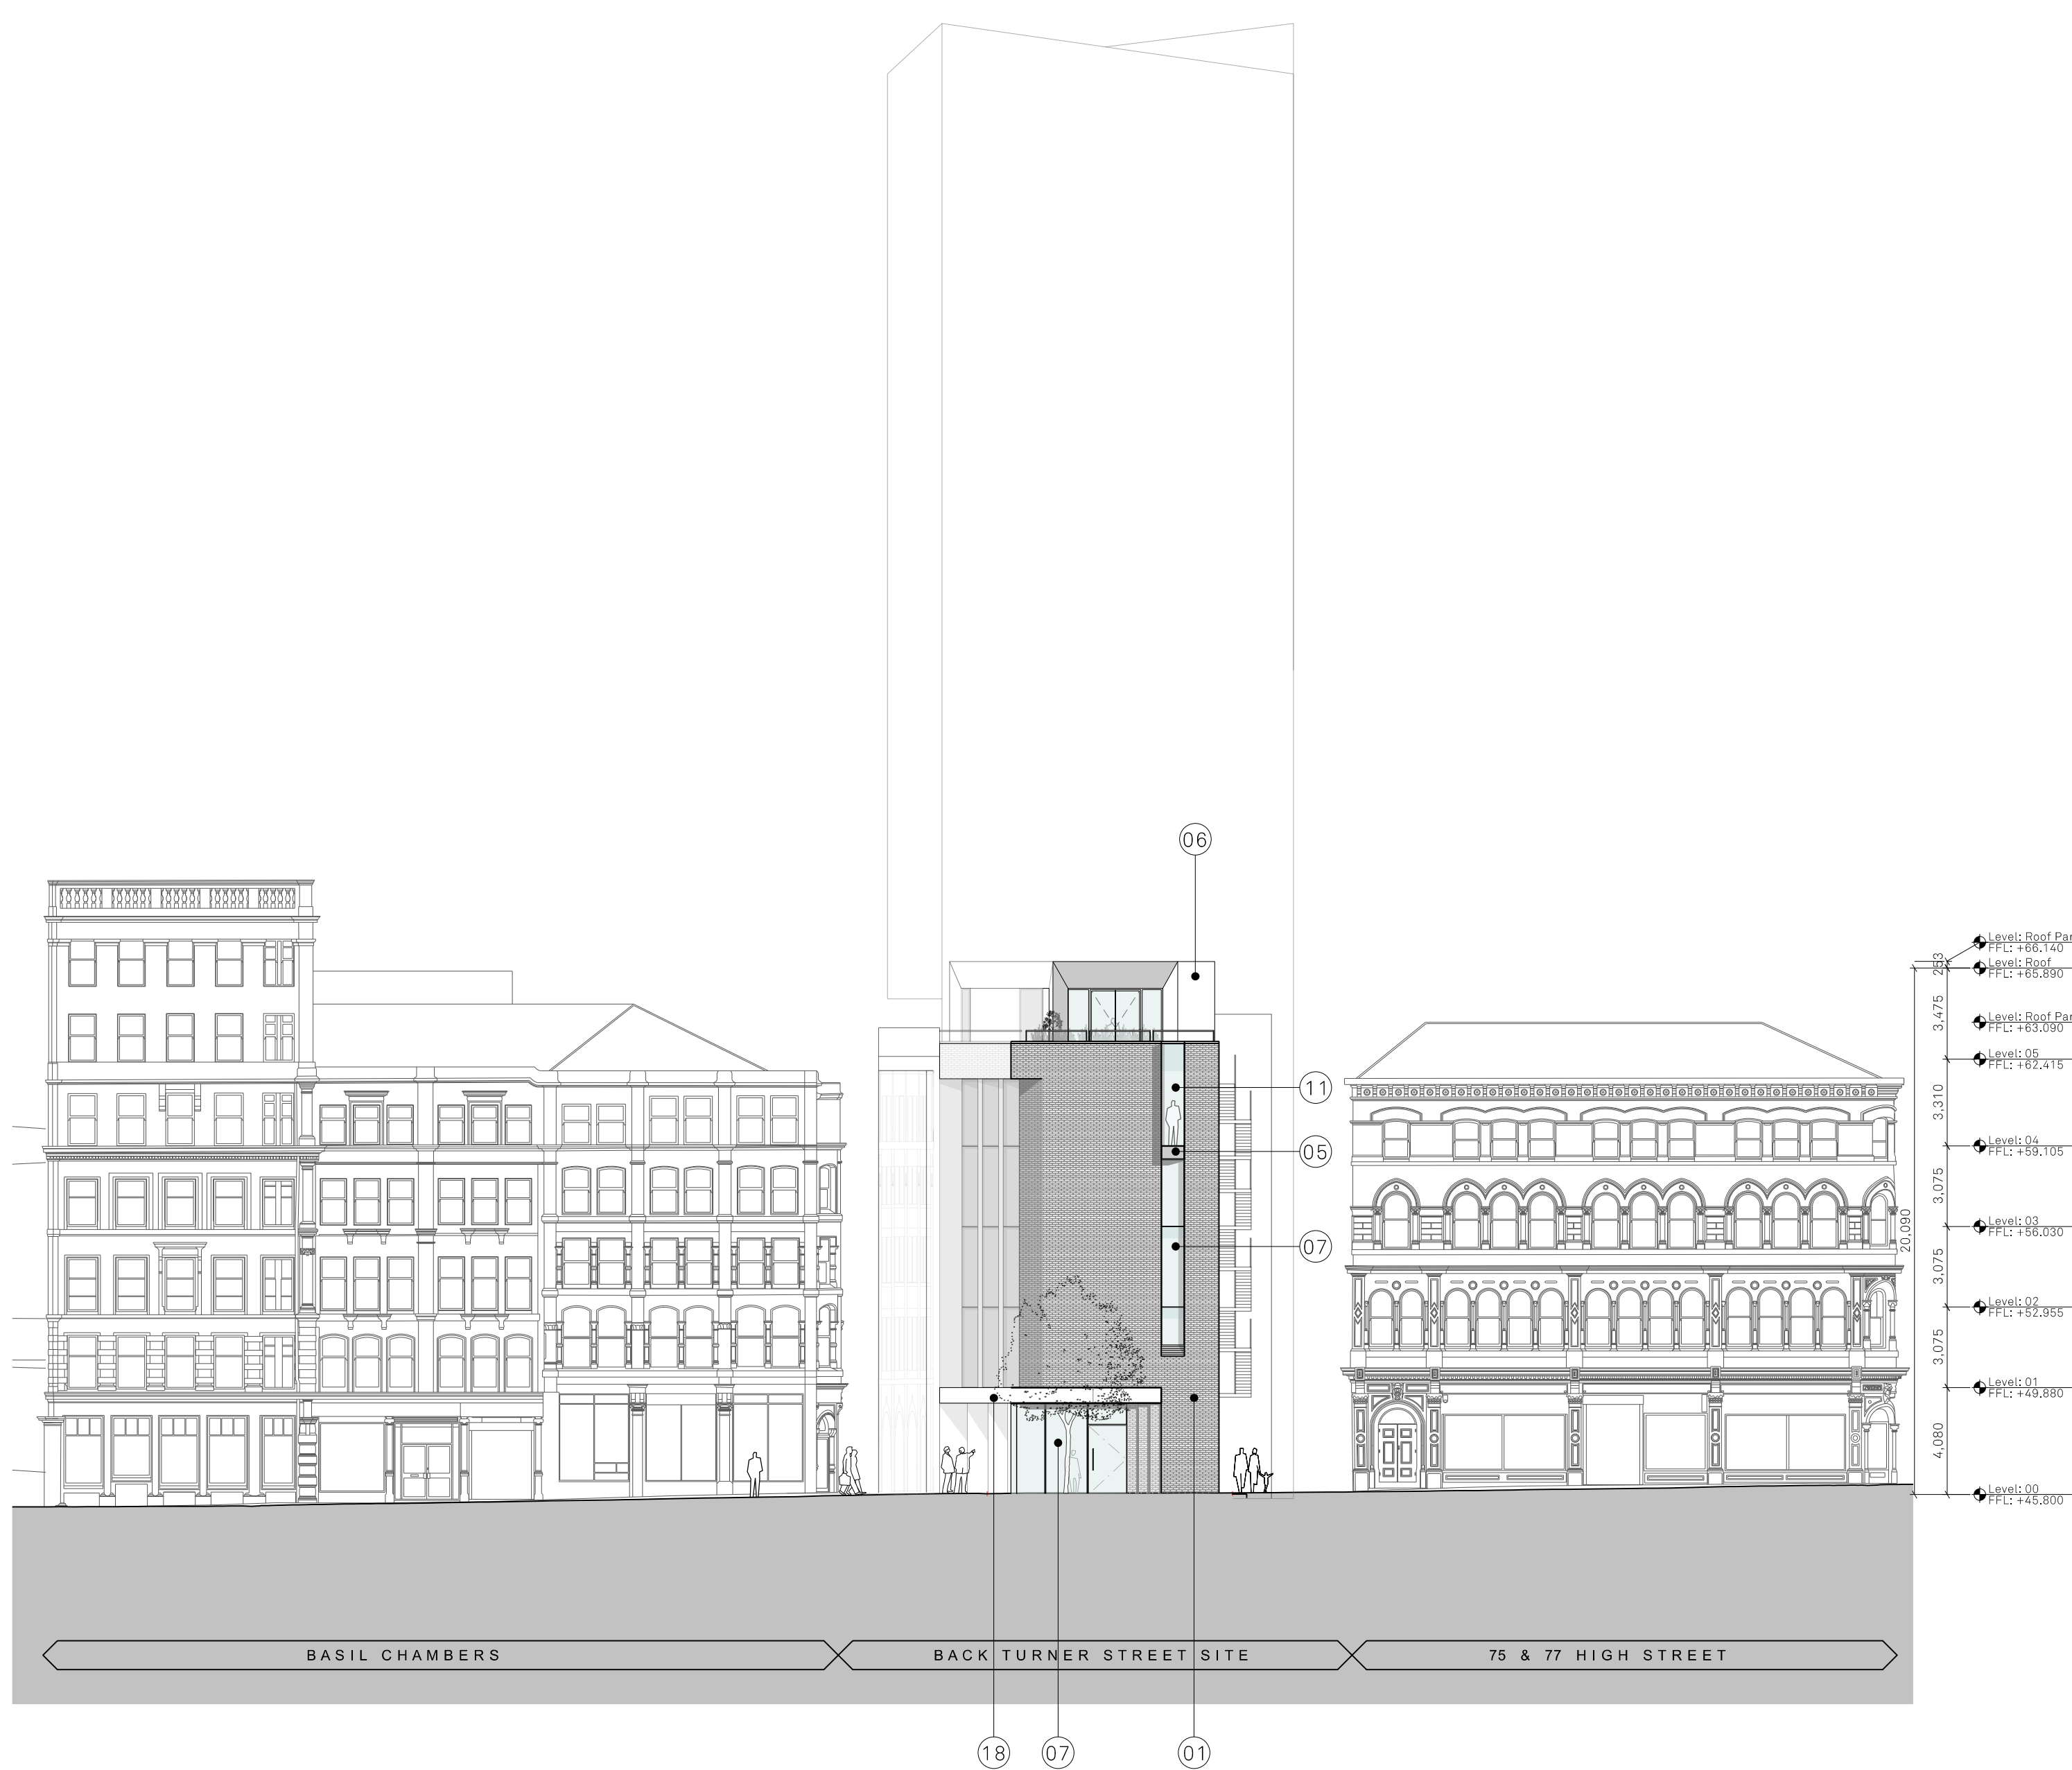


Key Plans

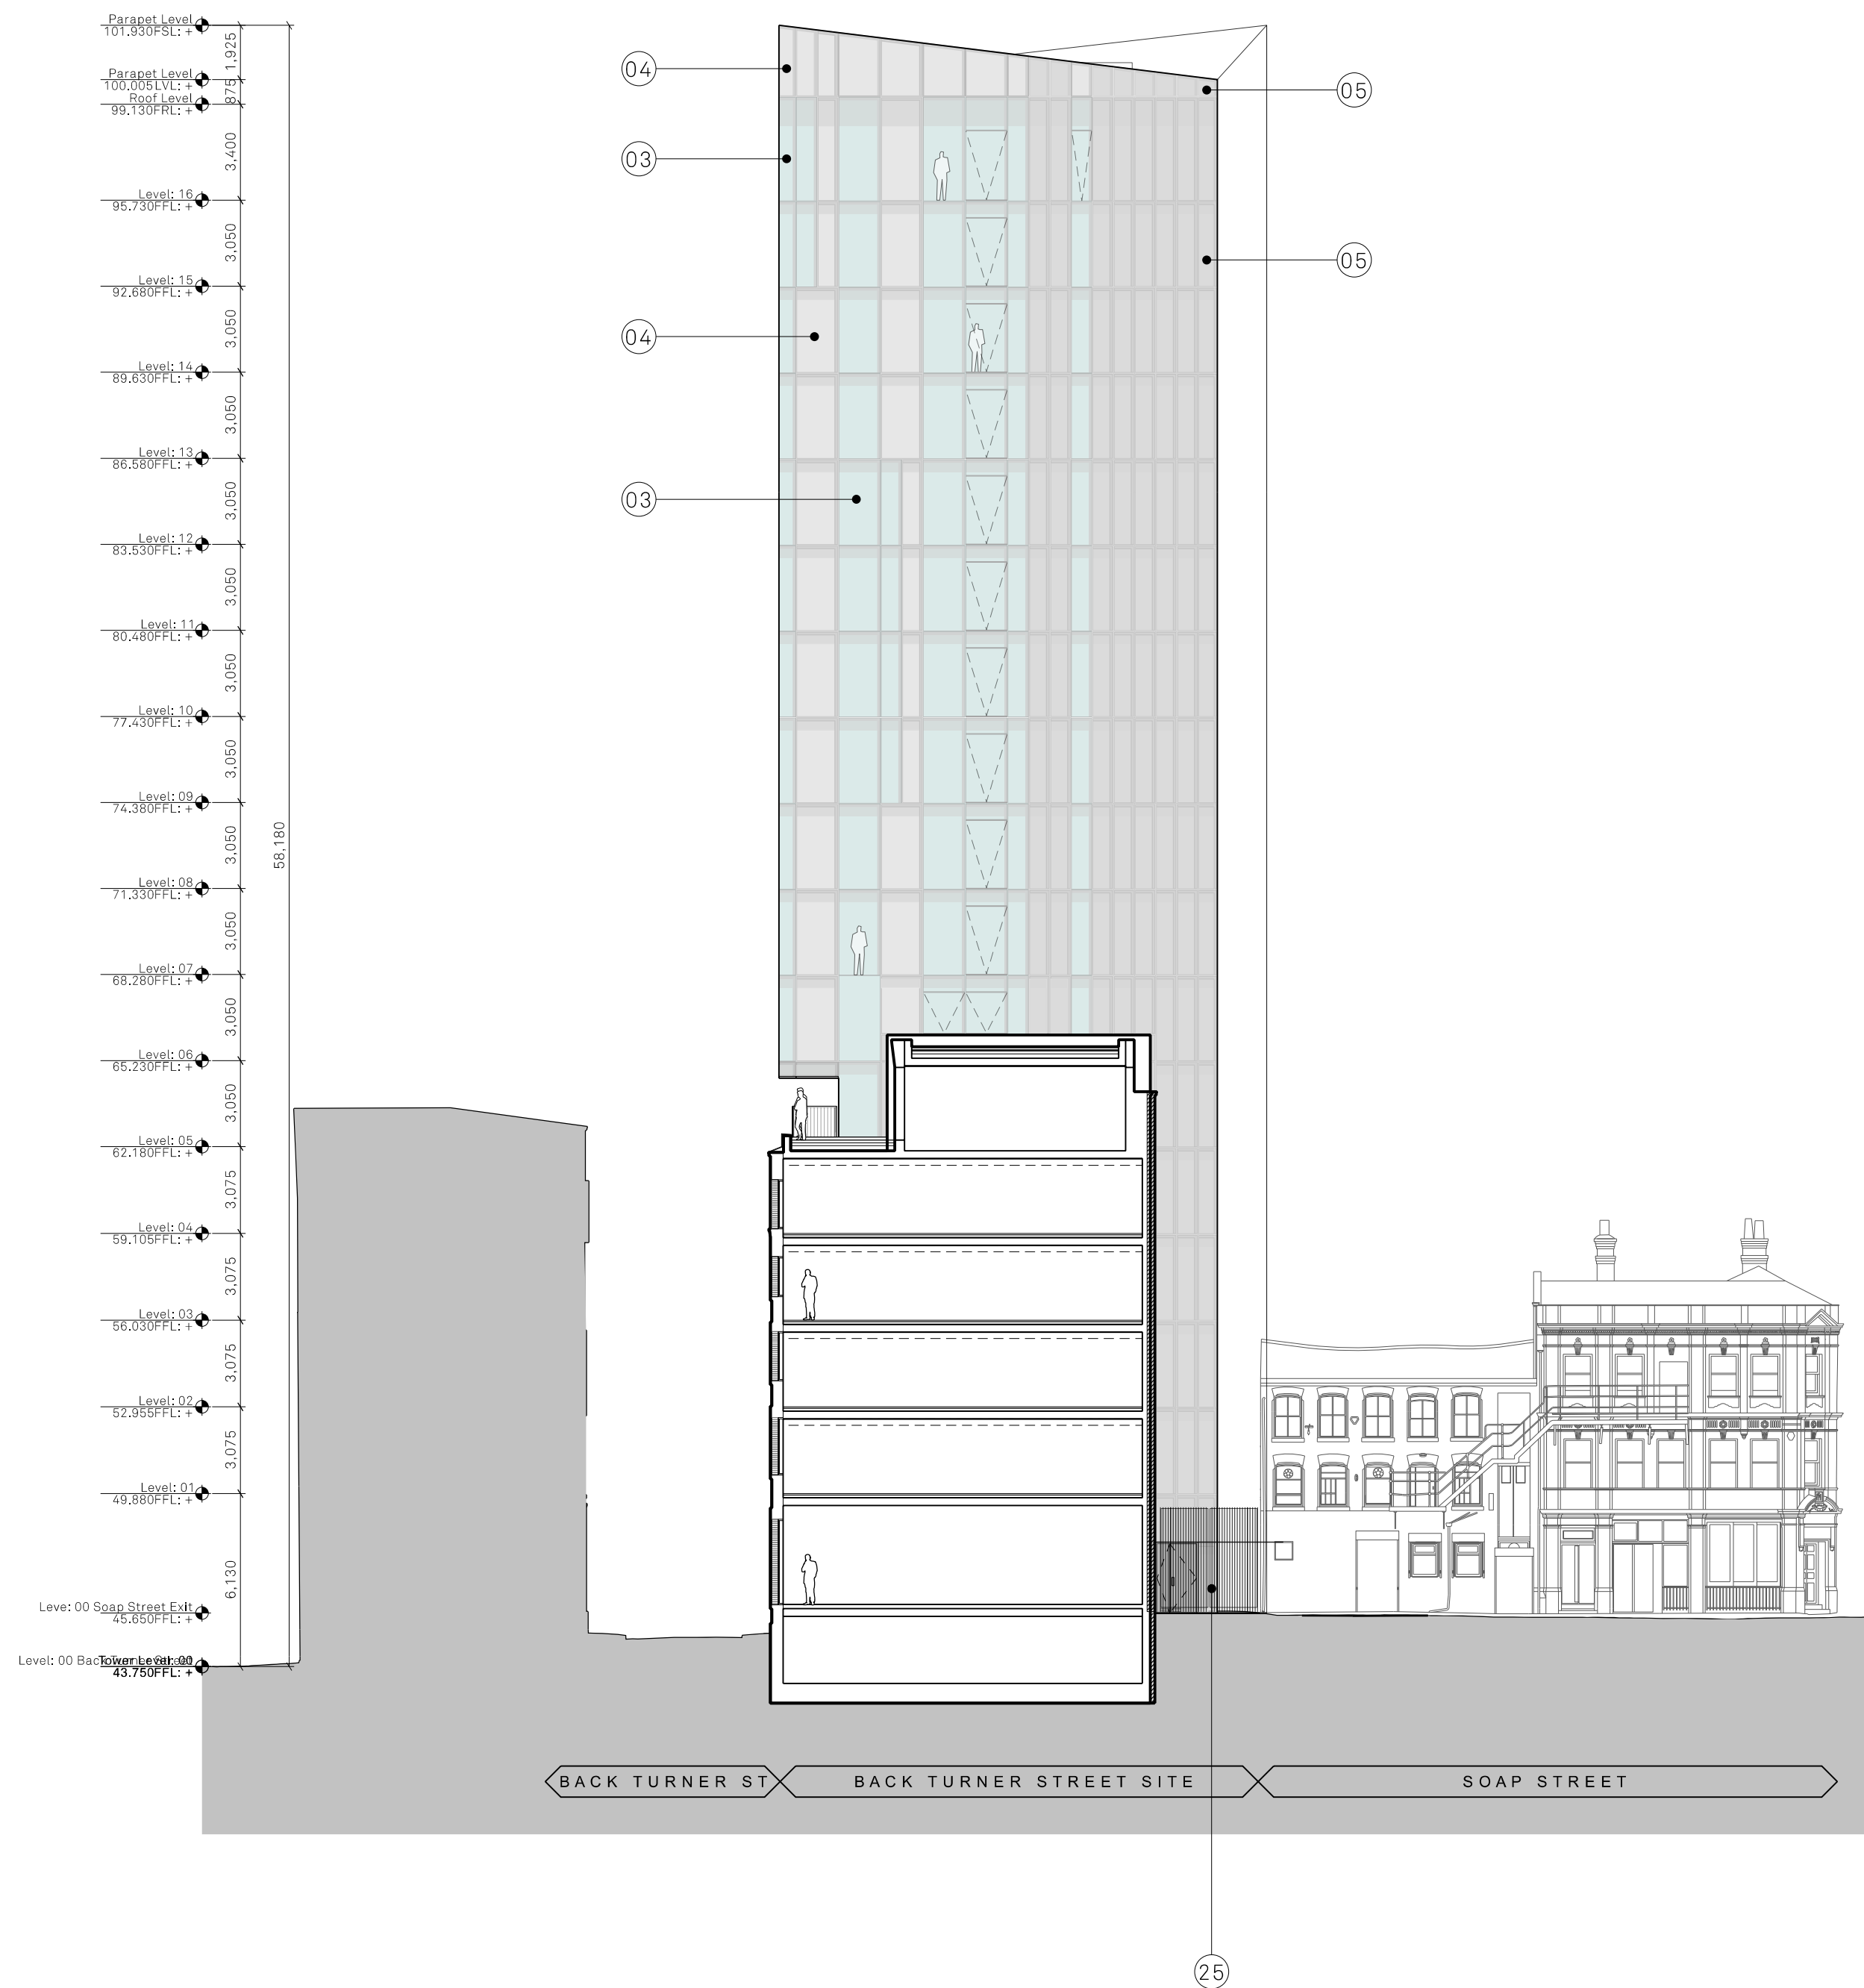

Proposed Material Key (subject to sample approvals)

[illegible]

Q 22/10/12 Issued as part of NMA Application.
P 09/12/20 Issued as part of NMA Application.

Rev:	Date:	Details:
------	-------	----------

Jon Matthews Architects

22 City Tower, Picadilly Plaza, New York St, Manchester, M1 4BT

Project:
Back Turner Street
Manchester

Title:
Back Turner Street Office Scheme
Elevation B & C

Scale: 1:200 @ A1 Origin Date: 09.12.20 Drawn: RM Checked: RS

Status:
Planning

Project:	Drawing No:	Rev:
150	_MP_04_2201	Q