


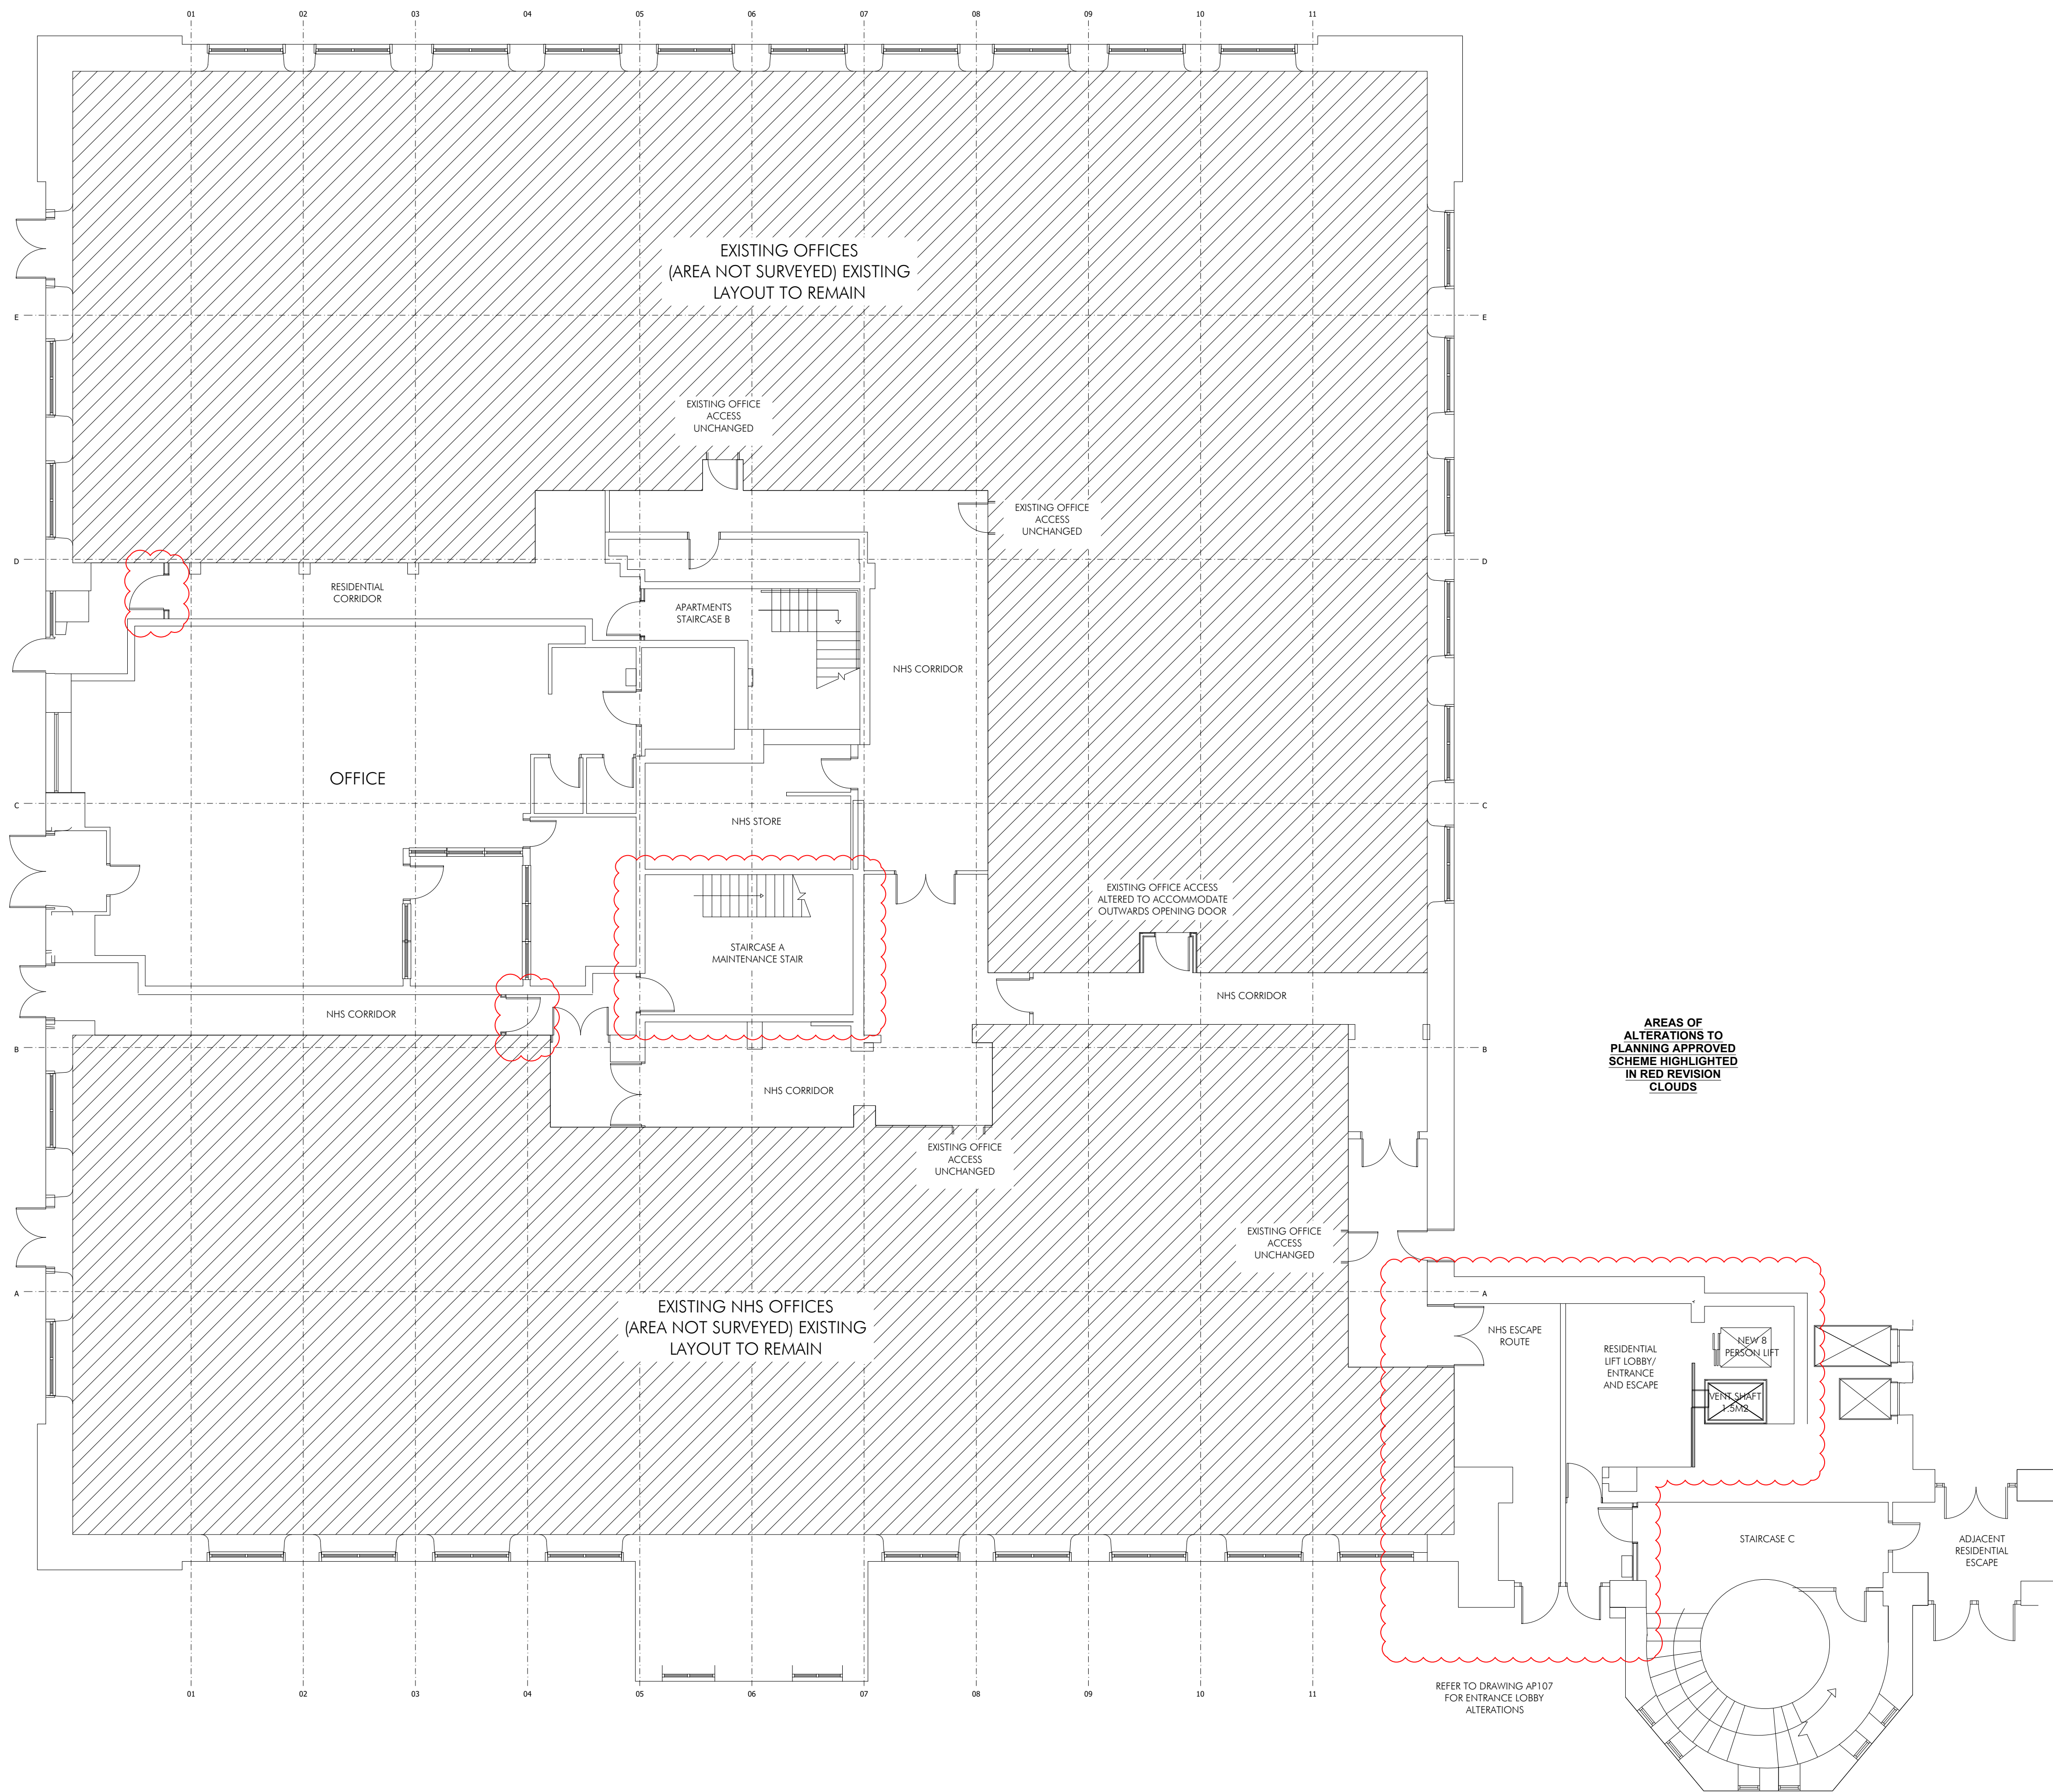

PLANNING ISSUE

DWG

DWG

DWG

DRAWN

REV B: THREE DOORS ADDED

REV A: REVISION CLOUDS ADDED

REVISION

JULY 21

MAY 21

APRIL 21

DATE

VER

AP

ALLISON PIKE

ARCHITECTS & DESIGNERS

7 Buxton Road West, Disley,
Stockport, Cheshire, SK12 2AE.
Website: www.allisonpike.com

Telephone: 01663 763000
Facsimile: 01663 766772
Email: studio@allisonpike.com

© Allison Pike Partnership Limited.

PROJECT

MEDLOCK
VICTORIA MILL
MILES PLATTING

TITLE

PLANNING APPROVED SCHEME
EXISTING GROUND FLOOR GA

SCALE

1:100@A1

JOB No

DRAWING No

REV

MED02

AP100

B