
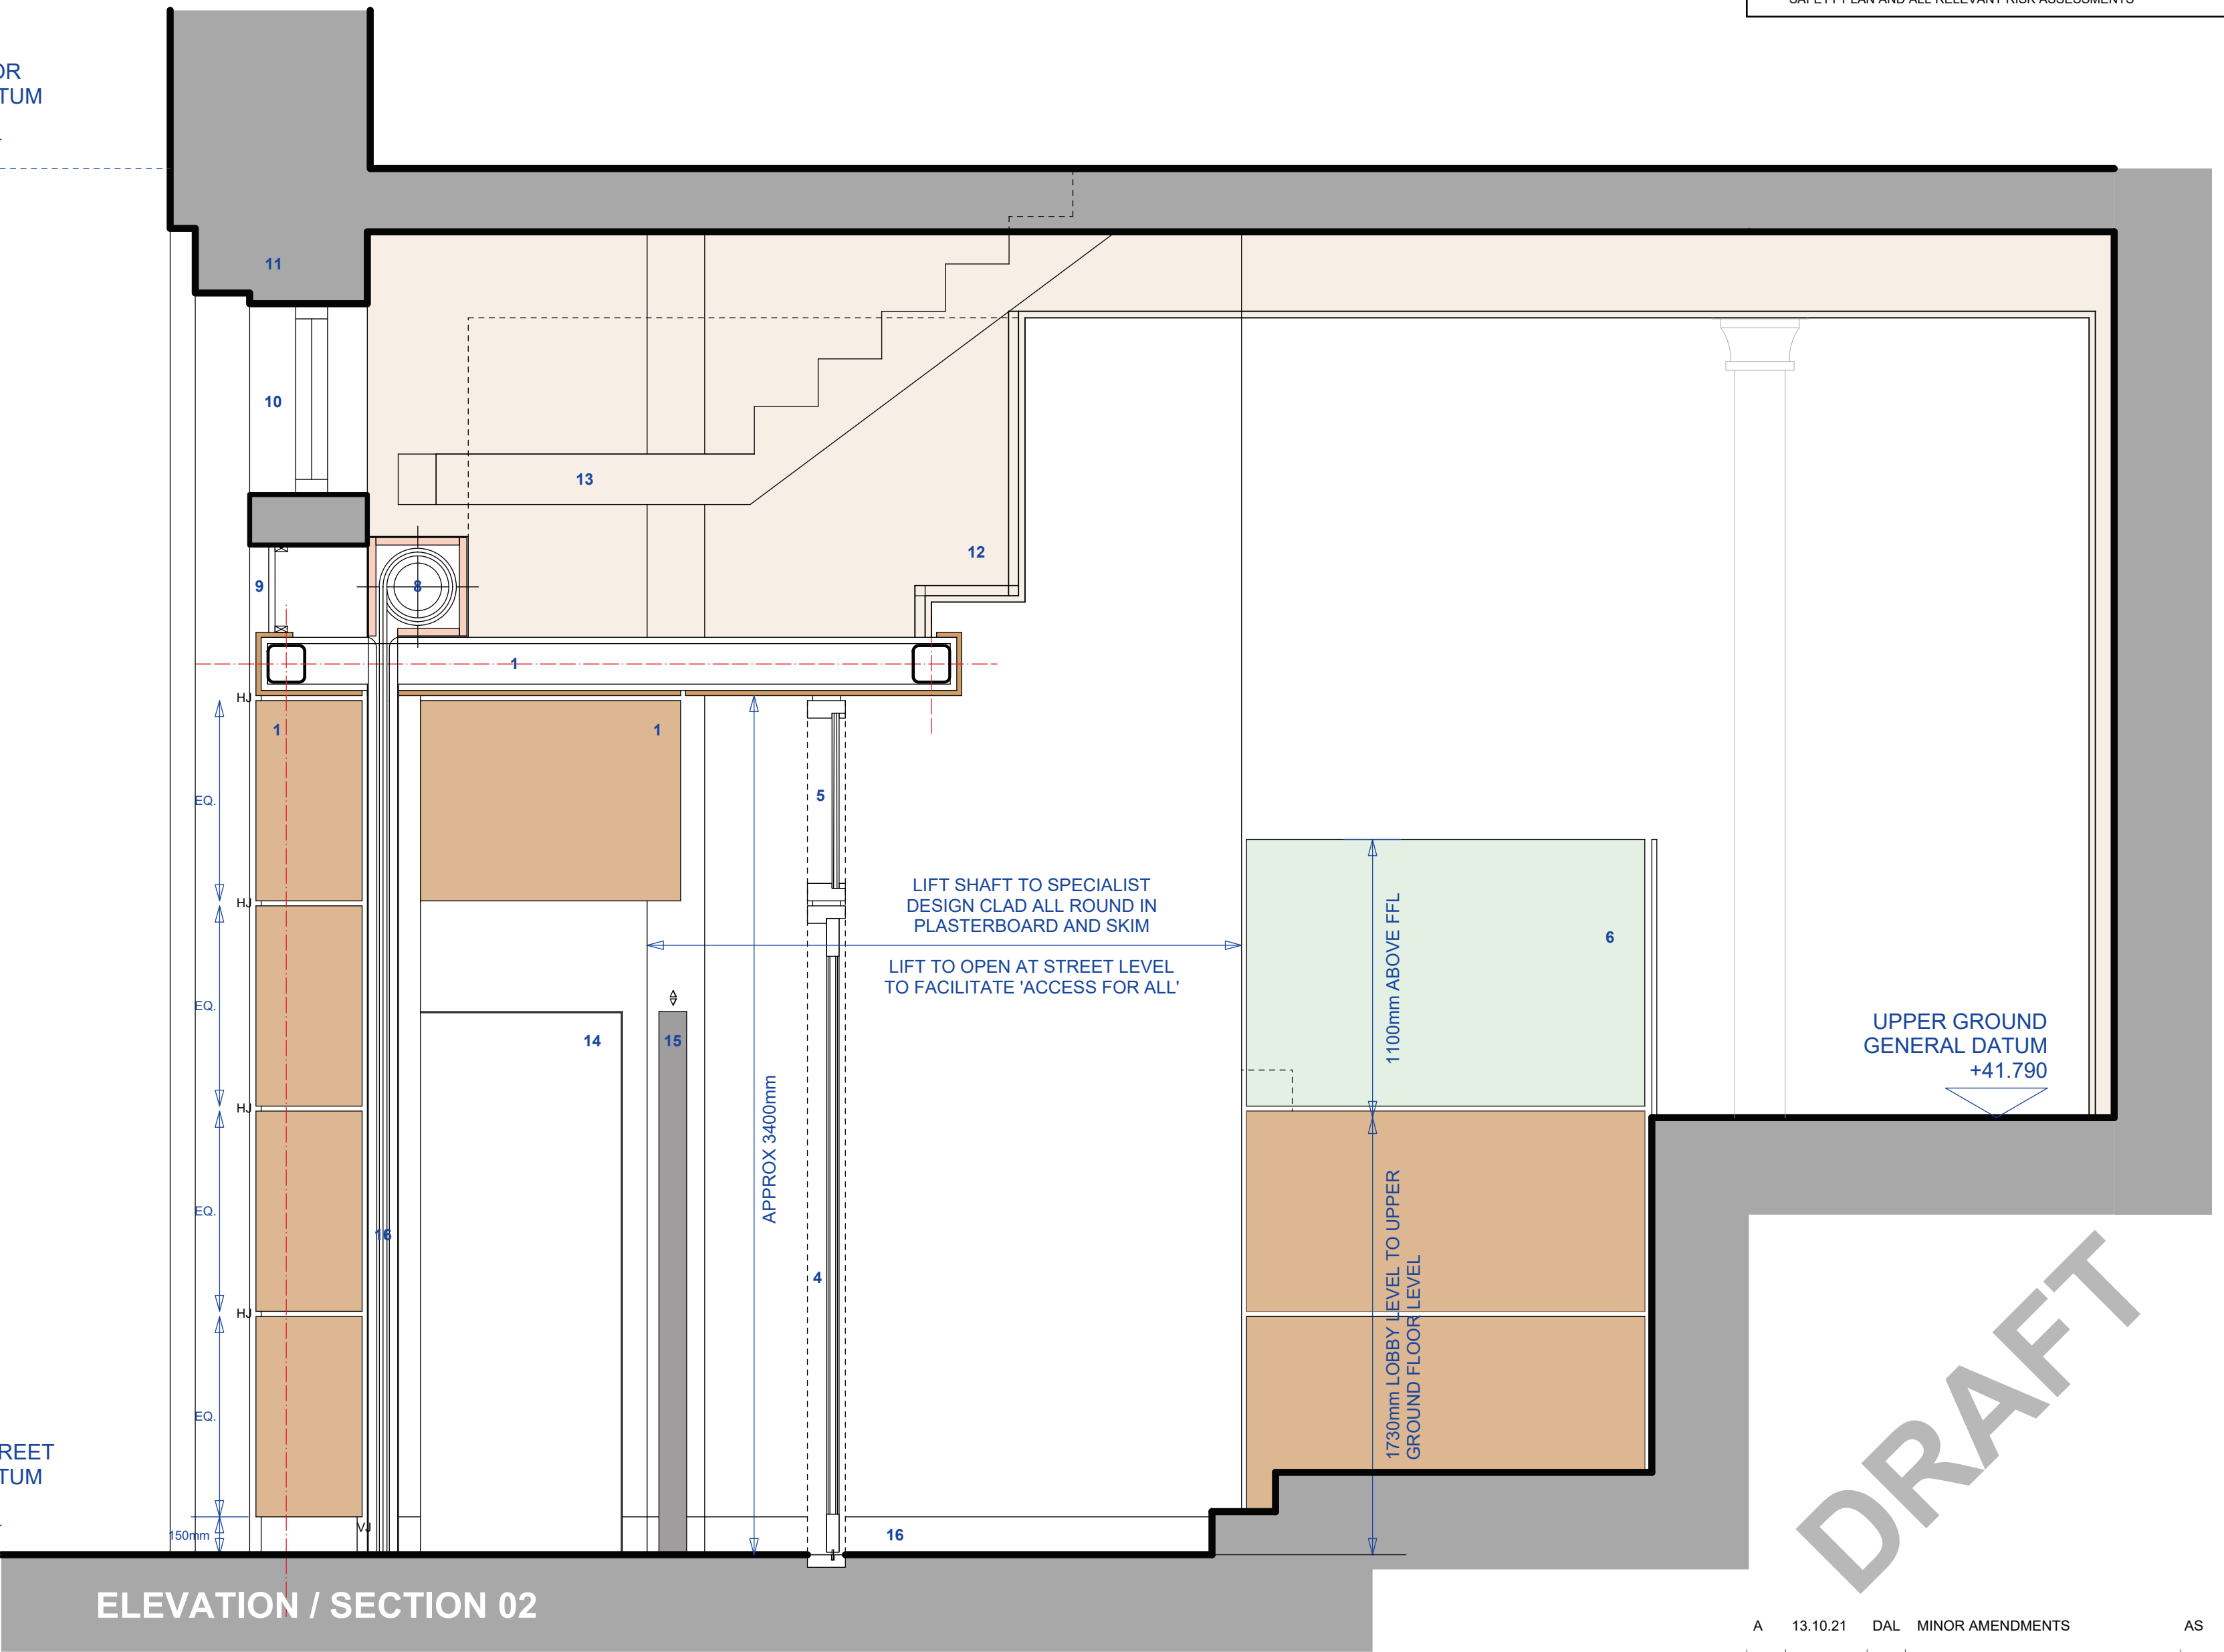


© BOWKER SADLER PARTNERSHIP LIMITED
■ THIS DRAWING IS THE SUBJECT OF COPYRIGHT WHICH VESTS IN BOWKER SADLER PARTNERSHIP LIMITED. IT IS AN INFRINGEMENT OF COPYRIGHT TO REPRODUCE THIS DRAWING, BY WHATEVER MEANS, INCLUDING ELECTRONIC, WITHOUT THE EXPRESS WRITTEN CONSENT OF BOWKER SADLER PARTNERSHIP LIMITED WHICH RESERVES ALL ITS RIGHTS
BOWKER SADLER PARTNERSHIP LIMITED ASSERTS ITS RIGHTS TO BE IDENTIFIED AS THE AUTHOR OF THIS DESIGN
■ DRAWING NOT TO BE SCALED.
■ REPORT ERRORS & OMISSIONS TO ARCHITECT.
■ CHECK ALL DIMENSIONS ON SITE
■ DRAWING TO BE READ IN CONJUNCTION WITH THE HEALTH AND SAFETY PLAN AND ALL RELEVANT RISK ASSESSMENTS

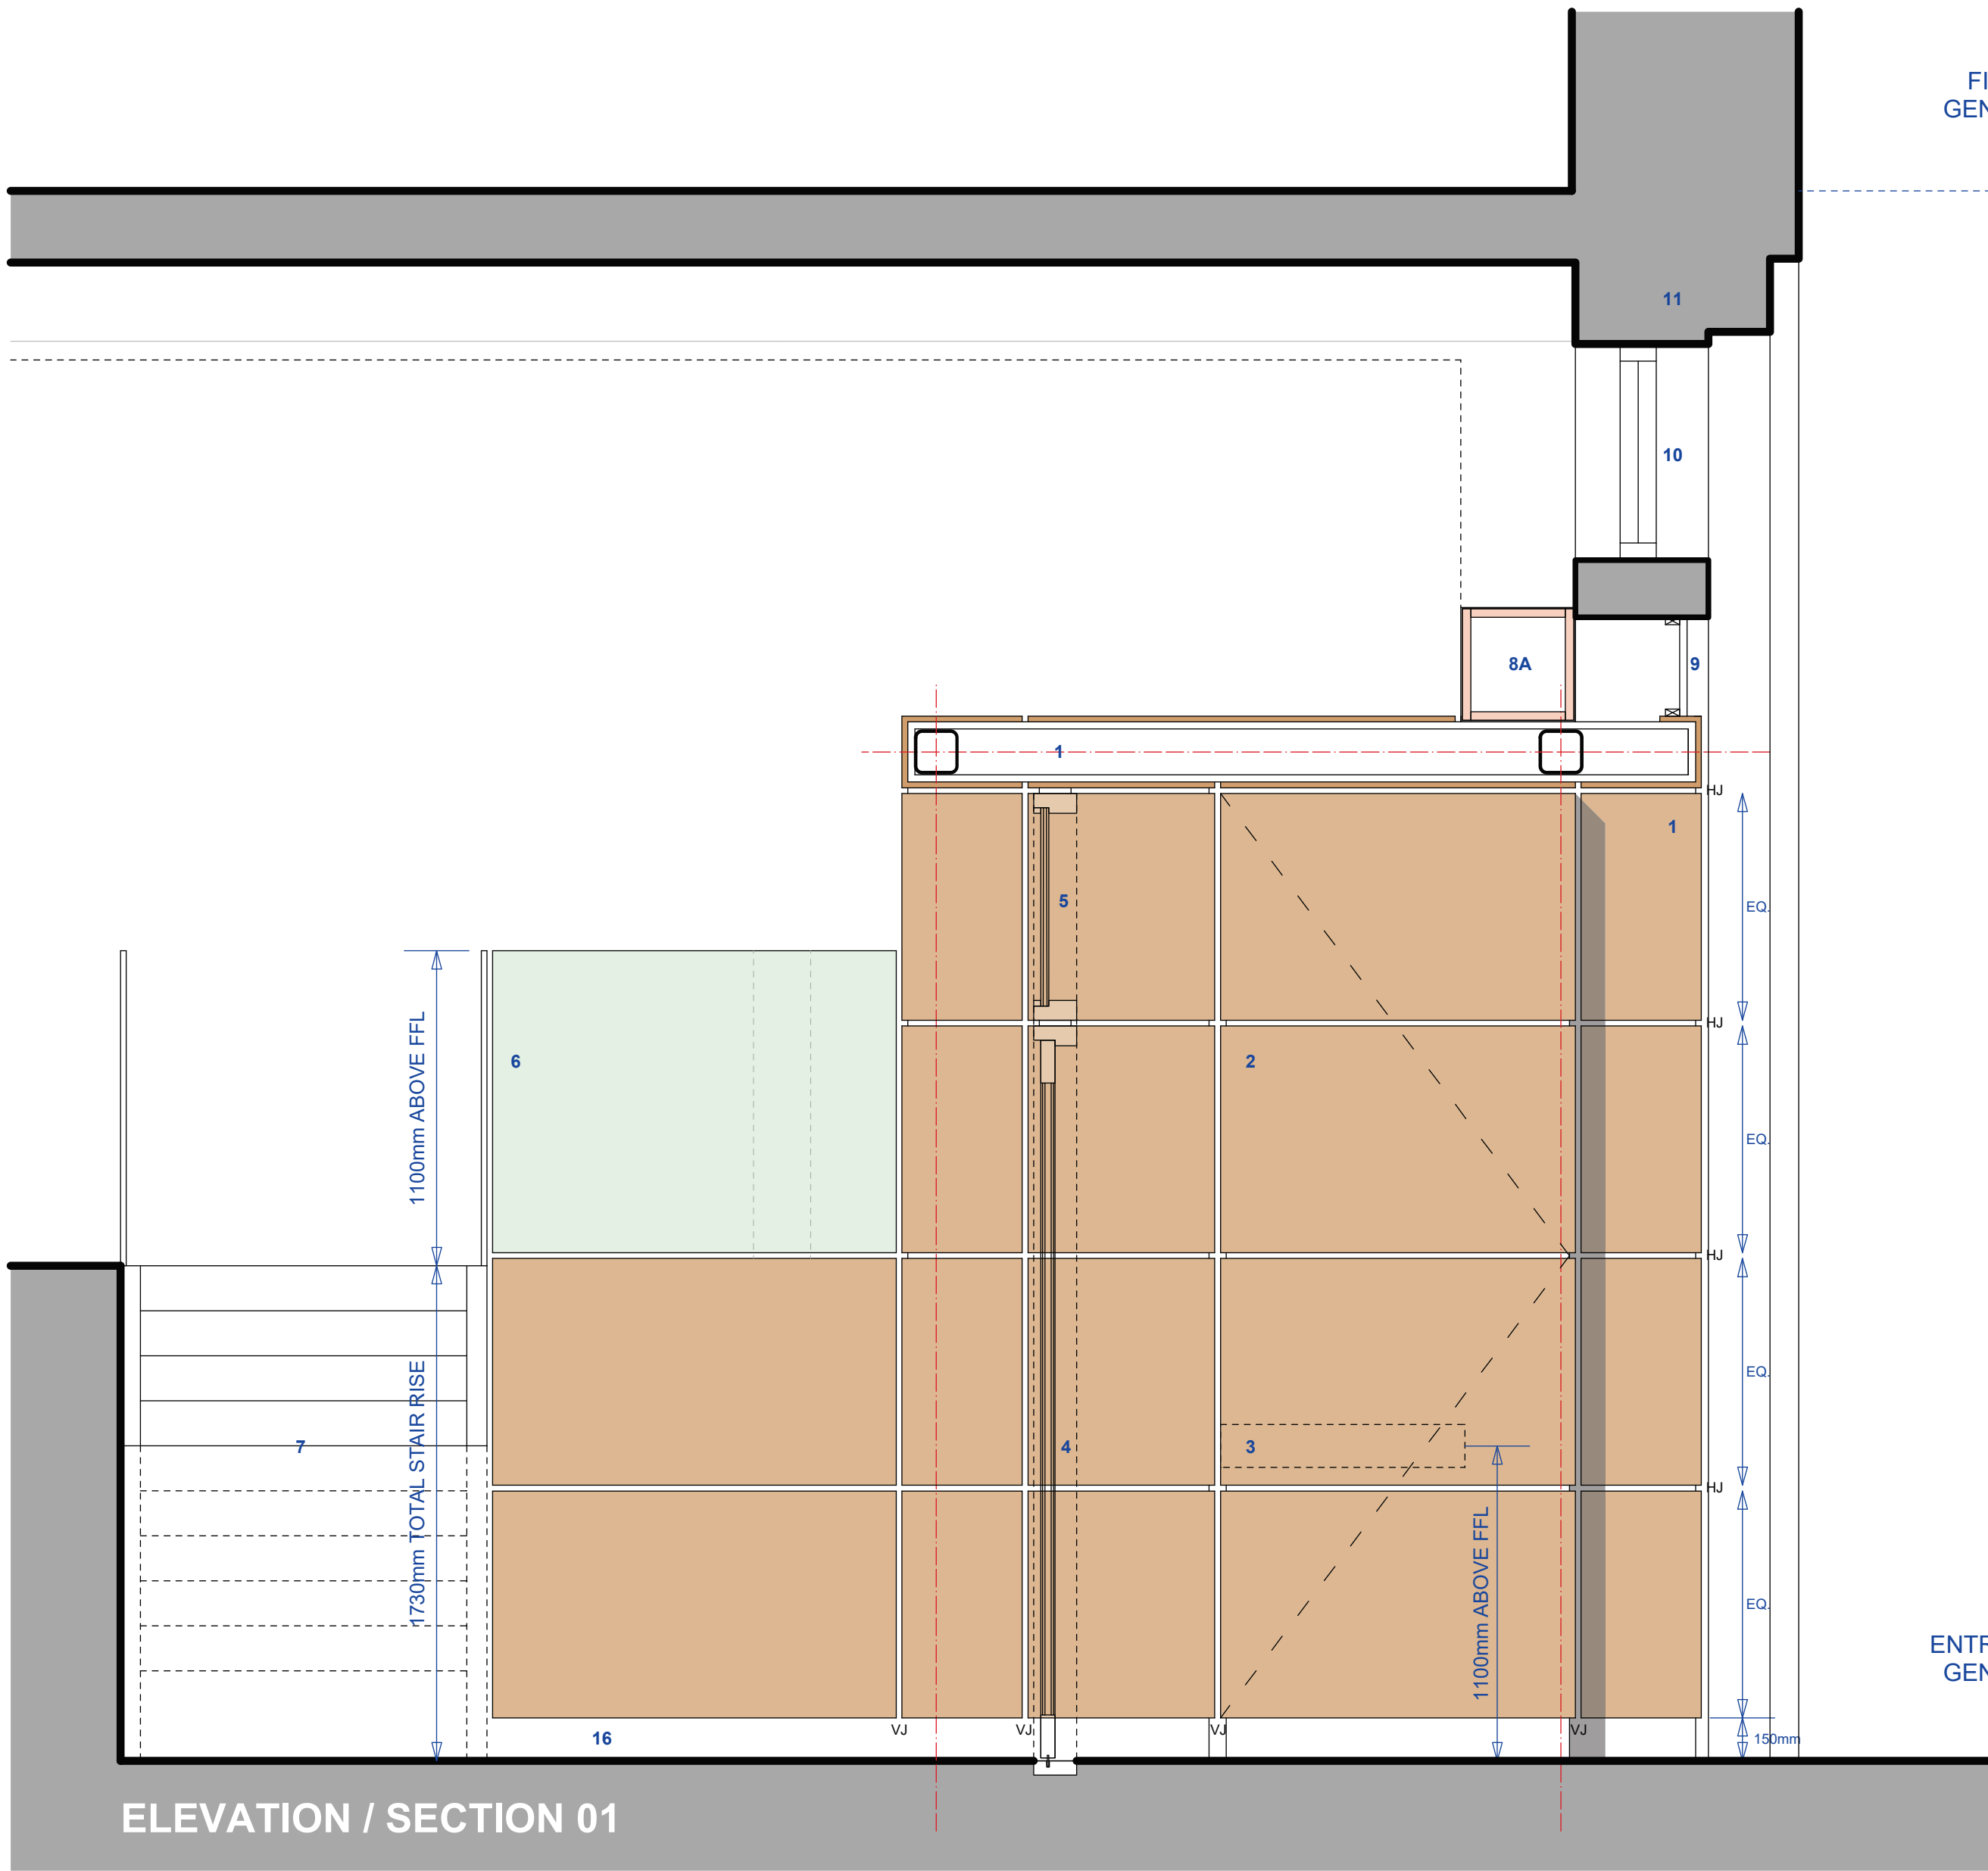

DRAFT

- | | | | |
|---|---|----|---|
| 1 | 150 x 150mm SHS GOAL POST SUPPORTS WITH INTERMEDIATE SFS CLAD ON ALL SIDES WITH 25mm MARINE PLY AND FINISHED WITH VMZINC PANELS IN PIGMENTO BROWN C/W EXPRESSED HORIZONTAL (HJ) AND VERTICAL (VJ) JOINTS | 8 | INSULATED METAL BOX HOUSING ROLLER SHUTTER DOOR (ROLLER SHUTTER DOOR FINISHED IN BRONZE COLOUR TO MATCH VM ZINC 'PIGMENTO BROWN') |
| 2 | 1240 x 100mm VMZINC CLAD BESPOKE DOOR ANCHORED TO FLOOR AND SOFFIT USING HEAVY DUTY PIVOT HINGES (E.G. FRITSJURGENS 'SYSTEM ONE') TO ALLOW 180 DEG OPENING. TOUCH BAR PANIC RELEASE (E.G. EXIDOR 400) TO REAR OF DOOR C/W RECESS IN WALL TO ACCOMMODATE | 8A | INSULATED METAL BOX EXTENDED FROM ROLLER SHUTTER HOUSING |
| 3 | RECESS IN WALL BEHIND DOOR TO ACCOMMODATE PANIC BAR | 9 | BACK-PAINTED GLASS SILICONE FIXED TO EXISTING OPENING ABOVE NEW ENTRANCE FEATURE |
| 4 | ZONE FOR GLAZED SLIDING DOOR AND SCREEN | 10 | EXISTING WINDOWS ABOVE ENTRANCE |
| 5 | ZONE FOR FANLIGHT ABOVE GLAZED SLIDING DOOR AND SCREEN | 11 | GREY FILL INDICATES EXISTING MASONRY OR TIMBER STRUCTURE |
| 6 | STRUCTURAL GLAZED BALLUSTRADING TO GUARD EDGE OF UPPER GROUND FLOOR | 12 | BOXING OUT OF NEW STRUCTURAL BEAM WITH FIRELINE BOARD AND FINISHED WITH TIMBER SLAT FEATURE WITH INTEGRAL LED LIGHTING |
| 7 | NEW STEPS FROM STREET LEVEL UP TO UPPER GROUND FLOOR LEVEL | 13 | EXISTING STAIR FLIGHT ABOVE ENTRANCE |
| | | 14 | NEW ESCAPE DOOR COMPLETE WITH PANIC BAR AT HEAD OF RECONFIGURED STAIR FROM LOWER GROUND FLOOR |
| | | 15 | OPENING FOR NEW LIFT INSTALLATION |
| | | 16 | 150mm STAINLESS STEEL SKIRTING |

- | | | | |
|---|---|----|---|
| 1 | 150 x 150mm SHS GOAL POST SUPPORTS WITH INTERMEDIATE SFS CLAD ON ALL SIDES WITH 25mm MARINE PLY AND FINISHED WITH VMZINC PANELS IN PIGMENTO BROWN C/W EXPRESSED HORIZONTAL (HJ) AND VERTICAL (VJ) JOINTS | 8 | INSULATED METAL BOX HOUSING ROLLER SHUTTER DOOR (ROLLER SHUTTER DOOR FINISHED IN BRONZE COLOUR TO MATCH VM ZINC 'PIGMENTO BROWN') |
| 2 | 1240 x 100mm VMZINC CLAD BESPOKE DOOR ANCHORED TO FLOOR AND SOFFIT USING HEAVY DUTY PIVOT HINGES (E.G. FRITSJURGENS 'SYSTEM ONE') TO ALLOW 180 DEG OPENING. TOUCH BAR PANIC RELEASE (E.G. EXIDOR 400) TO REAR OF DOOR C/W RECESS IN WALL TO ACCOMMODATE | 8A | INSULATED METAL BOX EXTENDED FROM ROLLER SHUTTER HOUSING |
| 3 | RECESS IN WALL BEHIND DOOR TO ACCOMMODATE PANIC BAR | 9 | BACK-PAINTED GLASS SILICONE FIXED TO EXISTING OPENING ABOVE NEW ENTRANCE FEATURE |
| 4 | ZONE FOR GLAZED SLIDING DOOR AND SCREEN | 10 | EXISTING WINDOWS ABOVE ENTRANCE |
| 5 | ZONE FOR FANLIGHT ABOVE GLAZED SLIDING DOOR AND SCREEN | 11 | GREY FILL INDICATES EXISTING MASONRY OR TIMBER STRUCTURE |
| 6 | STRUCTURAL GLAZED BALLUSTRADING TO GUARD EDGE OF UPPER GROUND FLOOR | 12 | BOXING OUT OF NEW STRUCTURAL BEAM WITH FIRELINE BOARD AND FINISHED WITH TIMBER SLAT FEATURE WITH INTEGRAL LED LIGHTING |
| 7 | NEW STEPS FROM STREET LEVEL UP TO UPPER GROUND FLOOR LEVEL | 13 | EXISTING STAIR FLIGHT ABOVE ENTRANCE |
| | | 14 | NEW ESCAPE DOOR COMPLETE WITH PANIC BAR AT HEAD OF RECONFIGURED STAIR FROM LOWER GROUND FLOOR |
| | | 15 | OPENING FOR NEW LIFT INSTALLATION |
| | | 16 | 150mm STAINLESS STEEL SKIRTING |

13.10.21		DAL		MINOR AMENDMENTS		AS	
REV	DATE	DRN				CHKD	
PROJECT							
PRINCESS HOUSE							
105-107 PRINCESS STREET							
MANCHESTER							
CLIENT							
LAPWINE LTD							
DRAWING							
FEATURE ENTRANCE							
DETAILS - SECTION/							
ELEVATION							
SCALE		SHEET SIZE		DRAWN		CHECKED	
1 : 20		@A1		DL		AS	
						DATE	
						07.10.21	
BOWKER SADLERARCHITECTURE							
A: Hatherlow House, Hatherlow, Romley, Stockport SK6 3DY							
T: 0161 406 7333							
E: office@bowker-sadler.co.uk							
W: www.bowker-sadler.co.uk							
JOB No							
18-094		DRAWING No				REVISION	
		2058				A	
STATUS							
Information							