


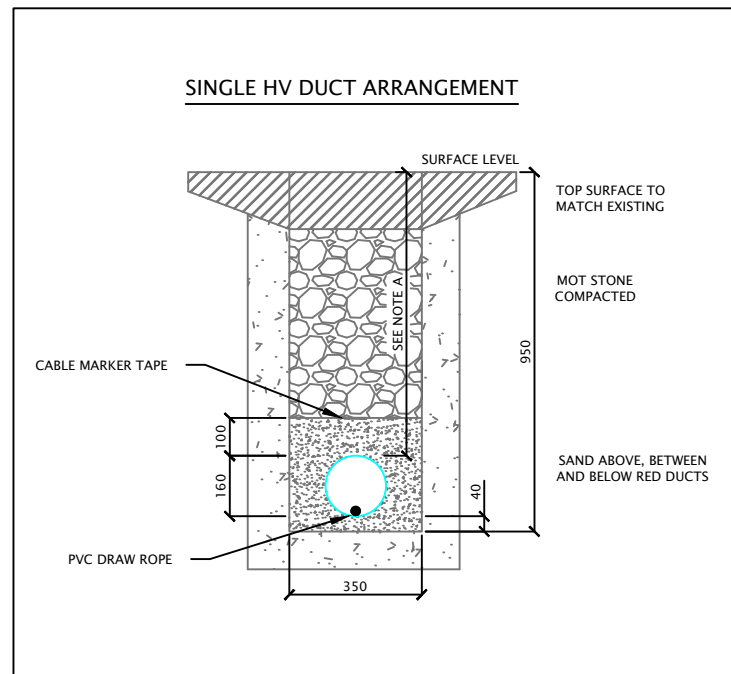


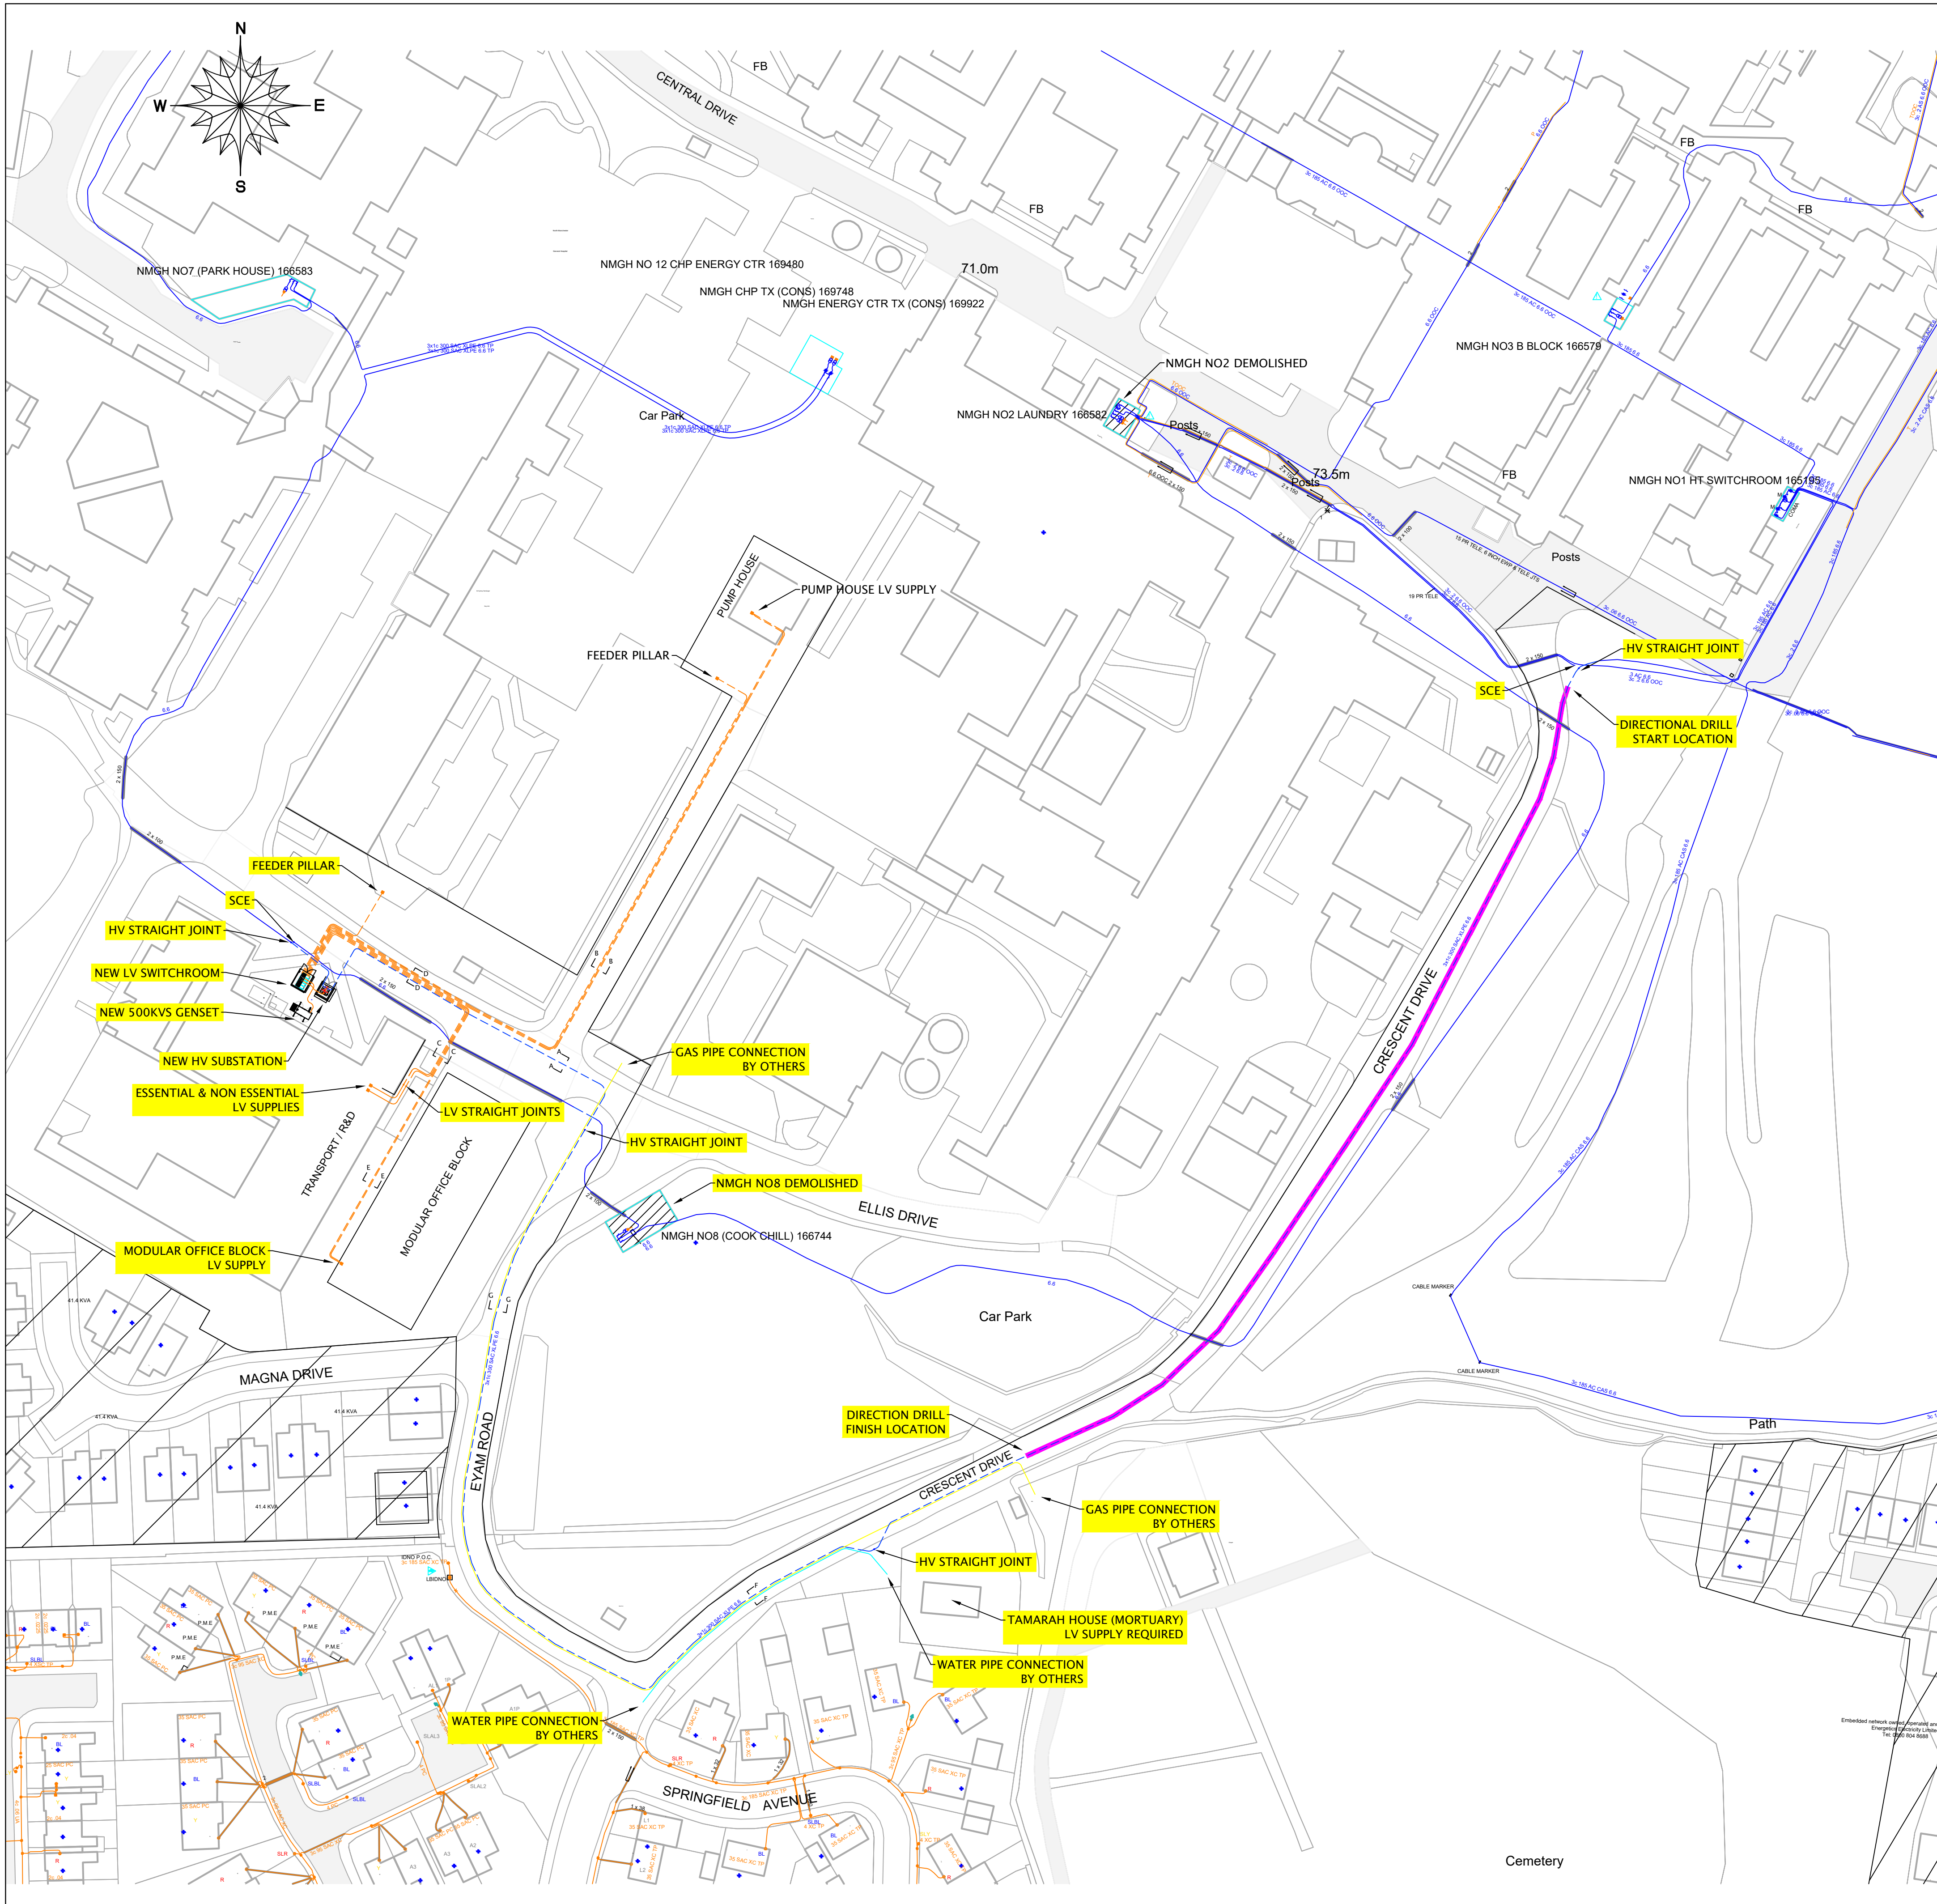


SECTION VIEW 'A' - DUCT ARRANGEMENT - SCALE 1:20

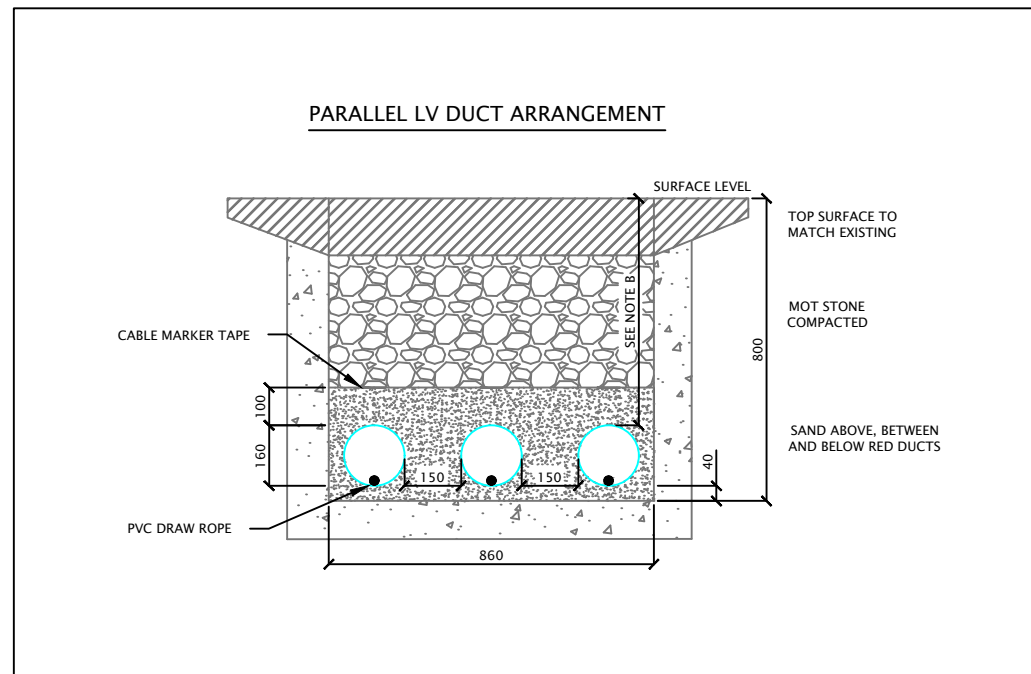


SECTION VIEW 'B' - DUCT ARRANGEMENT - SCALE 1:20

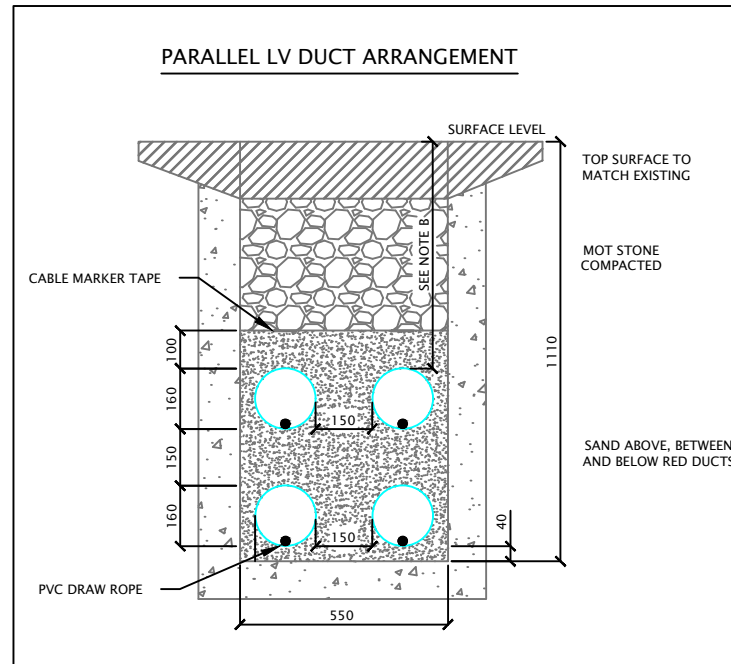

SECTION VIEW 'C' - DUCT ARRANGEMENT - SCALE 1:20

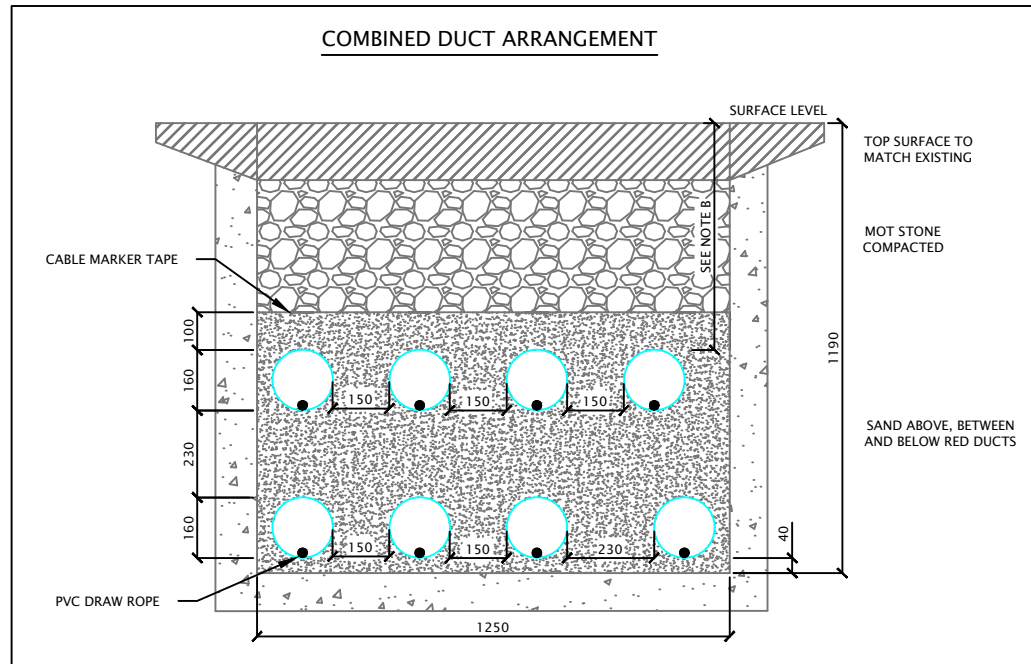

SECTION VIEW 'D' - DUCT ARRANGEMENT - SCALE 1:20

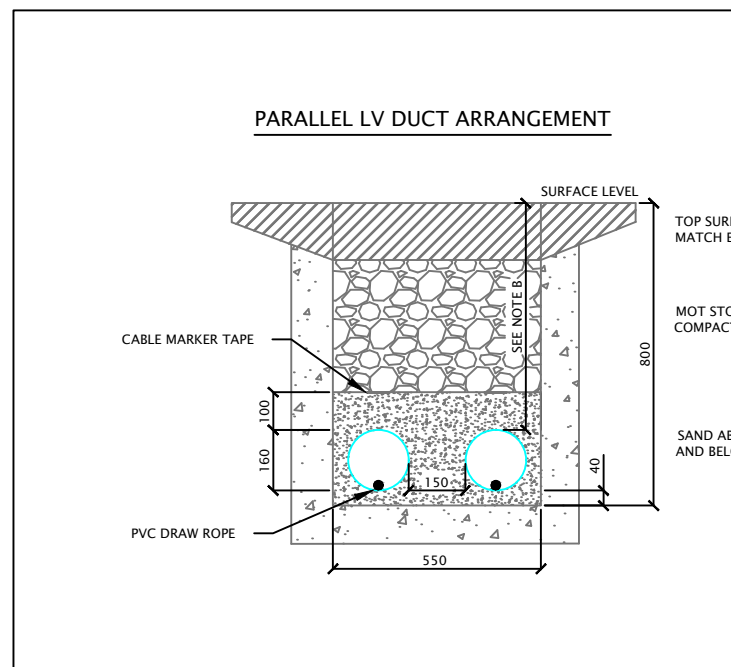

SECTION VIEW 'E' - DUCT ARRANGEMENT - SCALE 1:20

6.6/11kV DUCTING DEPTHS OF LAY

- A. FOOTWAY - 600mm
CARRIAGEWAY - 750mm
OTHER LAND - 600mm

LV DUCTING DEPTHS OF LAY

- B. FOOTWAY - 450mm
CARRIAGEWAY - 600mm
OTHER LAND - 450mm


SPACING BETWEEN MULTIPLE RUNS

- C. LV
6.6/11kV - 150mm ± 10%
230mm ± 10%


SYMBOL	DESCRIPTION
	HV 6.6kV Existing
	HV 6.6kV Proposed
	HV 11kV Existing
	HV 11kV Proposed
	LV Existing
	LV Proposed
	Road Crossing Duct
	Earthing
	Bottle End & Earth Rod

DANGER
HIGH VOLTAGE
CABLE PRESENT

P5	TRENCH DETAILS UPDATED	01.12.21	CH
P4	CABLE, DUCT & TRENCH	12.07.21	CH
P3	SUB COMPOUND & TRENCH	12.05.21	CH
P2	NEW HV SUB LOCATION	07.05.21	CH
P1	NMGH CABLE LOCATIONS	27.04.21	CH
REV	NOTES	DATE	ENG
REVISIONS			

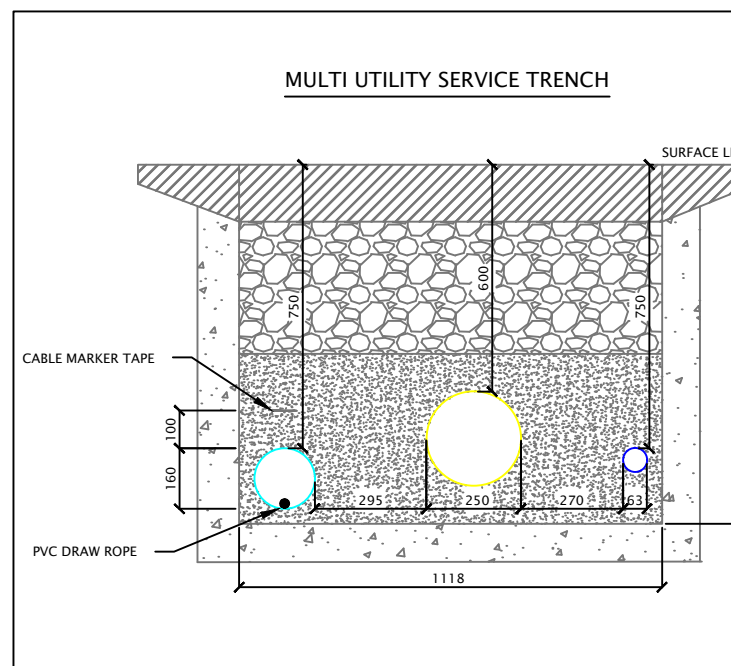

SECTION VIEW 'F' - SERVICE TRENCH ARRANGEMENT - SCALE 1:20

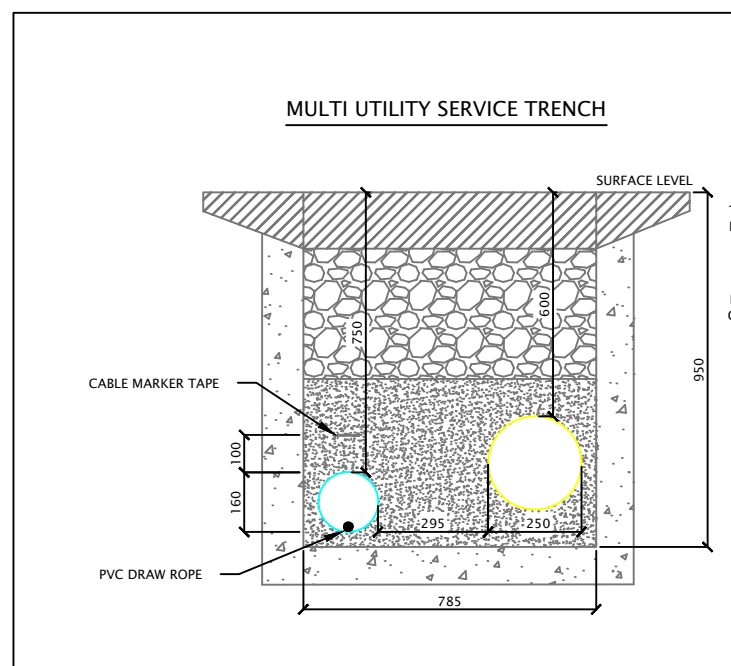

SECTION VIEW 'G' - SERVICE TRENCH ARRANGEMENT - SCALE 1:20

REVIEW OK	YES/NO
REVIEWED BY	
APPROVED BY	
DATE	
PLANNER: CH	DRAWN: SR
DATE: 27/04/2021	GR: SD8513602402
SCALES: 1:700 @ A1	SATS No:
NMGH SOUTH HV CABLE DIVERSION DELAUNEYS RD, MANCHESTER	
COMA No:	58213
SCHEME No:	E51164.001
DRAWING No:	E51164.001
REVISION:	P4

electricity
northwest

Bringing energy to your door

Electricity North West (Construction and Maintenance) Limited. Registered in England & Wales No: 07392837. Registered office: Electricity North West Limited, Barron Street, Portwood, Stockport, Cheshire, SK1 2JD