

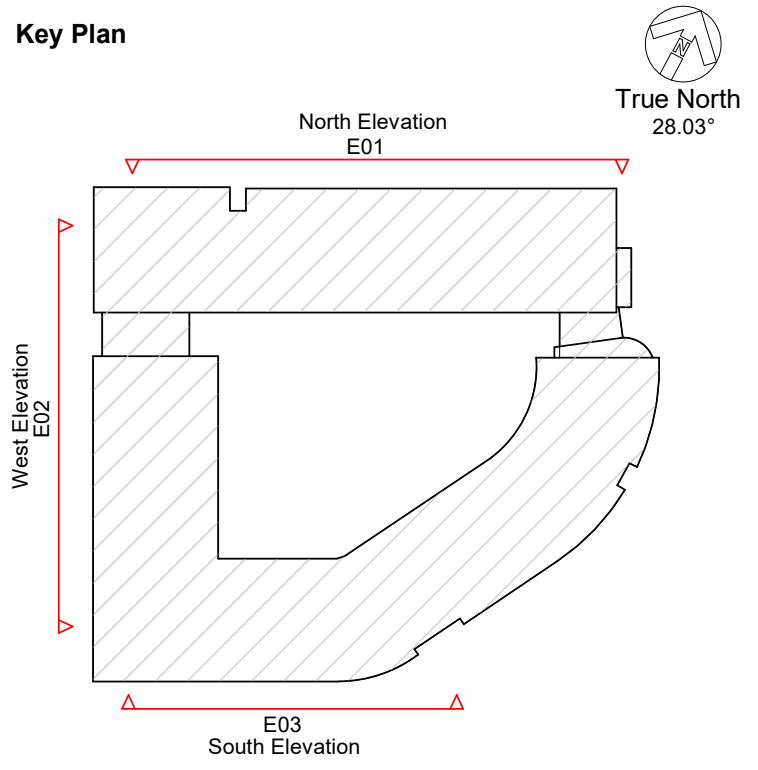
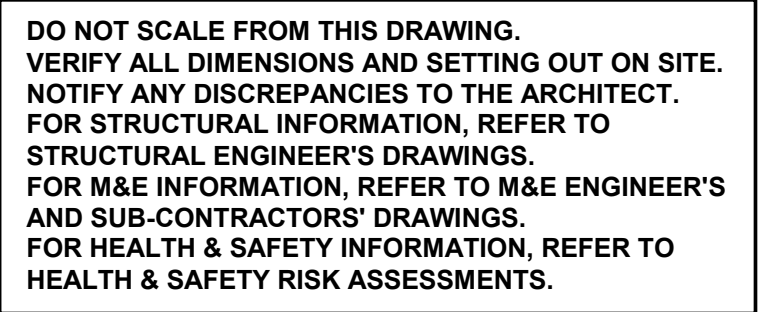
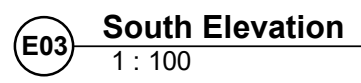
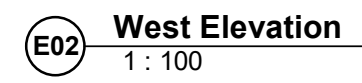


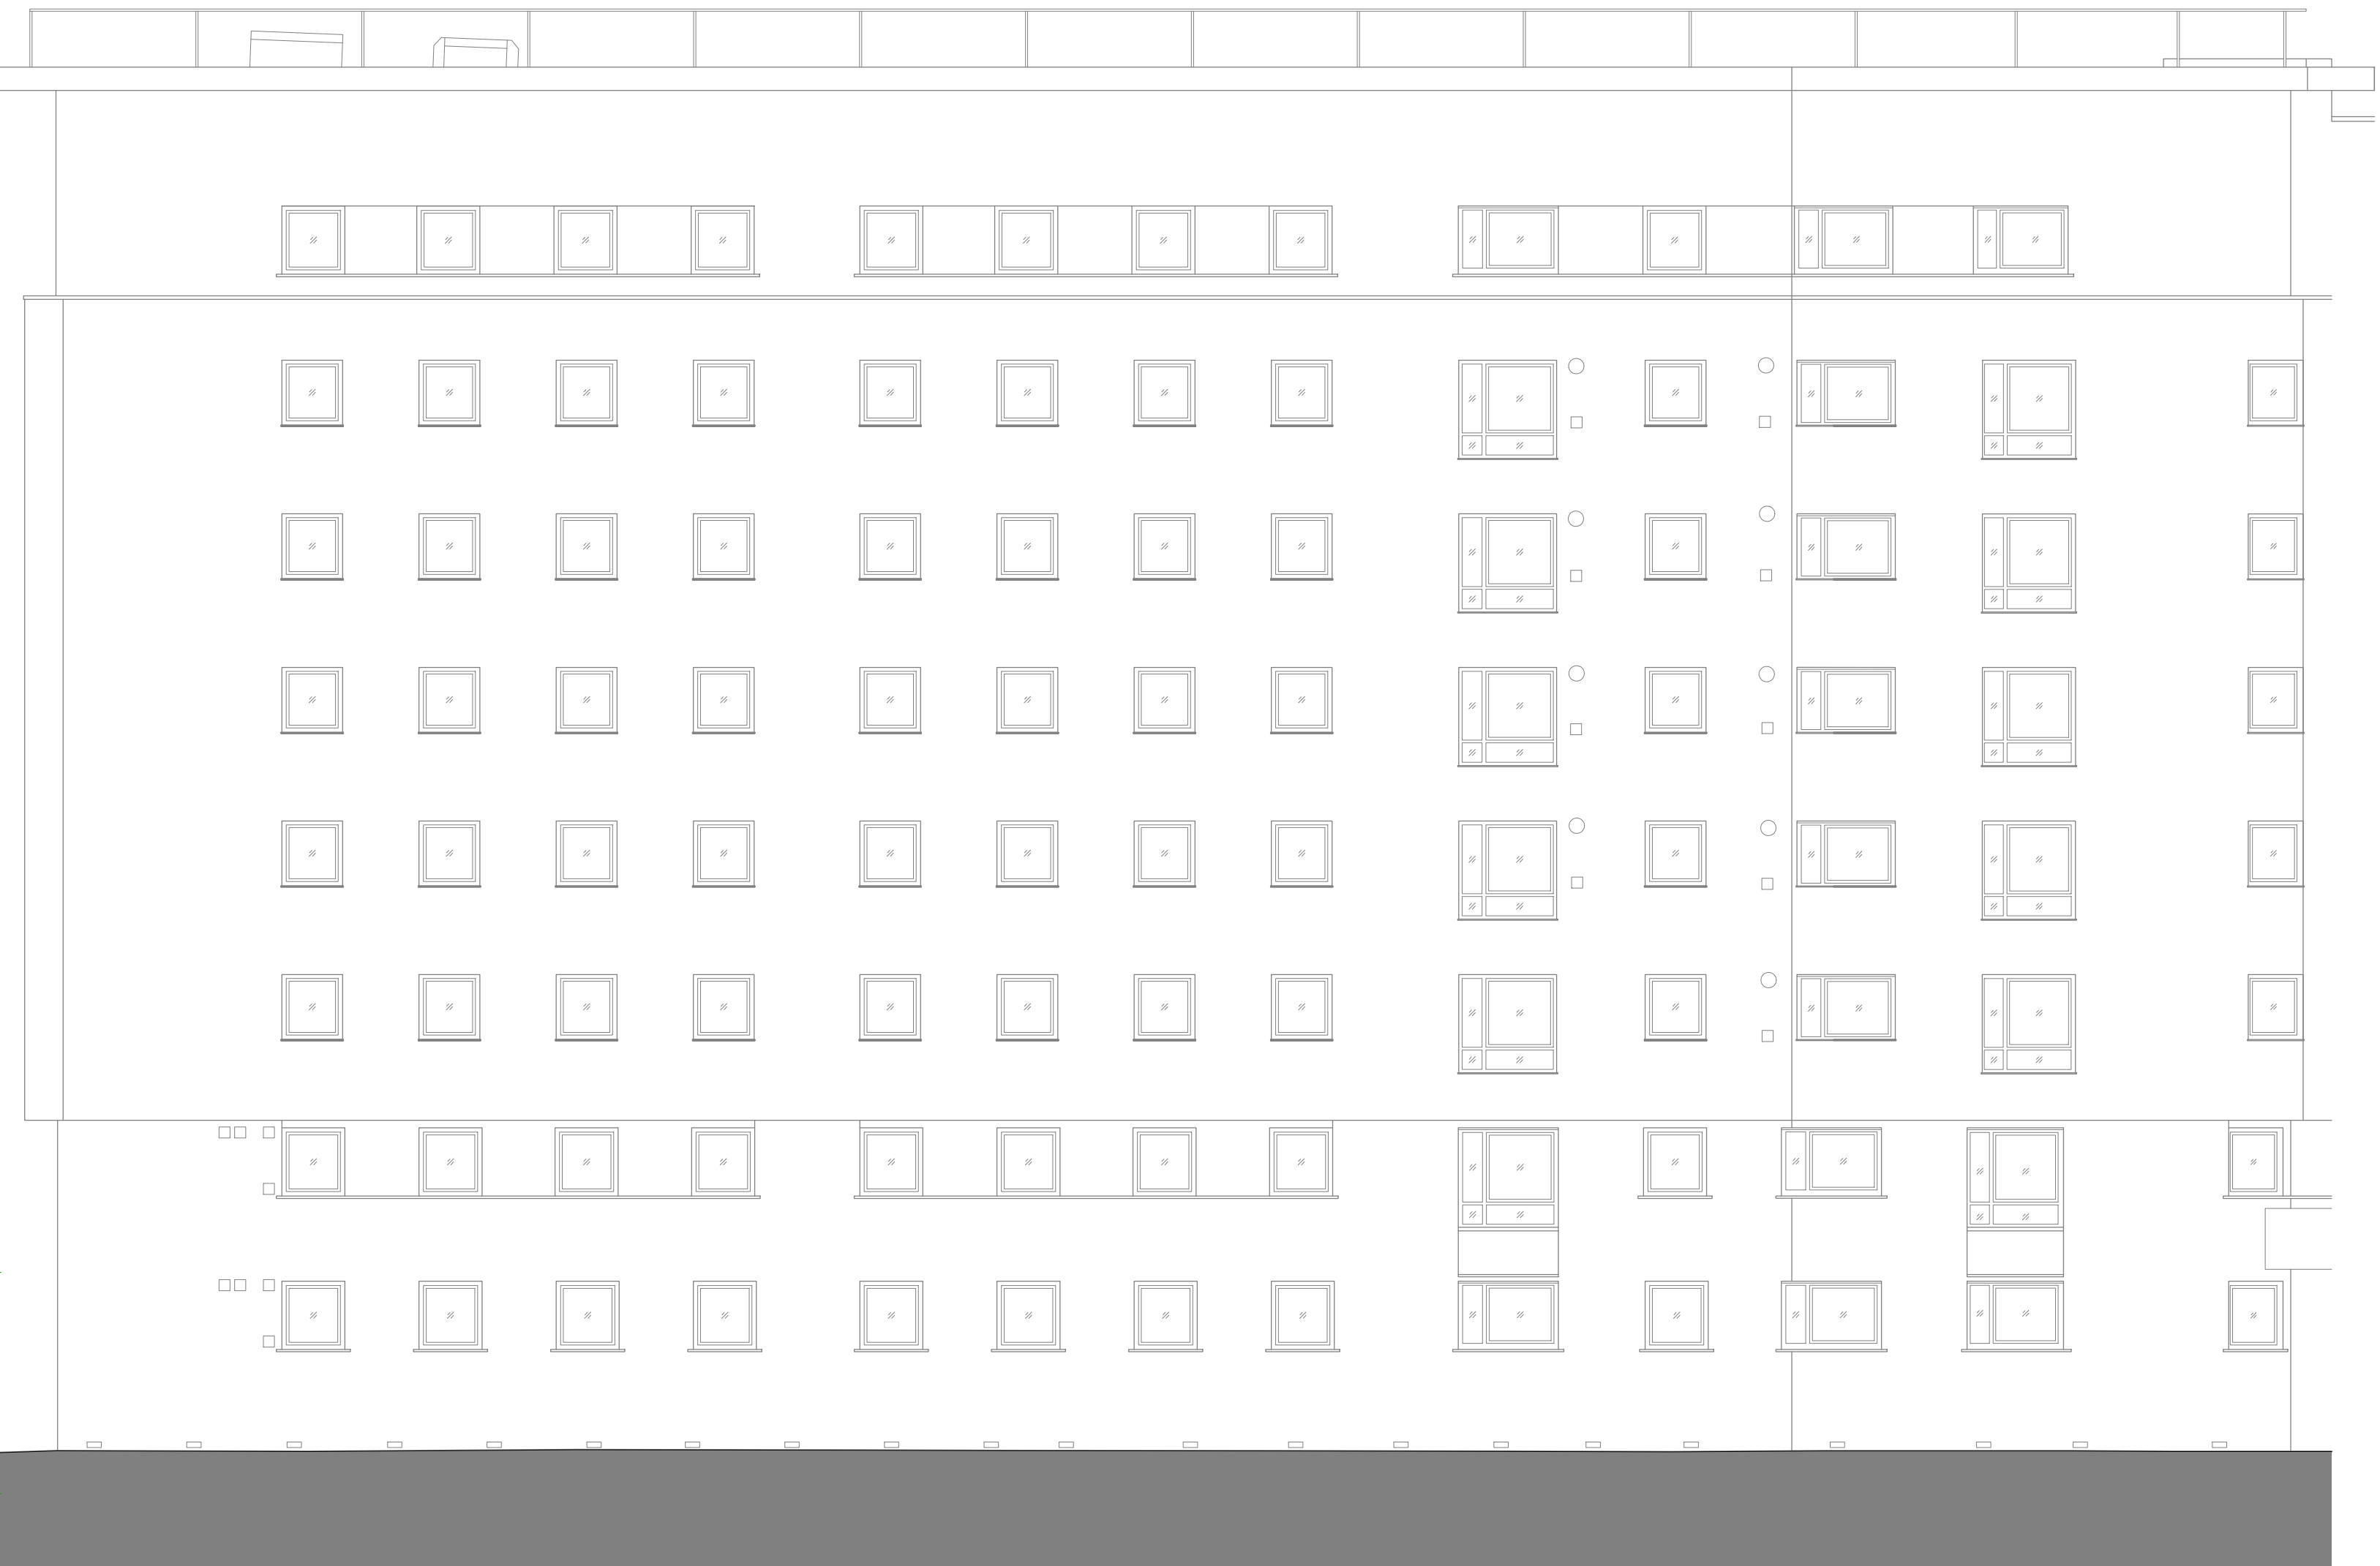

Note; this drawing is based on Laser Surveys existing building survey, drawing ref. N 1226 / 1-4, Rev 0, issued Nov 2021.

New rooftop plant proposals based on scheme developed by HG Consulting Engineers in accordance with the associated Energy Statement, Plantroom Layout and relocation of PVs.

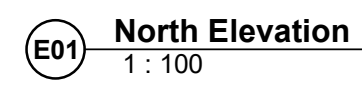

REVISION P01 BY: JM CHECKED: JRP DATE: 11/01/2022
Initial Issue.

S4a | FOR PLANNING



NEW MEDLOCK HOUSE

Proposed GA Elevations
Sheet 1

Hadfield Cawkwell Davidson

Broomgrove Lodge, 13 Broomgrove Rd, Sheffield, S10 2LZ T 0114 266 8181 www.hcd.co.uk

HCD PROJECT NO. 2020-253	SCALE 1 : 100 @ A0	REV P01
------------------------------------	------------------------------	-------------------

PROJECT NO.	ORIGINATOR	VOLUME	LEVEL	TYPE	ROLE - NUMBER
00050	UOP	10	FL	DR	A-05-004

20253 | HCD | A0 | EL | DR | A-05-001