



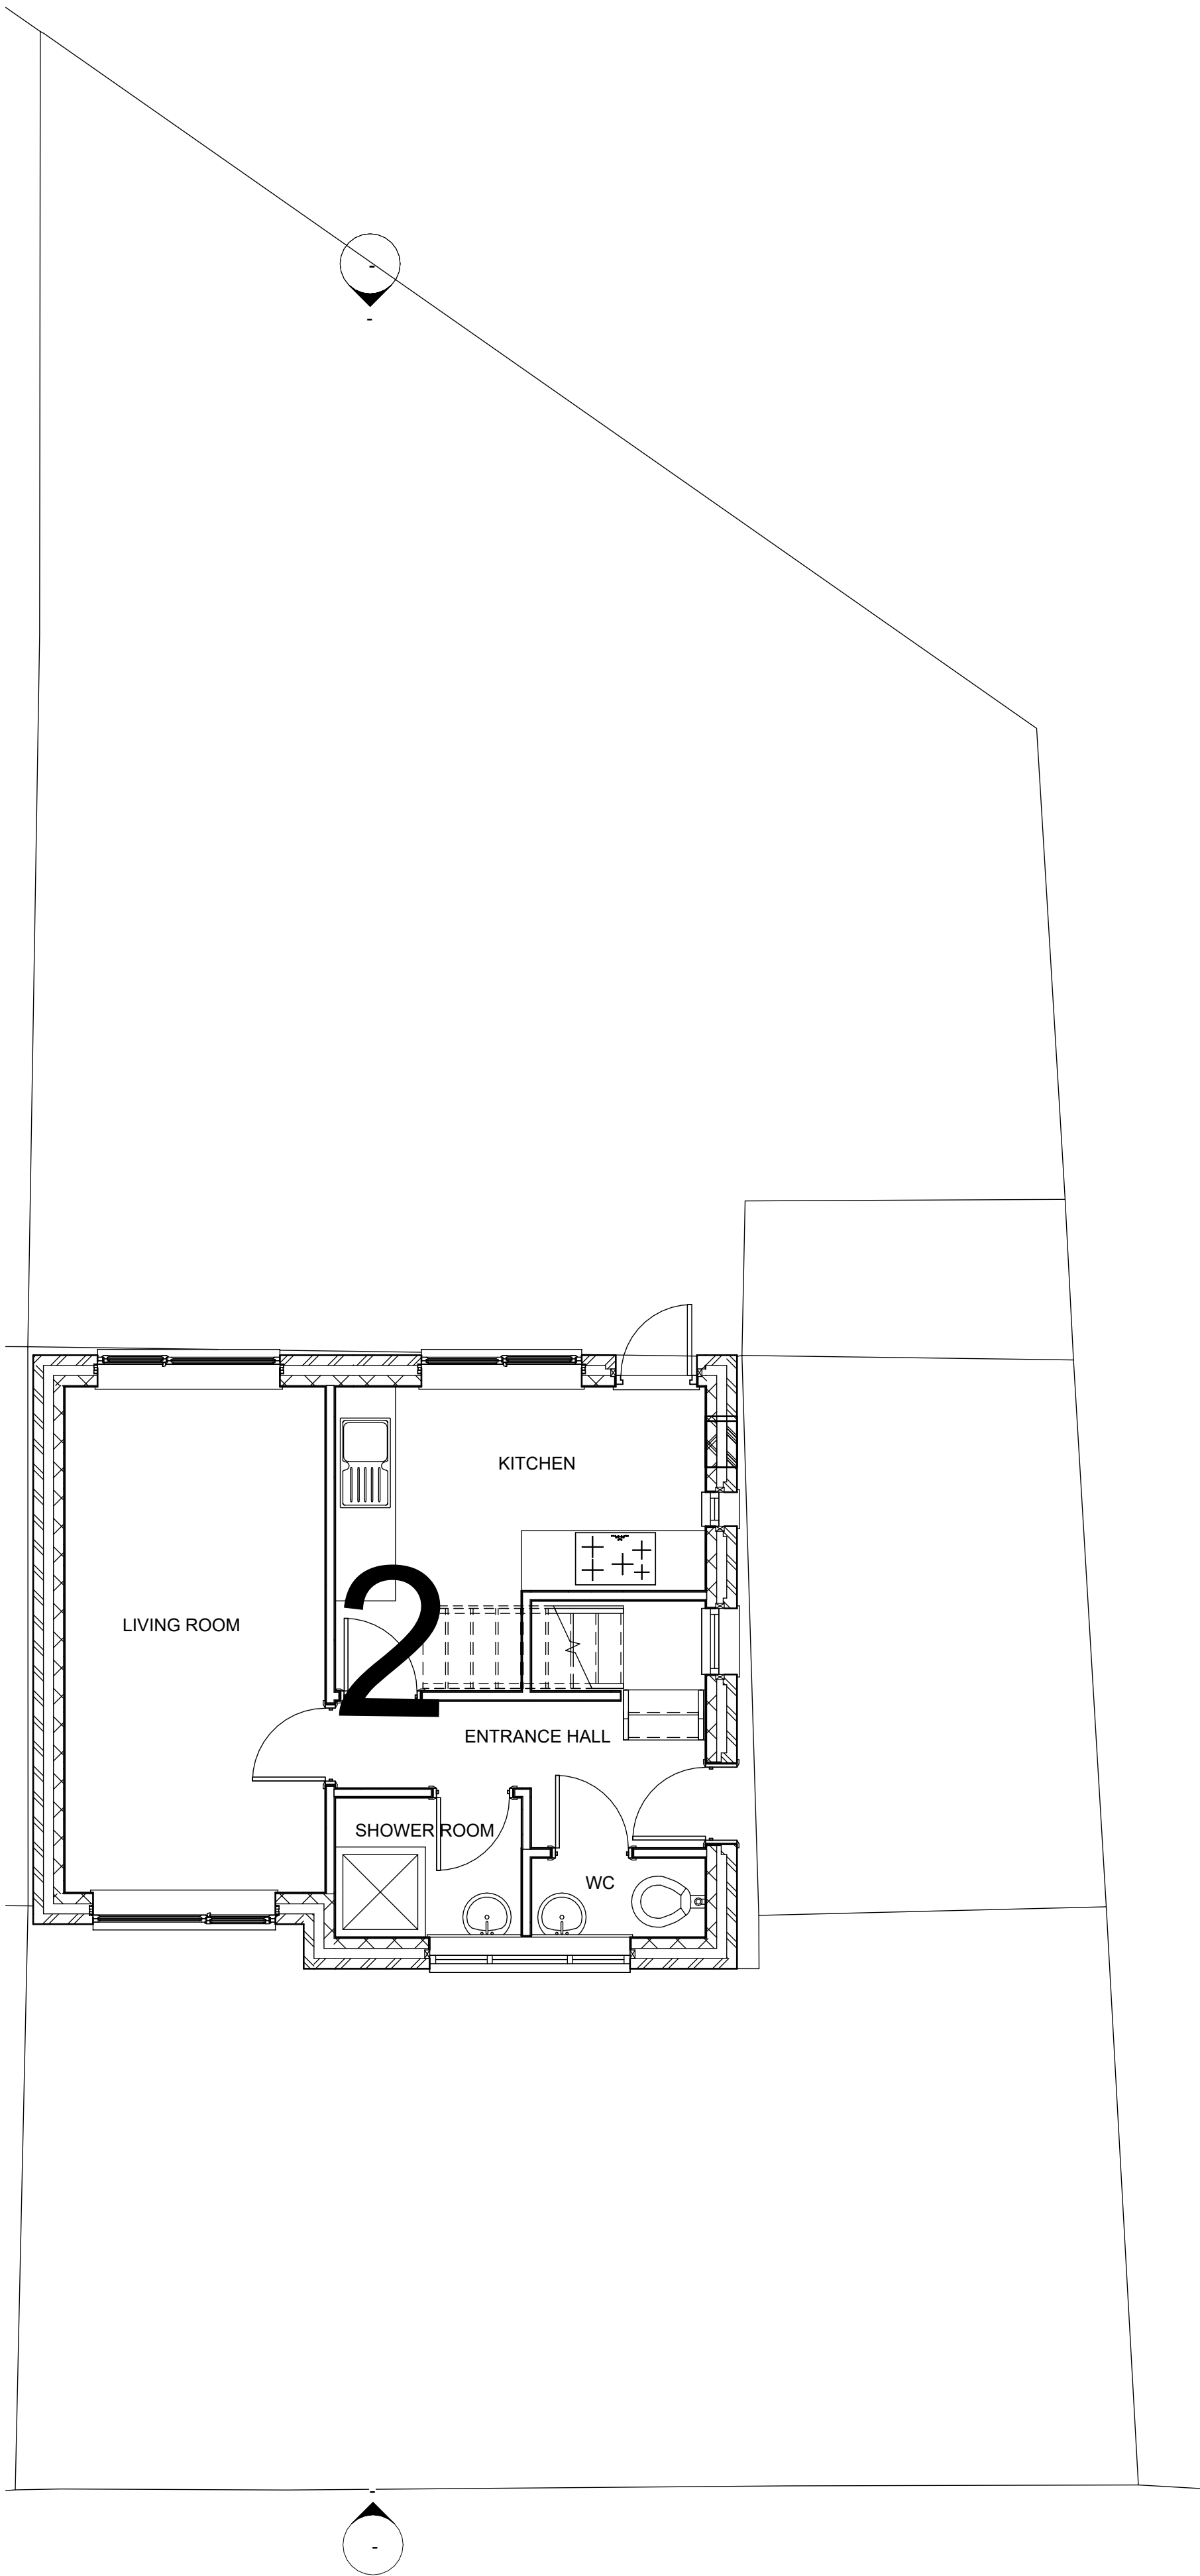

1 EXISTING GF FFL PLAN
1 : 50

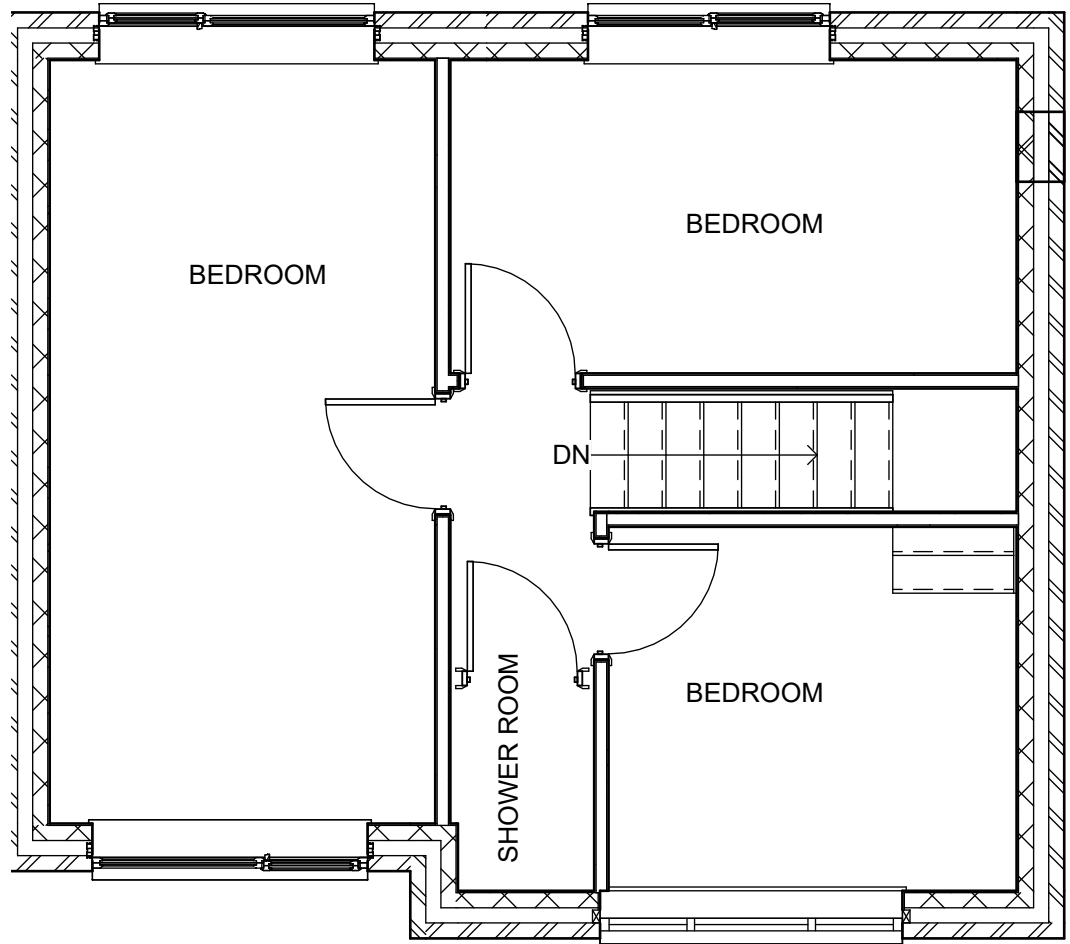

2 EXISTING 1ST FFL PLAN
1 : 50

Rev	Description	Date	Dr	App
original by		date created	by	by
NK		11/08/21		NK



NK Architectural Services
Office 03, 1st Floor
227 Finney Lane, Heald Green
Cheshire
SK8 6PX
0161 818 7185
www.nkarchitecturalservices.co.uk
enquiries@nkarchitecturalservices.co.uk

client name			
RAGU			
project			
2 BOOTHFIELD, MANCHESTER, M22 8AP			
drawing			
EXISTING GF AND 1ST FFL PLAN			
computer file		plot date	
C:\Users\NKARK\Documents\NKAROLD\TKARC\NK_ARCH\NKAROLD\227 BOOTHFIELD\227 BOOTHFIELD 09.rvt			
project number		scale	
2022.00733.11		1 : 50 @A1	
drawing number		rev	
A101		issue status	

This drawing is to be read in conjunction with all related drawings. All dimensions must be checked and verified on site before commencing any work or producing shop drawings. The originator should be notified immediately of any discrepancy. This drawing is copyright and remains the property of NK Architectural Services.