



1 North
1 : 100

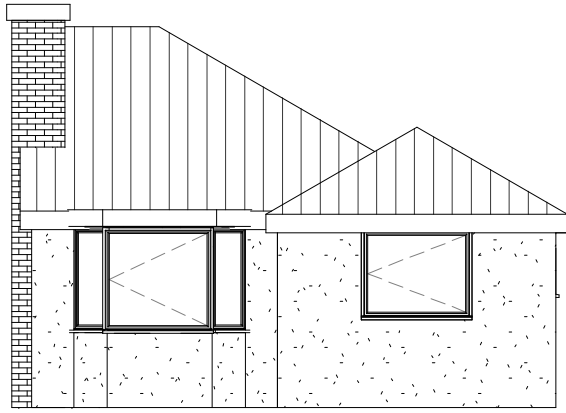


2 {3D} South (Realistic Representation)



4 West
1 : 100

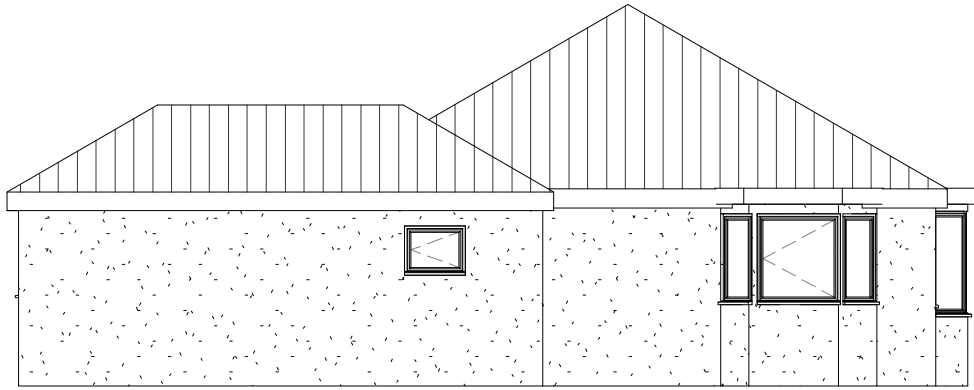

5 East
1 : 100

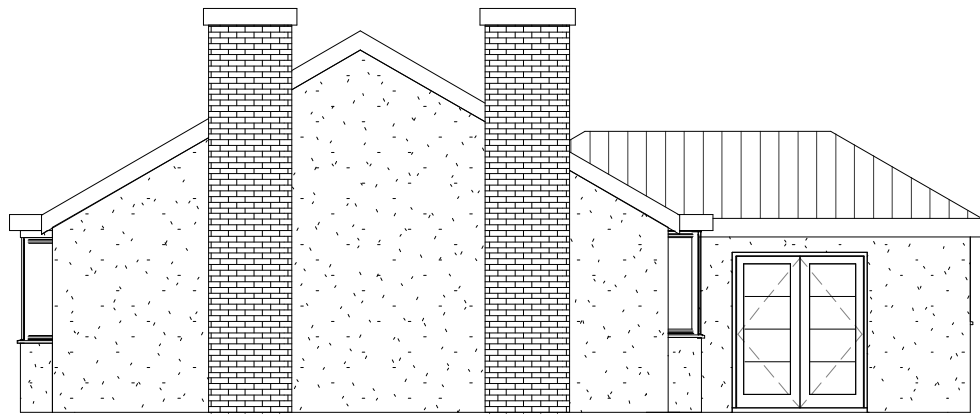

Streetwise

Enabled by
Ordnance
Survey

BLOCK PLAN
AREA 90m x 90m
SCALE 1:500 on A4
CENTRE COORDINATES: 381303, 390843



Supplied by Streetwise Maps Ltd
www.streetwise.net
Licence No: 100047474
13/11/2013 16:57:37

Oakdale Property Consultants Ltd

18 Carriage Drive
Frodsham
Cheshire
WA6 6DX

077 66 25 85 25

Revisions

Rev	Description	Date

PROJECT

15 Cleeve Road
Manchester M23
0FT

TITLE

Existing Drawings

CLIENT

Alan Day 0161 973
9106

DRAWN BY

C. Rodgers

DATE


08/7/21

SCALE (@ A1)

1 : 100

DRAWING NUMBER

500

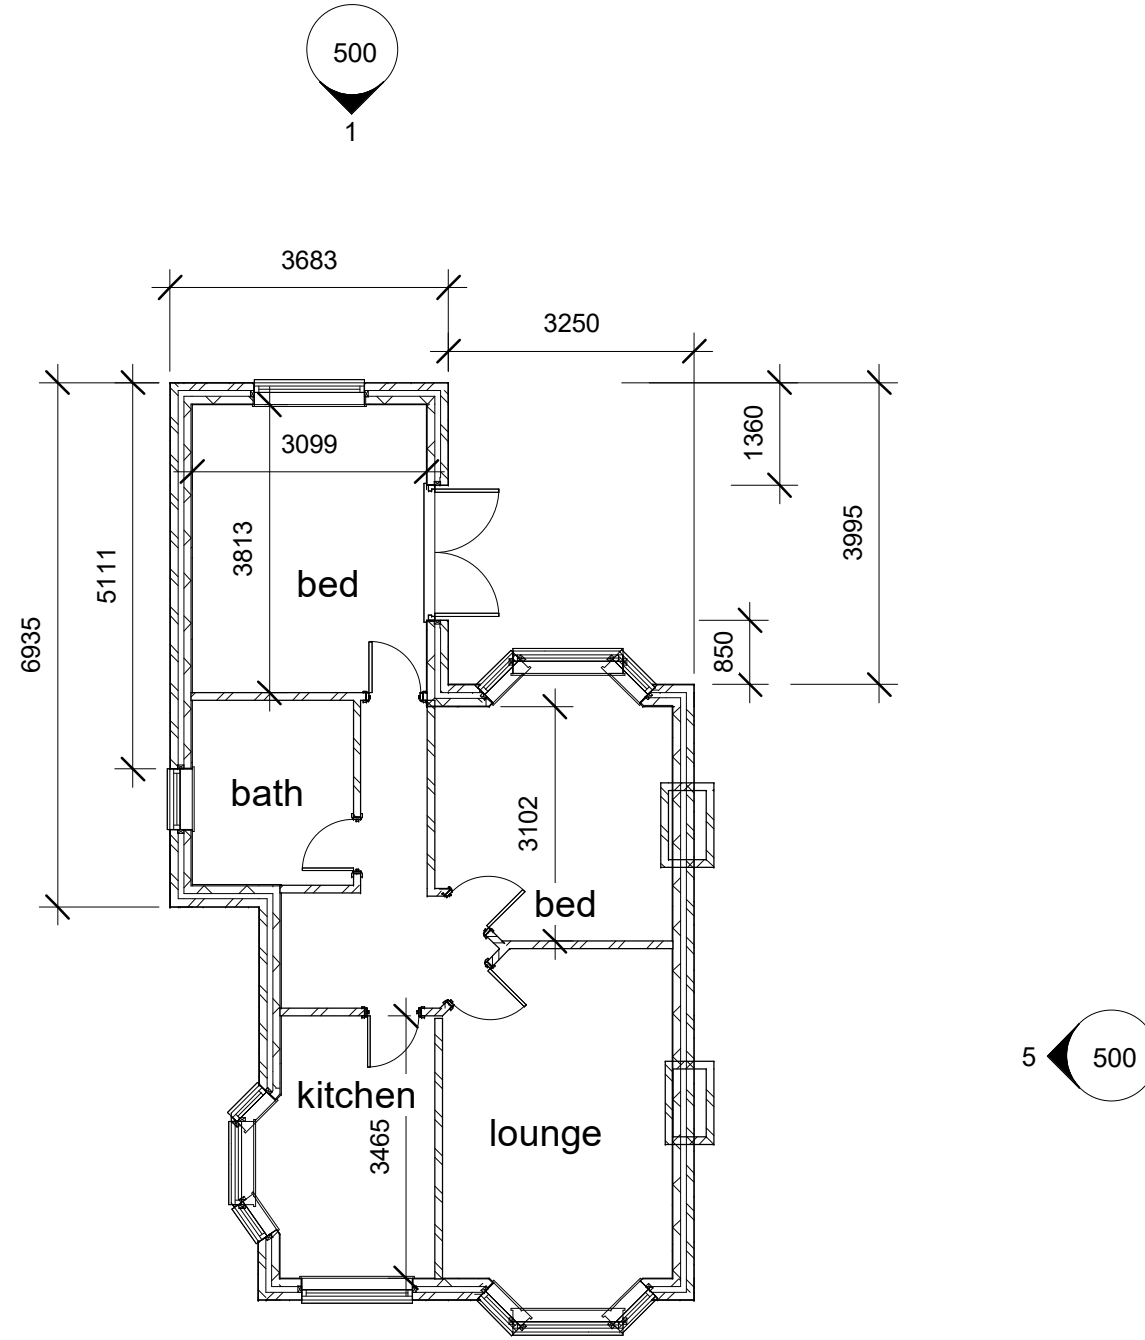

(floorplan)