


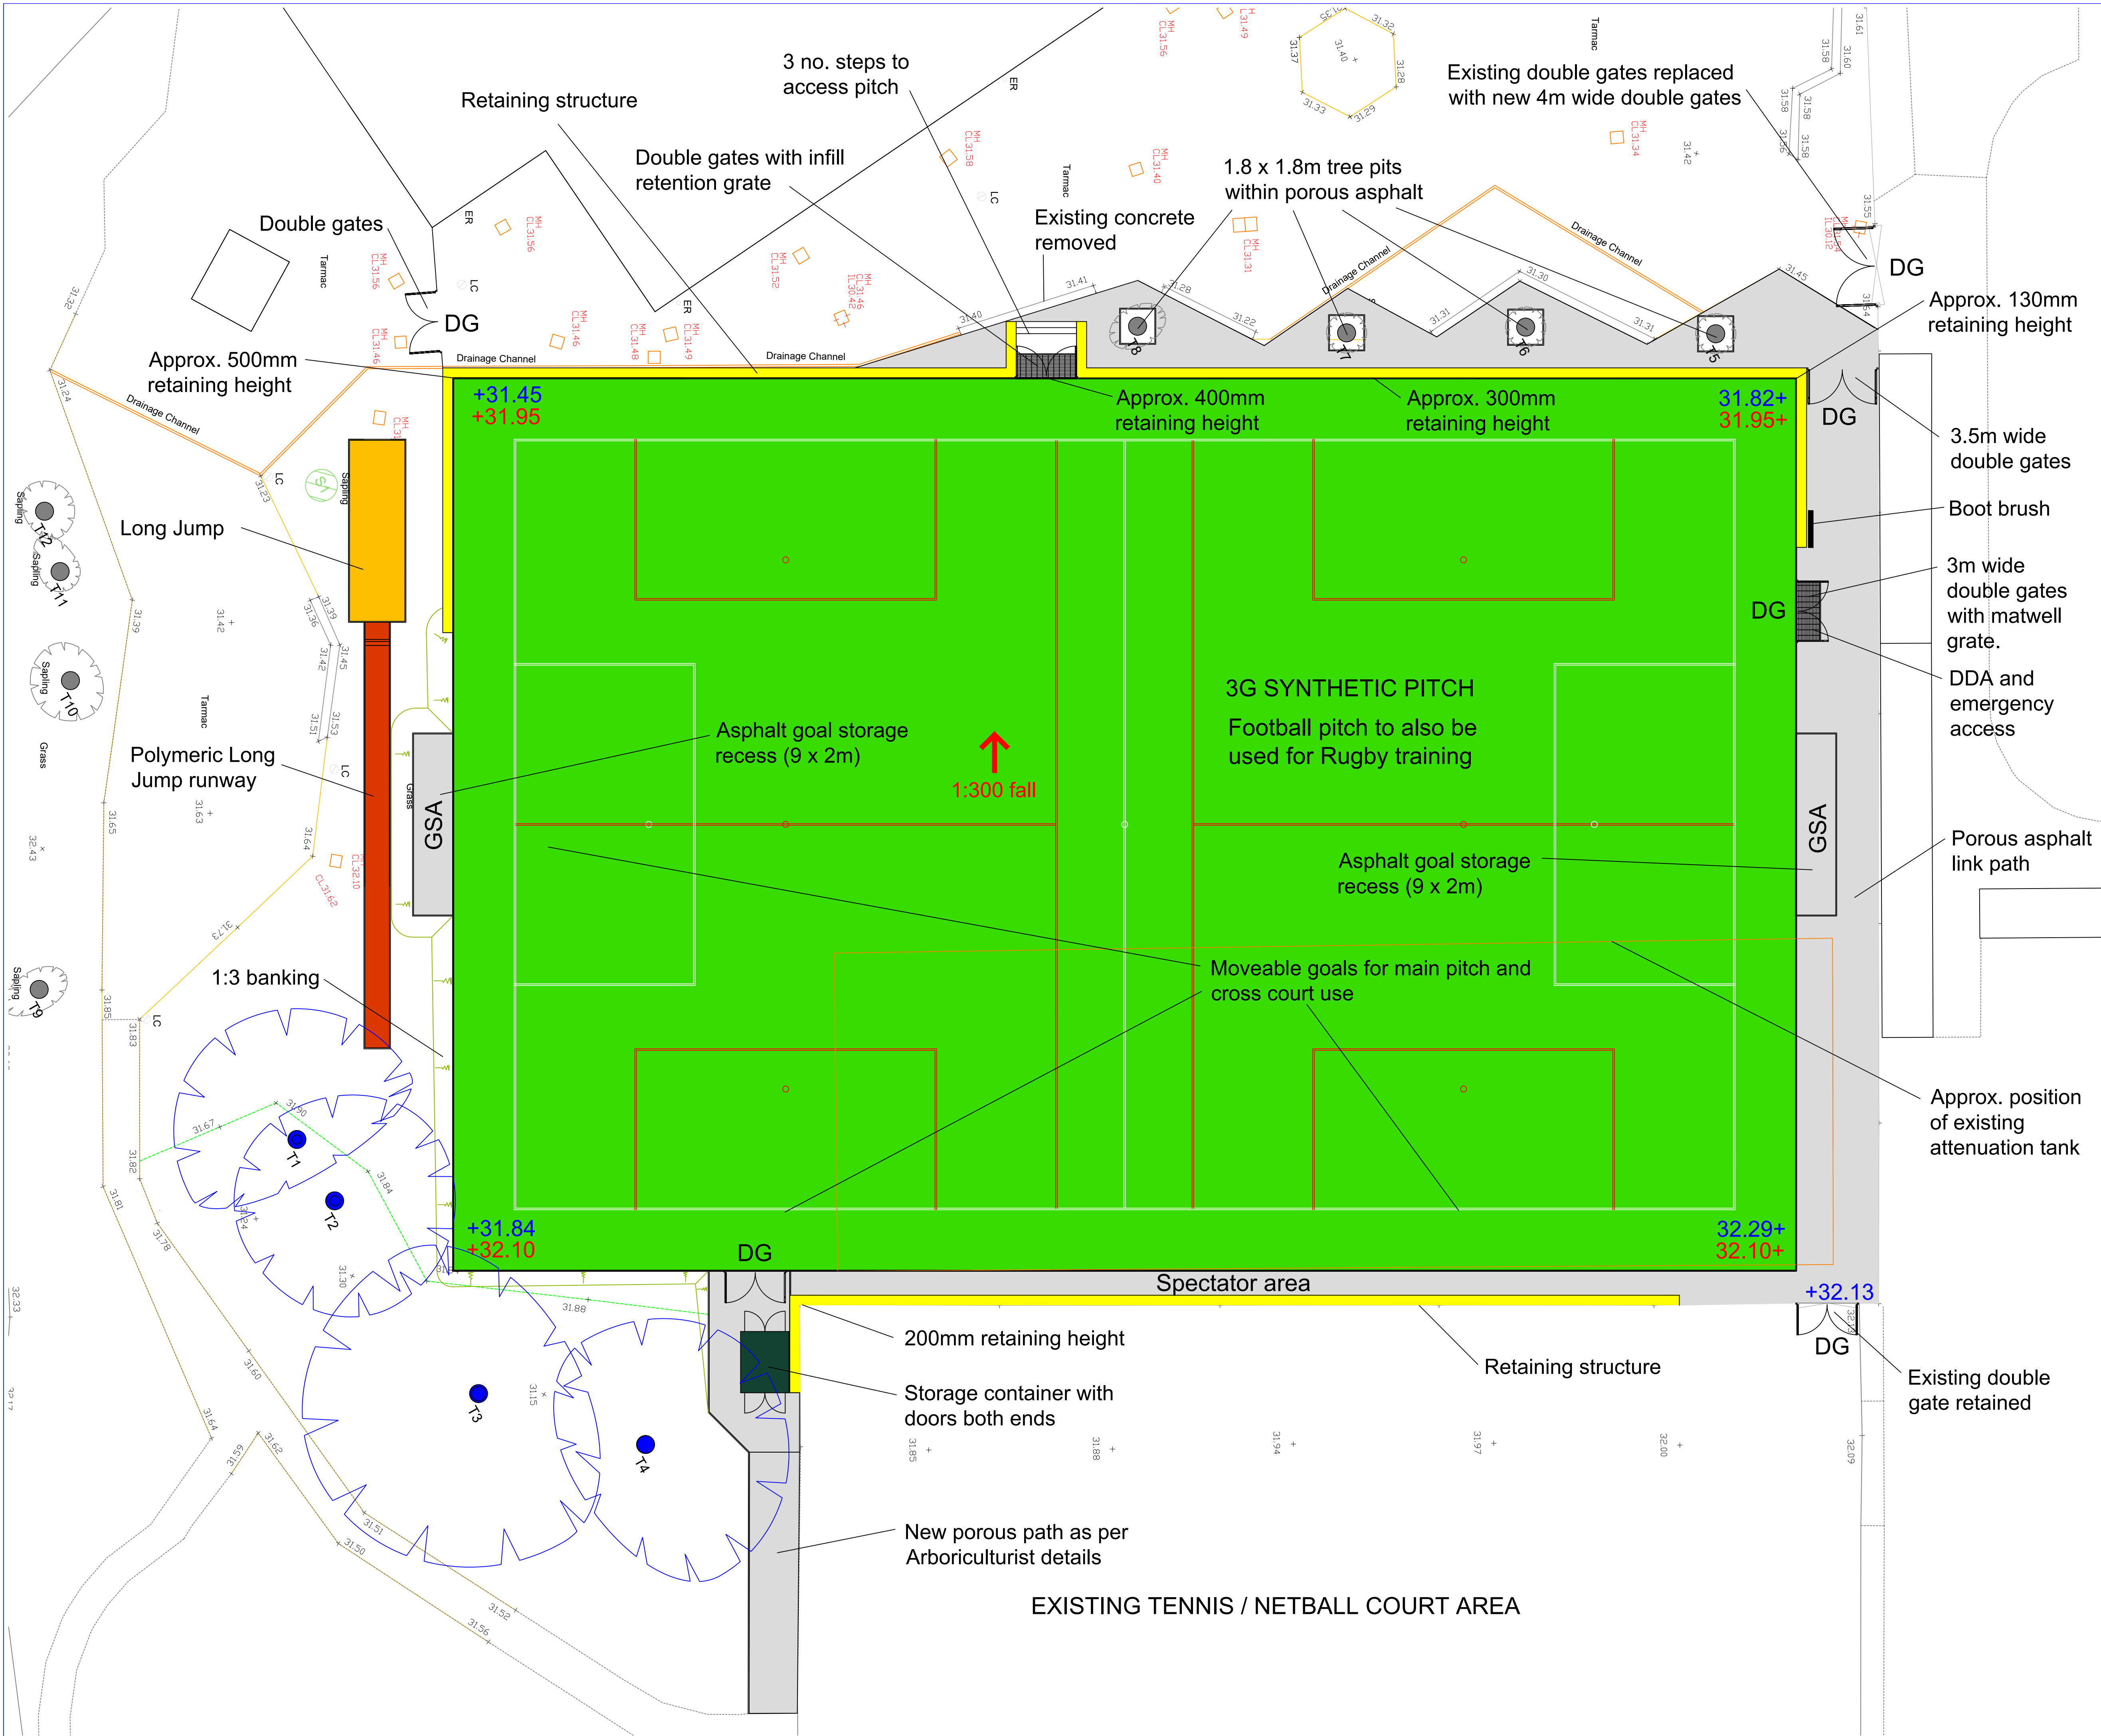

NOTES

- 3G synthetic carpet
- Porous asphalt
- DG Double Gate
- GSA Goal storage area
- Retaining structure
- Existing Level
- Approximate proposed Level

Rev	A	m	e	n	d	m	e	n	t	Date	By
Initial Issue											

Client: DIDSBURY HIGH SCHOOL

Project: 3G STP

Drawing: Proposed Pitch Layout

McARDLE SPORT TEC

Drawn	HJ	Date	15-10-21	Scales	1:150
Checked	01	Prelim	Check	Final	

Job No	Drawing No	Rev
	MCA-MUK2479-07	E