


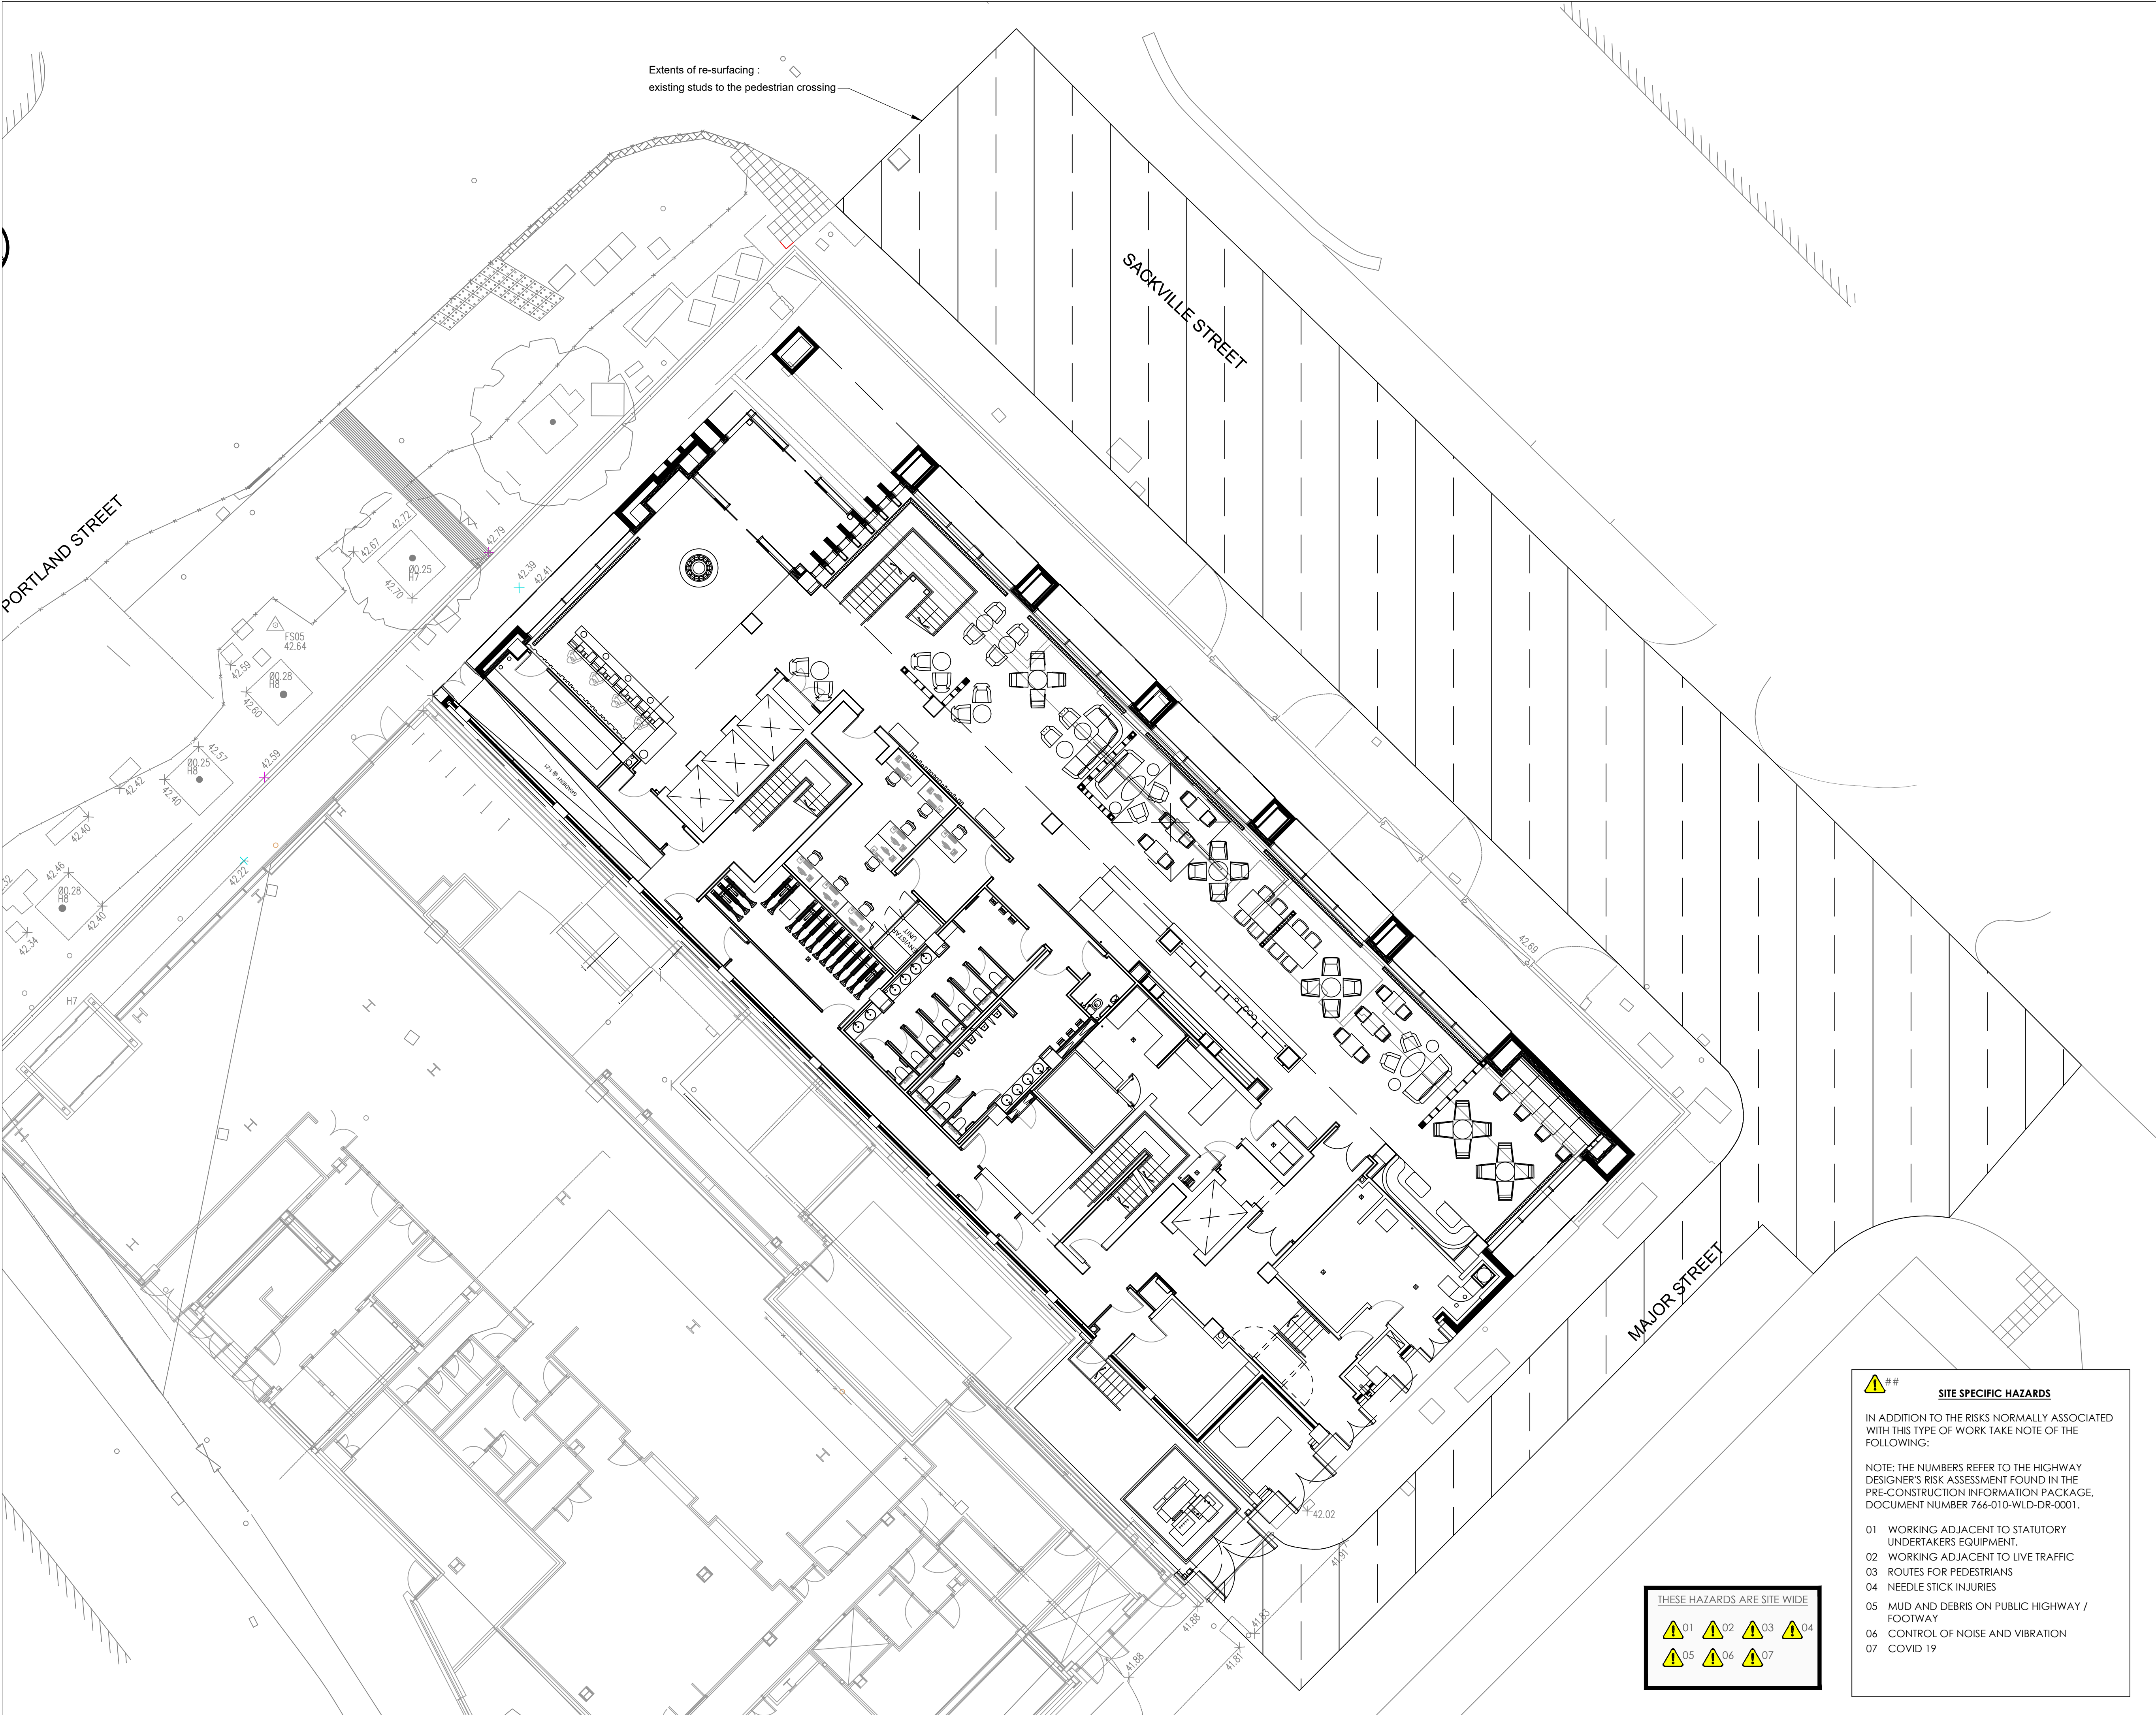

KEY



CARRIAGEWAY RESURFACING
Cold milling (planing) of existing carriageway surface 40mm thick
40mm thick HRA 35/14F Surface Course
40/60 DES, PSV 60, AAY 12

Tack coat type K1-40 cationic bituminuous emulsion (0.4 - 0.6 l/sq.m) to be applied to surfaces prior to receipt of overlying layer

F	AMR	ML	ADF	21.07.21	Physical layby removed
E	AMR	ML	ADF	03.06.21	Typical cross section amended
D	AMR	ML	ADF	21.05.21	Client name amended
C	AMR	ML	ADF	14.05.21	Additional surfacing added
B	AMR	ML	ADF	03.09.20	Bituminuous tack coat added
A	AMR	ML	ADF	04.04.19	Loading bay amended

REV	DRN	CHK	APP	DATE	DESCRIPTION
  Brindley Lodge, Adcroft Street, Stockport, Cheshire, SK1 3HS. www.wildcivil.co.uk Tel : 0161-474-7477 Fax : 0161-474-7492					

Client	PORTLAND STREET PROPERTY LIMITED		
Project	55 PORTLAND STREET		
Title	S278 AGREEMENT WORKS PROPOSED PAVEMENT DETAILS		
Scale 1:125	Drawn AMR	Date 14.02.19	Chkd ML
Drawing No. 766/010/700	Approved ADF		Revision F
Status FOR APPROVAL	Sheet Size A1		

 ##

SITE SPECIFIC HAZARDS

IN ADDITION TO THE RISKS NORMALLY ASSOCIATED WITH THIS TYPE OF WORK TAKE NOTE OF THE FOLLOWING:

NOTE: THE NUMBERS REFER TO THE HIGHWAY DESIGNER'S RISK ASSESSMENT FOUND IN THE PRE-CONSTRUCTION INFORMATION PACKAGE, DOCUMENT NUMBER 766-010-WLD-DR-0001.

- 01 WORKING ADJACENT TO STATUTORY UNDERTAKERS EQUIPMENT.
- 02 WORKING ADJACENT TO LIVE TRAFFIC
- 03 ROUTES FOR PEDESTRIANS
- 04 NEEDLE STICK INJURIES
- 05 MUD AND DEBRIS ON PUBLIC HIGHWAY / FOOTWAY
- 06 CONTROL OF NOISE AND VIBRATION
- 07 COVID 19

THESE HAZARDS ARE SITE WIDE

 01 02 03 04

 05 06 07