


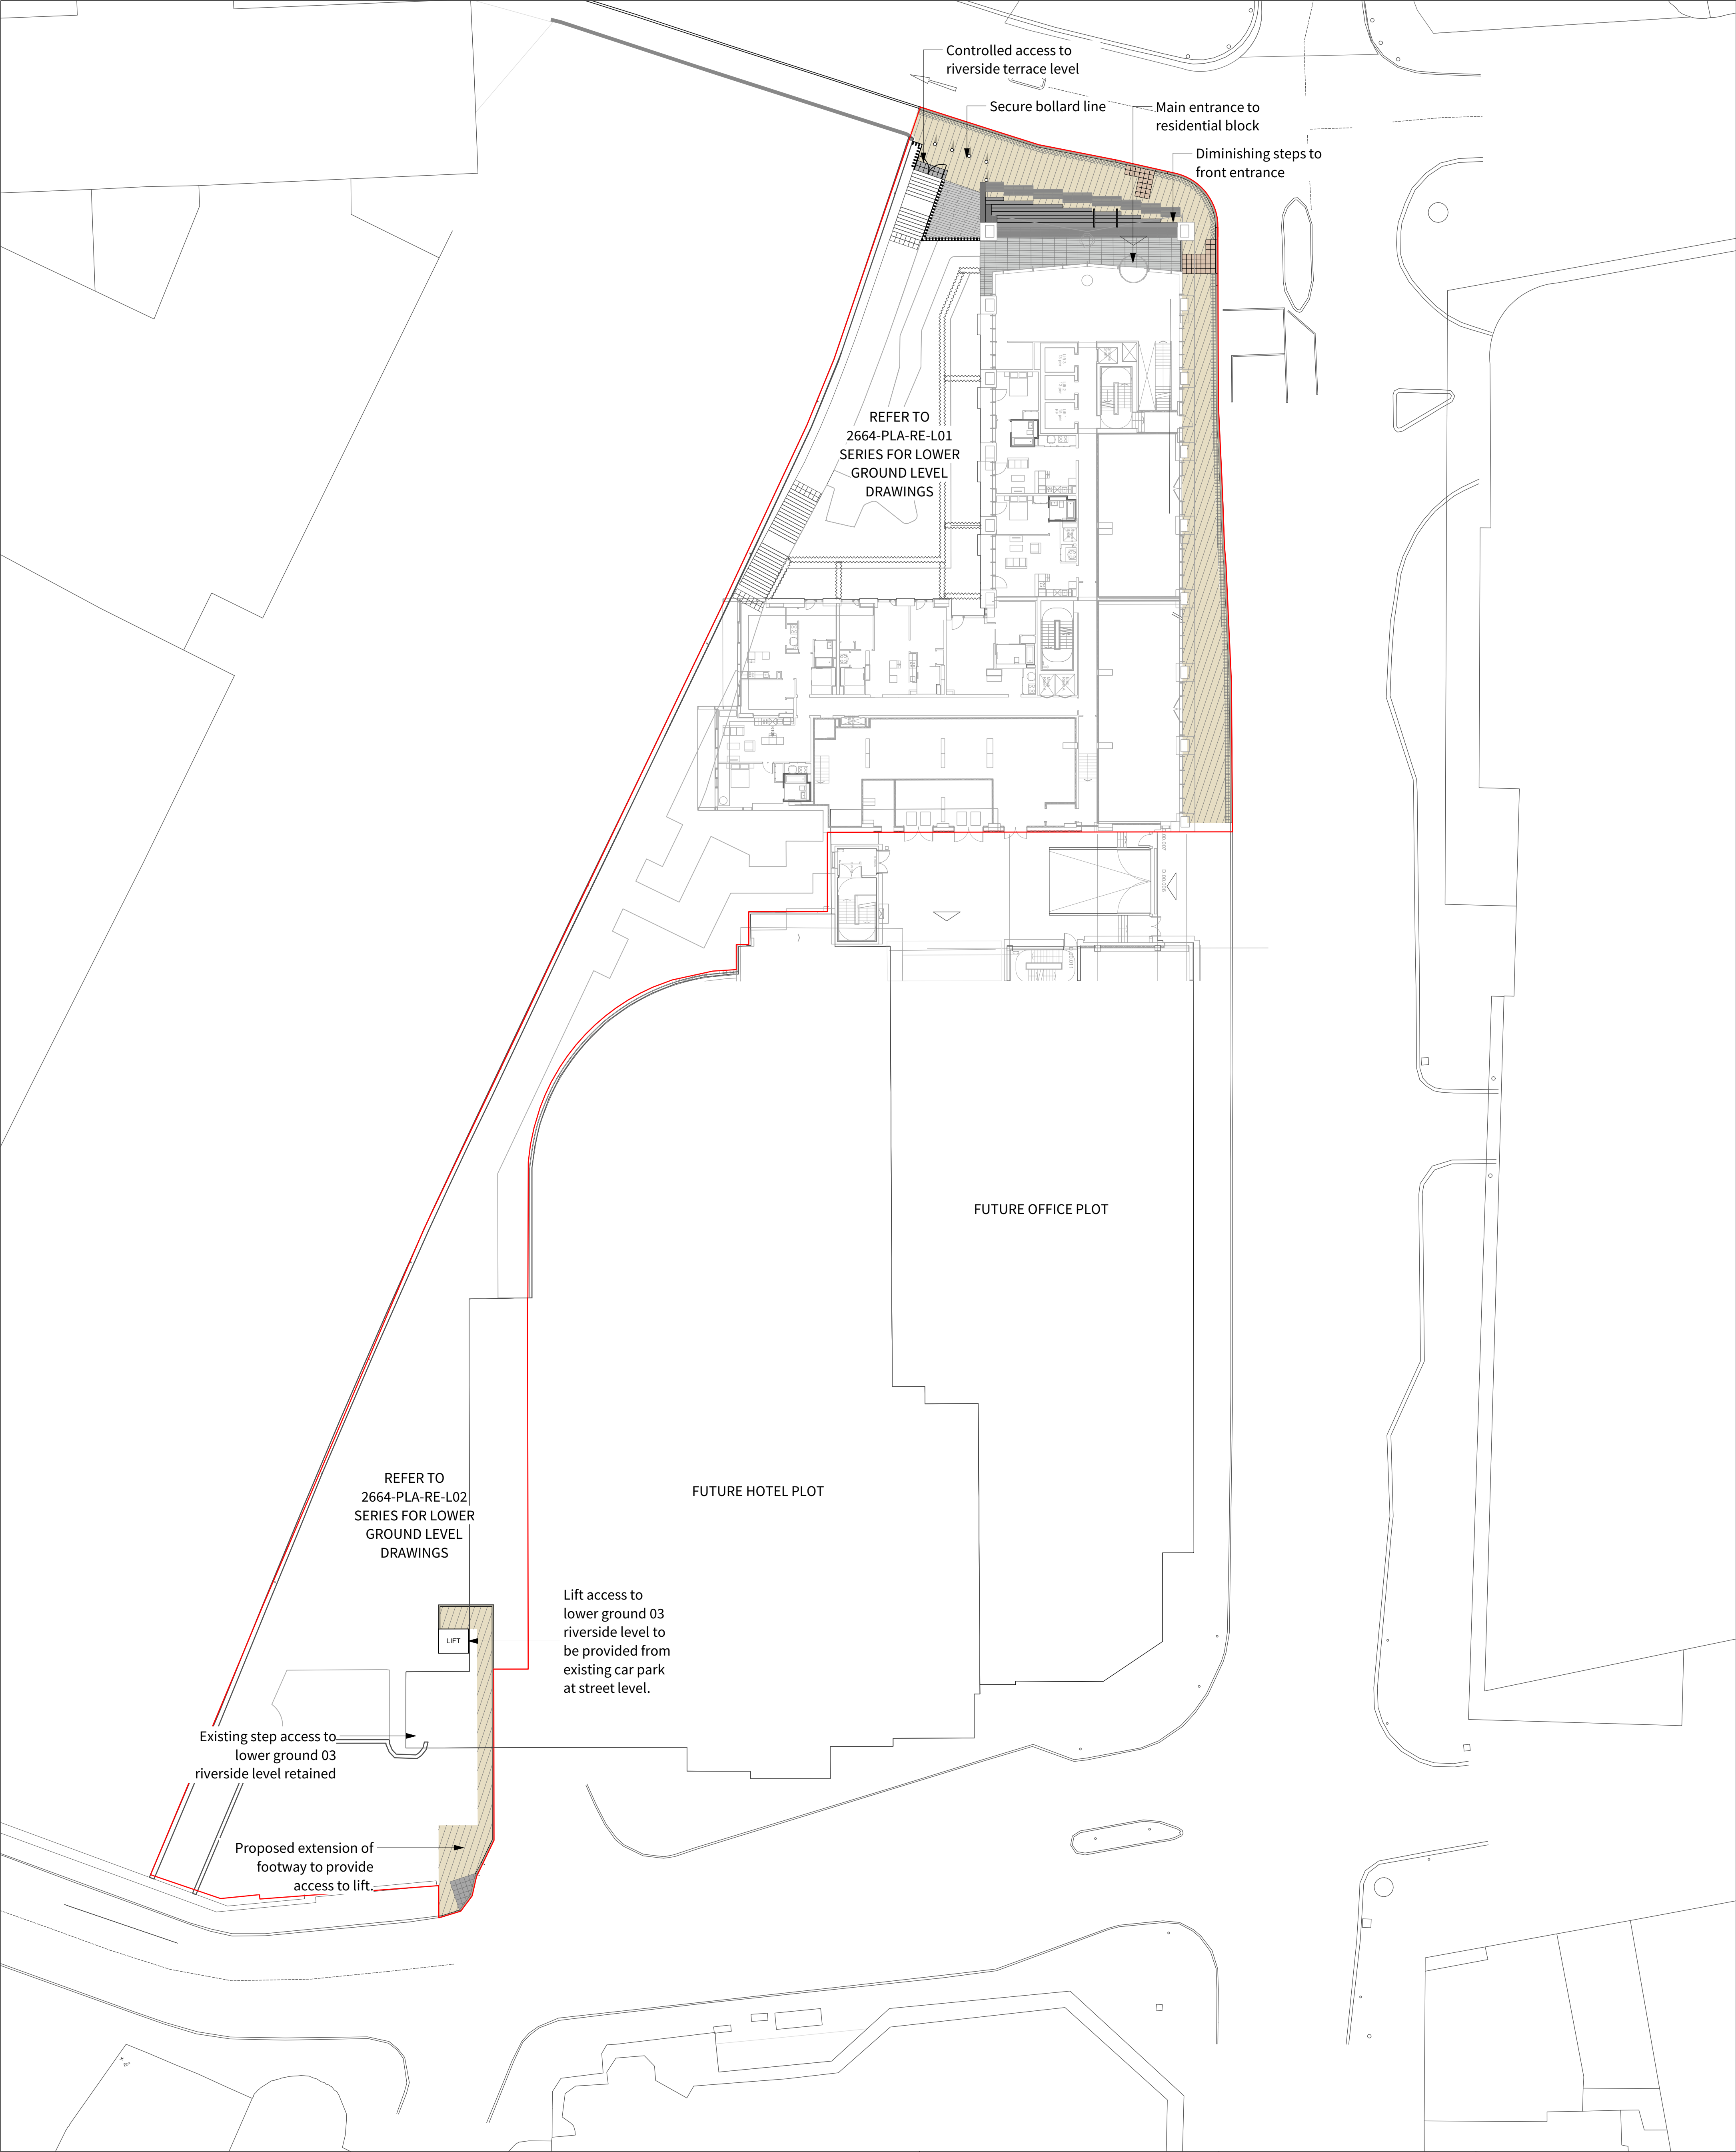

KEY

APPLICATION BOUNDARY

S2-P12	14-12-21	Issued for Listed Building Consent - Wall extended	LB	FF
S2-P11	09-12-21	Issued for Listed Building Consent	LB	FF
S2-P10	09-12-21	Issued for Listed Building Consent	LB	FF
S2-P09	08-12-21	Issued for Listed Building Consent	LB	FF
S2-P08	06-12-21	Issued for Listed Building Consent	SR	FF
S2-P07	29-10-21	Stage 4 Issue	SR	FF
S4-P06	22-10-21	Planning Issue	SR	FF
S2-P05	09-09-21	Stage 3 Updates, GF layout updated	LB	FF
S2-P04	24-08-21	Issued for Planning	VE	FF
S2-P03	28-07-21	Stage 3 Update, Updated retaining wall layout to coordinate with BG&E	BM	FF
S2-P02	23-07-21	Stage 3 Issue	SR	FF
S2-P01	04-06-21	Stage 3 Issue	SR	FF

Revision	Date	Description	Drawn	Apprvd.

ClientProperty Alliance Group & Starwood Capital Group		
ProjectRenaissance Site Manchester		
Drg TitleLandscape General Arrangement Street Level		
Created on21/05/21	Created bySR	Approved byFF
Scale1:250	SizeA1	WorkstageStage 4
Drg No.2664-PLA-RE-GF-DR-L-1000	SuitabilityS2	RevisionP12

Planit I.E. Limited
E: info@planit-ie.com W: planit-ie.com
MANCHESTER
2 Back Grafton St., Altrincham, WA14 1DY
T: 0161 928 9281
LONDON
Unit 6 Waterside, 44-48 Wharf Road, London, N1 7UX
T: 0207 253 5678
LIVERPOOL
Tempest 5.3, 12 Tithebarn Street, Liverpool, L2 2DT
T: 0151 363 1230

THIS DRAWING IS COPYRIGHT PROTECTED AND MAY NOT BE REPRODUCED IN WHOLE OR PART WITHOUT WRITTEN AUTHORITY FROM THE OWNER.

NOTES:

1. Do not scale from this drawing.
2. Always work to noted dimensions.
3. All dimensions are in millimetres unless otherwise stated.
4. All setting out, levels and dimensions to be agreed on site.
5. The dimensions of all materials must be checked on site before being laid out.
6. This drawing must be read with the relevant specification clauses and detail drawings.
7. Order of construction and setting out to be agreed on site.

© Planit I.E. Limited