




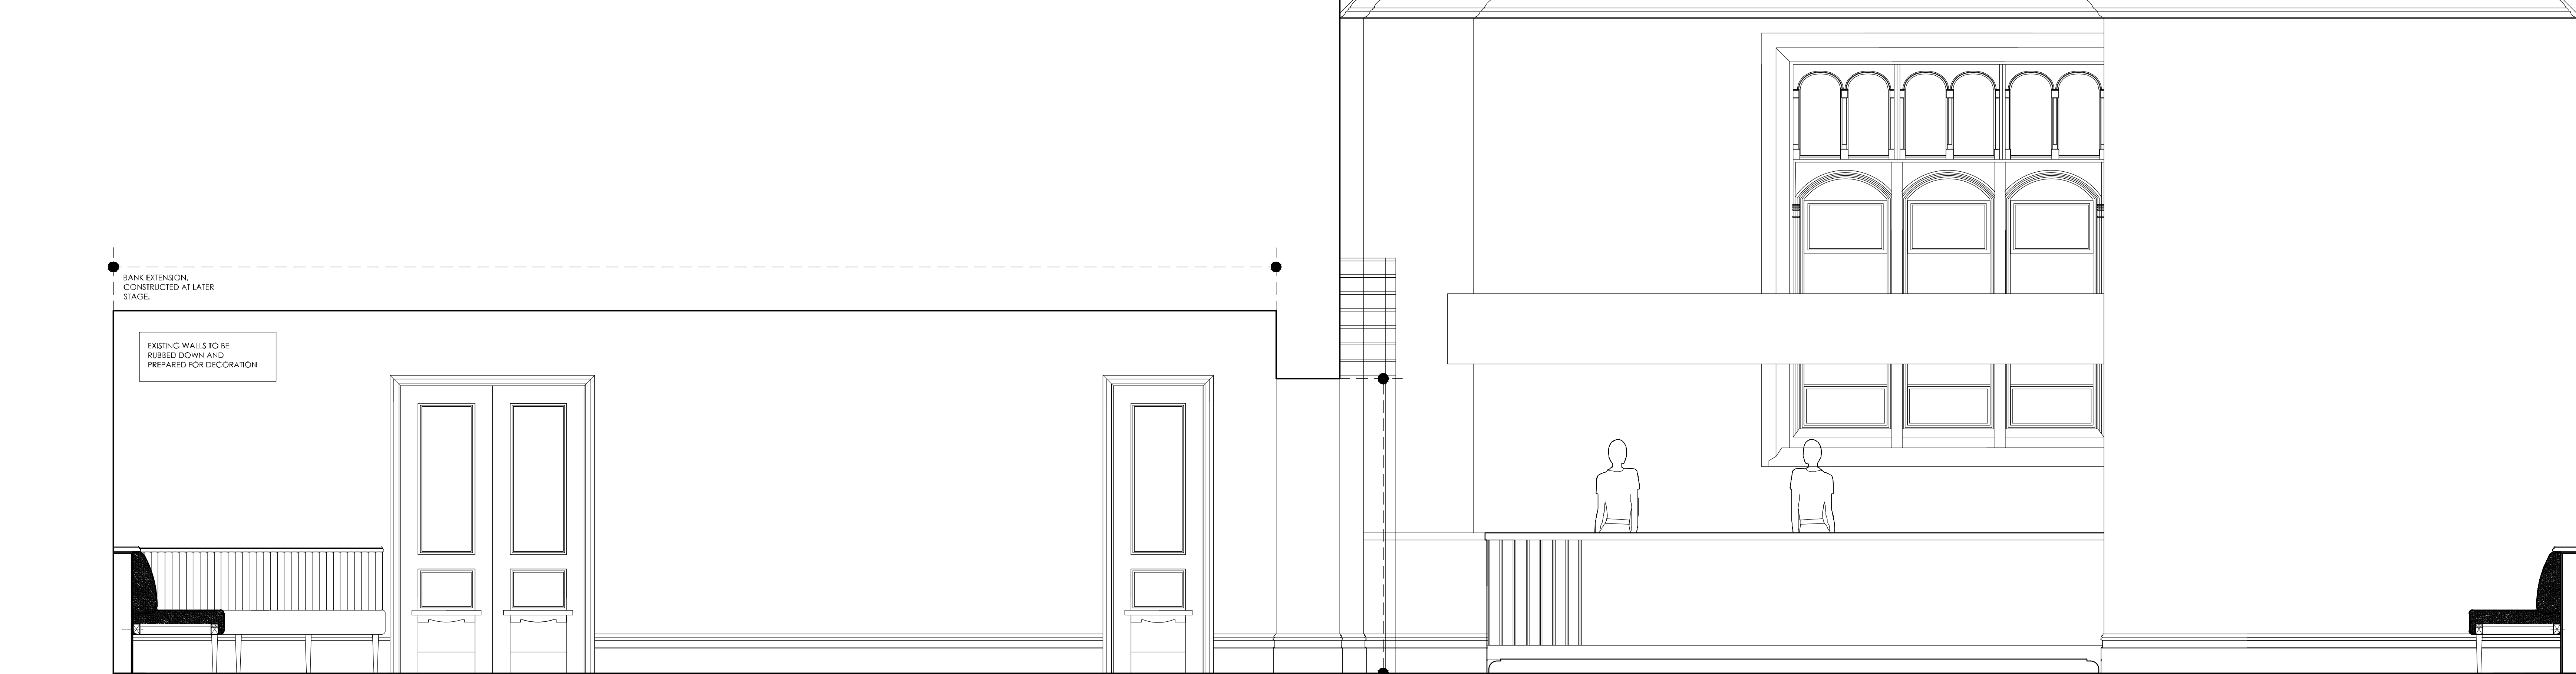

ELEVATION 4 (1:20)

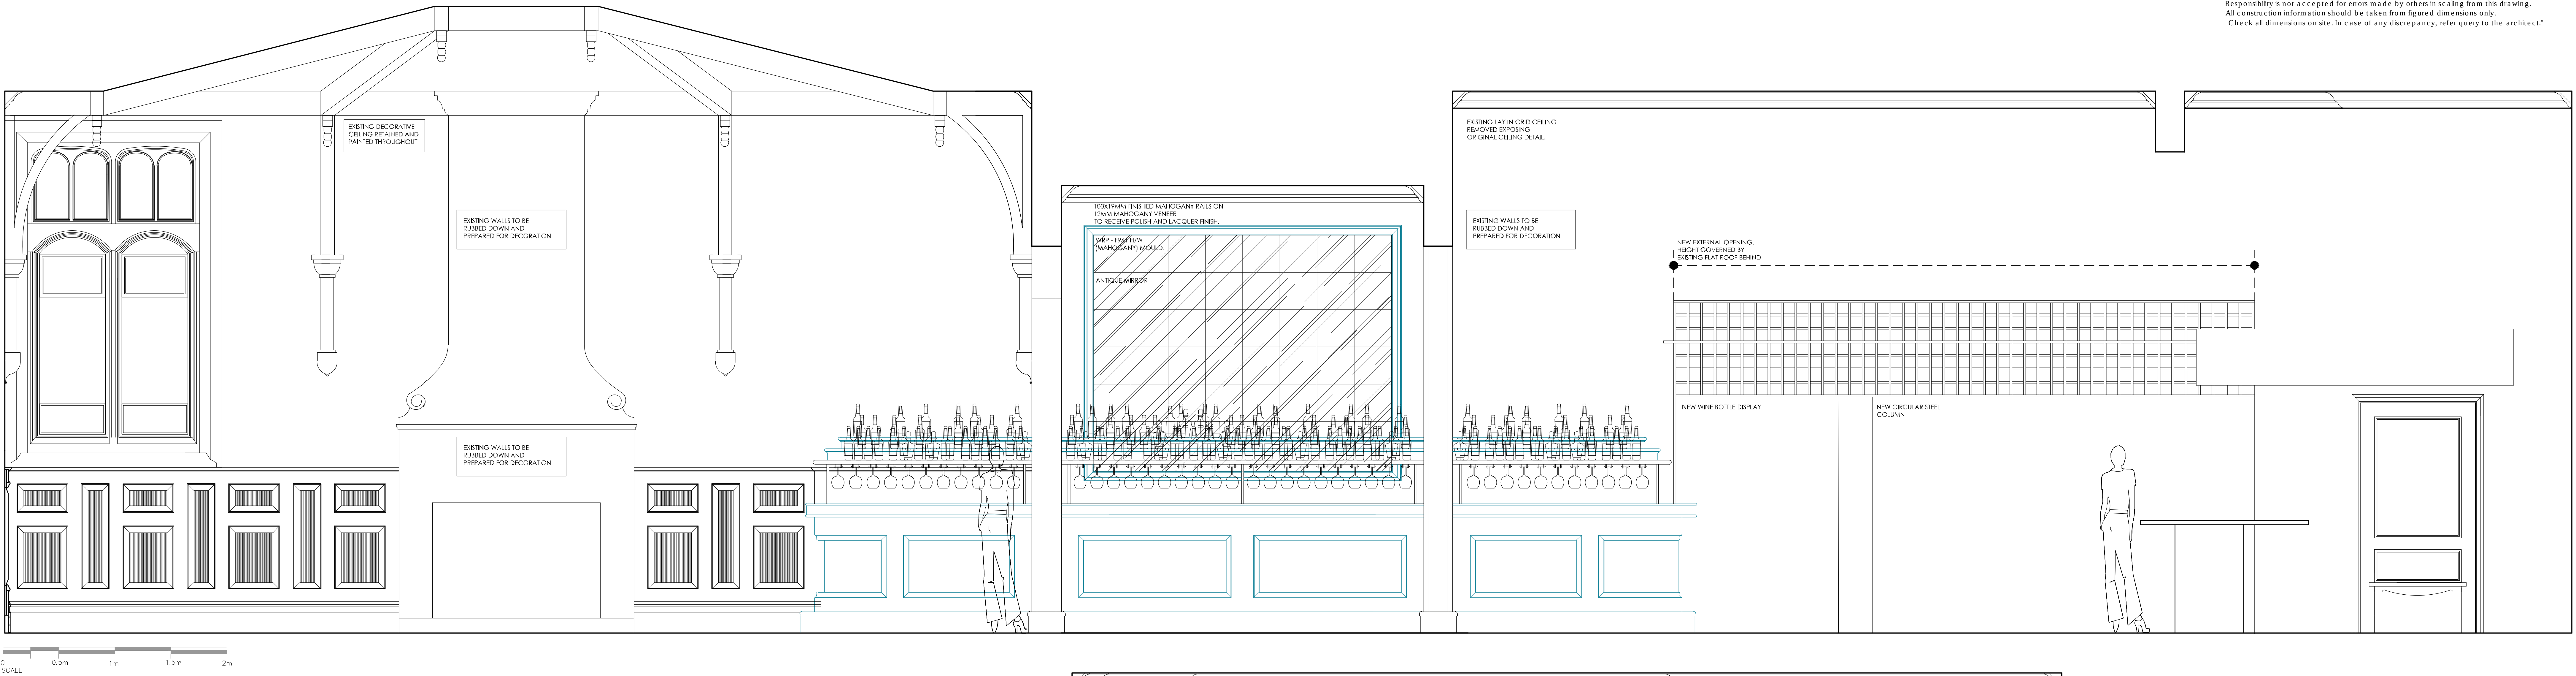

KEY PLAN (1:100)

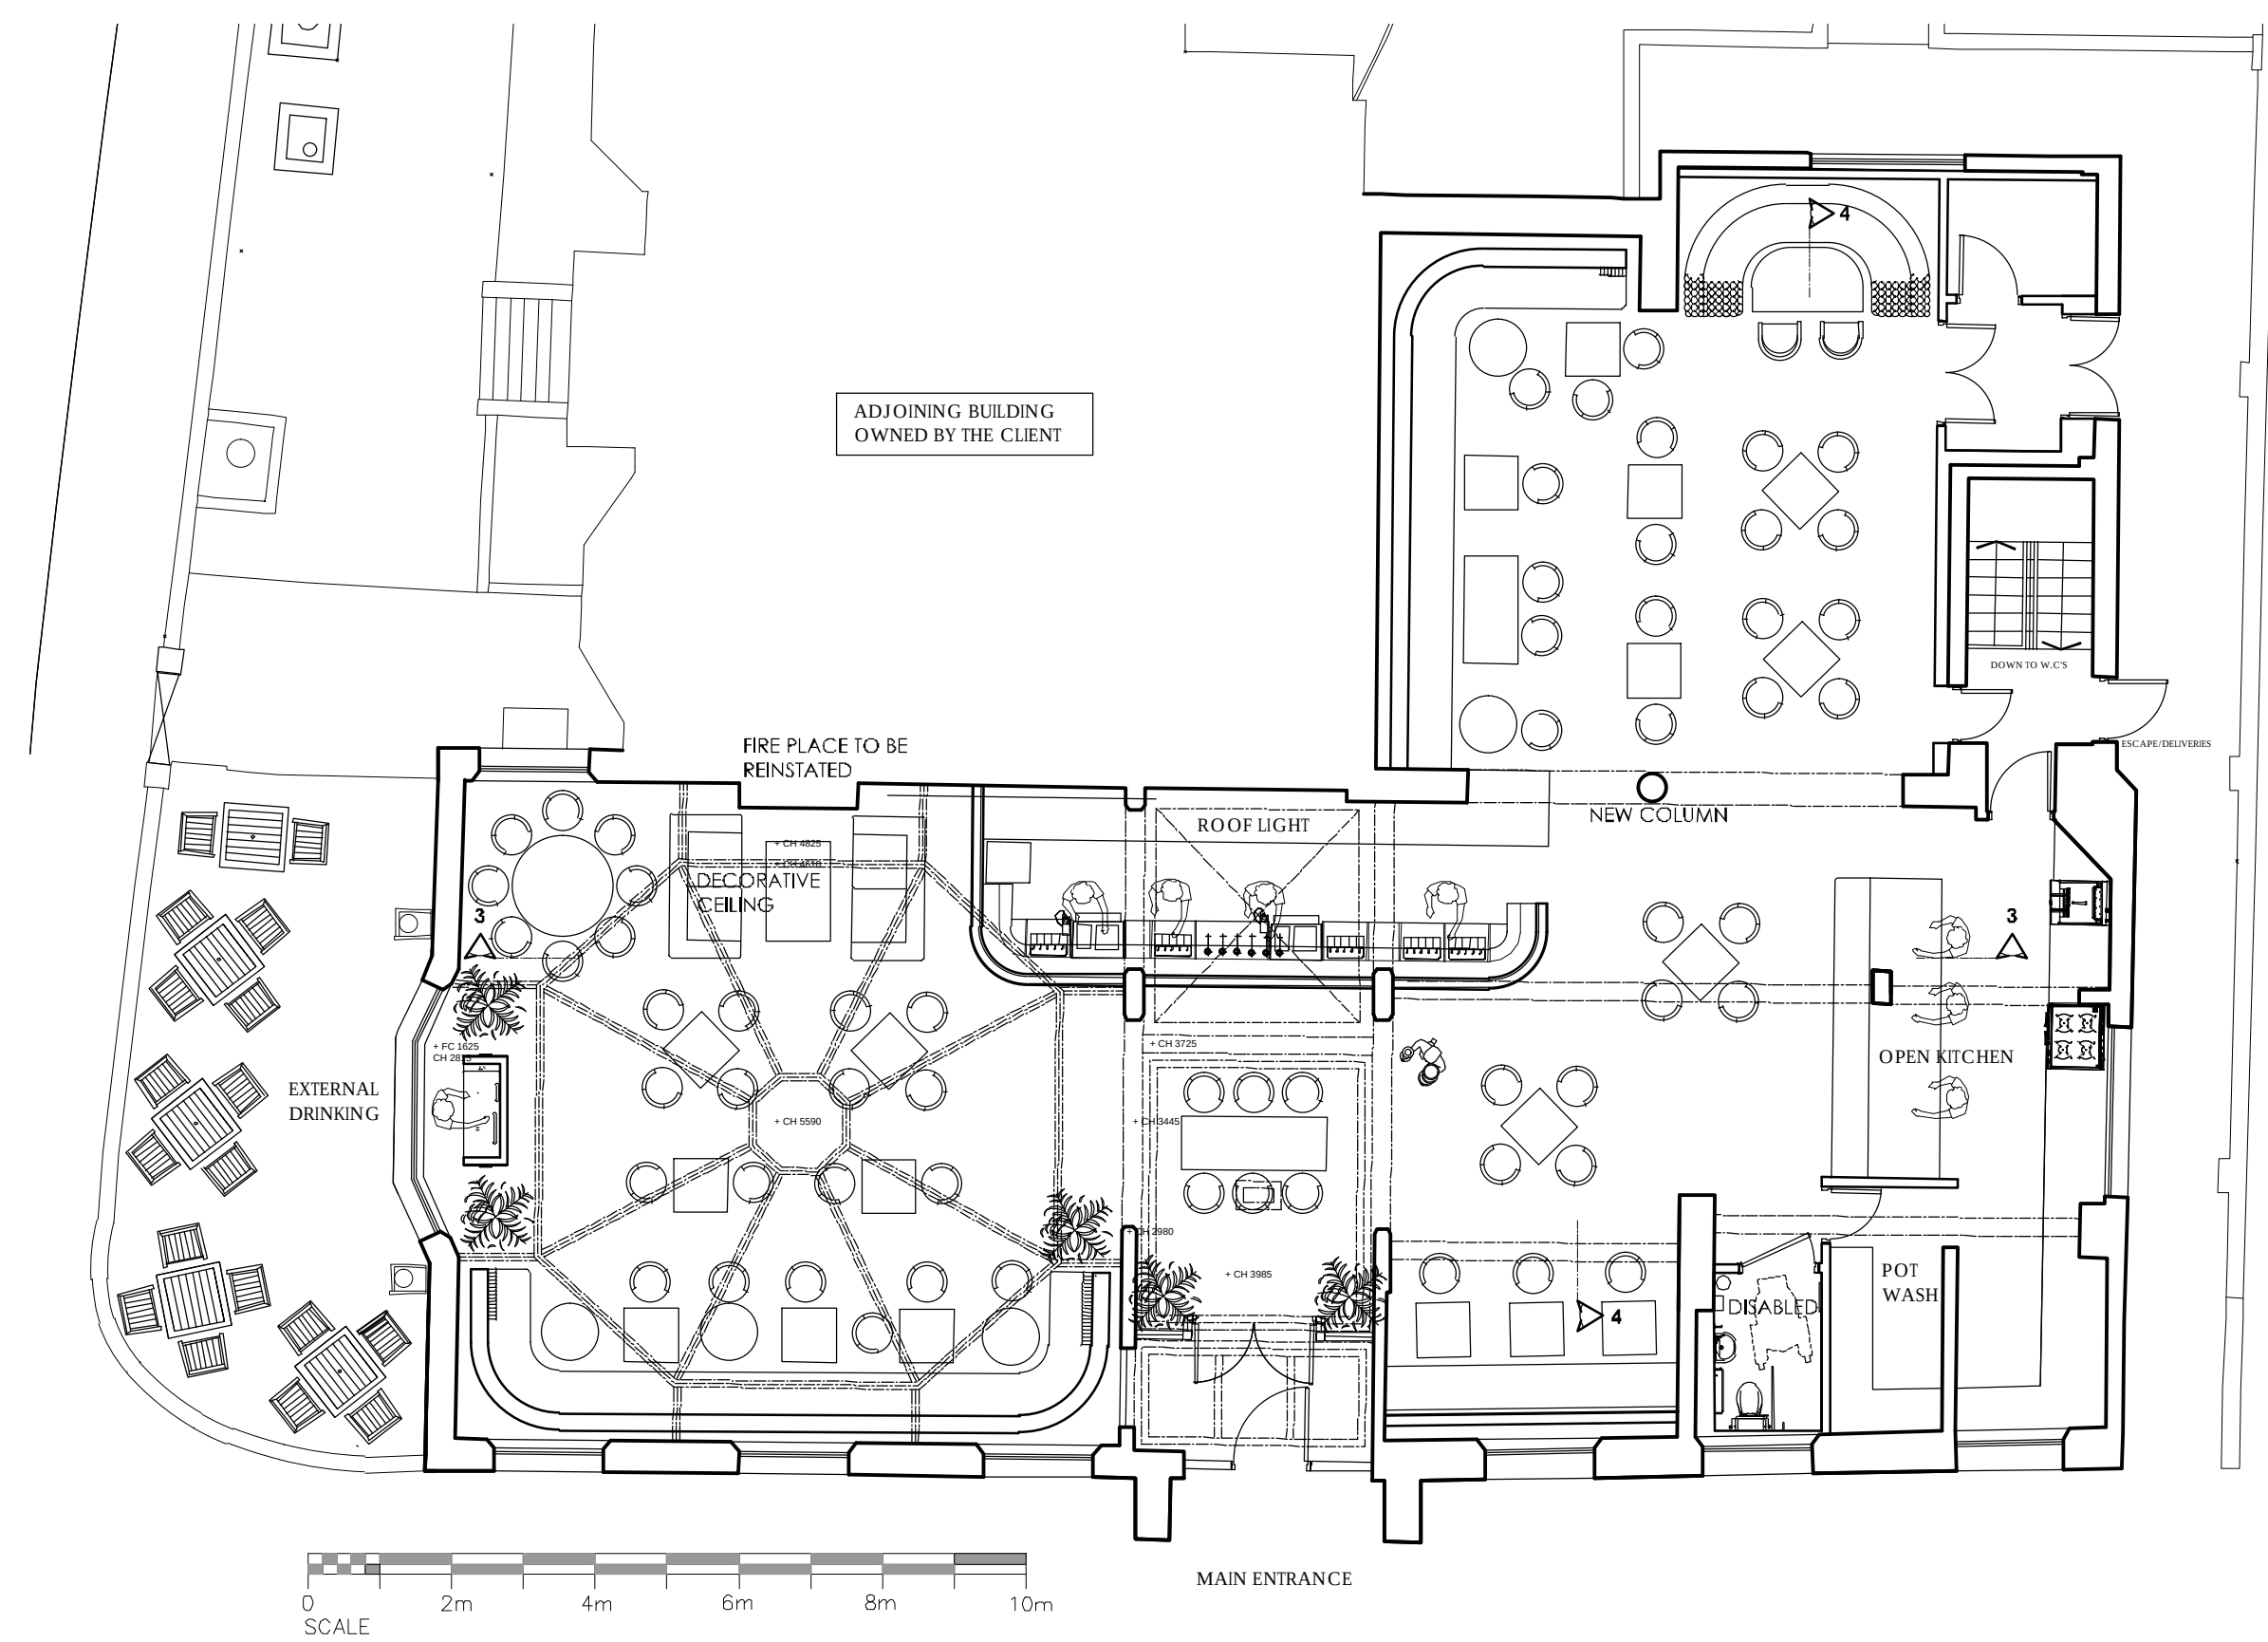

Rev	Description	By	Date
A	INTERNAL ELEVATIONS UPDATED IN LINE WITH G.A	NM	05-11-21

FORMER NATWEST BANK, WILMSLOW
ROAD, MANCHESTER FOR CRITERION LEISURE

INTERNAL ELEVATIONS (2 OF 3)

DRAWN	NM	DATE	05-03-21	DRAWING NO.	
SCALE	1:20/1:100 @ A0	REV.	A		2101-10A