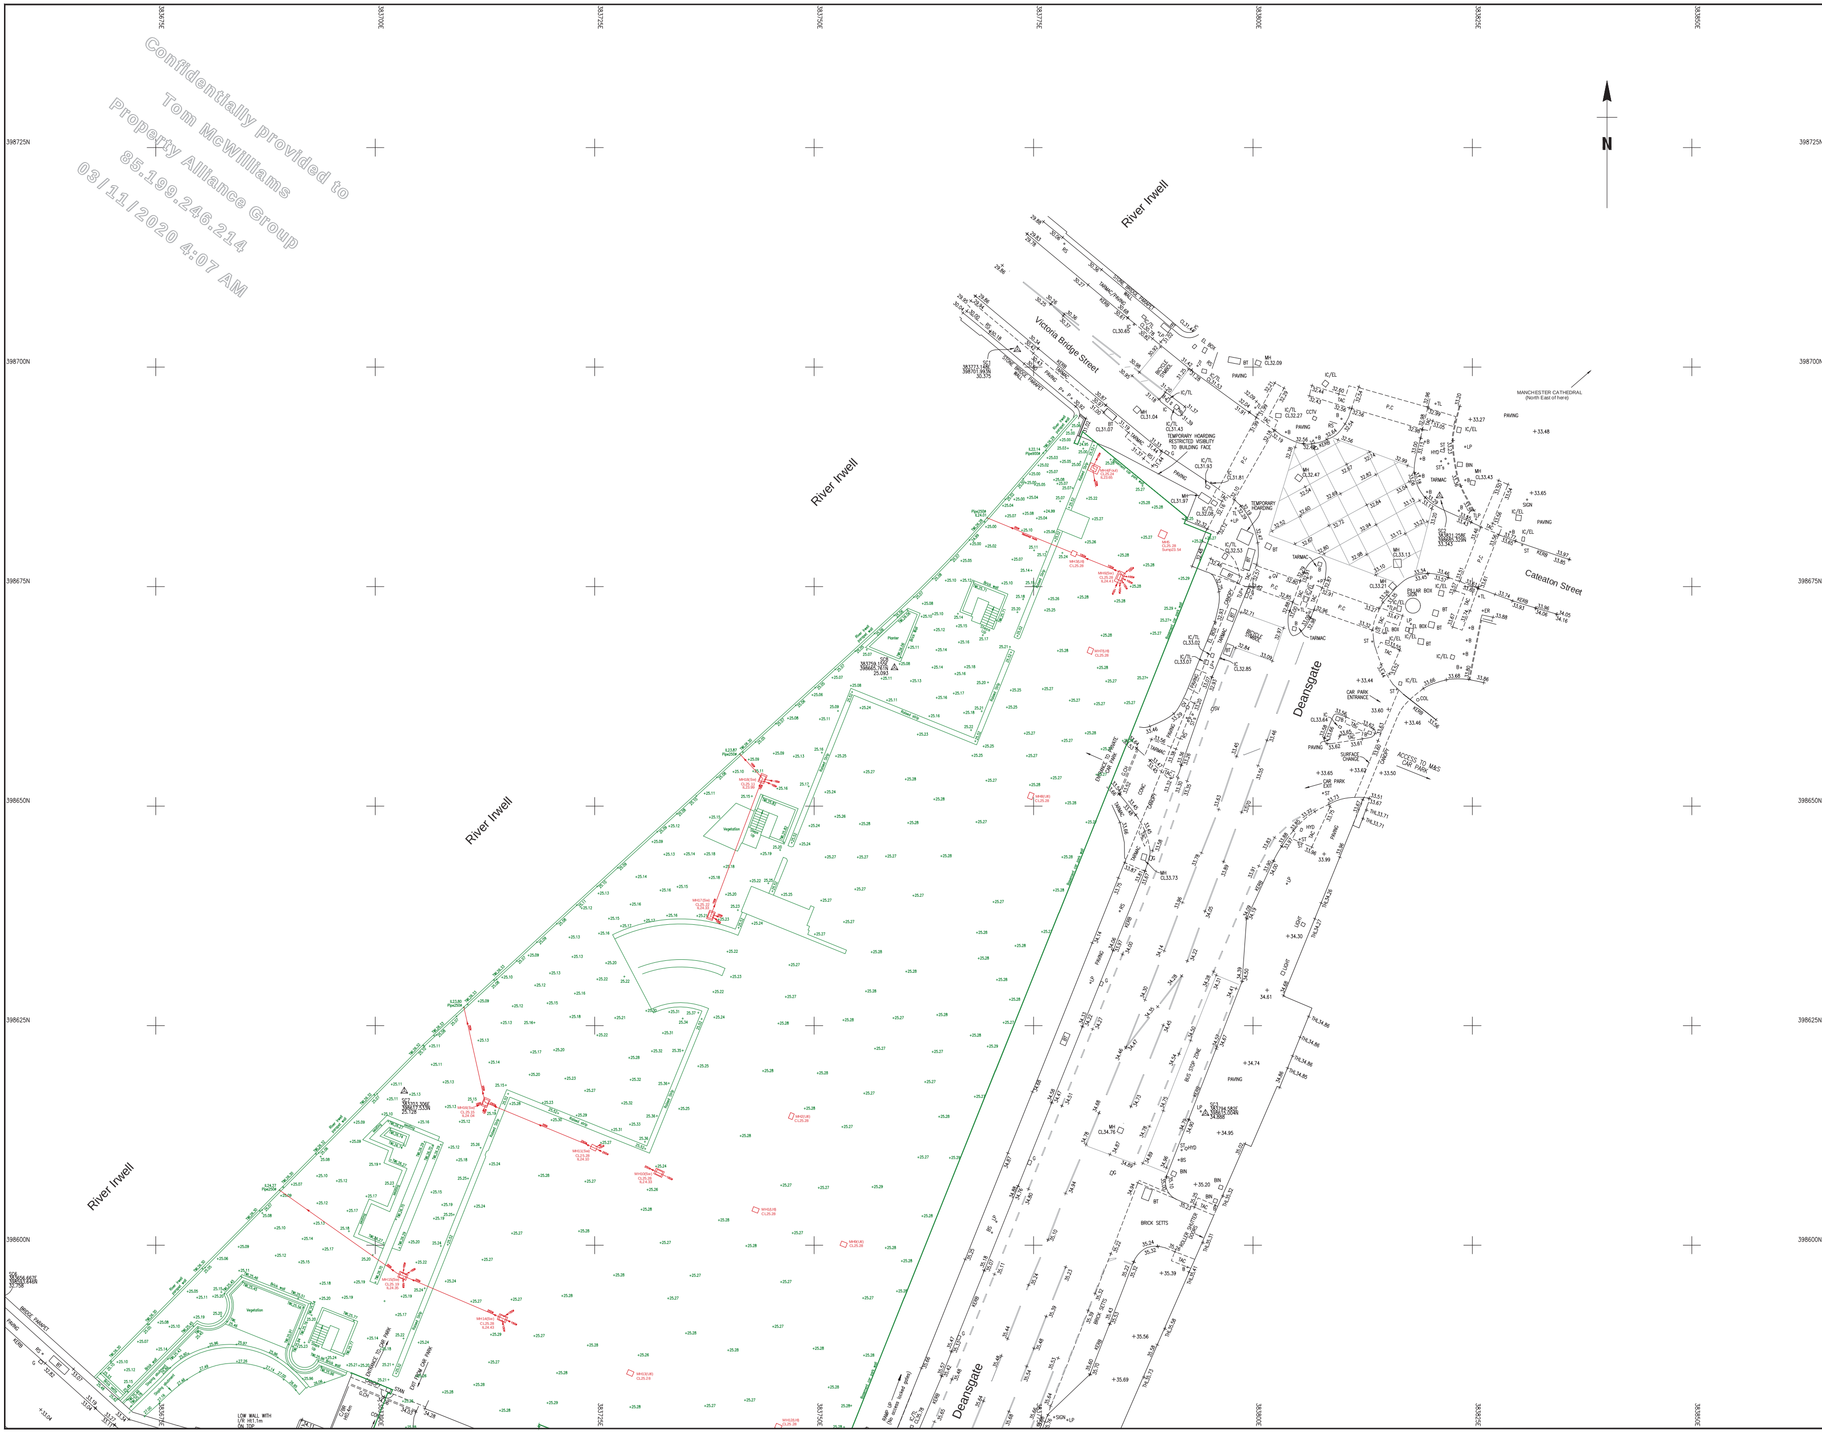

Confidentially provided to
Tom McWilliams
Property Alliance Group
85.199.246.214
03/11/2020 4:07 AM

Survey Notes

Grid: Local Plane Metric grid related to national grid at SC1

Levels: Related to OS Datum from GNSS positioning, converted using the national Geiod model OSGM15

Notes

## Topographical Survey Legend

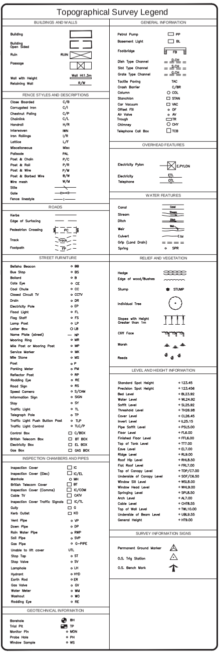

Sheet Index

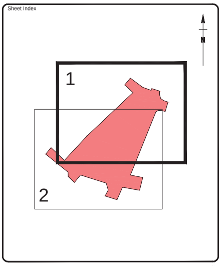

| Rev. | Date | Description |
|---|---|---|
| A | 23/03/18 | River Terrace level added |

MALCOLM
HUGHES
CHARTERED
LAND SURVEYORS
65 Cross Street, Sale, Manchester
M33 7HF, Tel: 0161 905 1265
www.malcolmhughes.co.uk
survey@mhls.co.uk

Accreditations

Client

URBAN & CIVIC PLC
WESTMINSTER, ST MARKS COURT
STOCKTON ON TEES, TS17 6QP

Project

SITE AT DEANSGATE
MANCHESTER

Drawing Title

# TOPOGRAPHICAL SURVEY

Drawn By: DCL 08/03/18
Checked by: CT 09/03/18
Survey Date: March 2018
Scale: A0@1:200scale
Drawing No: 51344/1
Revision: A

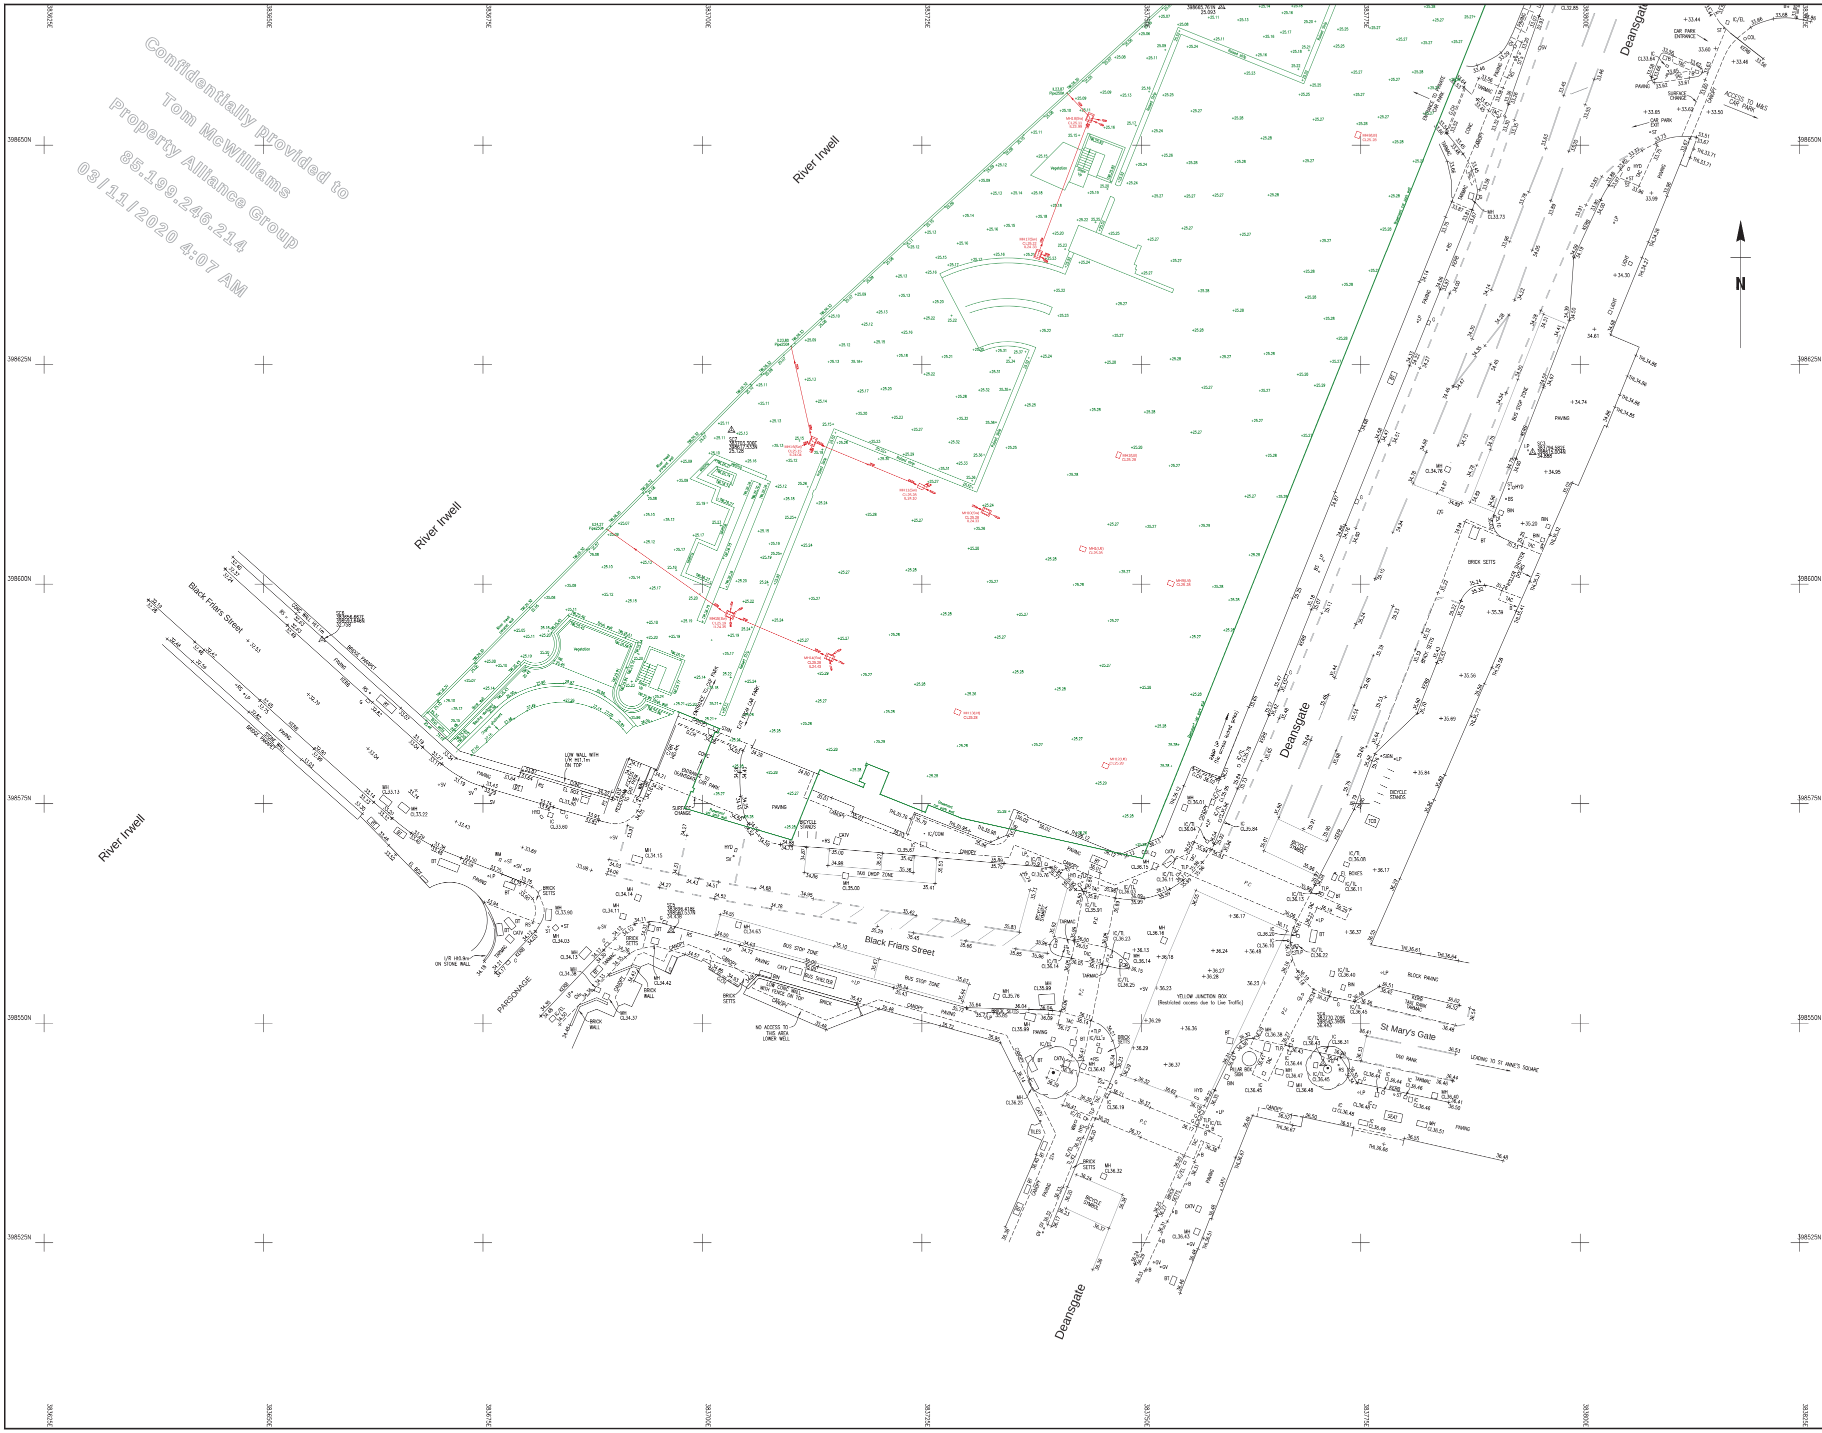

Confidentially provided to
Tom McWilliams
Property Alliance Group
85.199.246.214
03/11/2020 4:07 AM

Survey Notes
Grid: Local Plane Metric grid related to national grid at SC1
Levels: Related to OS Datum from GNSS positioning, converted using the national Geiod model OSGM15

Notes

## Topographical Survey Legend

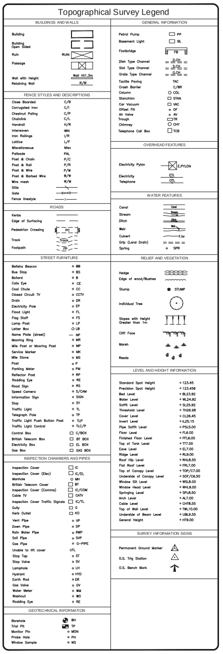

Sheet Index

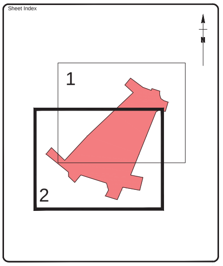

| Rev. | Date | Description |
|---|---|---|
| A | 22/03/18 | River Terrace level added |

**MALCOLM HUGHES**
CHARTERED LAND SURVEYORS
65 Cross Street, Sale, Manchester
M33 7HF, Tel: 0161 905 1265
www.malcolmhughes.co.uk
survey@mhls.co.uk

Accreditations

FS 14126

Client
URBAN & CIVIC PLC
WESTMINSTER, ST MARKS COURT
STOCKTON ON TEES, TS17 6QP

Project
SITE AT DEANSGATE
MANCHESTER

Drawing Title
TOPOGRAPHICAL SURVEY

| | | | | |
|---|---|---|---|---|
| Drawn By | DCL | 08/03/18 | Survey Date | March 2018 |
| Checked by | CT | 09/03/18 | Scale | A0@1:200scale |

Drawing No 51344/2
Revision A