


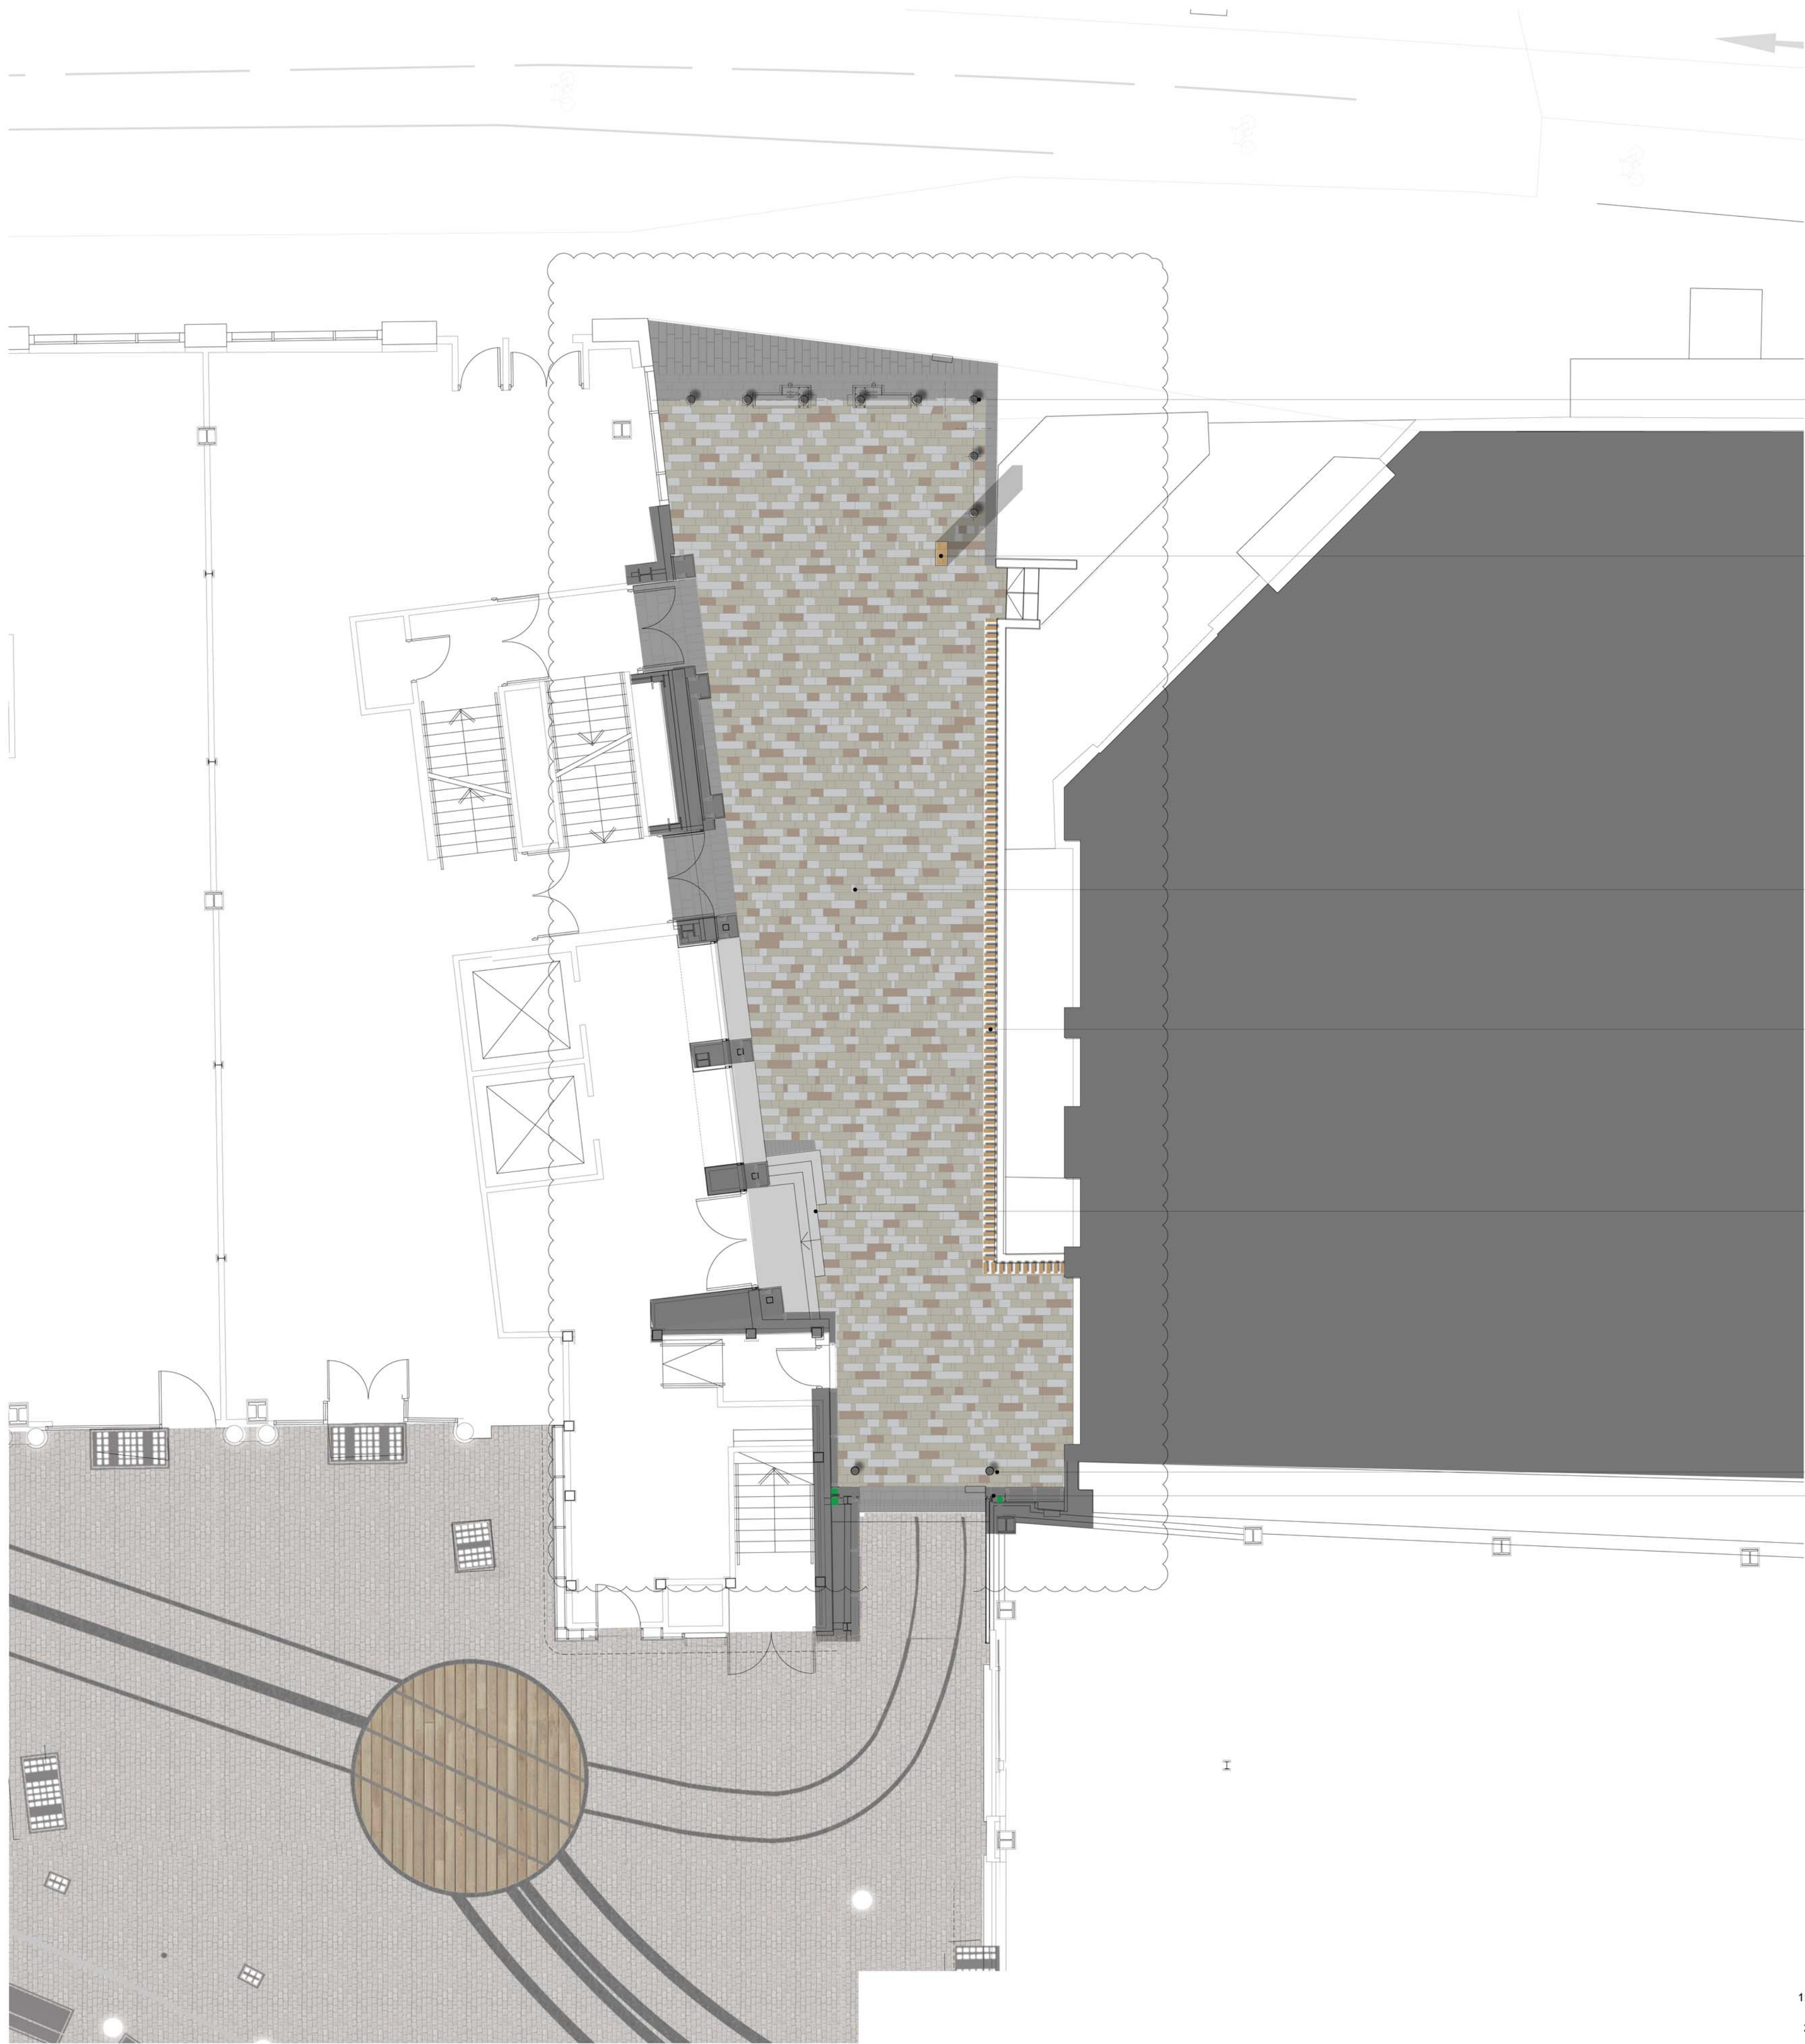

Security bollards, designed to permit access for emergency, and maintenance vehicles

Feature lighting totem within new pavement finish with bronze coloured cladding facing the Coop and Nuffield Health frontages

New quality external paving finish in a blend of colours, suitable for vehicle traffic. New steps to tenant entrance screen in complimentary paving finish

Dark bronze coloured railings, balustrade and support to edge of pavement finish

New entrance steps and glazed screen to tenant lift lobby

Security bollards
Portal gateway entrance



Notes

1. Do not scale off this drawing
2. Drawing to be read in conjunction with the specification and all relevant drawing information
3. Contractor to check all dimensions on site
Comprehensive Design Architects to be advised of any discrepancies between this drawing and site conditions immediately
4. Dimensions are in millimetres unless otherwise stated

Registered Office : Comprehensive Design Architects Limited
16 Moray Place EDINBURGH EH3 6DT
Registered in Scotland : SC311114

© Comprehensive Design Architects Ltd. All rights reserved

CONSTRUCTION (DESIGN AND MANAGEMENT) REGULATIONS 2015

This drawing is to be read in conjunction with CDA's Standard Hazard and Risk Assessment of architectural matters (CDM) series drawings.

Works to be carried out in accordance with the Construction Phase plan prepared by the Principal Contractor.

Drawings based on archive information prepared by others and accuracy cannot be guaranteed.

P3	27.09.21	EXTERNAL LANDSCAPING UPDATED	DO	MJ
P2	21.05.20	GENERAL UPDATES	DO	MJ

Rev	Date	Description	drwn	chld
-----	------	-------------	------	------

internal job no	
G1707	
design	revision
PRW-CDA-ZZ-ZZ-DR-A-PL-1013	P2



Comprehensive Design Architects

299 West George Street Glasgow G2 4LF
T: 0141 226 2226 www.cda-group.co.uk

client
DTZ INVESTORS



project
PRINTWORKS
MANCHESTER

title
PROPOSED
LEVEL 00
CORPORATION ST. ENTRANCE PLAN

date	scale	drawn by	checked by
12.08.19	1:100@A1	LP	AC

status
PLANNING

internal job no	
G1707	
design	revision
PRW-CDA-ZZ-ZZ-DR-A-PL-1013	P3