


Building Details


15 x 15 x 5.4 Side Height External
Un-insulated PVC Roof
Un-insulated 0.7mm Walls
15lm PVC and Steel Sock Gutter

Please note sizes shown are central of legs and overall dimensions

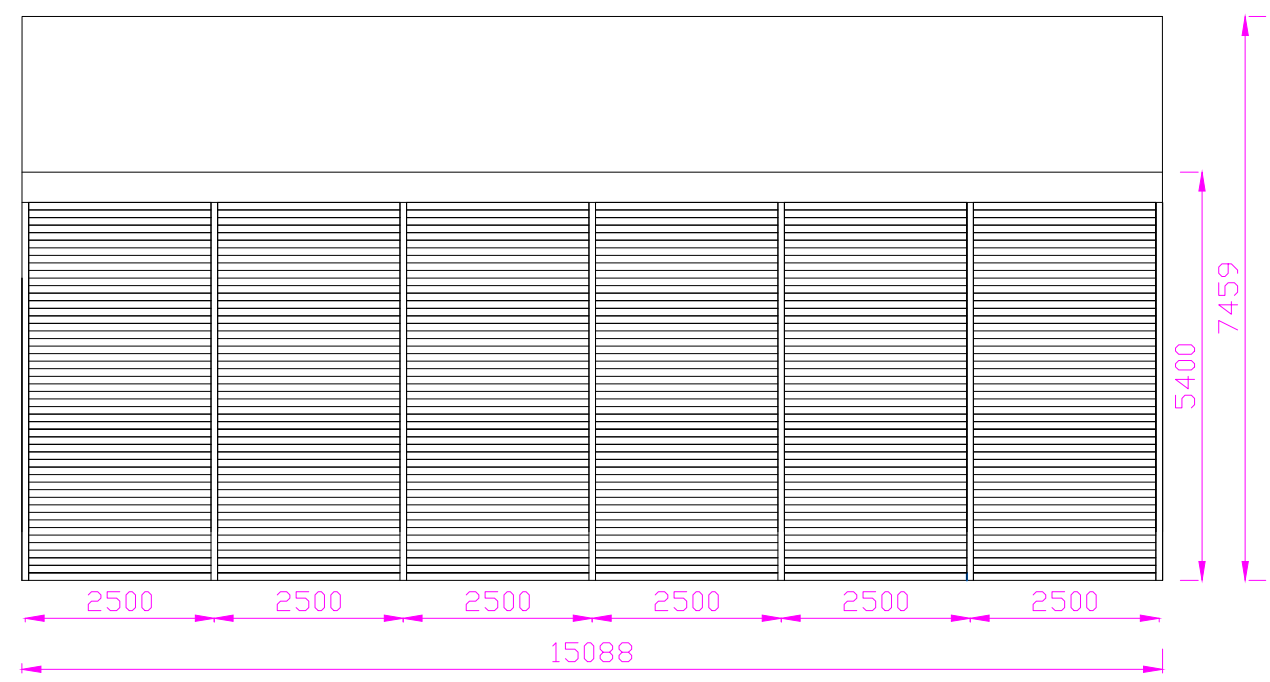


SIDE ELEVATION OF BUILDING (C)

C

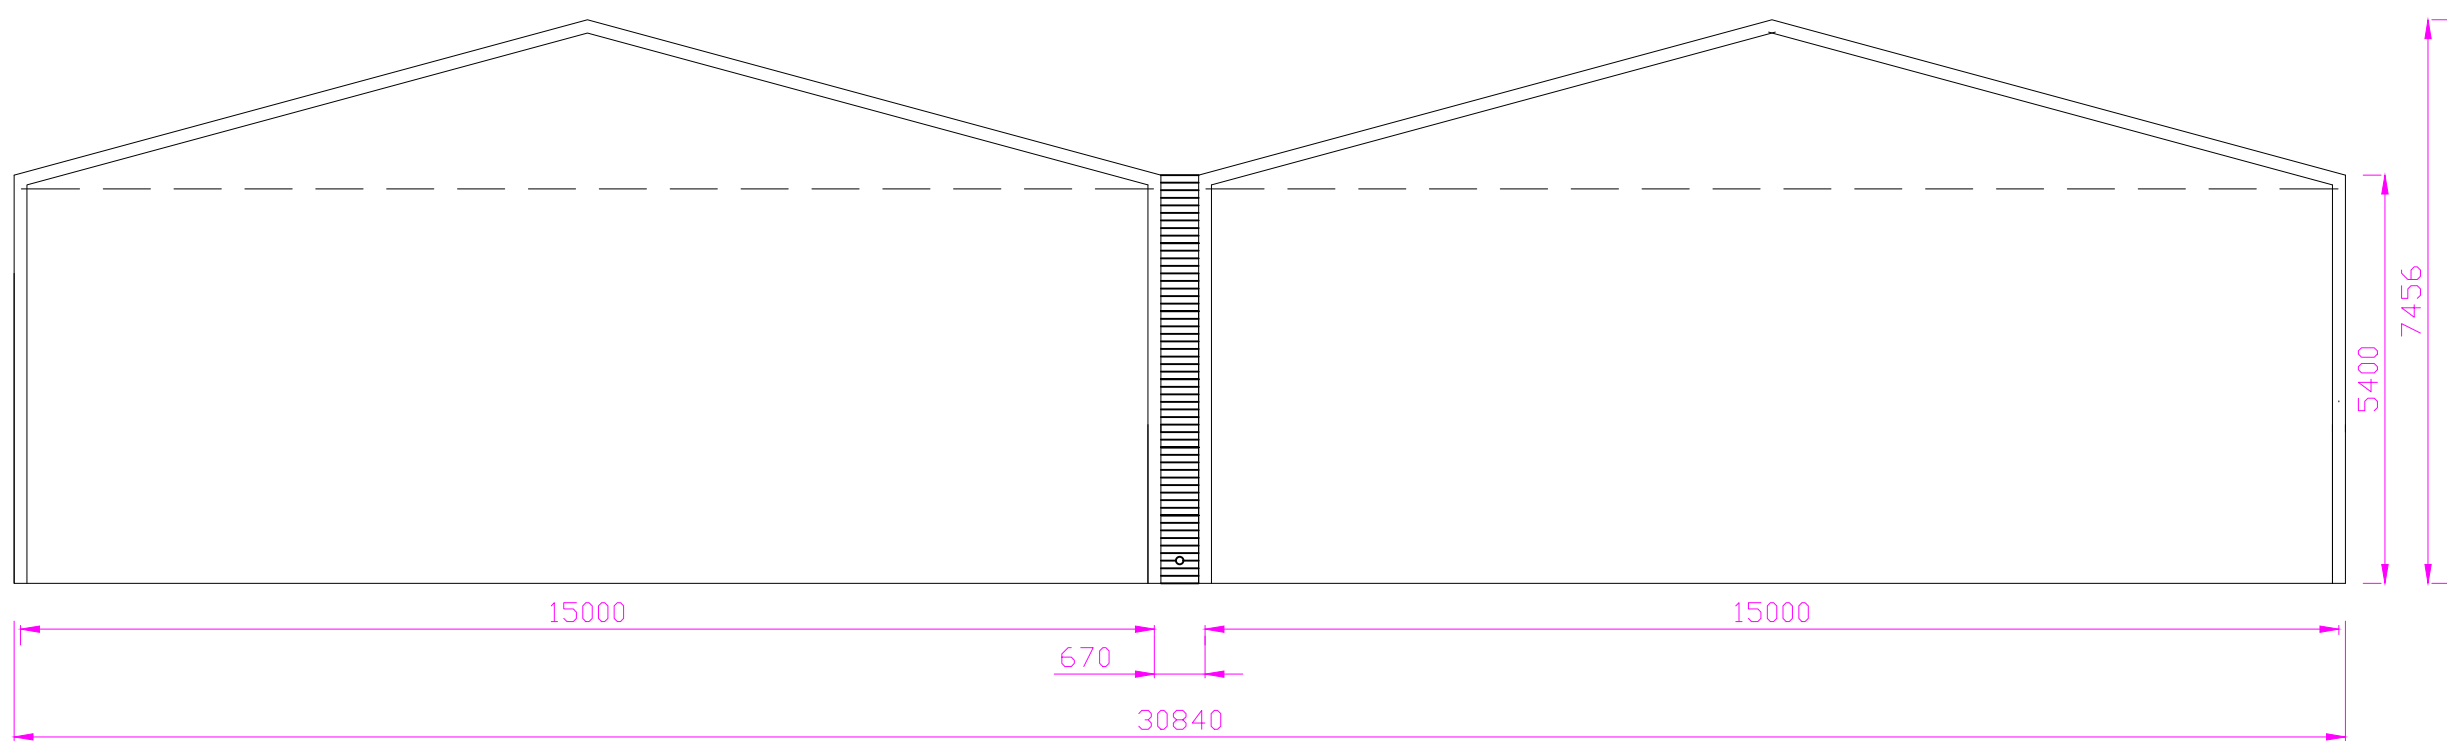


END ELEVATION OF BUILDING (D)

D

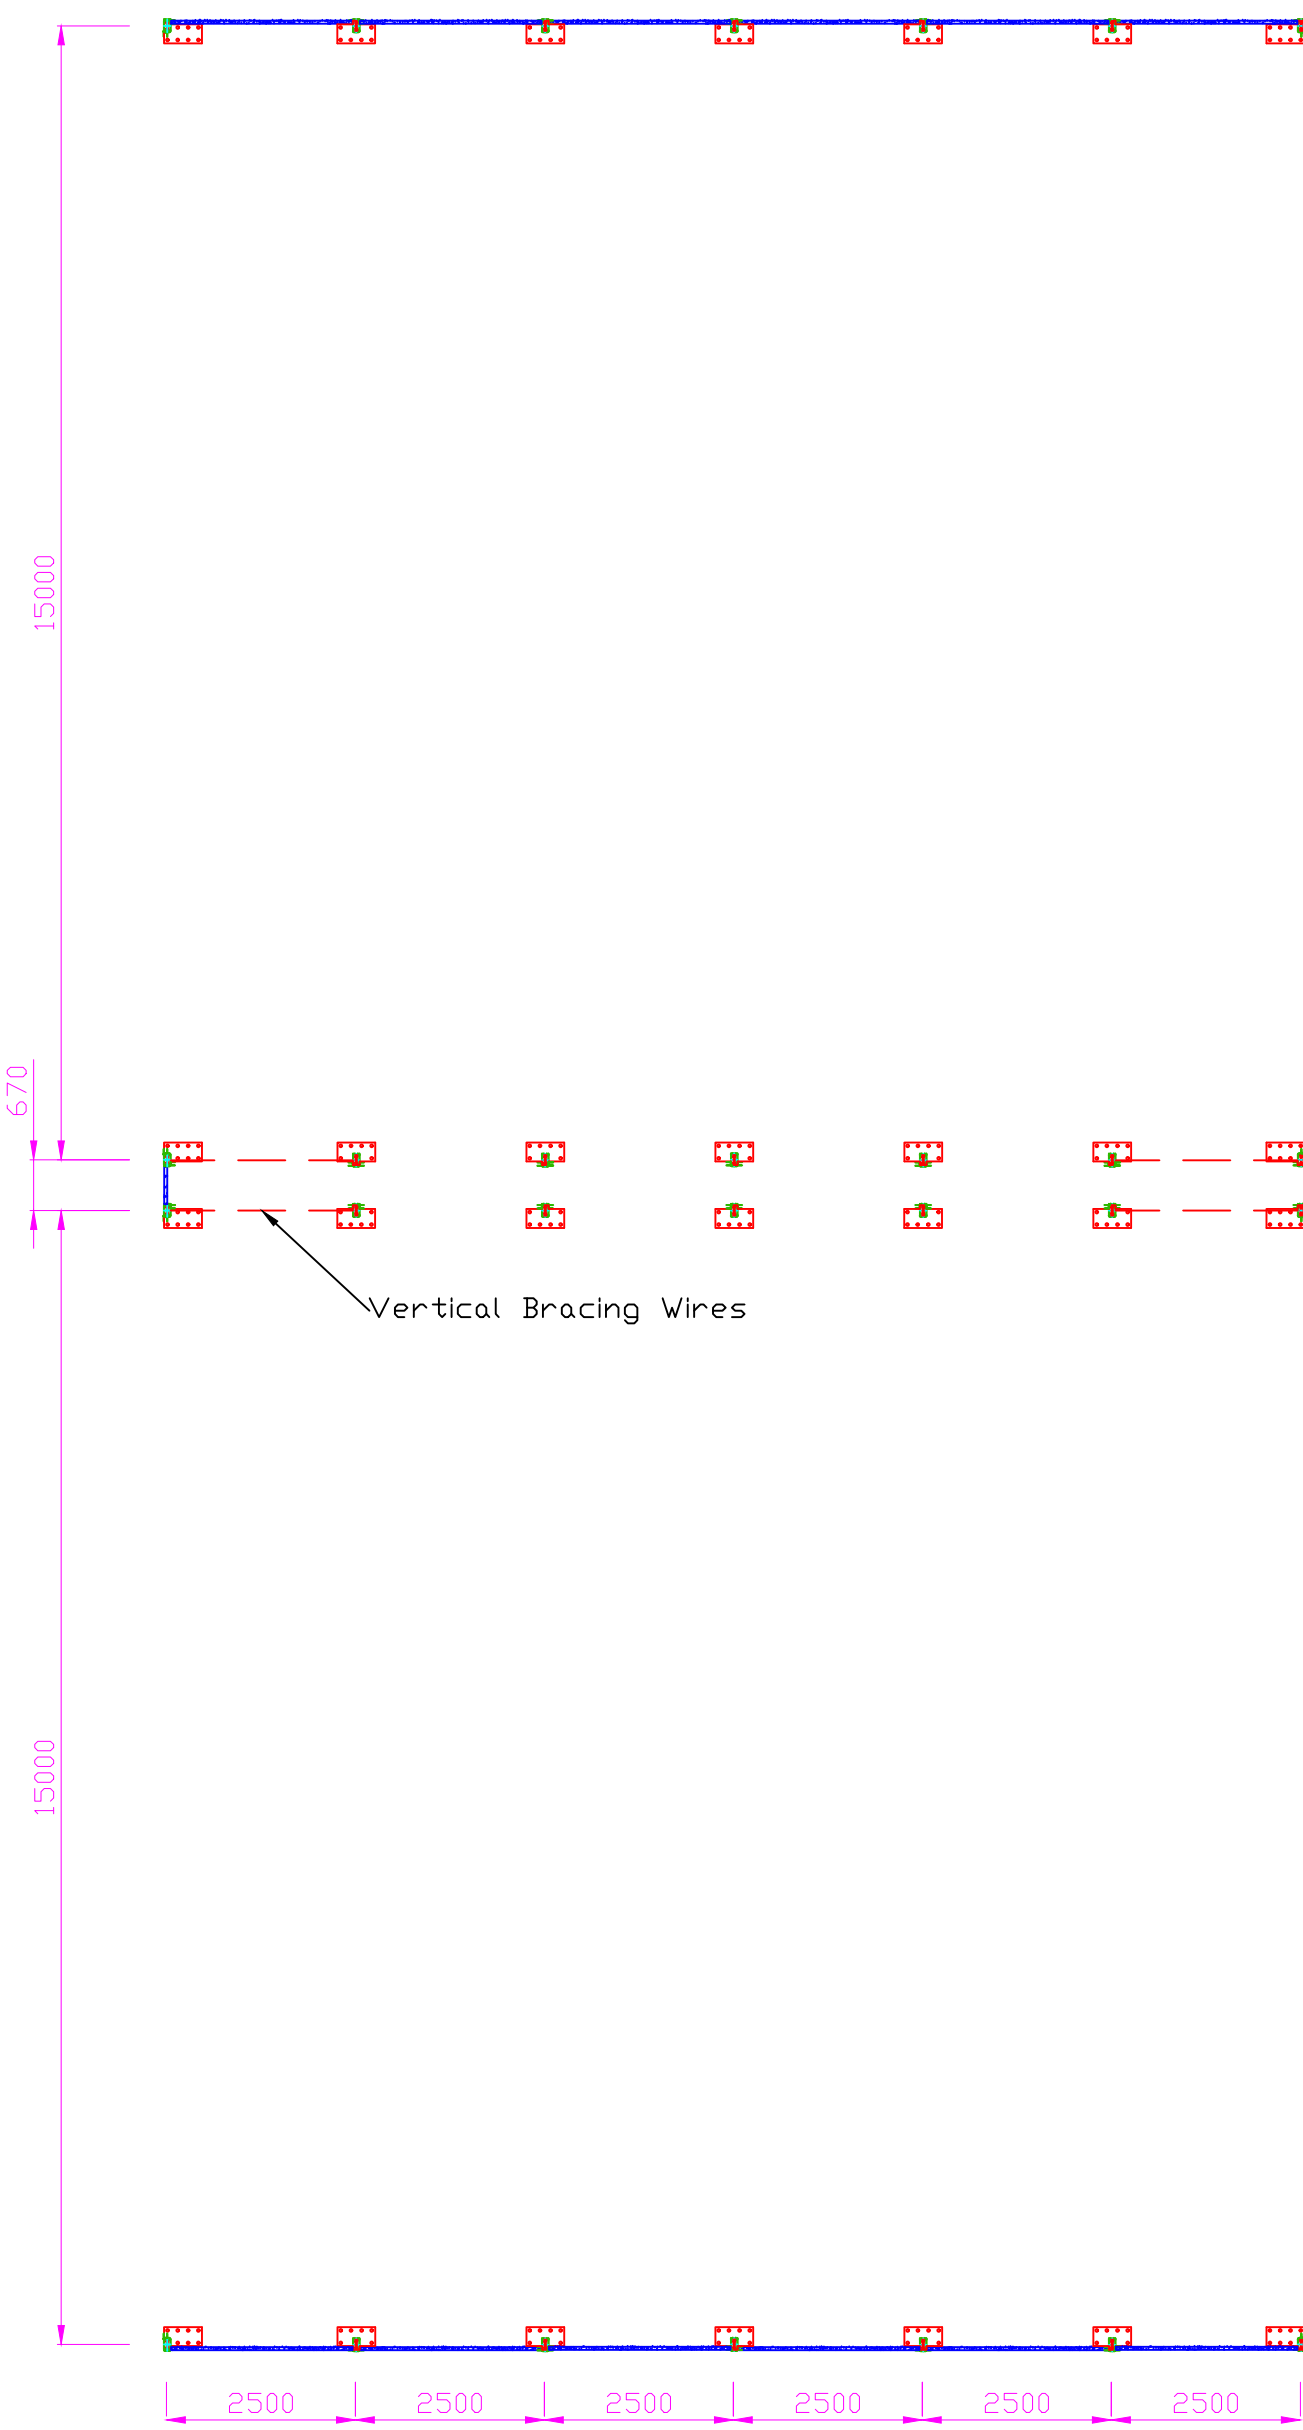


PLAN VIEW SHOWING BUILDING

A

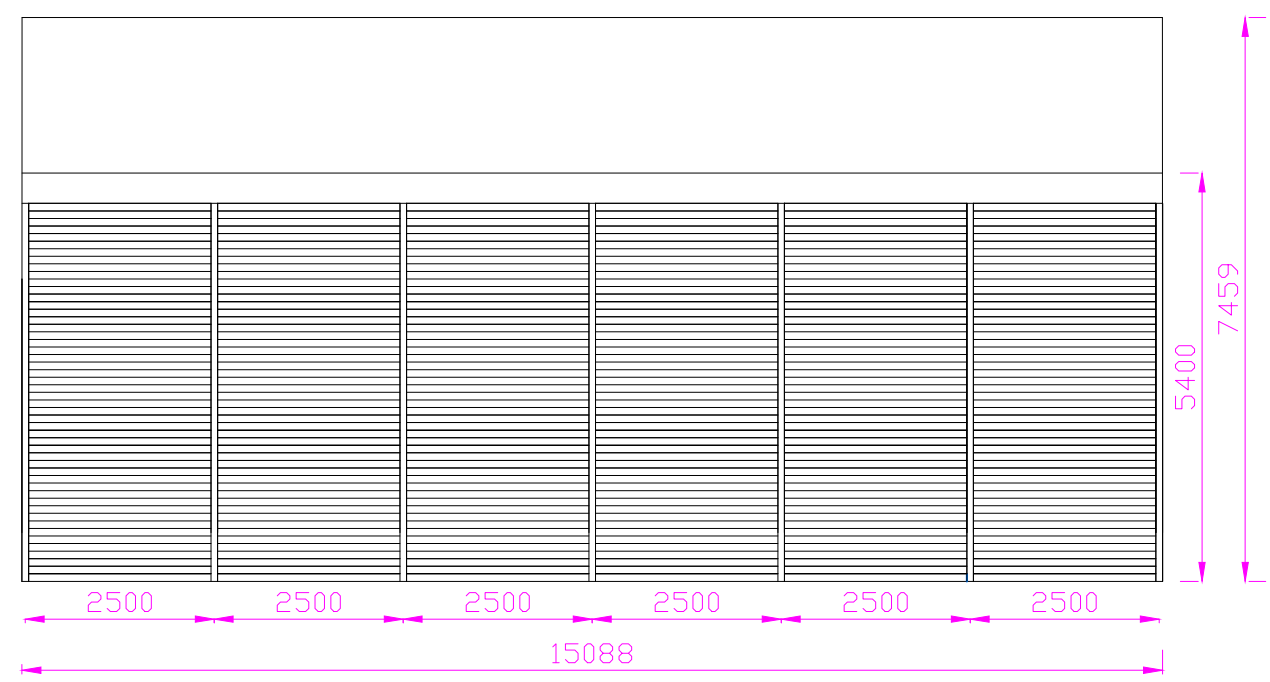


SIDE ELEVATION OF BUILDING (A)

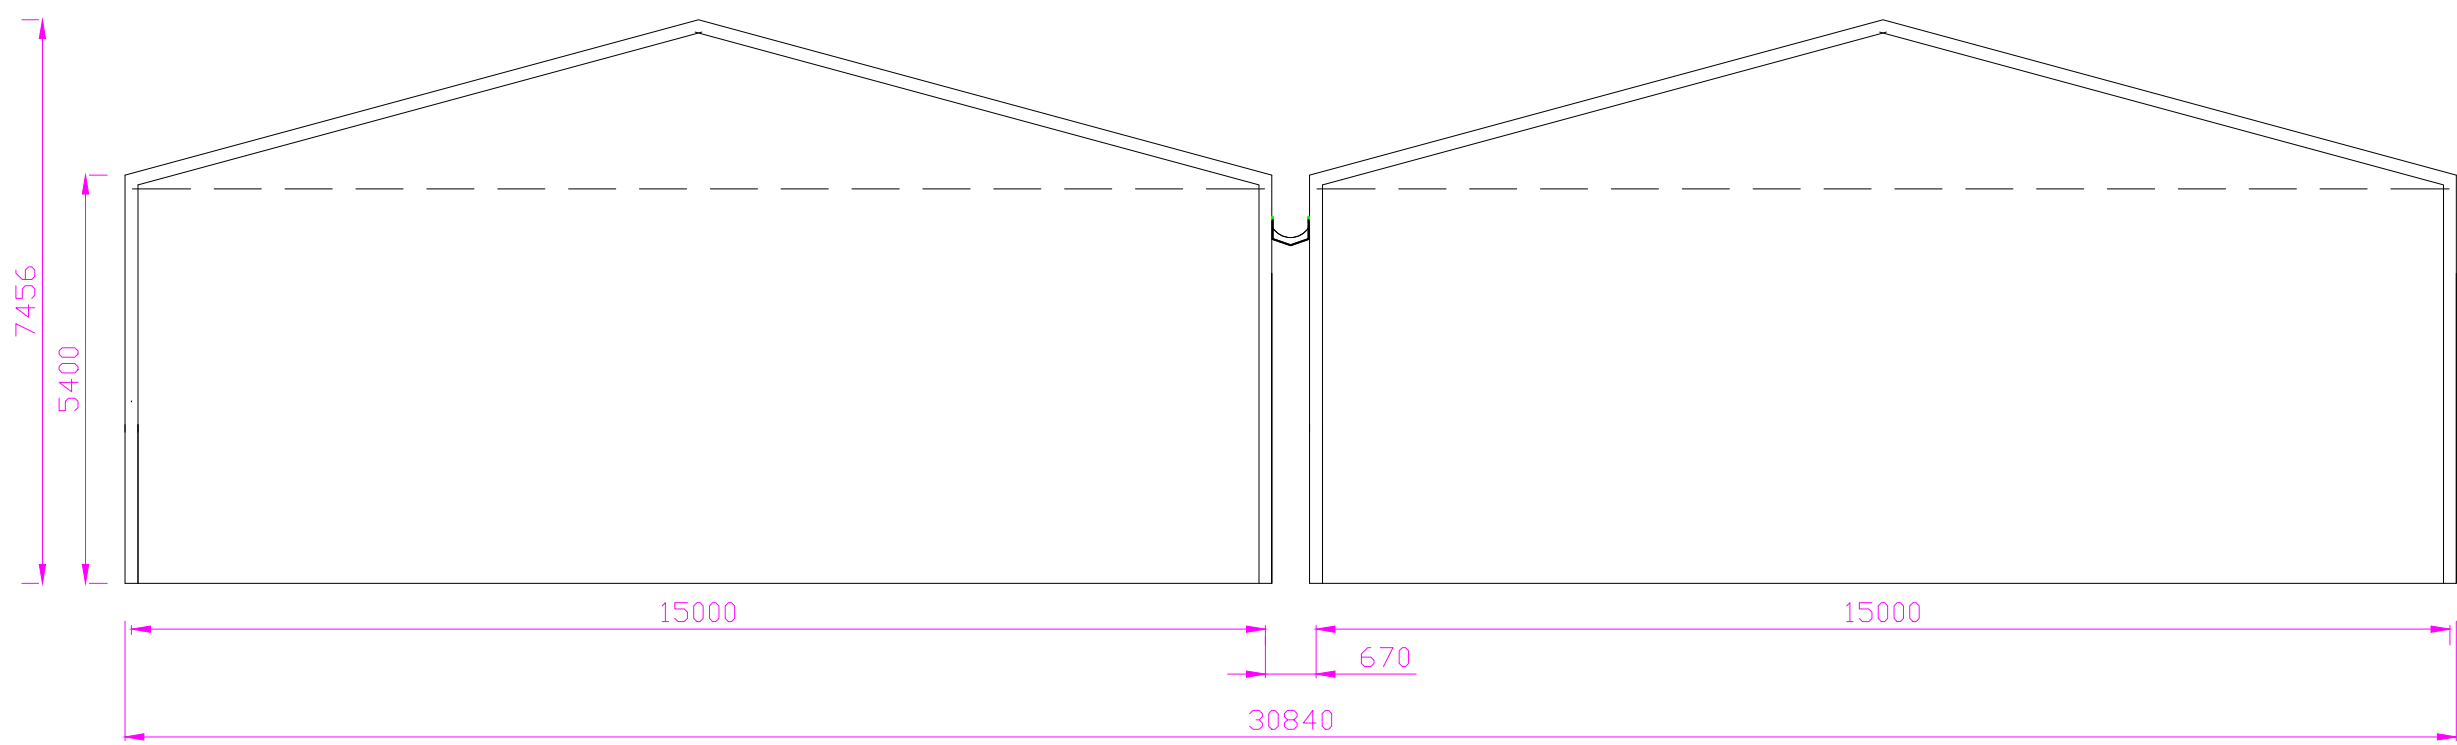


END ELEVATION OF BUILDING (B)

B

REVISION	
 MANOR HOUSE FARM DORDON HALL LANE GRENDON WARWICKSHIRE TEL. 01827 330000	
CLIENT	Mark Carroll
CONTRACT	Cardinal Global Logistics
ITEM	2no 15 x 15 x 5.4 mtr
DATE	21/10/2021
SCALE	1:100 (A0)
DRG.No.	SS00399

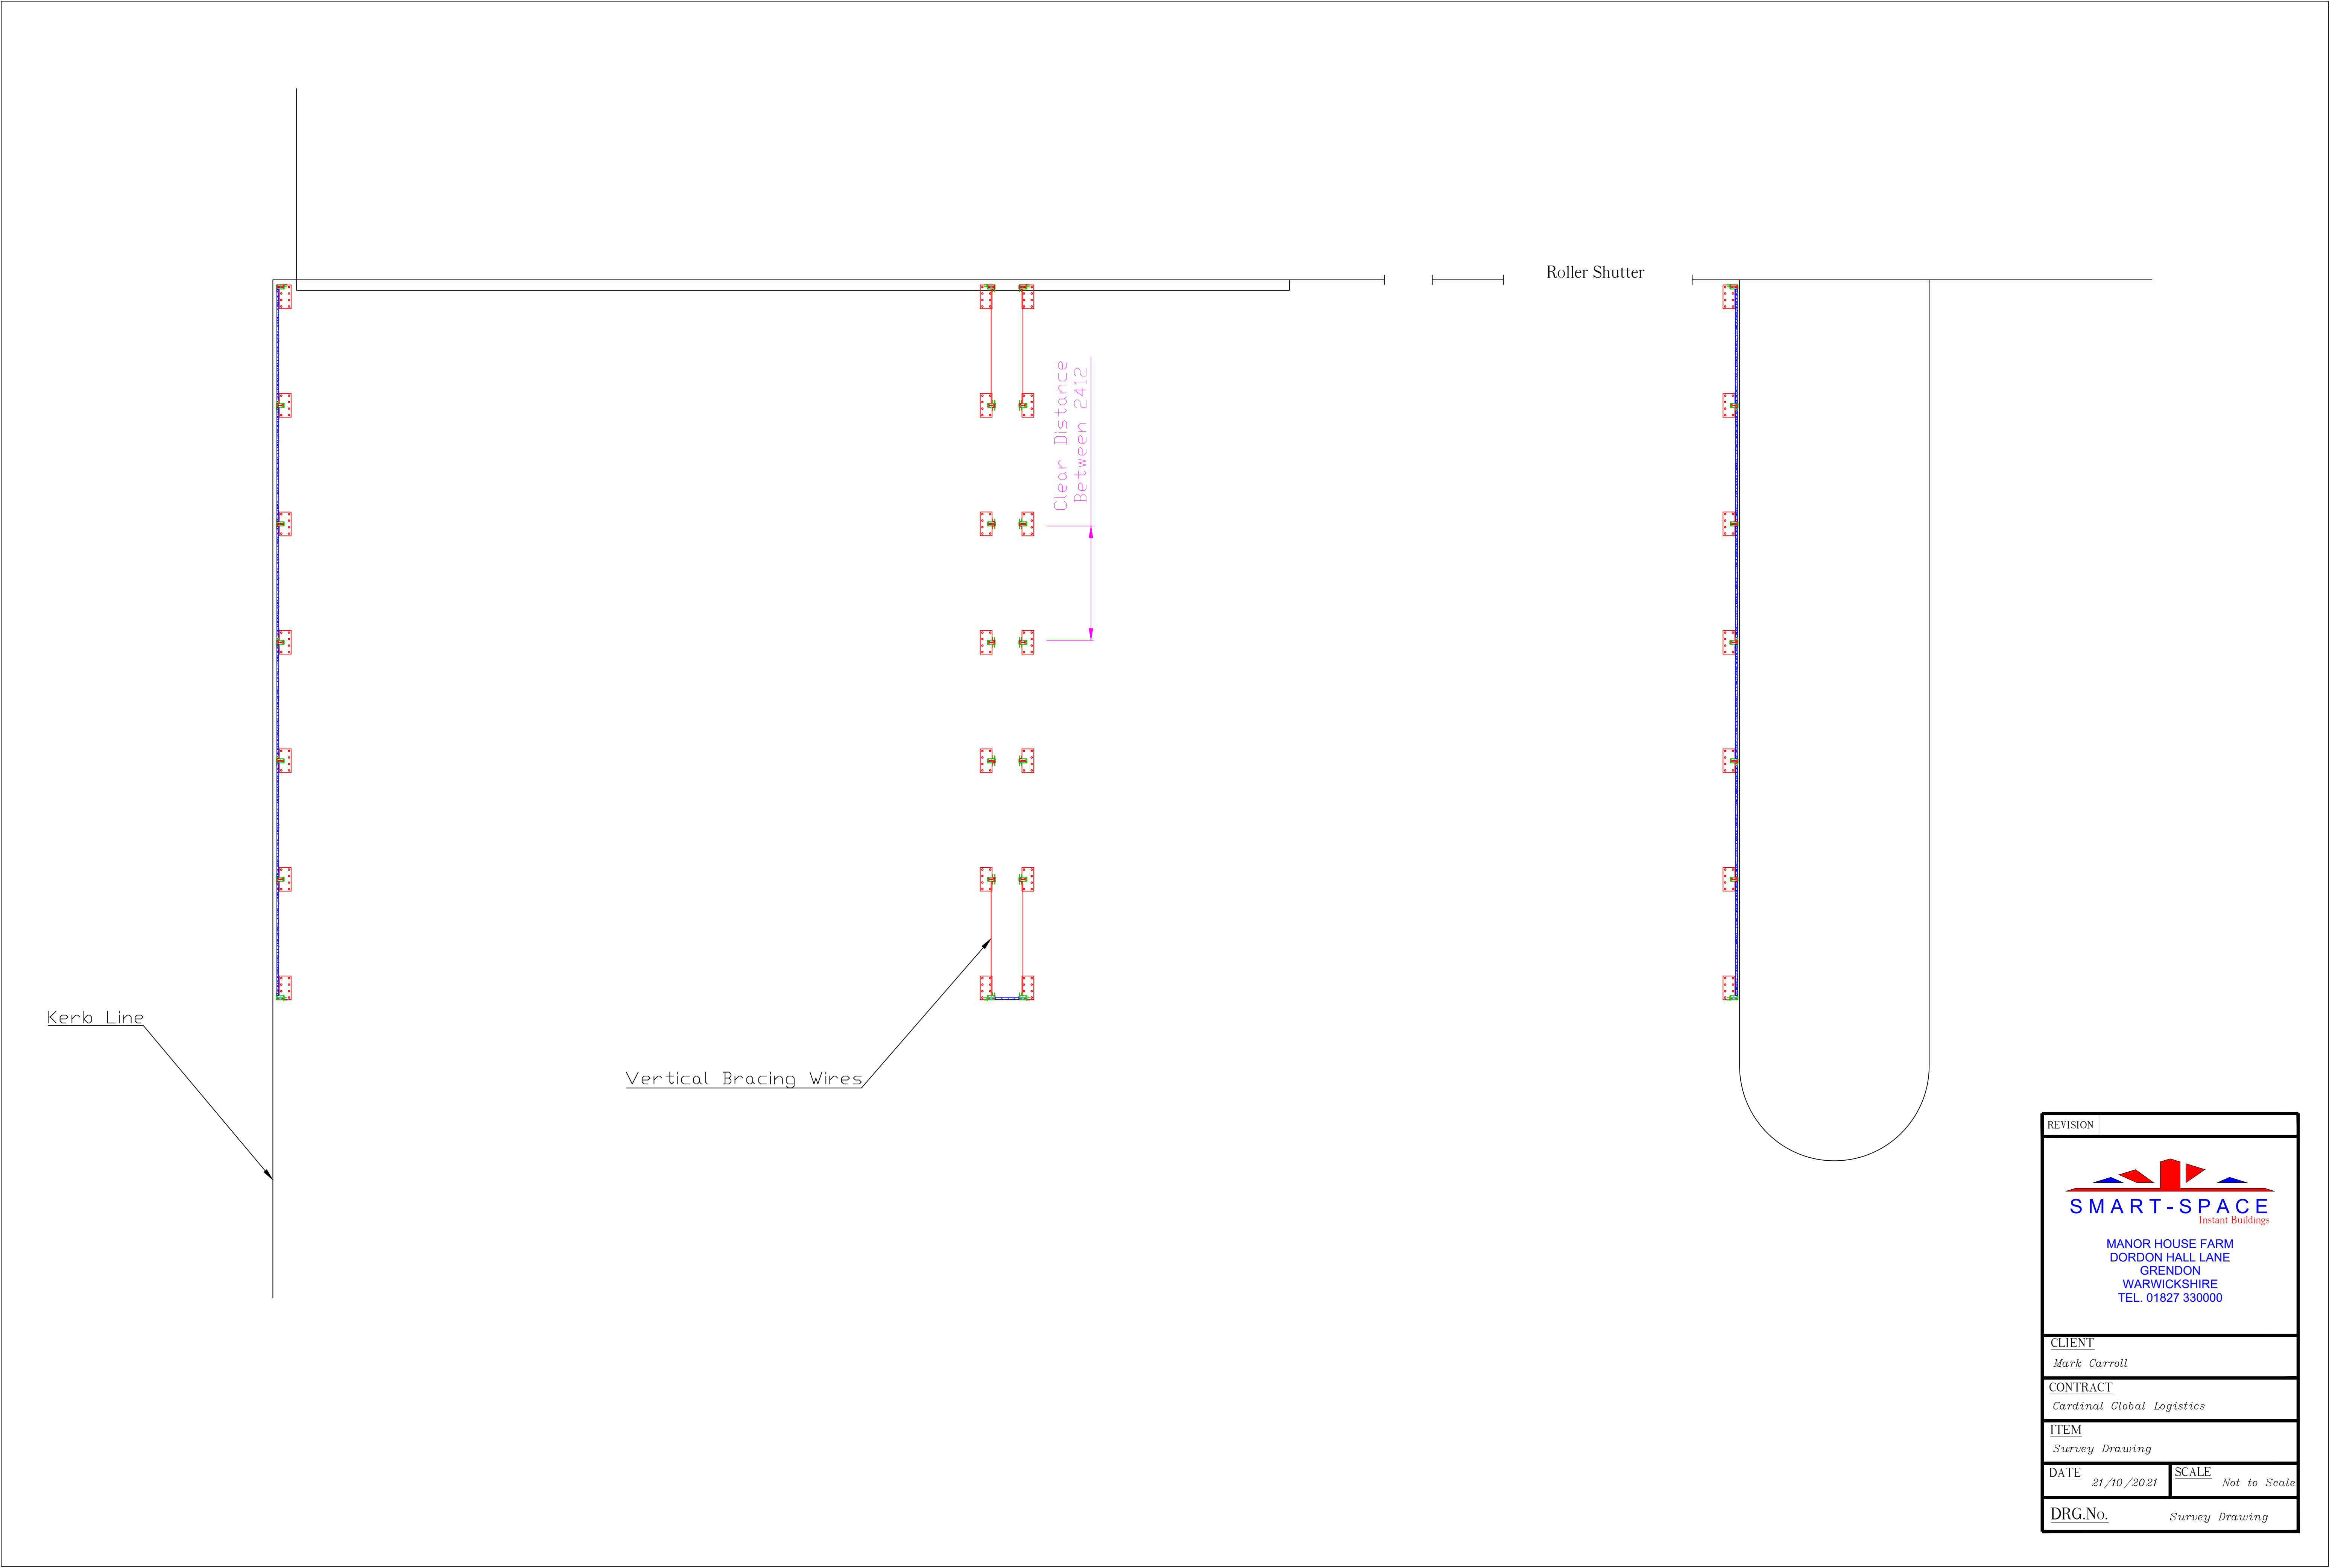

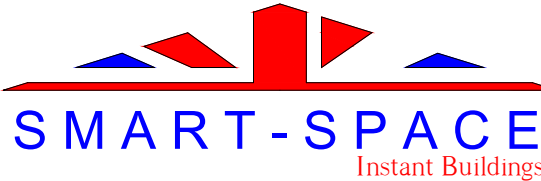REVISION	
 MANOR HOUSE FARM DORDON HALL LANE GRENDON WARWICKSHIRE TEL. 01827 330000 CLIENT Mark Carroll CONTRACT Cardinal Global Logistics ITEM Survey Drawing DATE 21/10/2021 SCALE Not to Scale DRG.No. Survey Drawing	

