
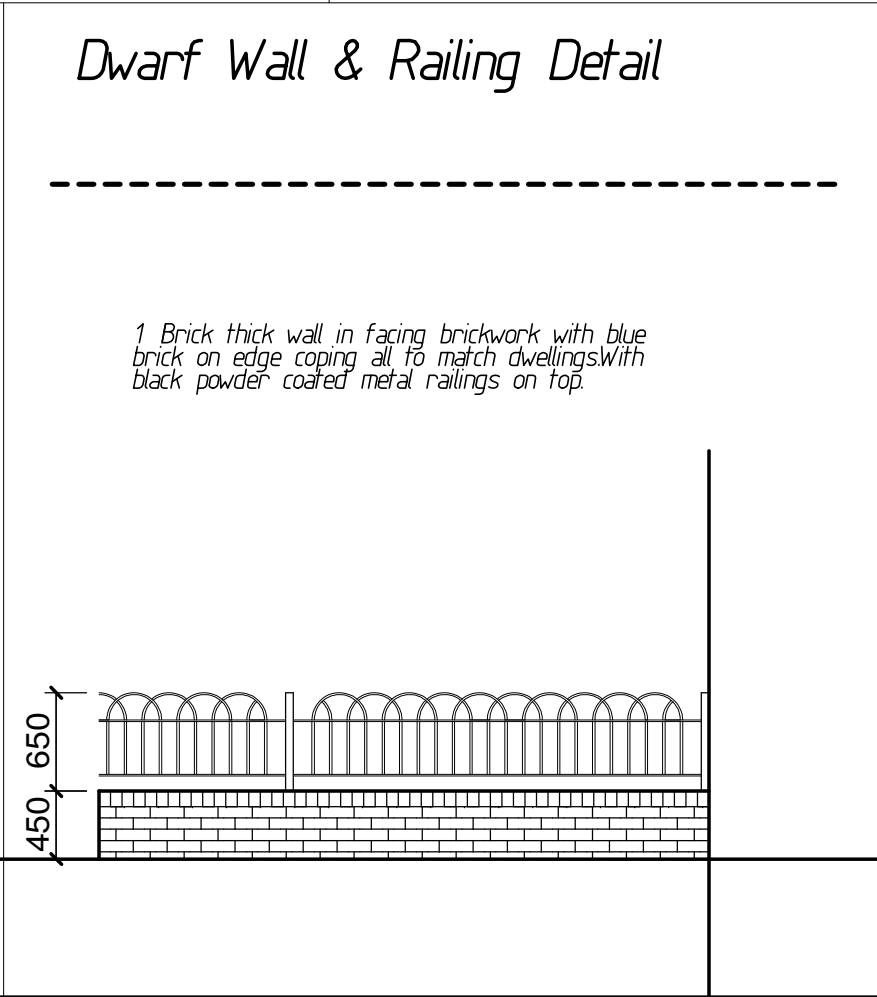
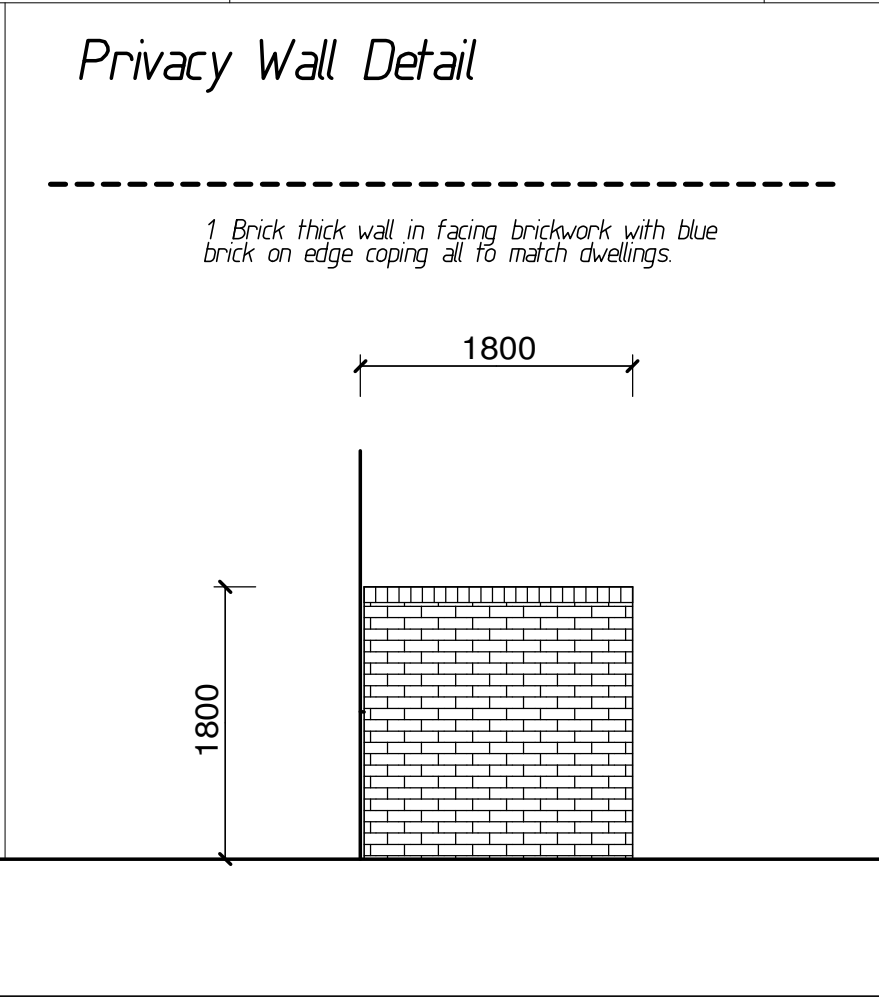
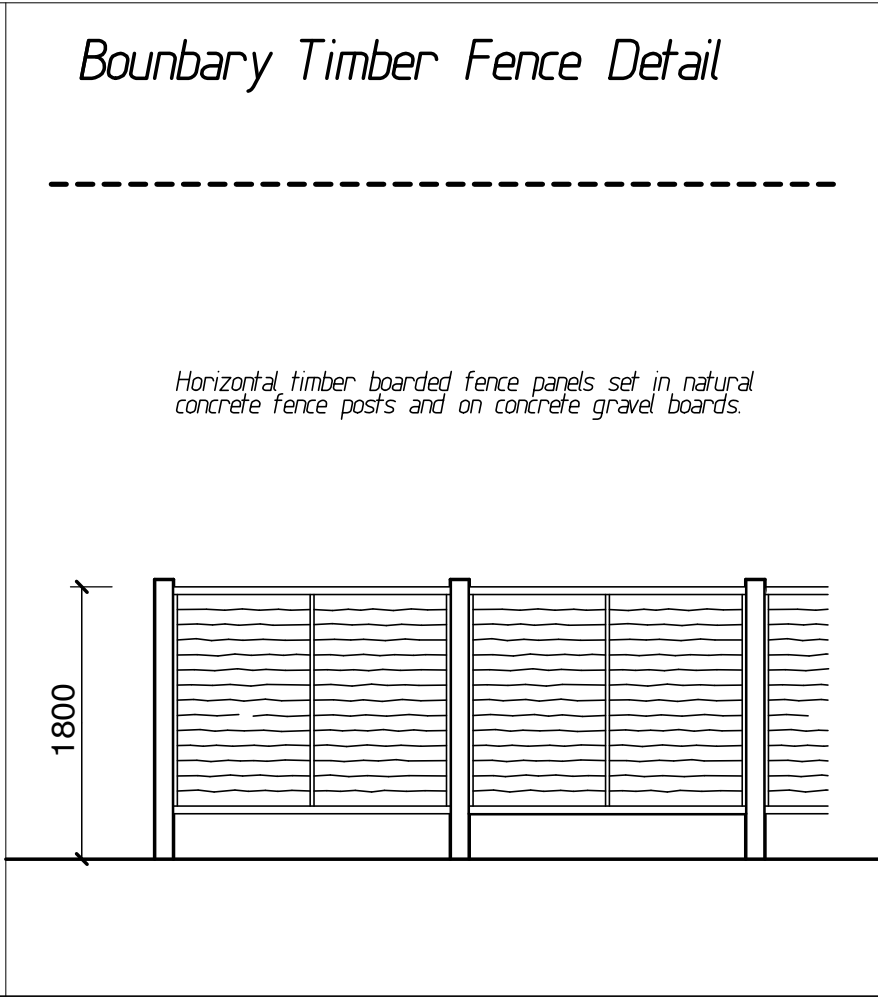
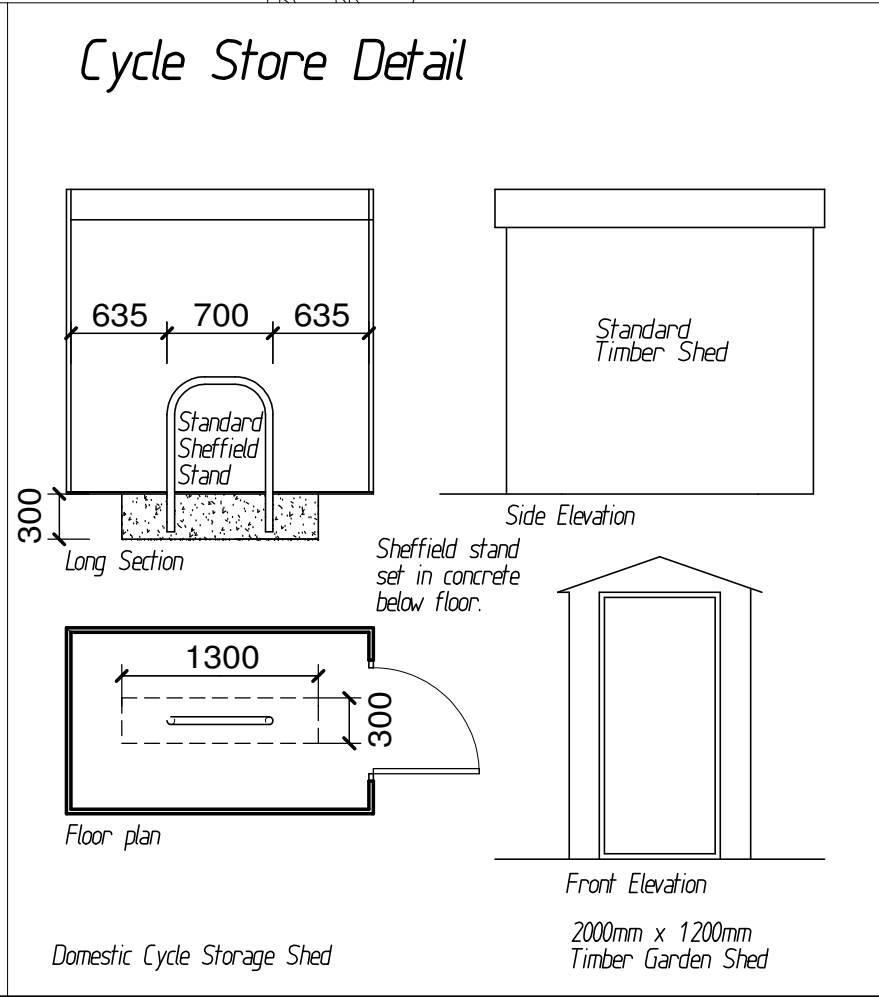
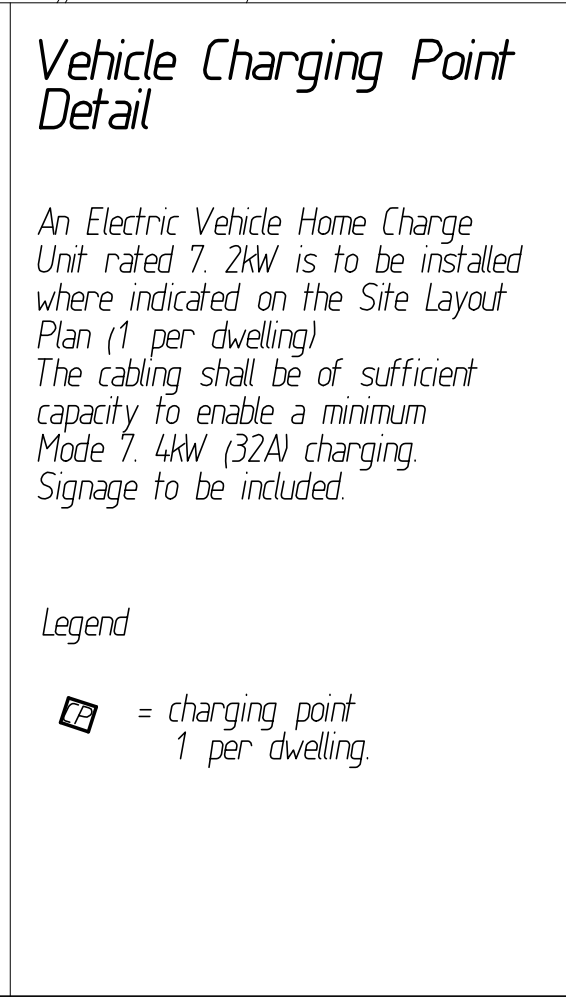
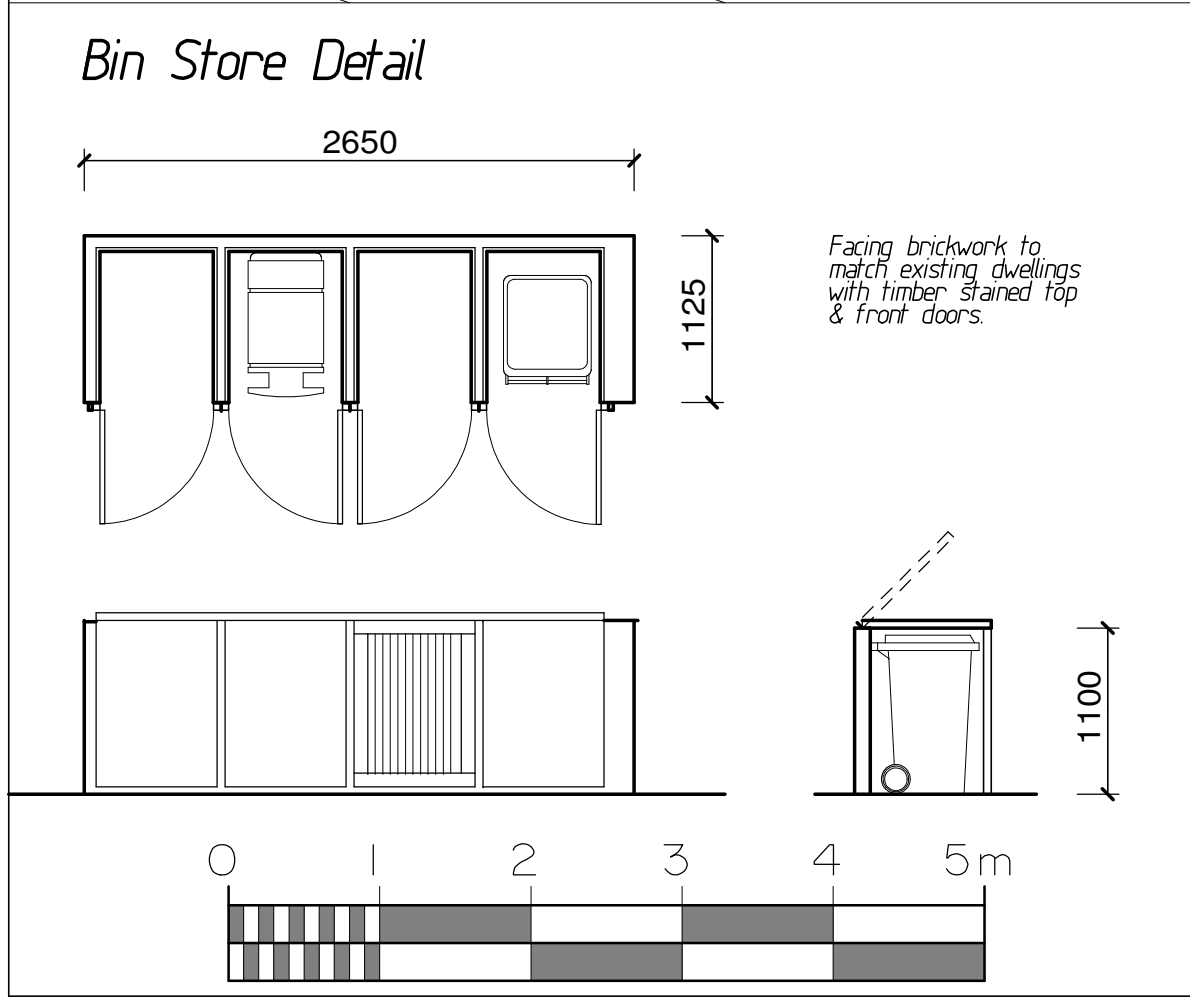


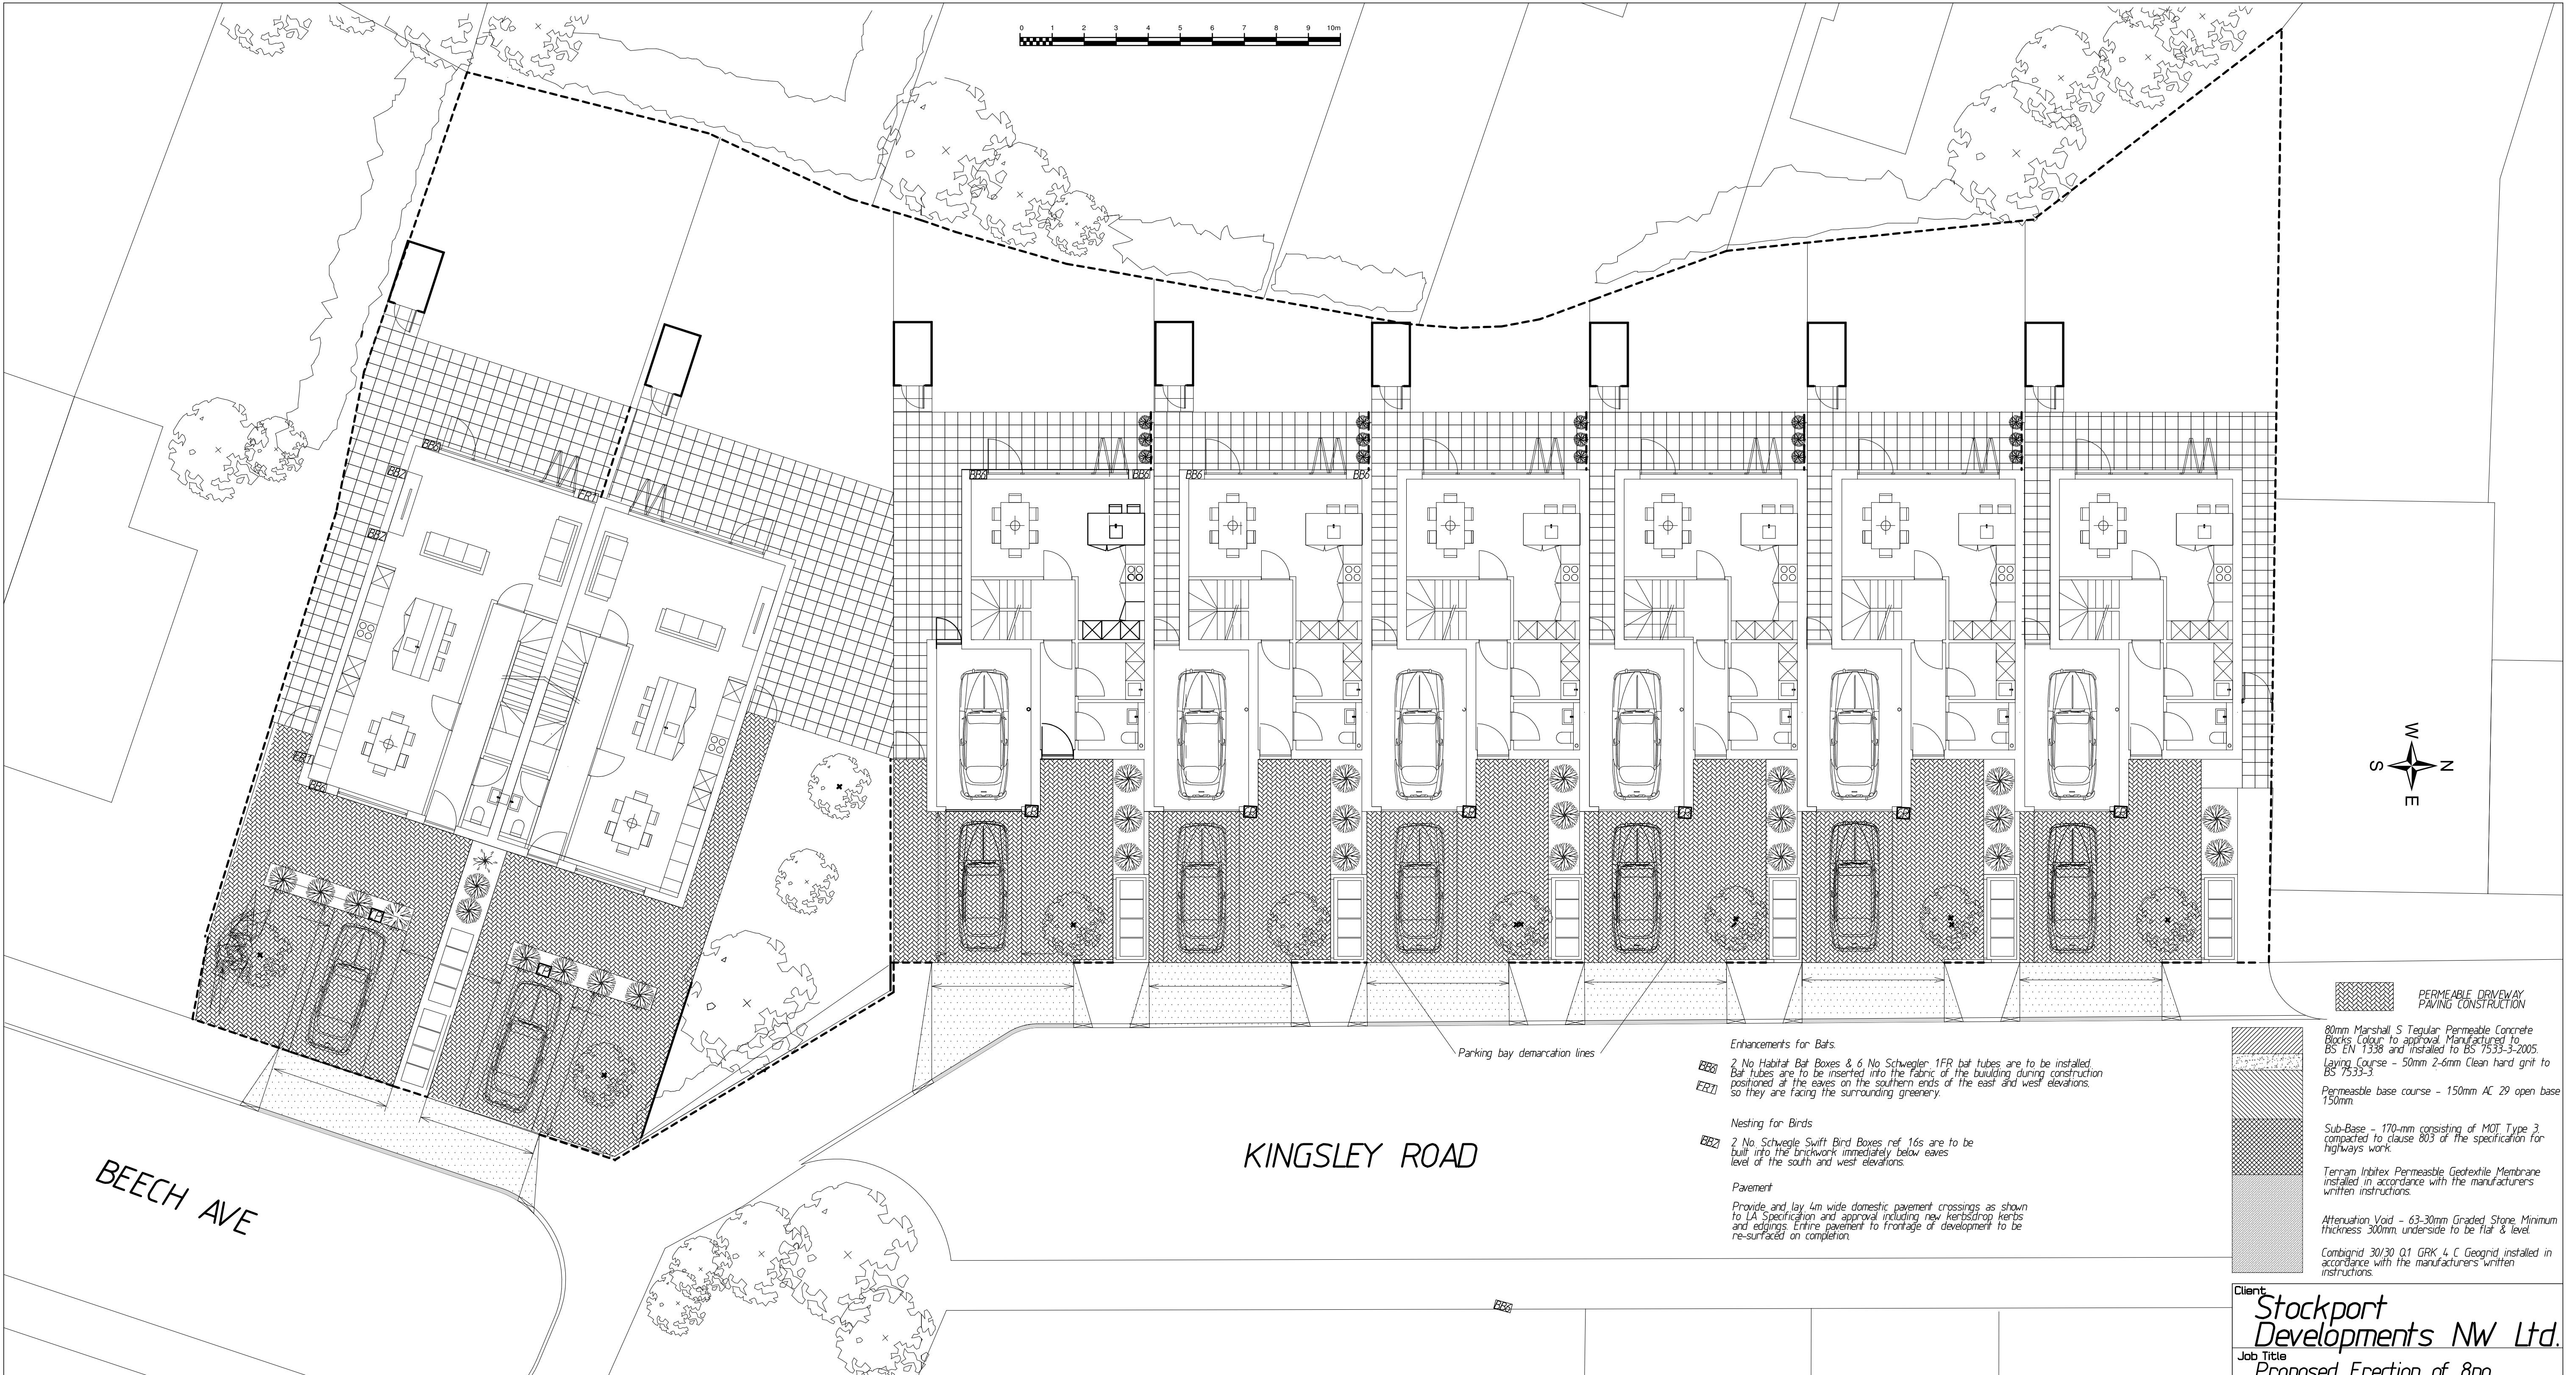

Client: **Stockport Developments NW Ltd.**

Job Title: **Proposed Erection of 8no. Dwelling Houses at 18 & 18A Kingsley Road, Manchester. M22 4NL**

Drawing Title: **Planning Conditions Drawing A**

Date: **May 21** Scale: **1:100A1** Dwg. no.: **King-01**

Revisions	Date	By	Description
A	Nov 21	Conditions revised	

Laurence Jay Limited
Building Design
Beeston Park Lodge, Ridge End Fold
Marple, Stockport, Cheshire. SK6 7EX
Tel/Fax : 0161 427 2699
Mobile : 07818 404457

Chartered Institute of Architectural Technologists