


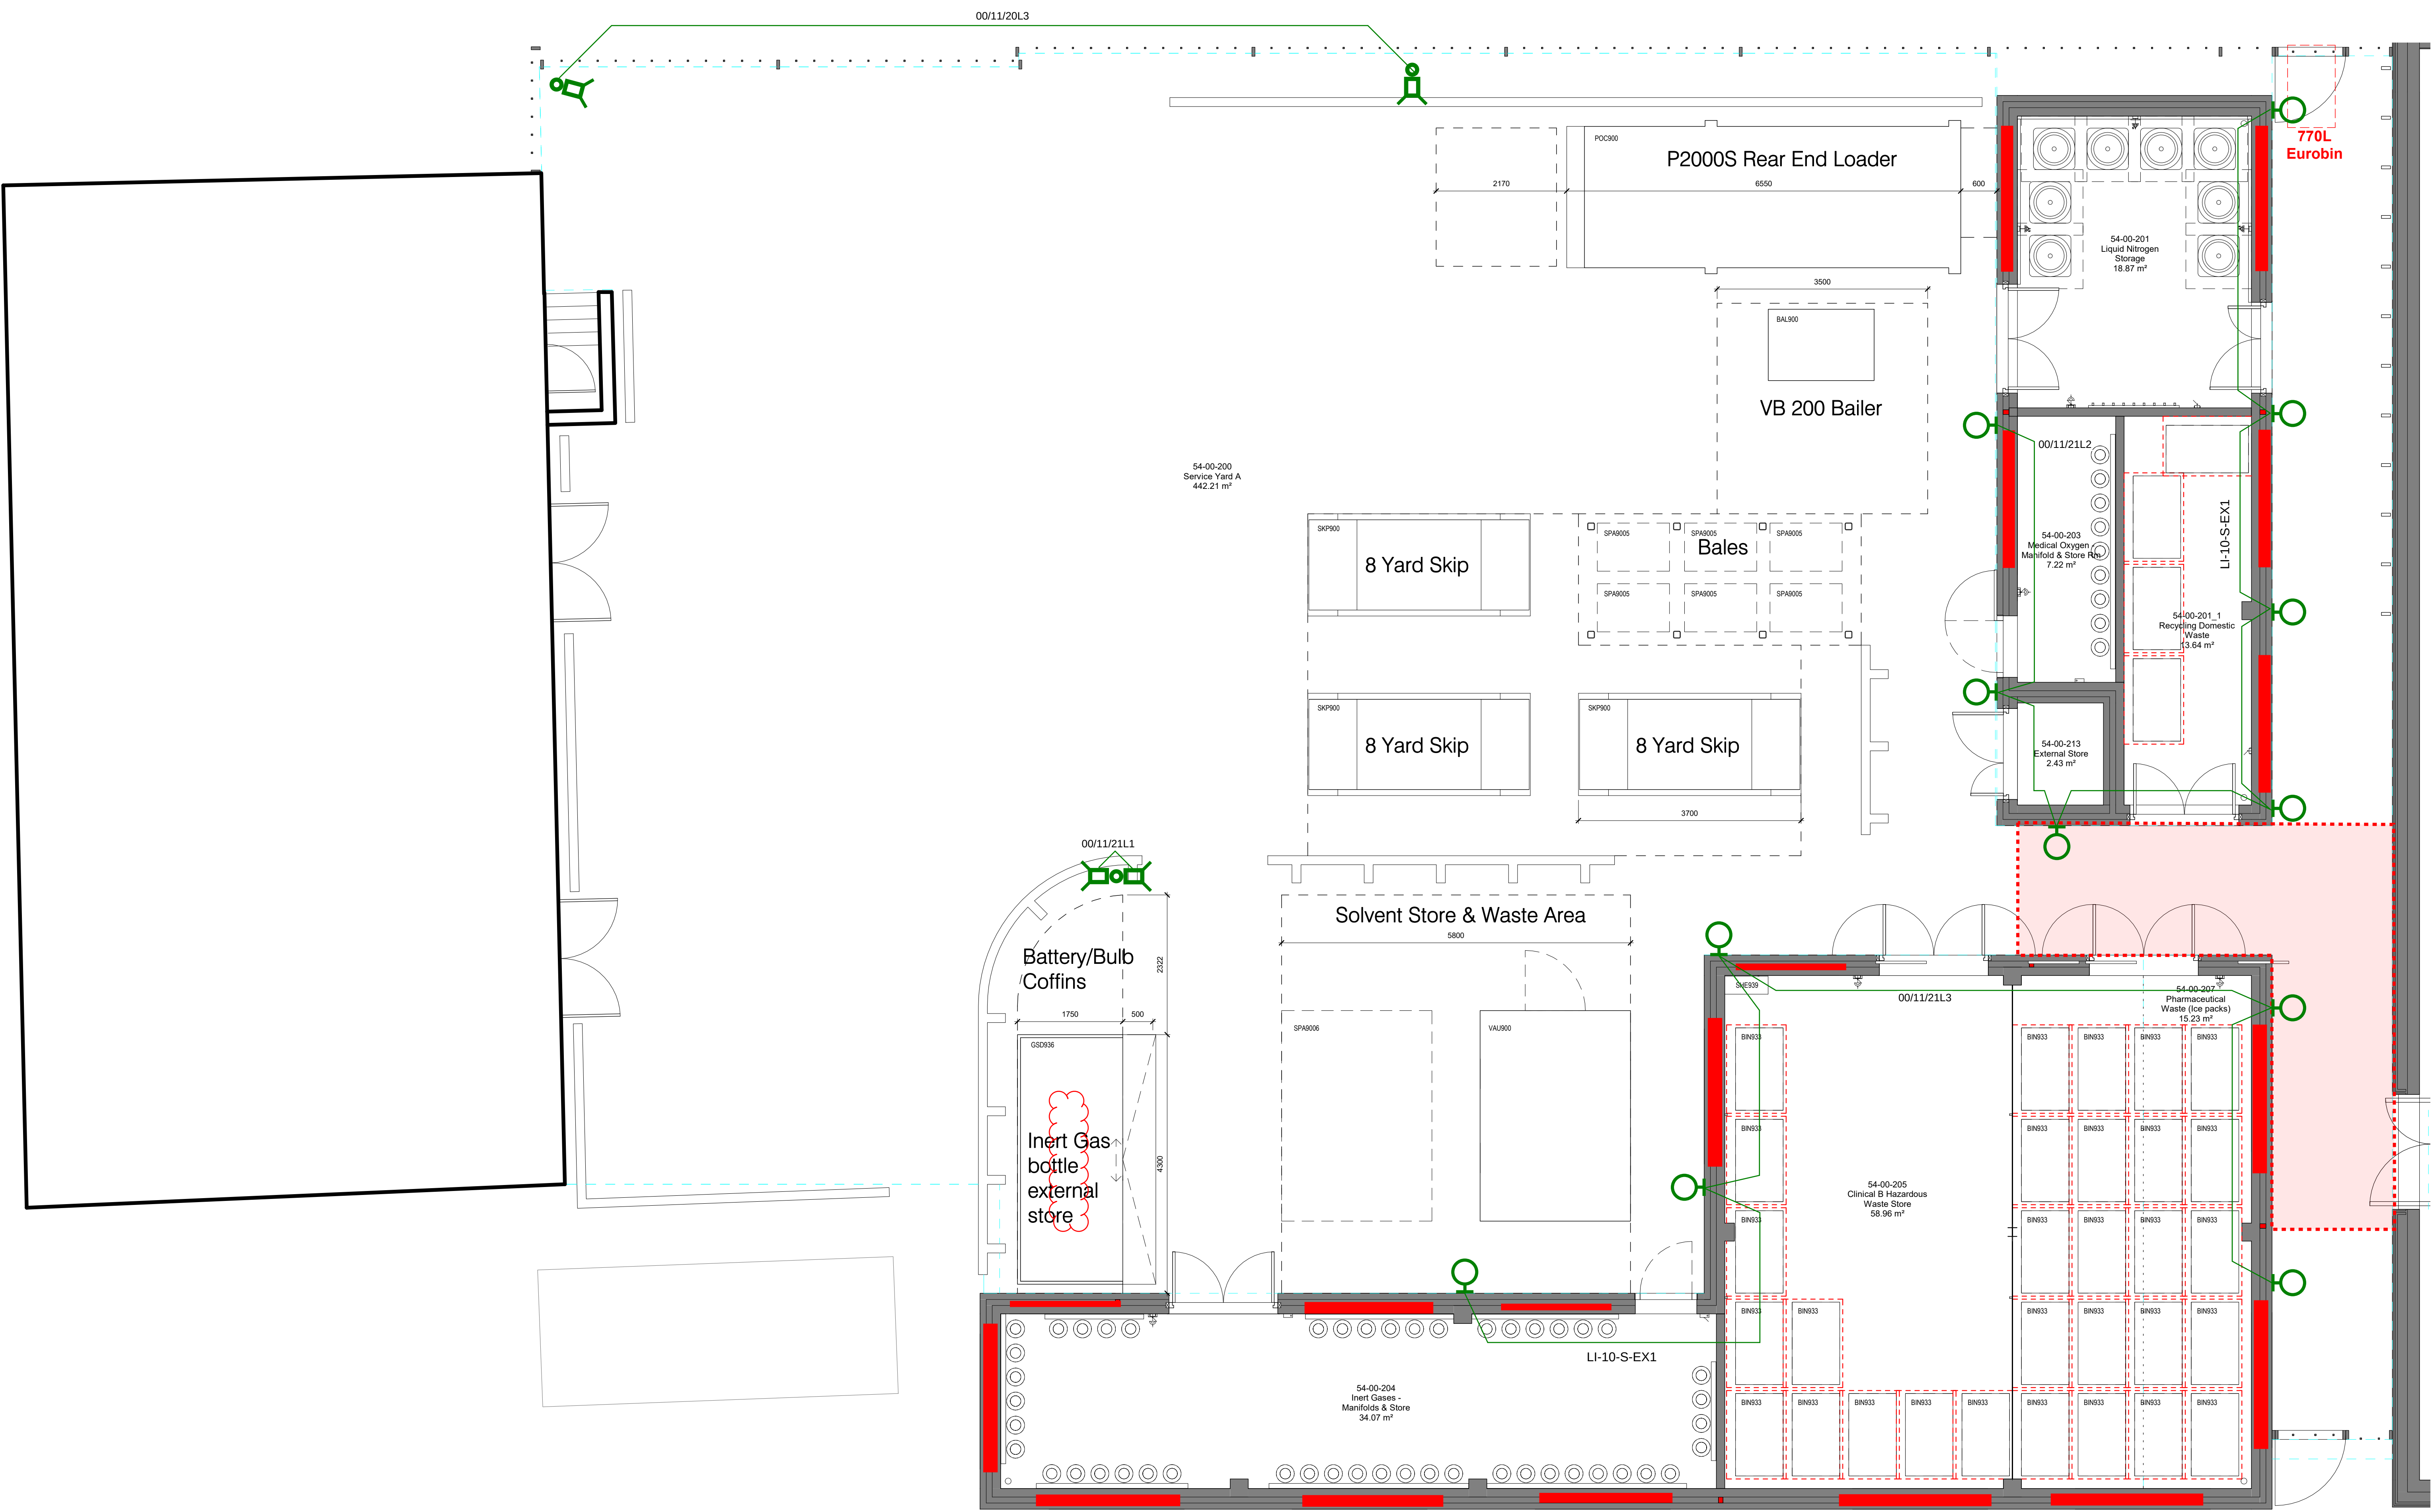

Legend

Whitecroft Kolo IP65 Hood 14.2W External Light [Mounting Height: 1600mm AFFL]

Whitecroft Sirocco Flood 150W Luminaire [Mounting Height: 4000mm on column]

Lighting Control
External lighting to FM compound controlled by external photocell and BMS timesclock. Periods of illumination to be confirmed by Client.

Compliance with ILP Guidance 2011
The external lighting indicated has been designed to minimise obtrusive light, in accordance with the guidance outlined in *ILP Guidance Note 01.2011 - Guidance notes for the reduction of obtrusive light*.

Reference	Description	Lamp/Lumen Package
Q	Whitecroft Kolo IP65 400mm	1008lm 14W
R	Whitecroft Sirocco Flood 1200mm	14840lm 150W