


P:\2019\1994 COLLYHURST NG\01 CAD\02 SHEET LAYOUT\1994-COLLYHURST PLANNING\1994-EXA-00-GF-DR-L-201.DWG

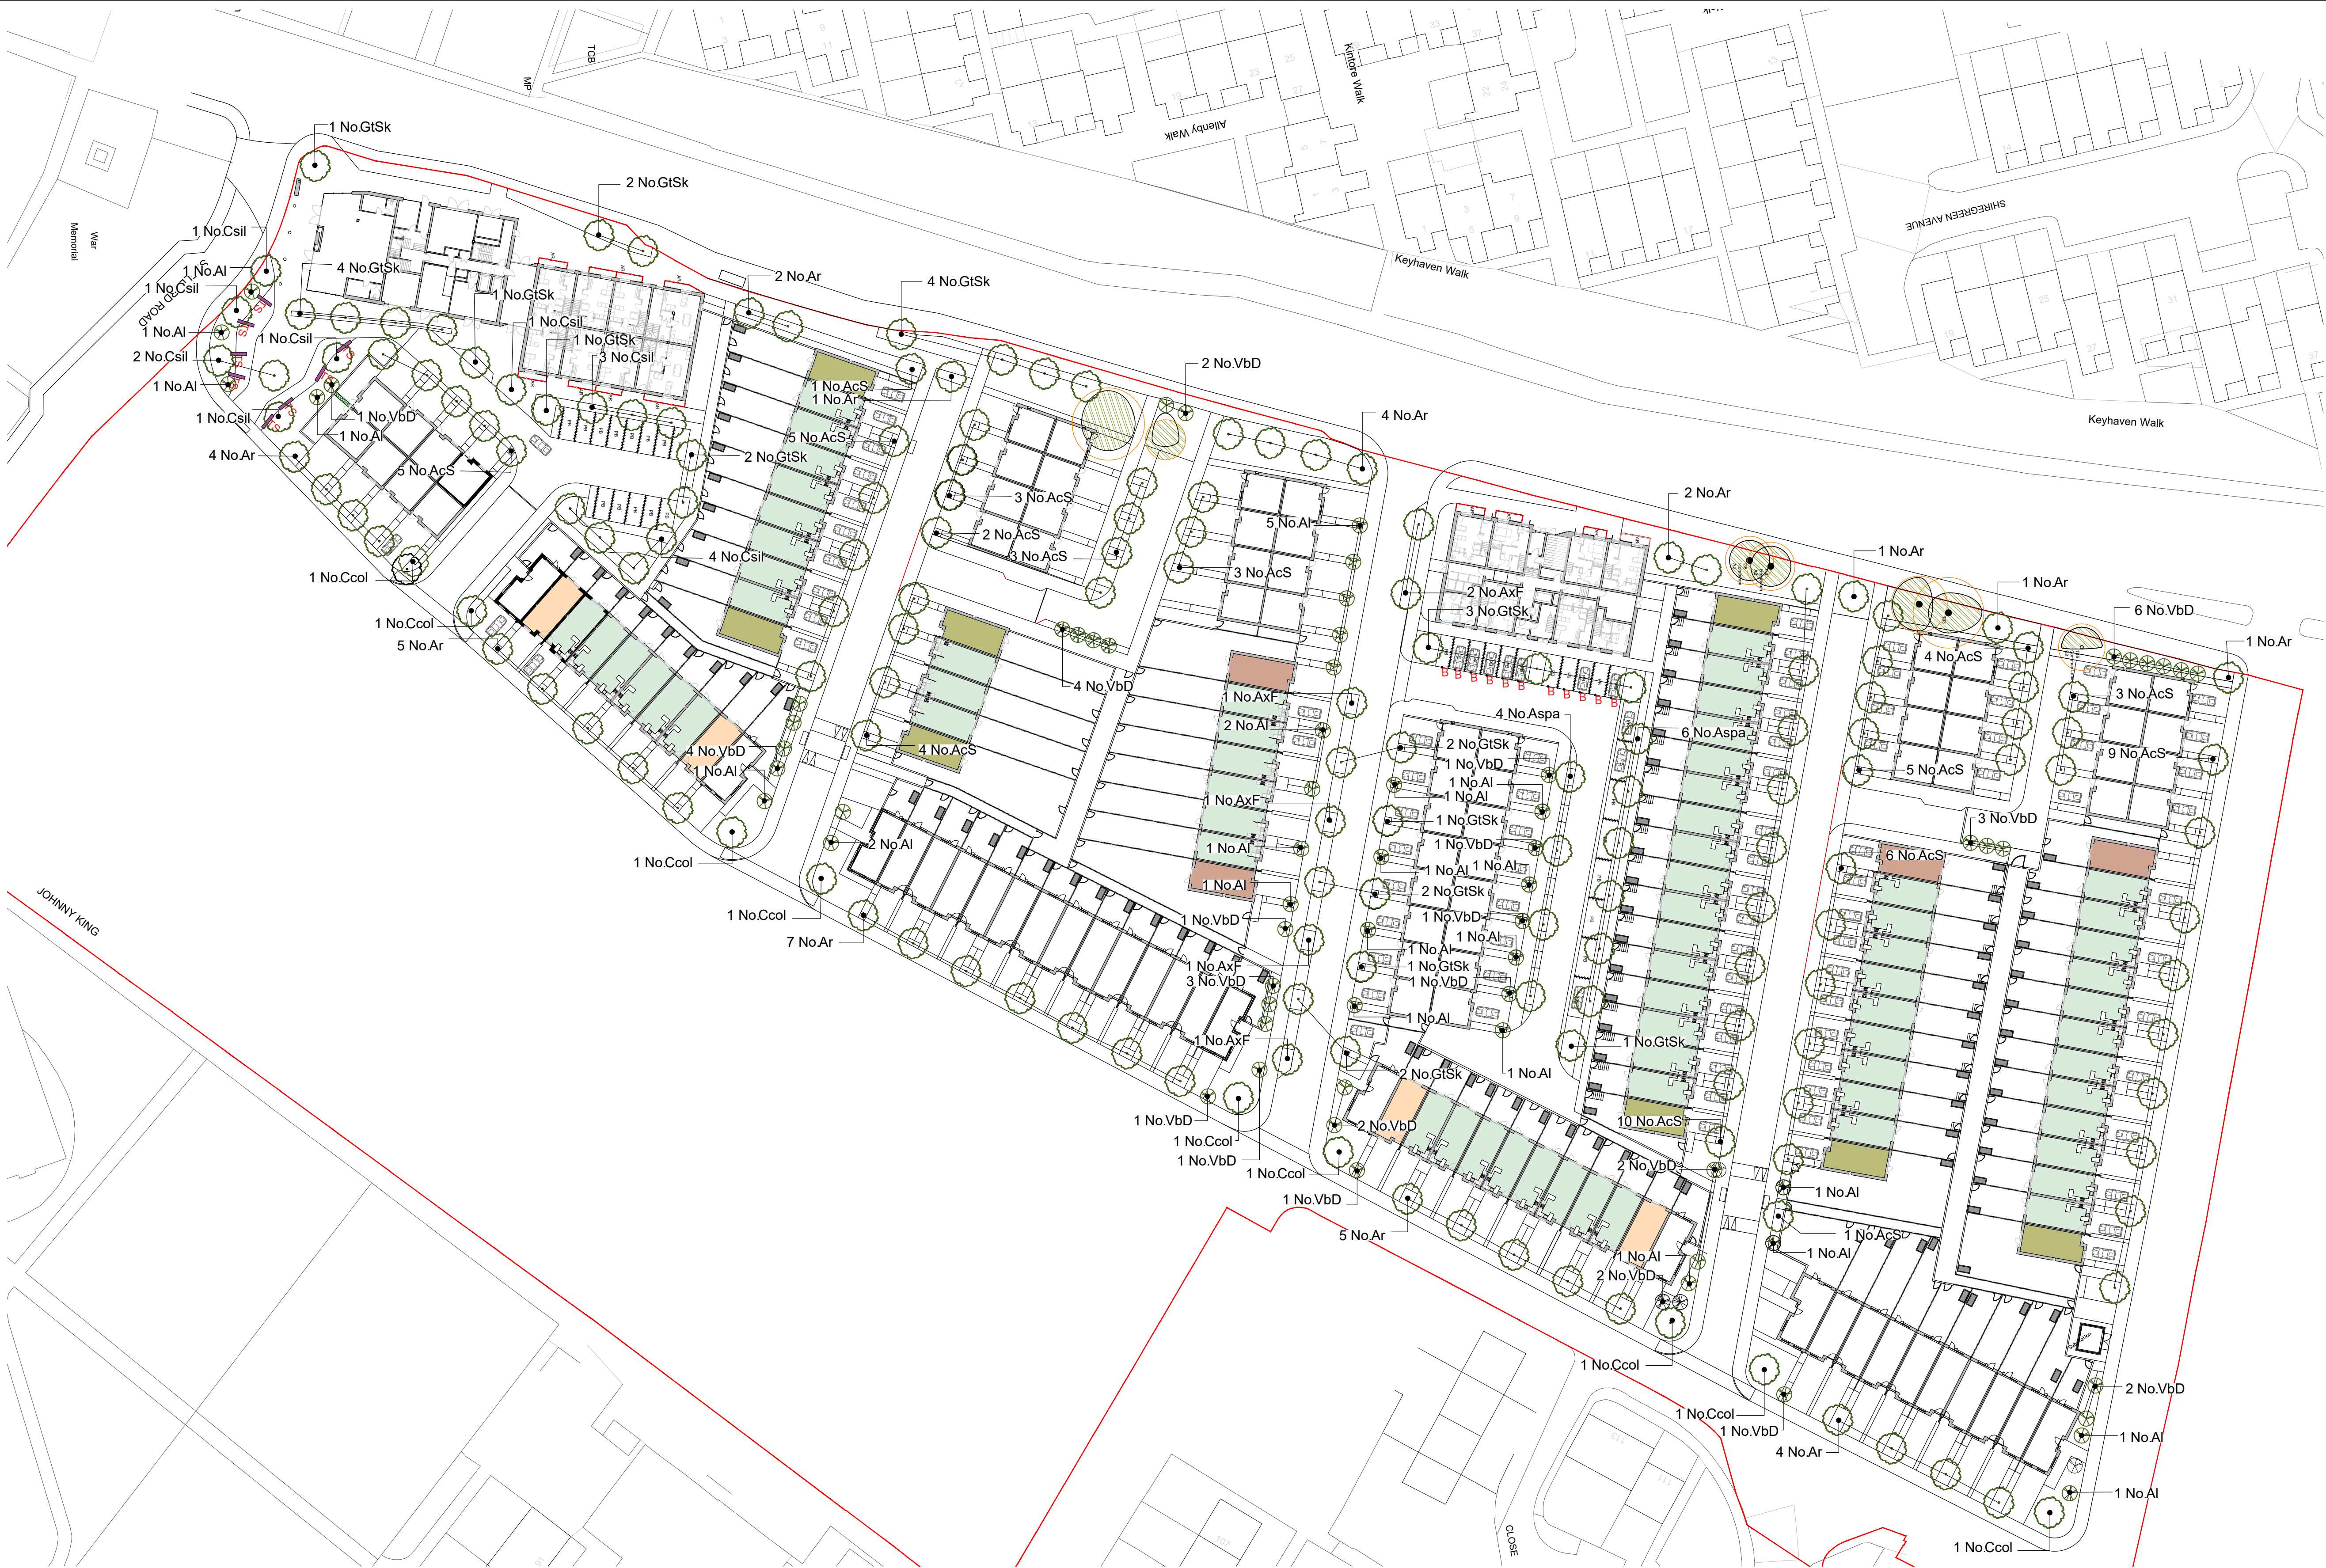

Tree & specimen schedule

Number	Abbreviation	Species	Common Name	Girth	Height	Specification
64 -	AcS	Acer campestre 'Streetwise'	Field Maple 'Streetwise'	20-25cm	500-550cm	Semi-Mature: 3x: RB: Clear Stem min. 200cm
37 -	Ar	Acer rufrinerve	Grey-budded Snake-bark Maple	20-25cm	500-550cm	Semi-mature: 5 brks: 3x: RB: Clear Stem min 200cm
6 -	AxF	Acer x freemanii	Freeman Maple	20-25cm	500-550cm	Semi-mature: clear stem minimum 200cm: 5 brks: 3x: RB: Clear Stem min 200cm
10 -	Aspa	Alnus x spaethii	an Alder	20-25cm	500-550cm	Semi-Mature: 3x: RB: Clear Stem min. 200cm
29 -	Al	Amelanchier lamarckii	Juneberry		300-350cm	Umbrella Shape: Multi-Stemmed: 200-300cm wide: 6x: RB: Clear Stems 150-200cm: Clipped
14 -	Csil	Cercis siliquastrum	Judas Tree	25-30cm	min. 450cm	Semi-Mature: 4x: RB: Clear Stem min. 200cm
9 -	Ccol	Corylus colurna	Turkish Hazel	25-30cm	550-600cm	Semi-Mature: 4x: RB: Clear Stem min. 200cm
27 -	GtSk	Gleditsia triacanthos 'Skyline'	Honey Locust 'Skyline'	25-30cm	550-600cm	Semi-Mature: 4x: RB: Clear Stem min. 200cm
40 -	VbD	Viburnum x bodnantense 'Dawn'	Viburnum 'Dawn'		125-150cm	Branched: 6 brks: RB

No dimensions are to be scaled from this drawing.
All dimensions are to be checked on site.
Area measurements for indicative purposes only.

This drawing is the property of Exterior Architecture Ltd.
No part of the drawing may be reproduced in any manner
without permission from Exterior Architecture Ltd.

Client

FEC & Manchester City Council

KEY

Phase 1 boundary

Existing features

Existing trees to be retained & associated RPA

Proposed features

Trees

Specimen

----	----	----
C	NON MATERIAL AMENDMENT	25.11.2021
B	NON MATERIAL AMENDMENT	03.09.2021
A	PLANNING ADDENDUM	12.05.2021
-	PLANNING ISSUE	15.01.2021
Rev	Description	Date

EXTERIOR
ARCHITECTURE

LONDON: Studio 1S, Hewlett House, Havelock Terrace,
London, SW8 4AS

MANCHESTER: Studio 537, The Royal Exchange, St Ann's
Square, Manchester, M2 7DH

E-Mail: office@exteriorarchitecture.com
Web: www.exteriorarchitecture.com

Project title

COLLYHURST VILLAGE

Drawing title

COLLYHURST VILLAGE TREE PLAN
& PALETTE

Issued By Manchester
Scale 1:500 @ A1
Status PLANNING
Date 15.01.2021

T: 0161 850 8101
Drawn ExA
Checked SPL
Approved JM

Drawing number

1994-EXA-00-GF-DR-L-201 C

Revision

