


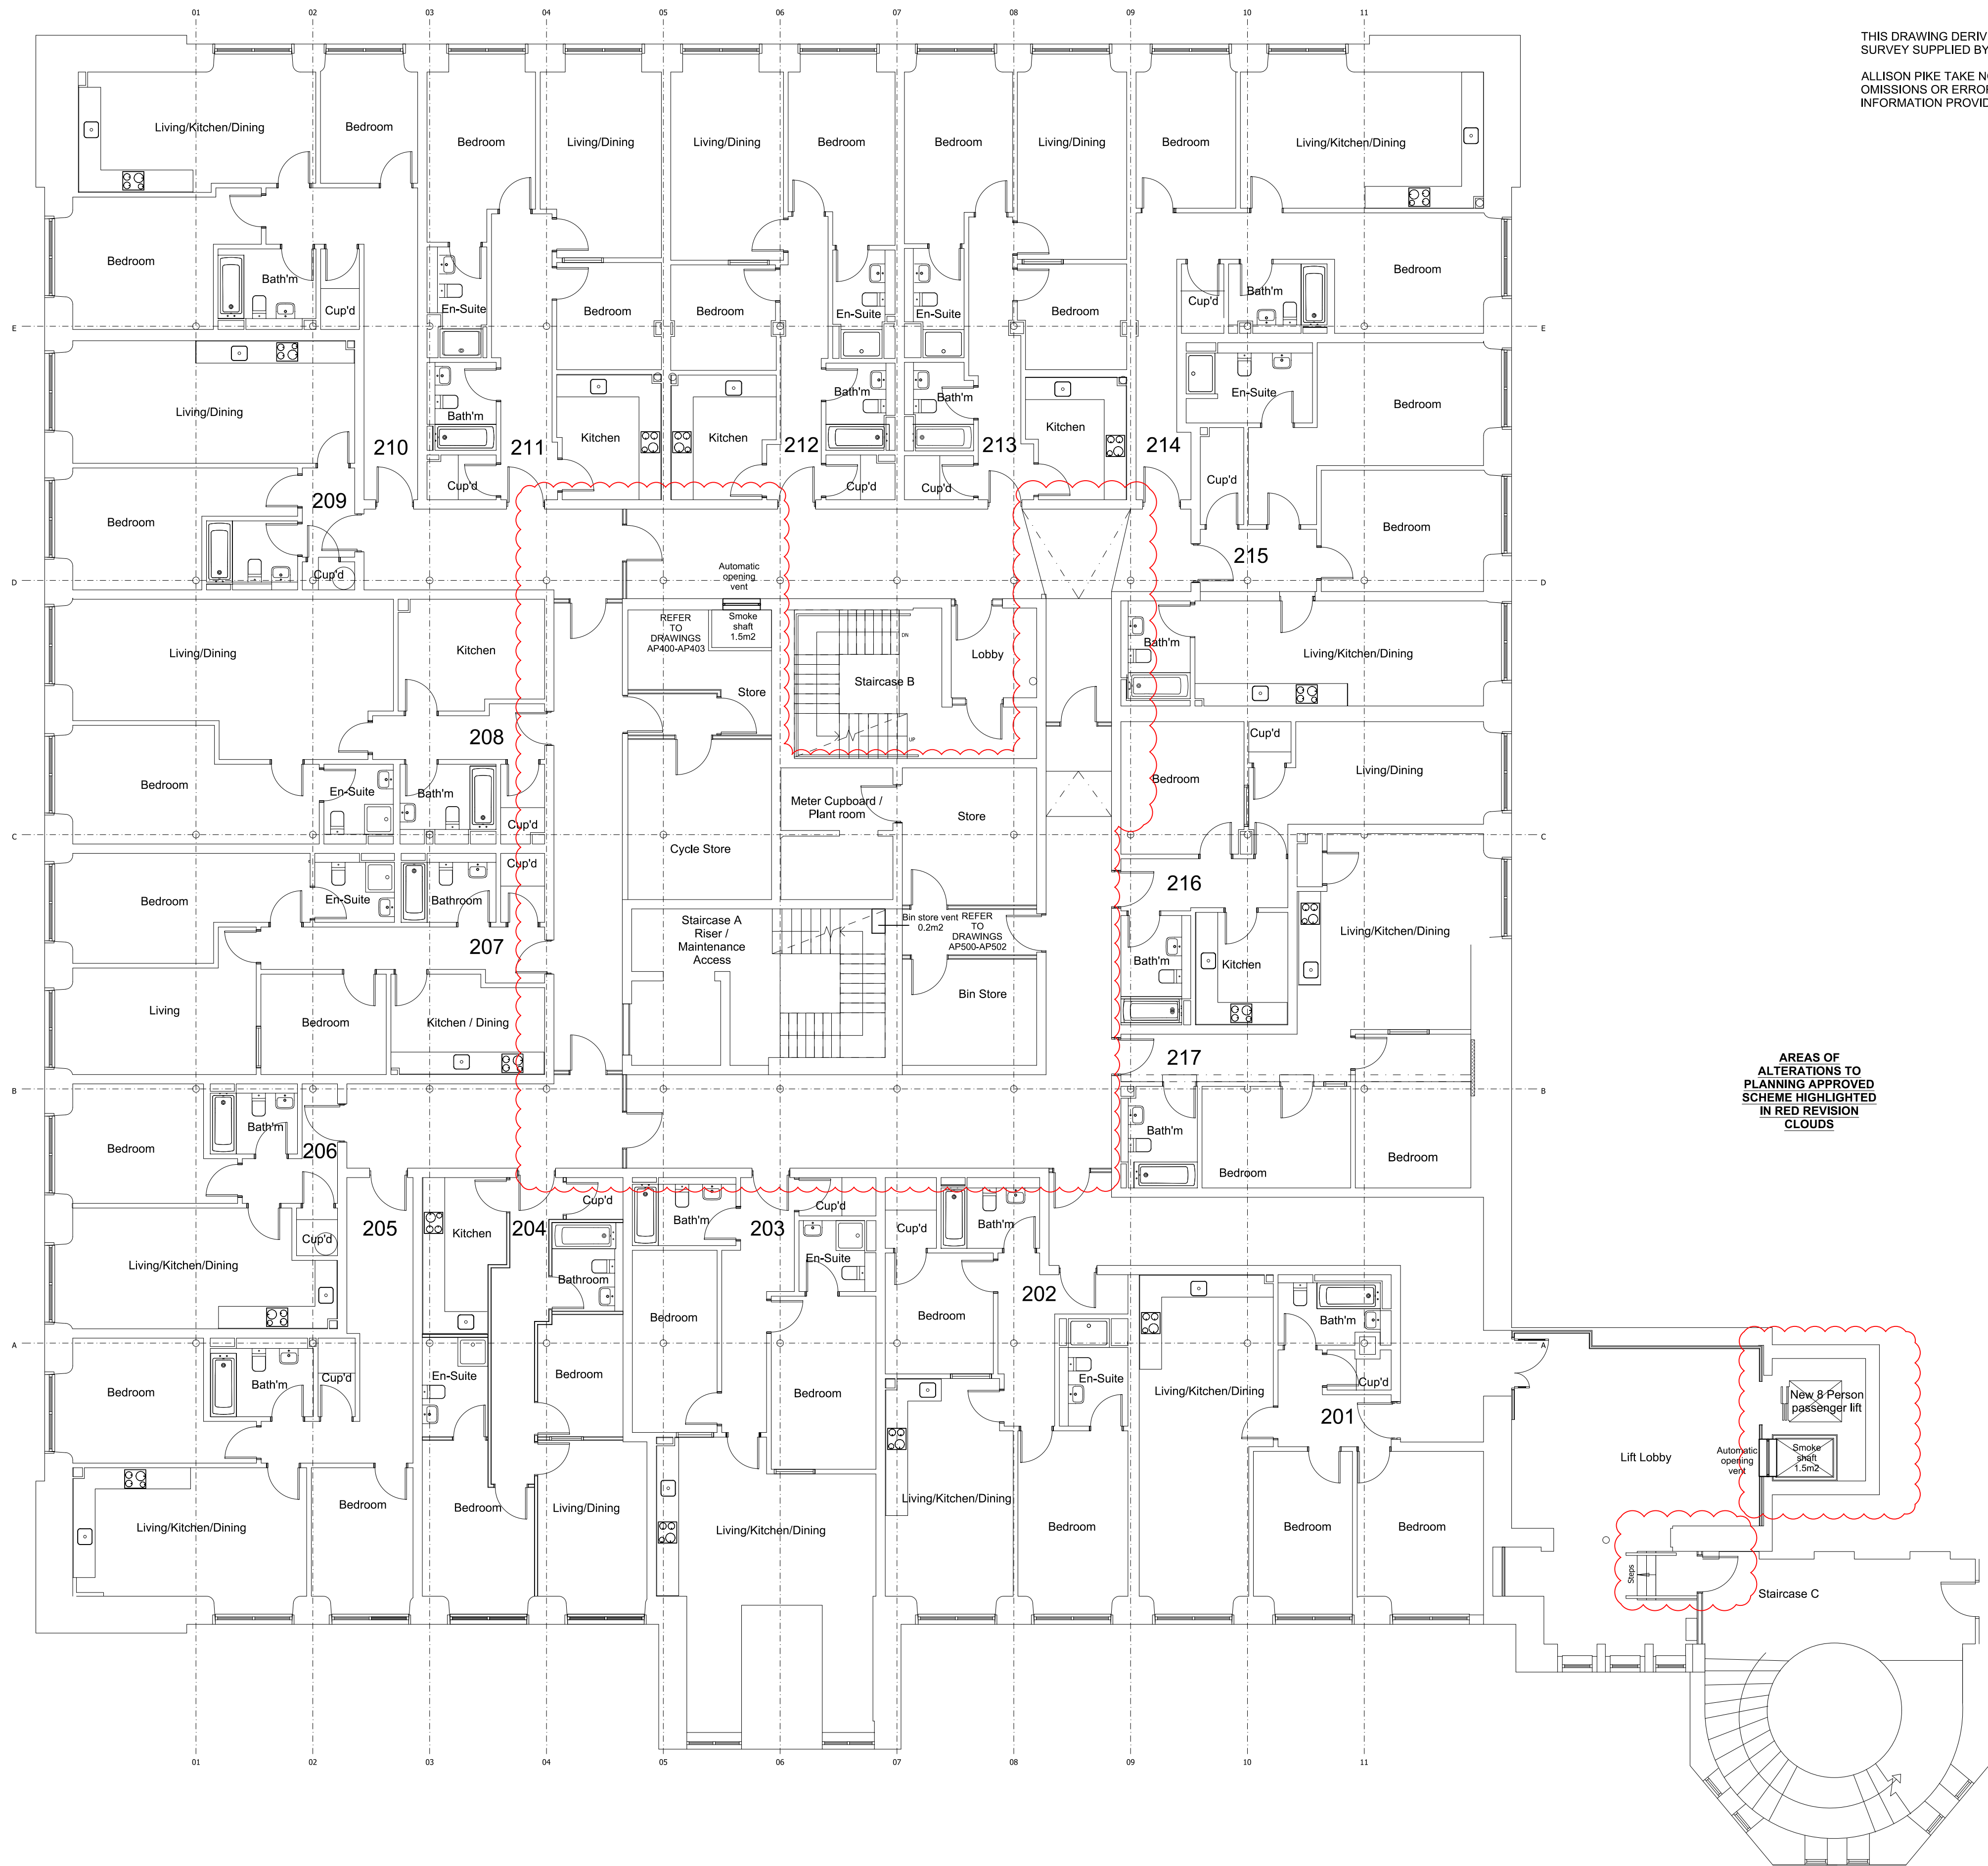

THIS DRAWING DERIVES FROM A MEASURED SURVEY SUPPLIED BY MILSON GROUP.
ALLISON PIKE TAKE NO LIABILITY FOR OMISSIONS OR ERRORS IN THE EXISTING INFORMATION PROVIDED

AREAS OF ALTERATIONS TO PLANNING APPROVED SCHEME HIGHLIGHTED IN RED REVISION CLOUDS

PLANNING ISSUE

DWG	REV B: BIN STORE VENT LOCATION AMENDED	OCT 21	
DWG	REV A: REVISION CLOUDS ADDED	MAY 21	
DWG	DRAWN	APRIL 21	
DRAWN	REVISION	DATE	VER



ALLISON PIKE
ARCHITECTS & DESIGNERS

7 Buxton Road West, Disley,
Stockport, Cheshire, SK12 2AE.
Website: www.allisonpike.com

Telephone: 01663 763000
Facsimile: 01663 766772
Email: studio@allisonpike.com

© Allison Pike Partnership Limited.

PROJECT
MEDLOCK
VICTORIA MILL
MILES PLATTING

TITLE
APPROVED PLANNING SCHEME
EXISTING SECOND FLOOR GA

SCALE
1:100@A1

JOB No MED02	DRAWING No AP102	REV B
-----------------	---------------------	----------