




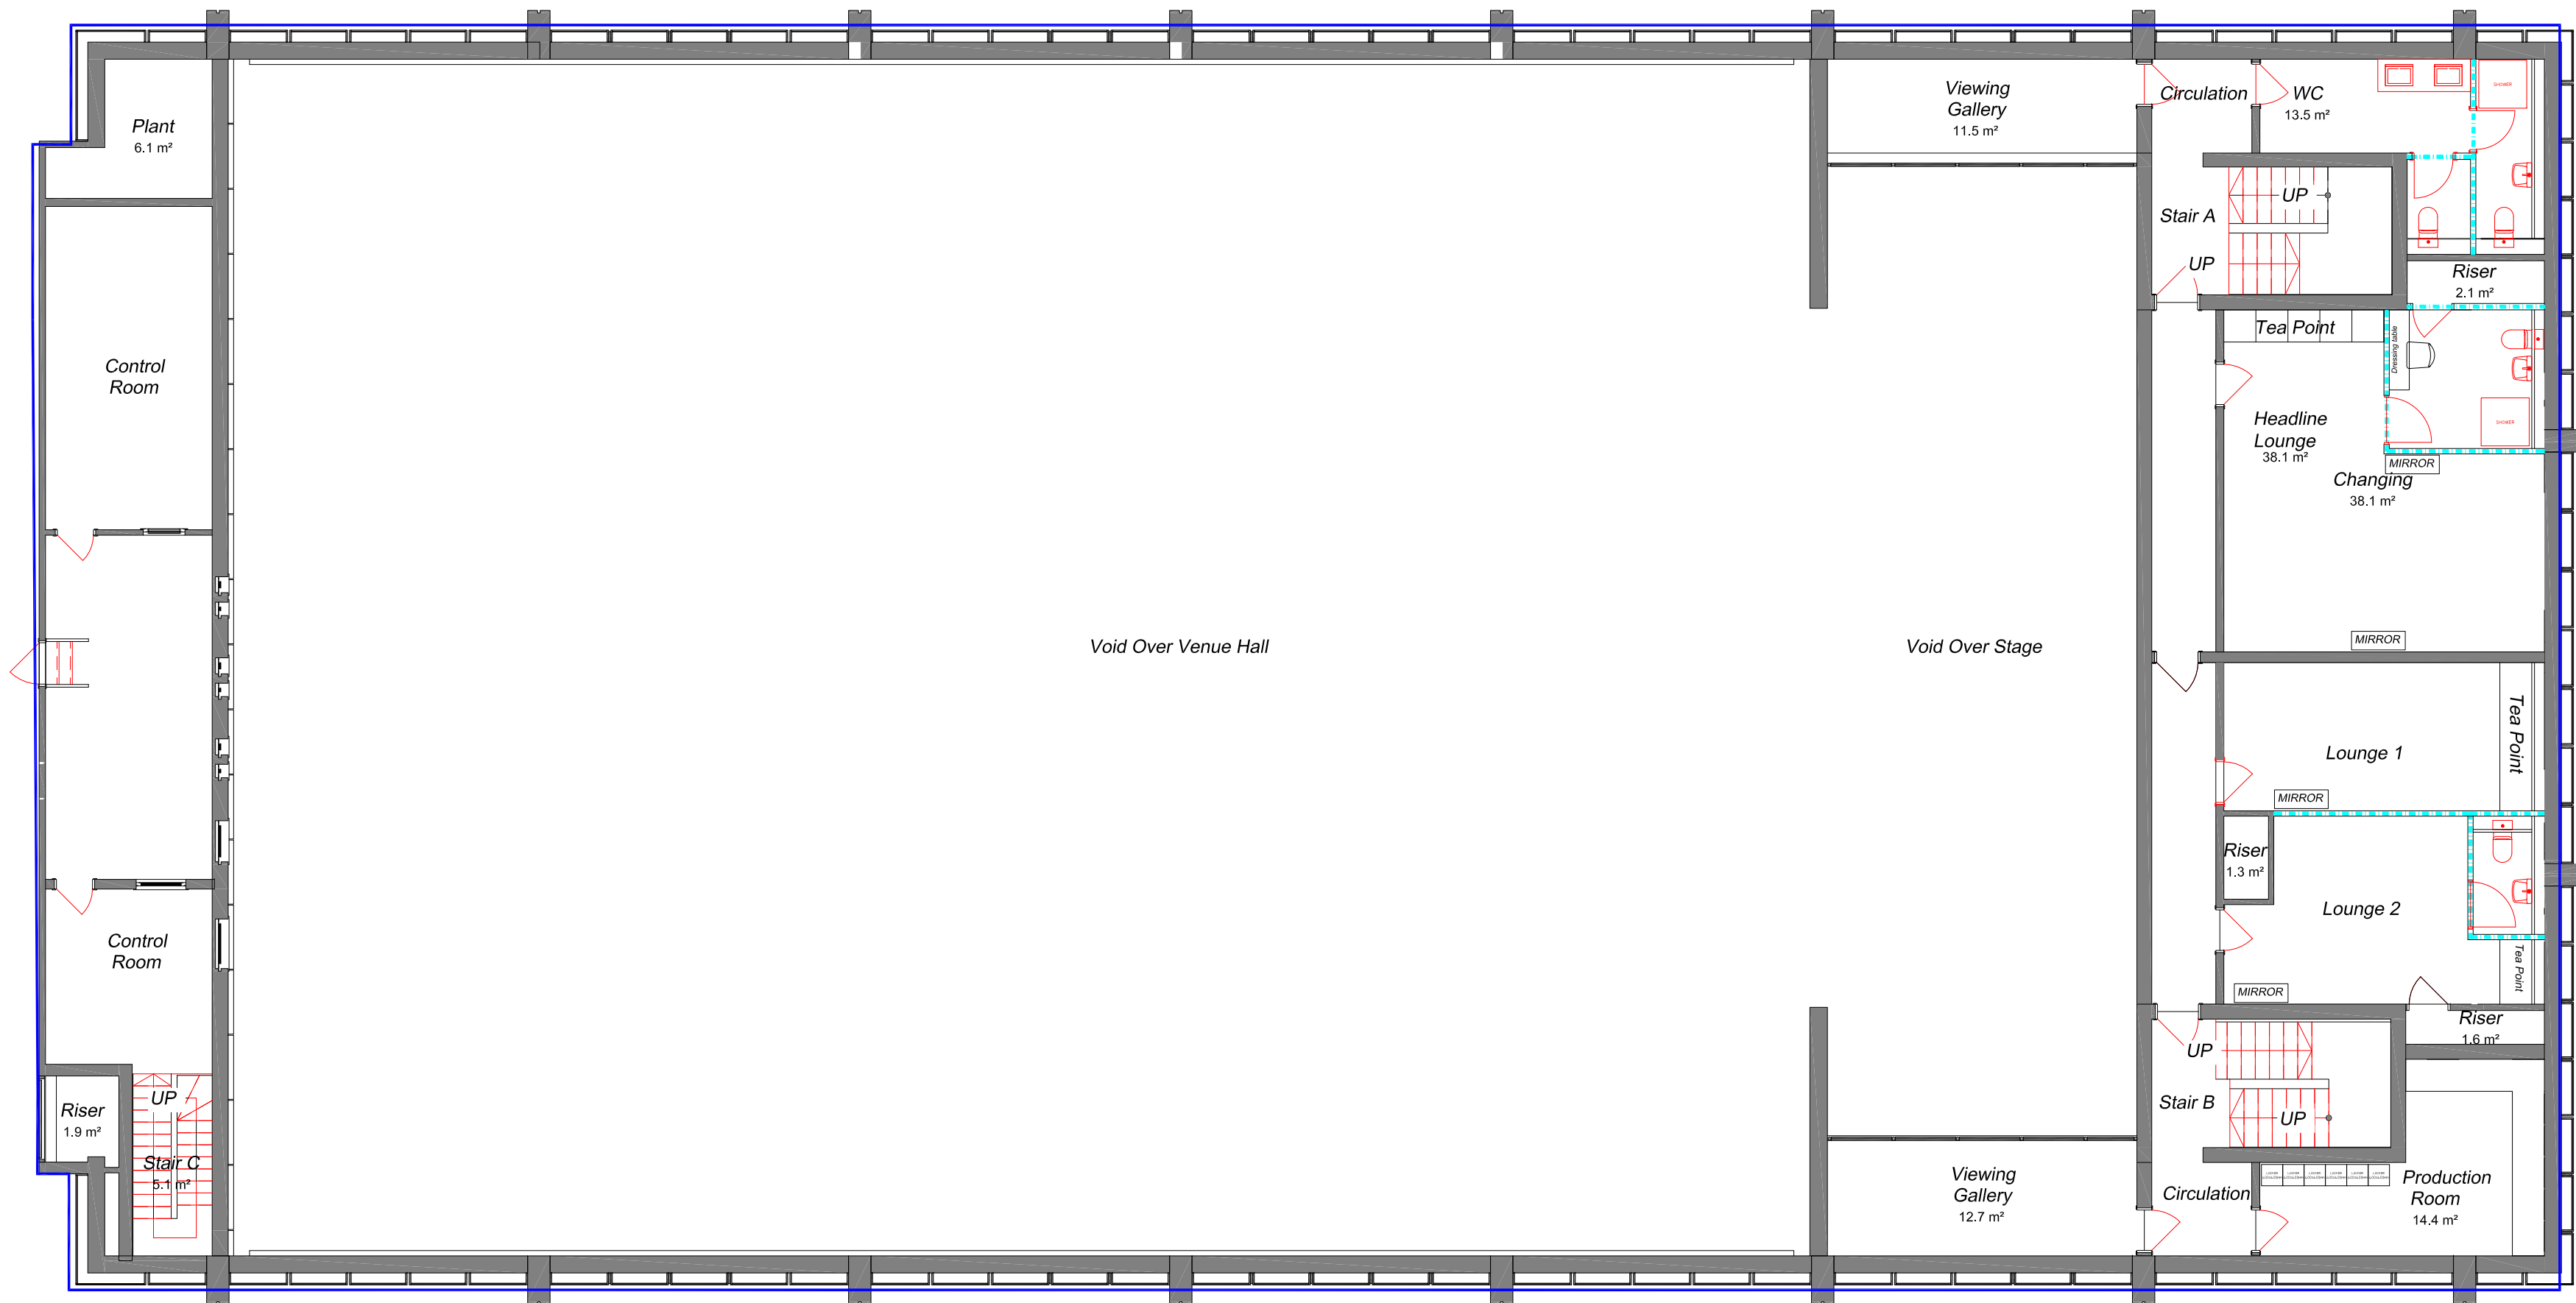


01 MEZZANINE PARTITION PLAN Scale 1:100

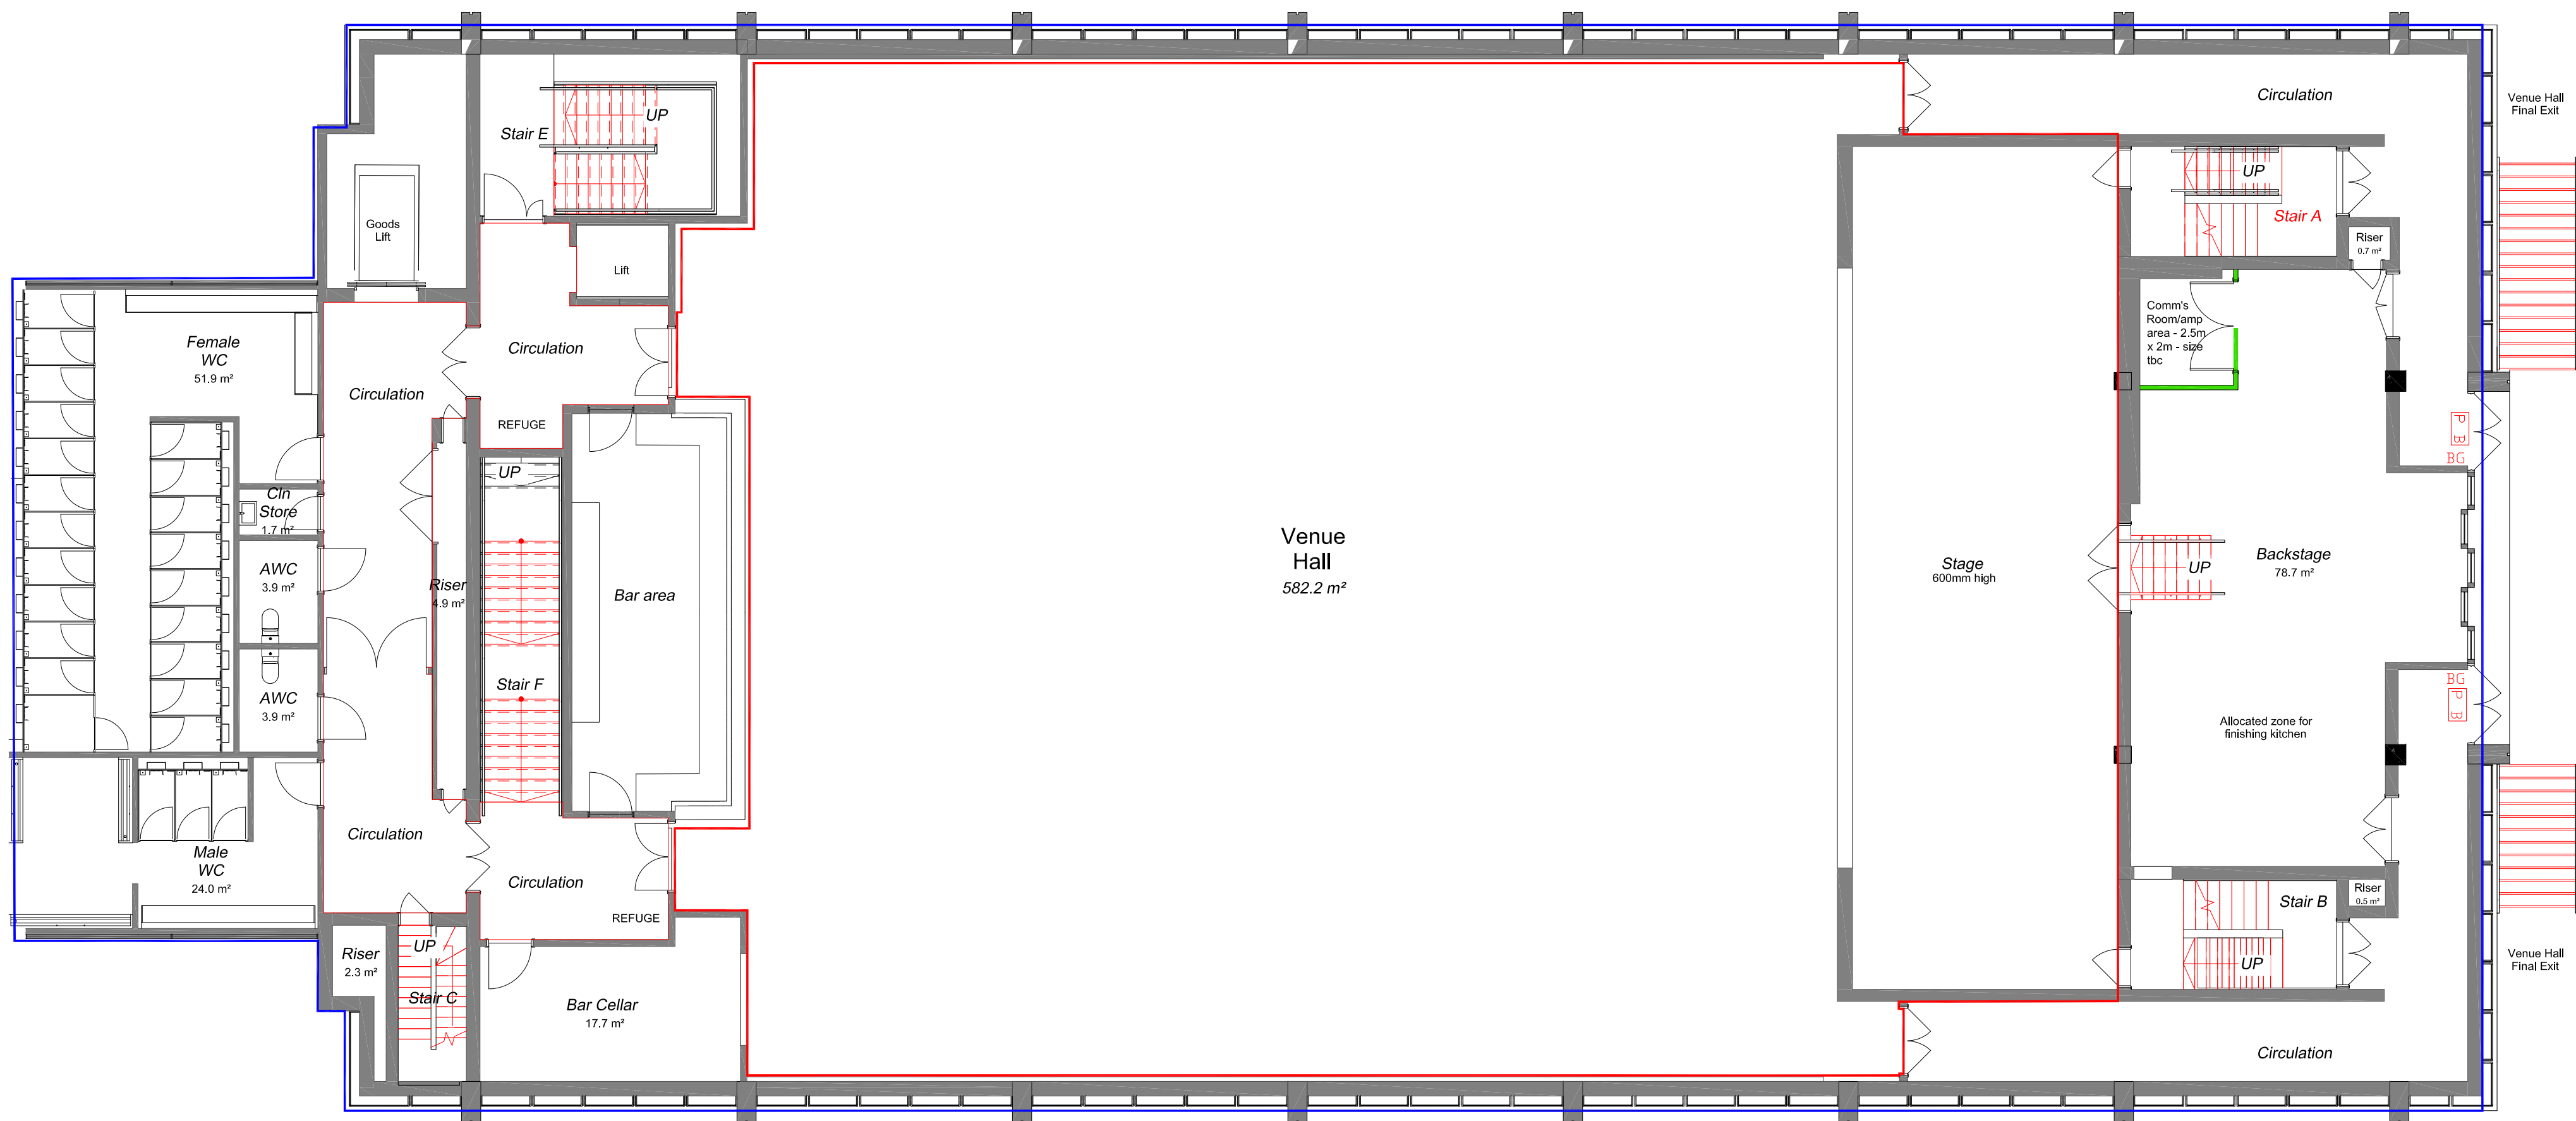

01 VENUE PARTITION PLAN Scale 1:100

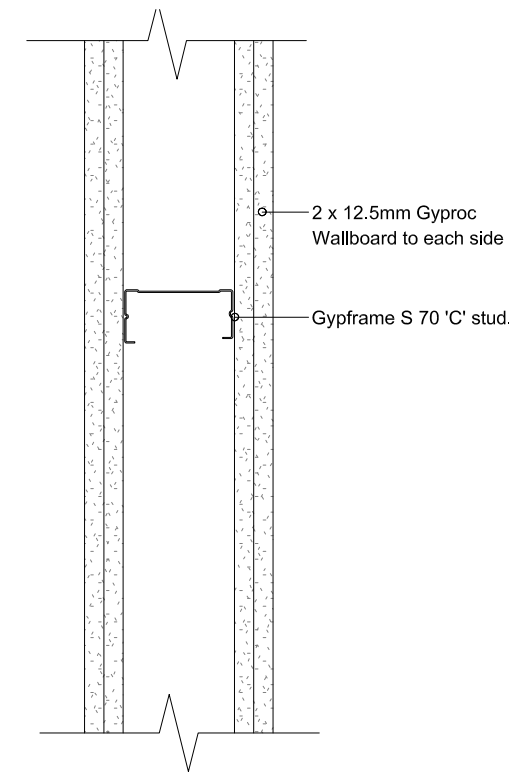

PARTITION TYPE 1
Description: Partition
Thickness: ~122mm
Fire Req. n/a
Acoustic Requirement: tbc
Duty Rating: Severe
British Gypsum reference: A206015
Typical Location: WCs

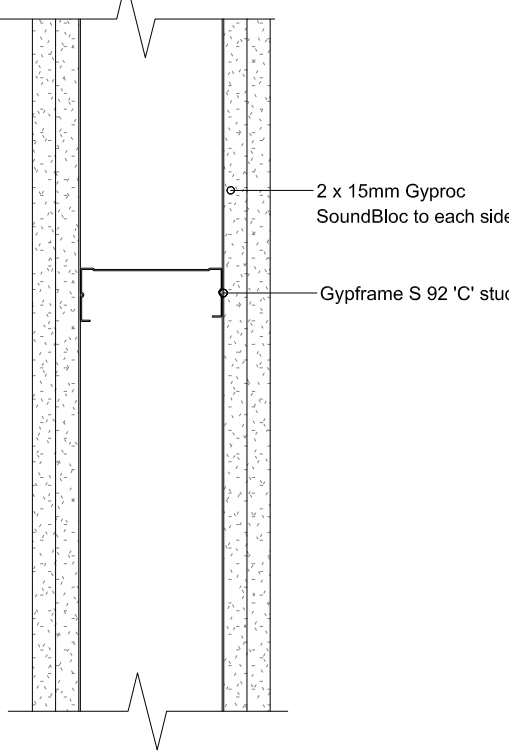

PARTITION TYPE 1A
Description: Partition
Thickness: ~154mm
Fire Req. n/a
Acoustic Requirement: tbc
Duty Rating: Severe
British Gypsum reference: A206269
Typical Location: WCs

notes
SUBJECT TO BE CONFIRMED BY BUILDING CONTROL

E	22/11/2021	Partitions to support planning
D	27/10/2021	Door added to comm's room
C	27/10/2021	Pod Layout revisions
B	17/08/2021	Design intent submission
A	16/07/2021	revised layout
-	16/06/2021	first issue
rev	date	comment

client: **CBRE**
project name: **NEW CENTURY HALL, MANCHESTER**
drawing title: **MEZZANINE AND VENUE PARTITION PLAN**
project number: **W1707**

scale 1:100 format A1
date first drawn 16/06/2021
drawing number 203

revision E
drawn NP checked NP
drawing status Stage 4 - Technical

Workspace Design & Build Ltd
t 0161 710 3700
web www.workspacedesign.co.uk
Manchester:
Northspring, suite 1C, 70 Spring gardens, Manchester M2 2BQ
Midlands:
Cornwall Buildings, 45-51 Newhall Street, Birmingham, B3 3QR

