

FOR CONTINUATION SEE: PRP-BDP-Z01-XX-PL-L-9533/PRP-BDP-Z01-XX-PL-L-9532

CYCLE STORE PLANTING SCHEDULE

Trees								
NUMBER	ABBREVIATION	SPECIES	HEIGHT	GIRTH	SPECIFICATION	ROOT CONDITION	CONTAINER	DENSITY
4No.	Fs	Fagus sylvatica	450-500cm	18-20cm	Single stem :Clear Stem 200 :Selected	Planted in tree pit min. dims 1200 x 1200mm	RB	Counted

Shrubs

NUMBER	SPECIES	SPECIFICATION	CONTAINER	DENSITY
39No.	<i>Lavandula angustifolia</i> 'Hidcote'	Planted in 450mm depth high quality topsoil	3L	5/m ²


Herbaceous

NUMBER	SPECIES	SPECIFICATION	CONTAINER	DENSITY
28No.	Agastache 'Blue Fortune'	Planted in 450mm depth high quality topsoil	5L	5/m2
18No.	Alchemilla mollis	Planted in 450mm depth high quality topsoil	5L	5/m2
18No.	Ajuga reptans 'Catlin's Giant'	Planted in 450mm depth high quality topsoil	2-3L	7/m2
38No.	Bergenia 'Silberlicht'	Planted in 450mm depth high quality topsoil	2-3L	7/m2
62No.	Carex morrowii 'Everglow'	Planted in 450mm depth high quality topsoil	5L	5/m2
24No.	Carex oshimensis 'Everillo'	Planted in 450mm depth high quality topsoil	5L	5/m2
50No.	Geranium phaeum 'Album'	Planted in 450mm depth high quality topsoil	5L	5/m2
48No.	Hebe 'Mrs Winder'	Planted in 450mm depth high quality topsoil	2-3L	7/m2
27No.	Rudbeckia goldsturm	Planted in 450mm depth high quality topsoil	5L	5/m2
34No.	Stipa tenuissima	Planted in 450mm depth high quality topsoil	5L	5/m2
23No.	Verbena bonariensis	Planted in 450mm depth high quality topsoil	5L	5/m2
81No.	Vinca minor 'Antropurpurea'	Planted in 450mm depth high quality topsoil	2-3L	7/m2


Low Hedge

NUMBER	SPECIES	SPECIFICATION	CONTAINER	DENSITY
22No.	Taxus baccata (replacement hedge to match existing)	Planted in 450mm depth high quality topsoil		3/LM


KEY

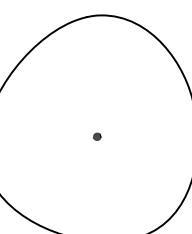

EXISTING TREE TO BE RETAINED

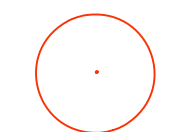

EXISTING TREE TO BE REMOVED

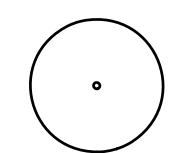


PROPOSED TREE



Fs *Fagus sylvatica*



PROPOSED PLANTING

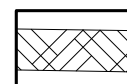

EXISTING YEW HEDGE TO RETAINED

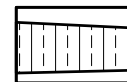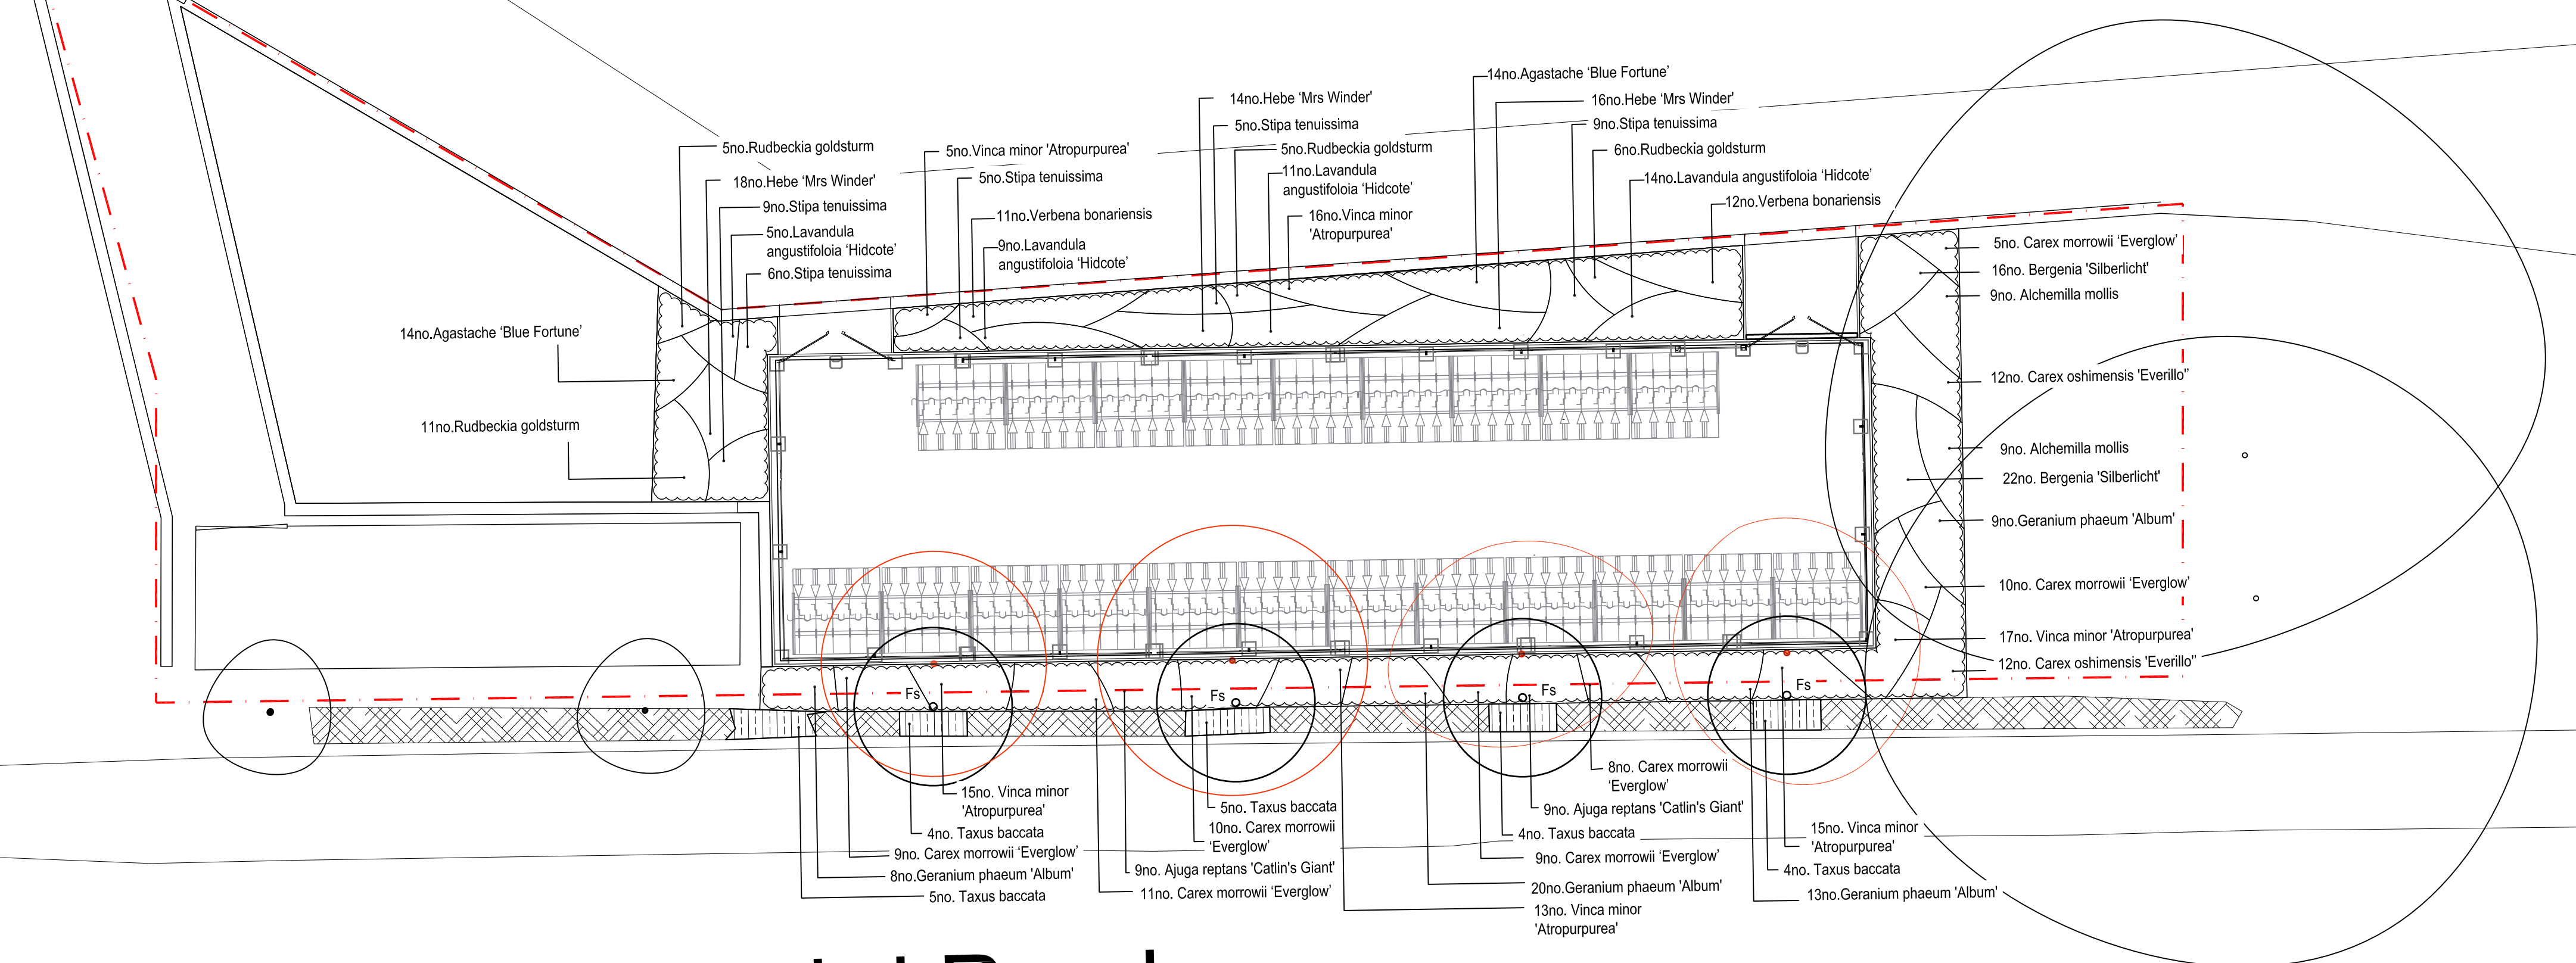REPLACEMENT YEW HEDGE TO MATCH
EXISTING

Kinnaird Road

BUILDING DESIGN PARTNERSHIP SHALL HAVE NO RESPONSIBILITY FOR ANY USE MADE OF THIS DOCUMENT OTHER THAN FOR THAT WHICH IT WAS PREPARED AND ISSUED.

ALL DIMENSIONS SHOULD BE CHECKED ON SITE.

DO NOT SCALE FROM THIS DRAWING

ANY DRAWING ERRORS OR DIVERGENCIES SHOULD BE BROUGHT TO THE ATTENTION OF BUILDING DESIGN PARTNERSHIP AT THE ADDRESS SHOWN BELOW.

NOTES

TO BE READ IN CONJUNCTION WITH THE FOLLOWING:

- PRP-BDP-Z01-XX-PL-9502 LANDSCAPE MASTERPLAN
- PRP-BDP-Z01-XX-PL-9504 TREE REMOVAL AND RETENTION PLAN
- PRP-BDP-Z01-XX-PL-9505 LANDSCAPE LEVELS PLAN
- PRP-BDP-Z01-XX-PL-9521 LANDSCAPE GA SHEET 1 OF 3
- PRP-BDP-Z01-XX-PL-9522 LANDSCAPE GA SHEET 2 OF 3
- PRP-BDP-Z01-XX-PL-9523 LANDSCAPE GA SHEET 3 OF 3
- PRP-BDP-Z01-XX-PL-9541 TYPICAL LANDSCAPE DETAILS 1 OF 3
- PRP-BDP-Z01-XX-PL-9542 TYPICAL LANDSCAPE DETAILS 2 OF 3
- PRP-BDP-Z01-XX-PL-9546 CYCLE STATION SECTIONS

NBS SPEC P2008381-PRP-BDP-XXX-XX-SP-L-9001-2020-02-06

	CLIENT
--	--------



BDP.
11 Ducie Street
PO Box 85, Piccadilly Basin
Manchester, M60 3JA
United Kingdom
T +44 (0)161 828 2200
F +44 (0)161 828 2235
www.bdp.com

PROJECT TITLE

Paterson Redevelopment Project

P2008381

Cycle Store Planting Plan

100

SCALE @ A1

1:100

DATE _____

NOV '21