


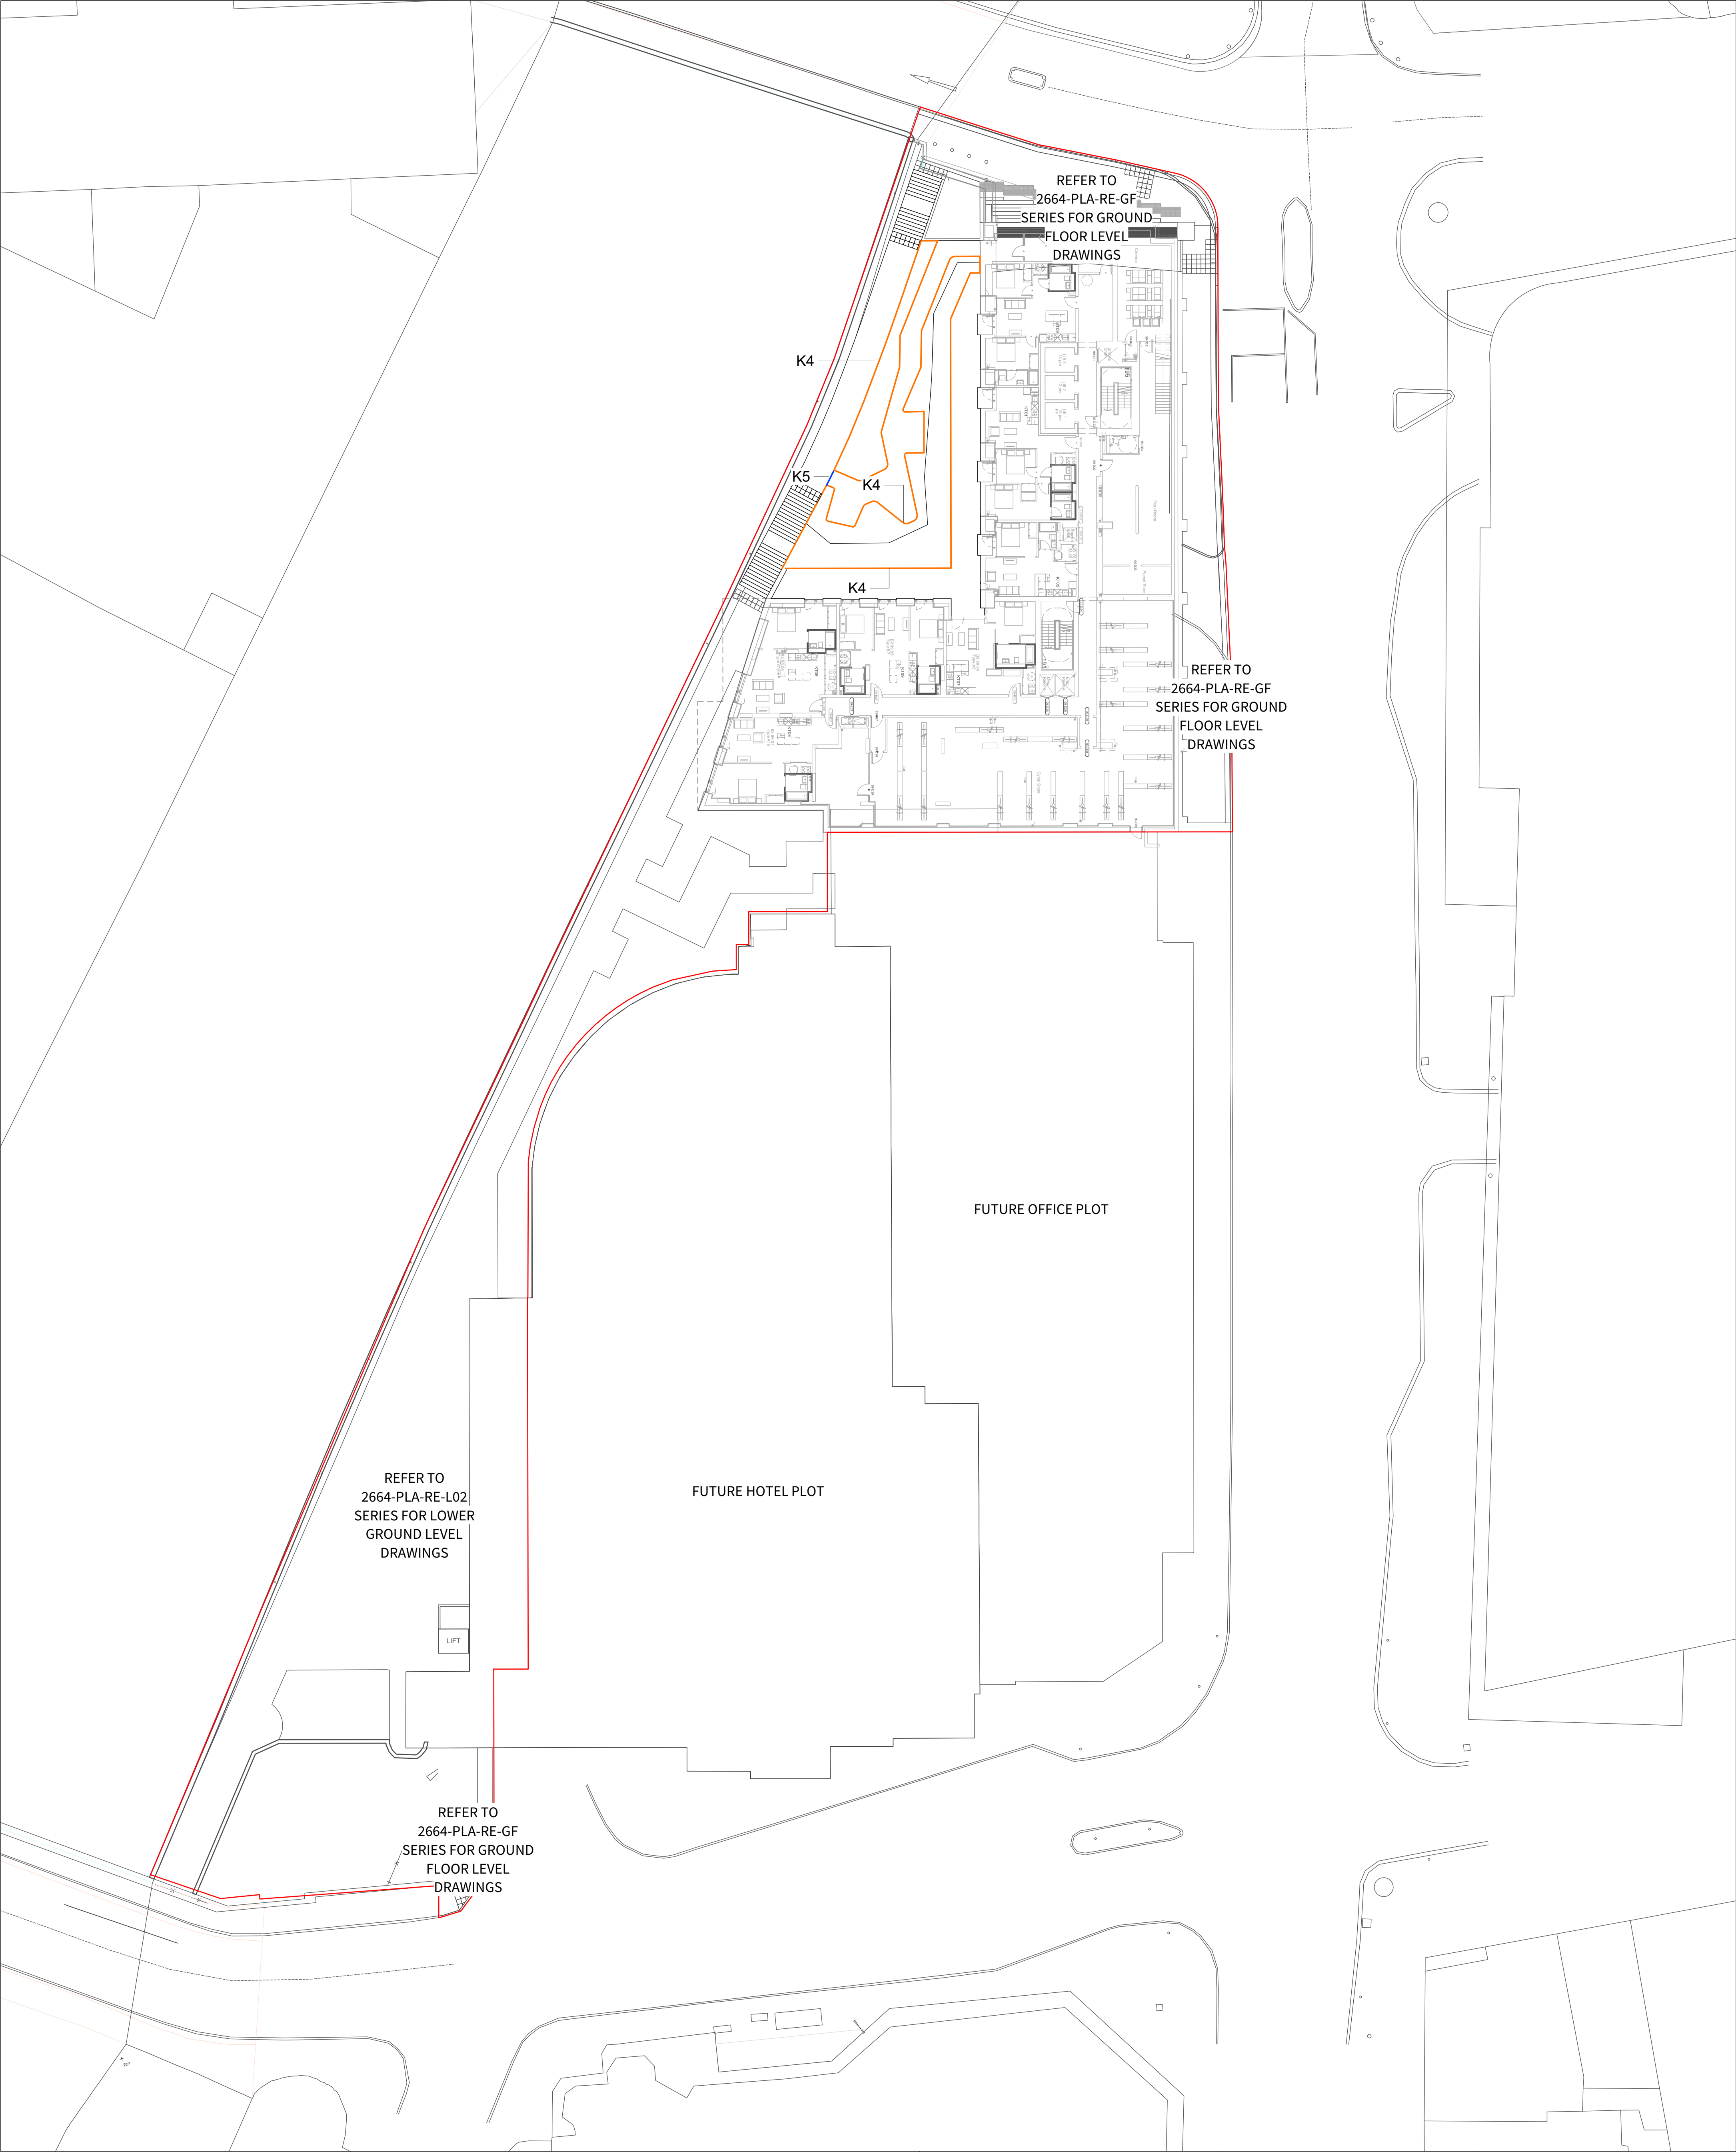

KEY

APPLICATION BOUNDARY

K4 - HIGH STEEL EDGE (Q10/200A)

Product: Stapel Edge with Velox Rapid Edge Fixing System

Upstand: 540mm

Finish: Corten Steel

Supplier: Logic street furniture or similar approved

K5 - FLUSH STEEL EDGE (Q10/200B)

Product: Profiled steel edging

Height: 70mm

Finish: Corten Steel

Supplier: Logic street furniture or similar approved

S4-P04	10-21-21	Planning Issue	SR	FF
S2-P03	02-11-21	Key updates, addition of NBS clauses	FF	FF
S2-P02	29-10-21	Stage 4 Issue	SR	FF
S4-P01	22-10-21	Planning Issue	SR	FF
Revision	Date	Description	Drawn	Apprvd.

Client

Property Alliance Group & Starwood Capital Group

Project

Renaissance Site Manchester

Drg Title

Kerbs & Edges Plan
Residential Deck Level -01

Created on

21/05/21

Created by

SR

Approved by

FF

Scale

1:250

Size

A1

Workstage

Stage 4

Drg No.

2664-PLA-RE-L01-DR-L-1011

Suitability

S2

Revision

P04

Planit I.E. Limited

E: info@planit-ie.com

W: planit-ie.com

MANCHESTER

2 Back Grafton St., Altrincham, WA14 1DY

T: 0161 928 9281

LONDON

Unit 6 Waterside, 44-48 Wharf Road, London, N1 7UX

T: 0207 253 5678

LIVERPOOL

Tempest 5.3, 12 Tithebarn Street, Liverpool, L2 2DT

T: 0151 363 1230

THIS DRAWING IS COPYRIGHT PROTECTED AND MAY NOT BE REPRODUCED IN WHOLE OR PART WITHOUT WRITTEN AUTHORITY FROM THE OWNER.

NOTES:

1. Do not scale from this drawing.

2. Always work to noted dimensions.

3. All dimensions are in millimetres unless otherwise stated.

4. All setting out, levels and dimensions to be agreed on site.

5. The dimensions of all materials must be checked on site before being laid out.

6. This drawing must be read with the relevant specification clauses and detail drawings.

7. Order of construction and setting out to be agreed on site.

© Planit I.E. Limited