




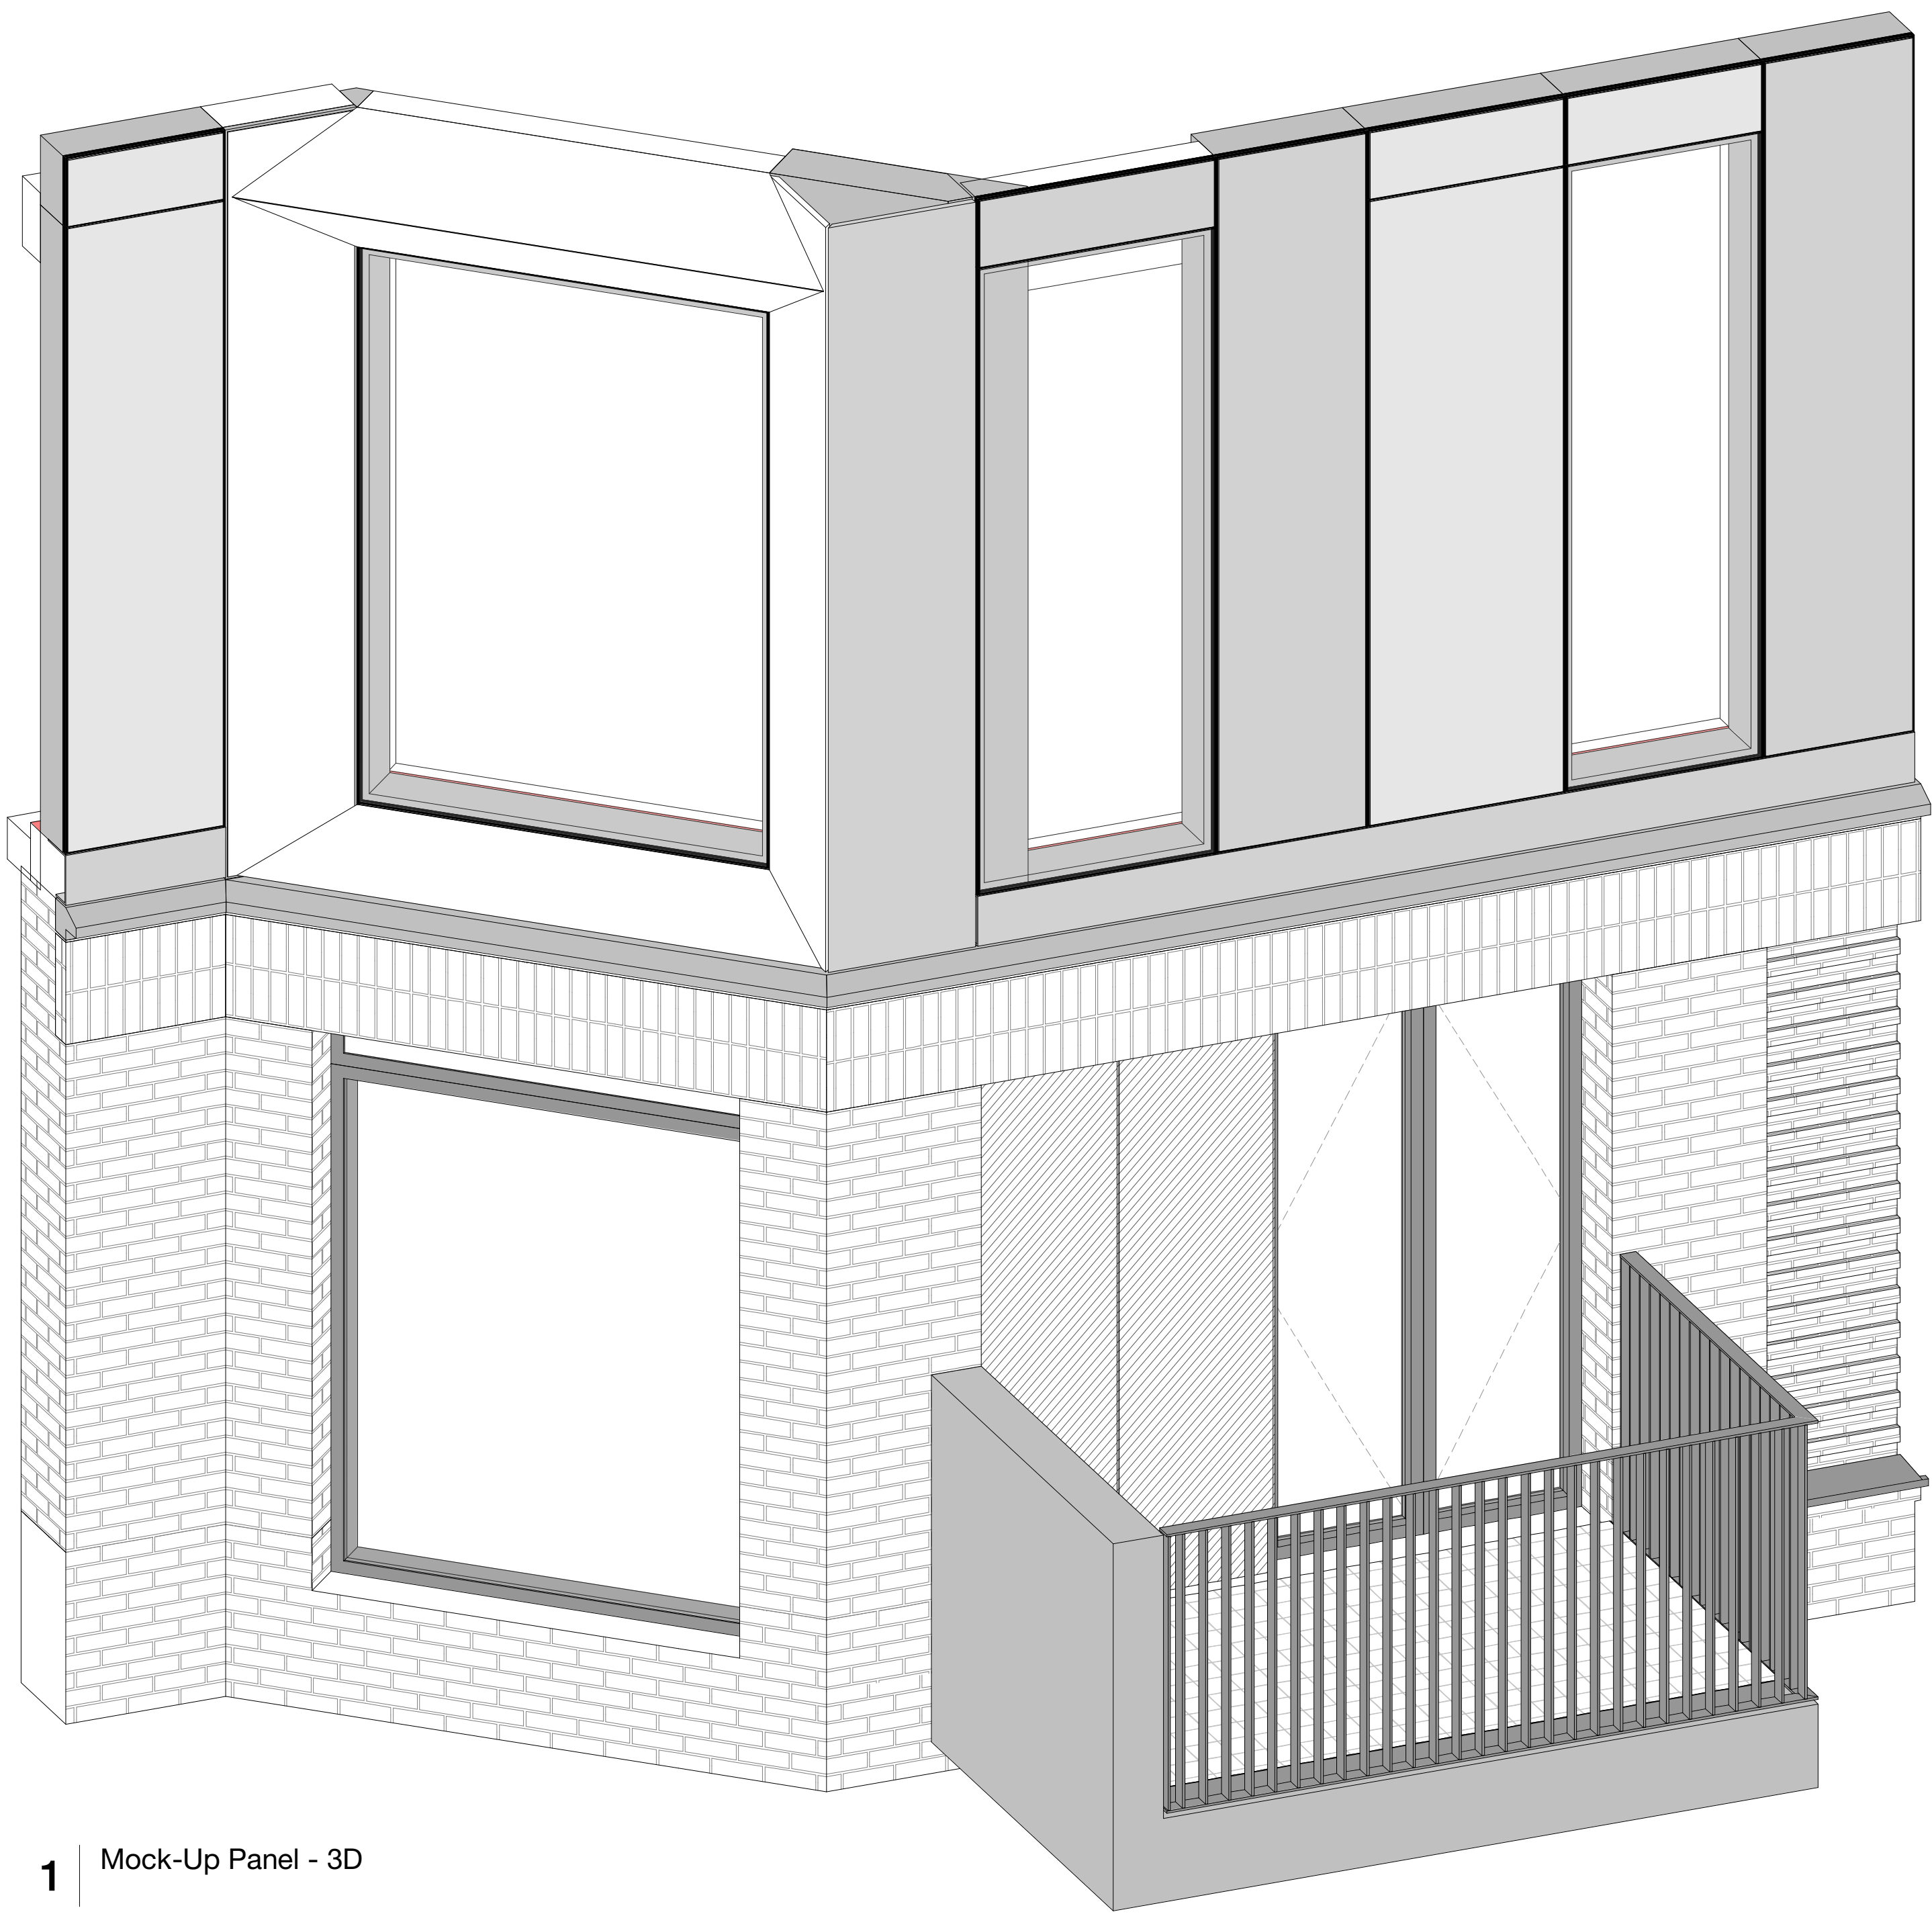


1 Mock-Up Panel - 3D

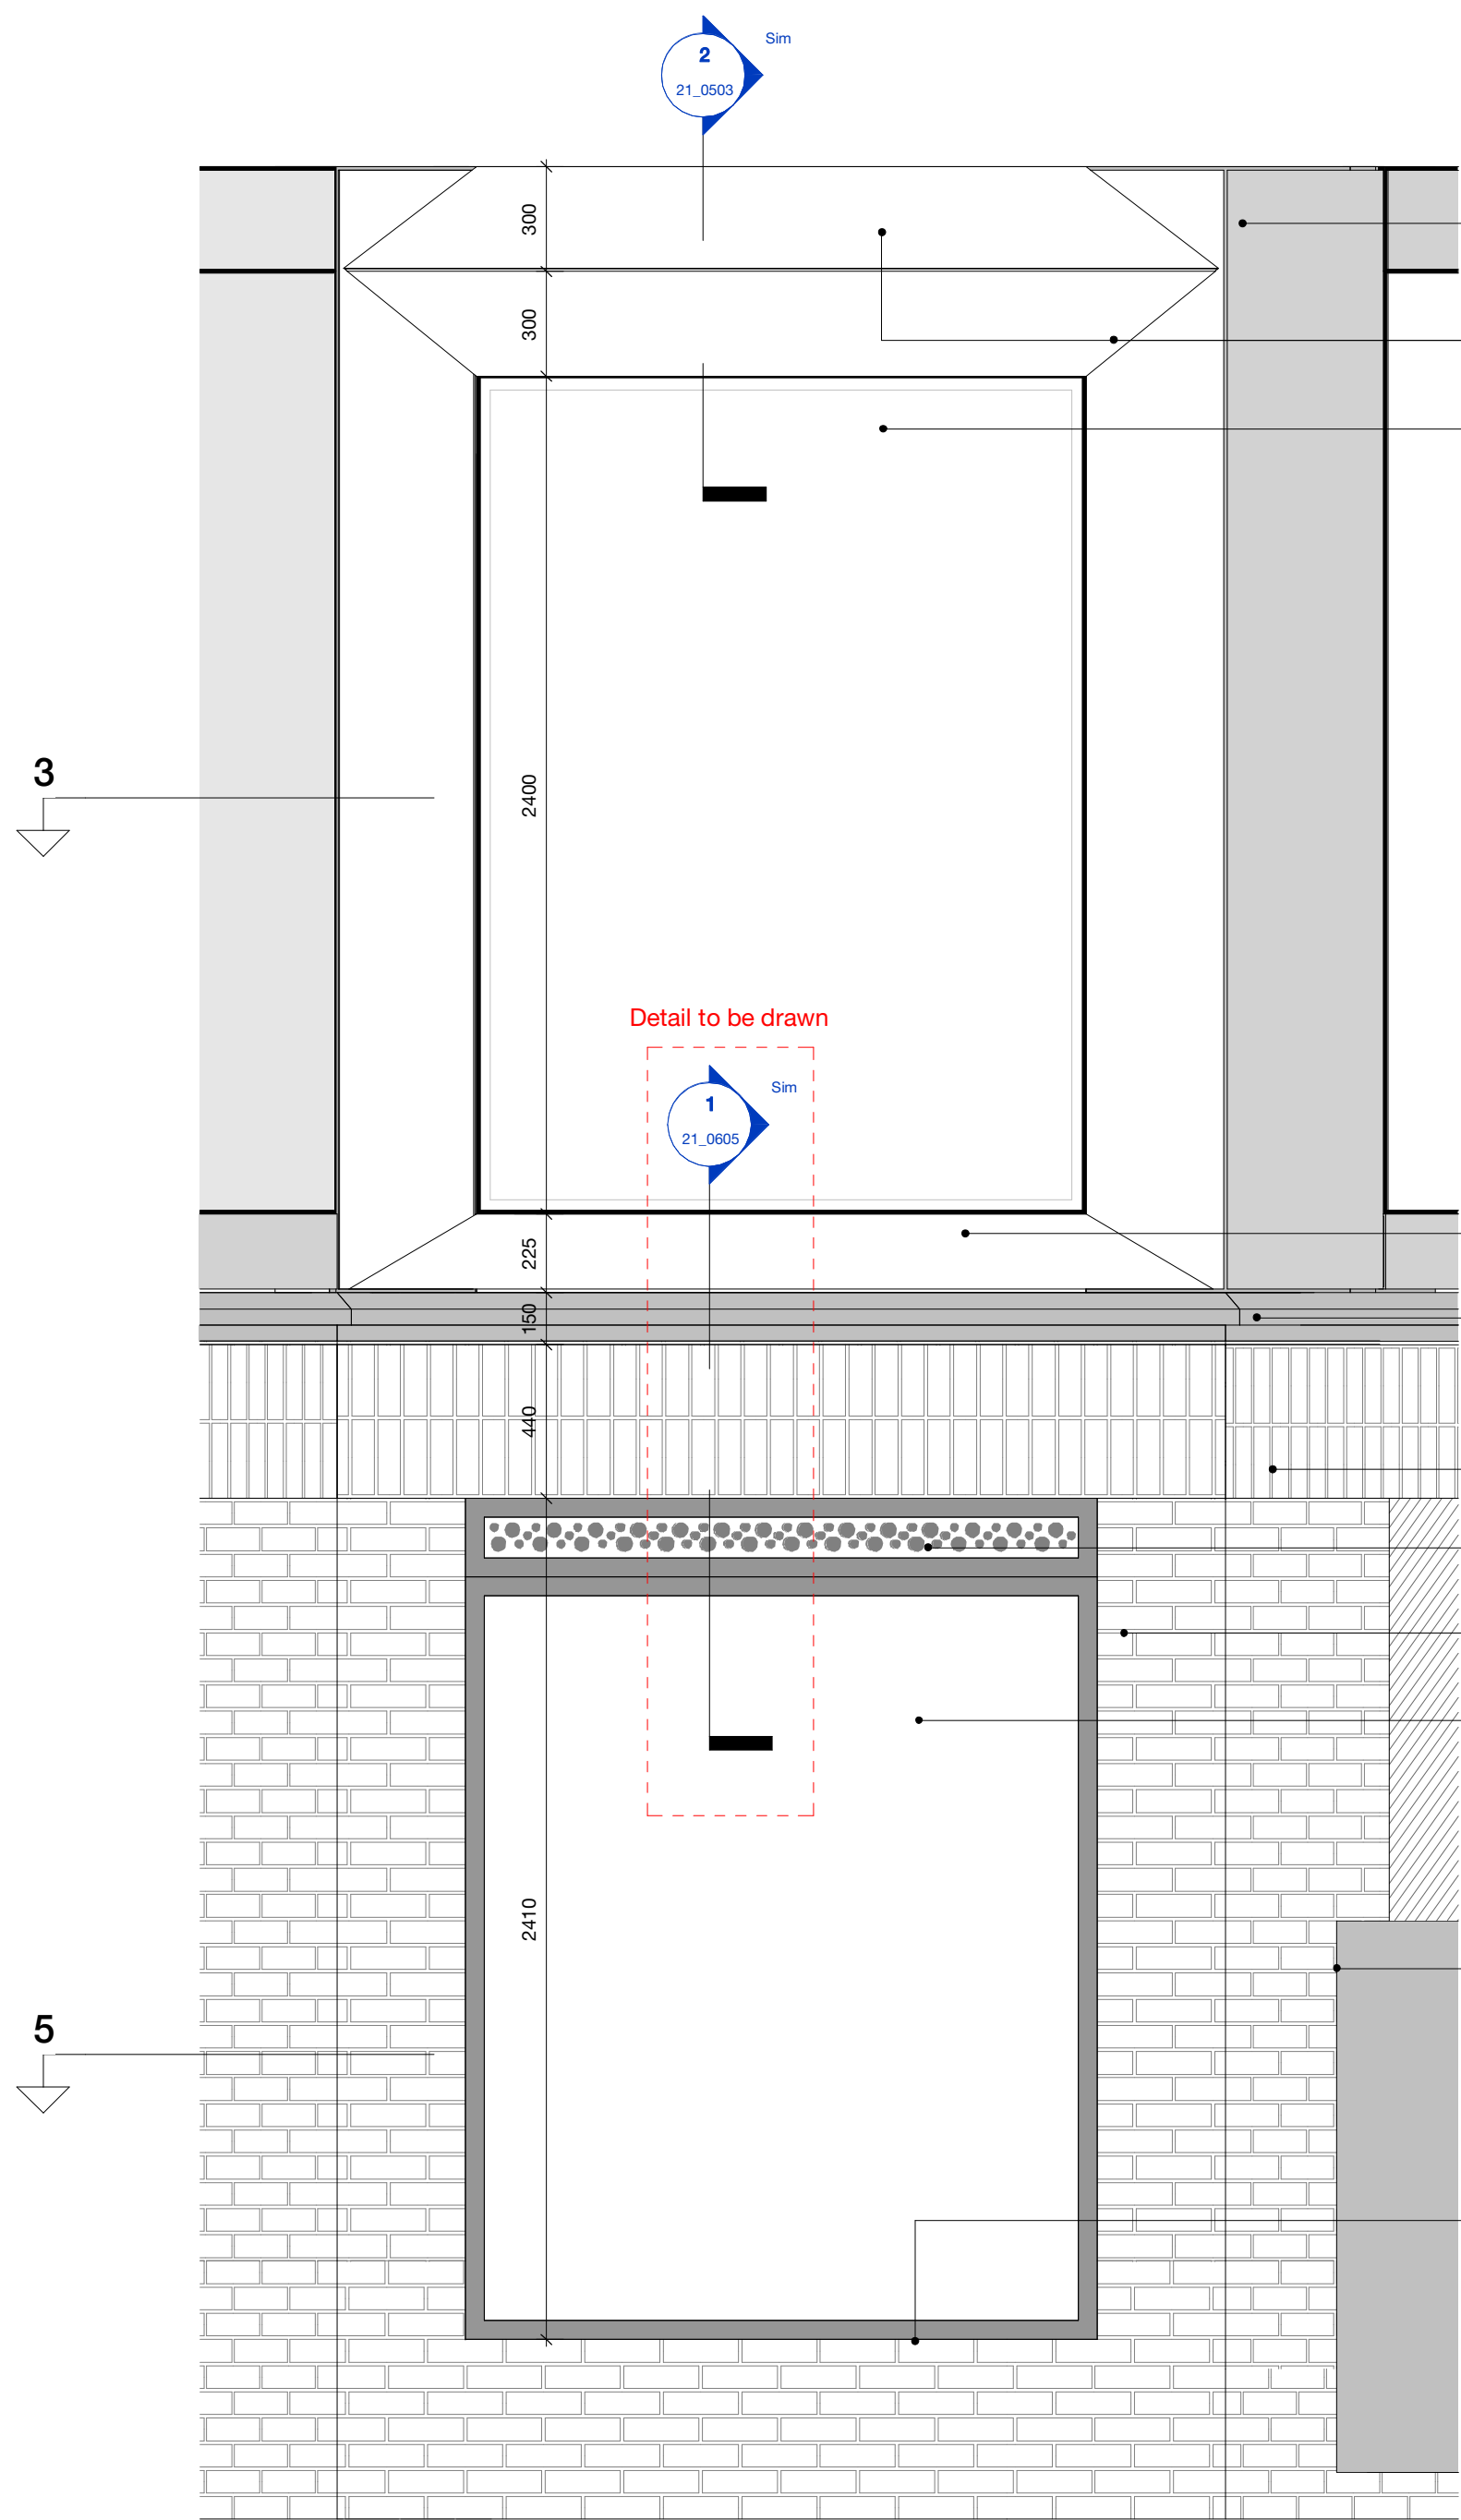


2 Mock-Up Panel - Picture Windows - Elevation

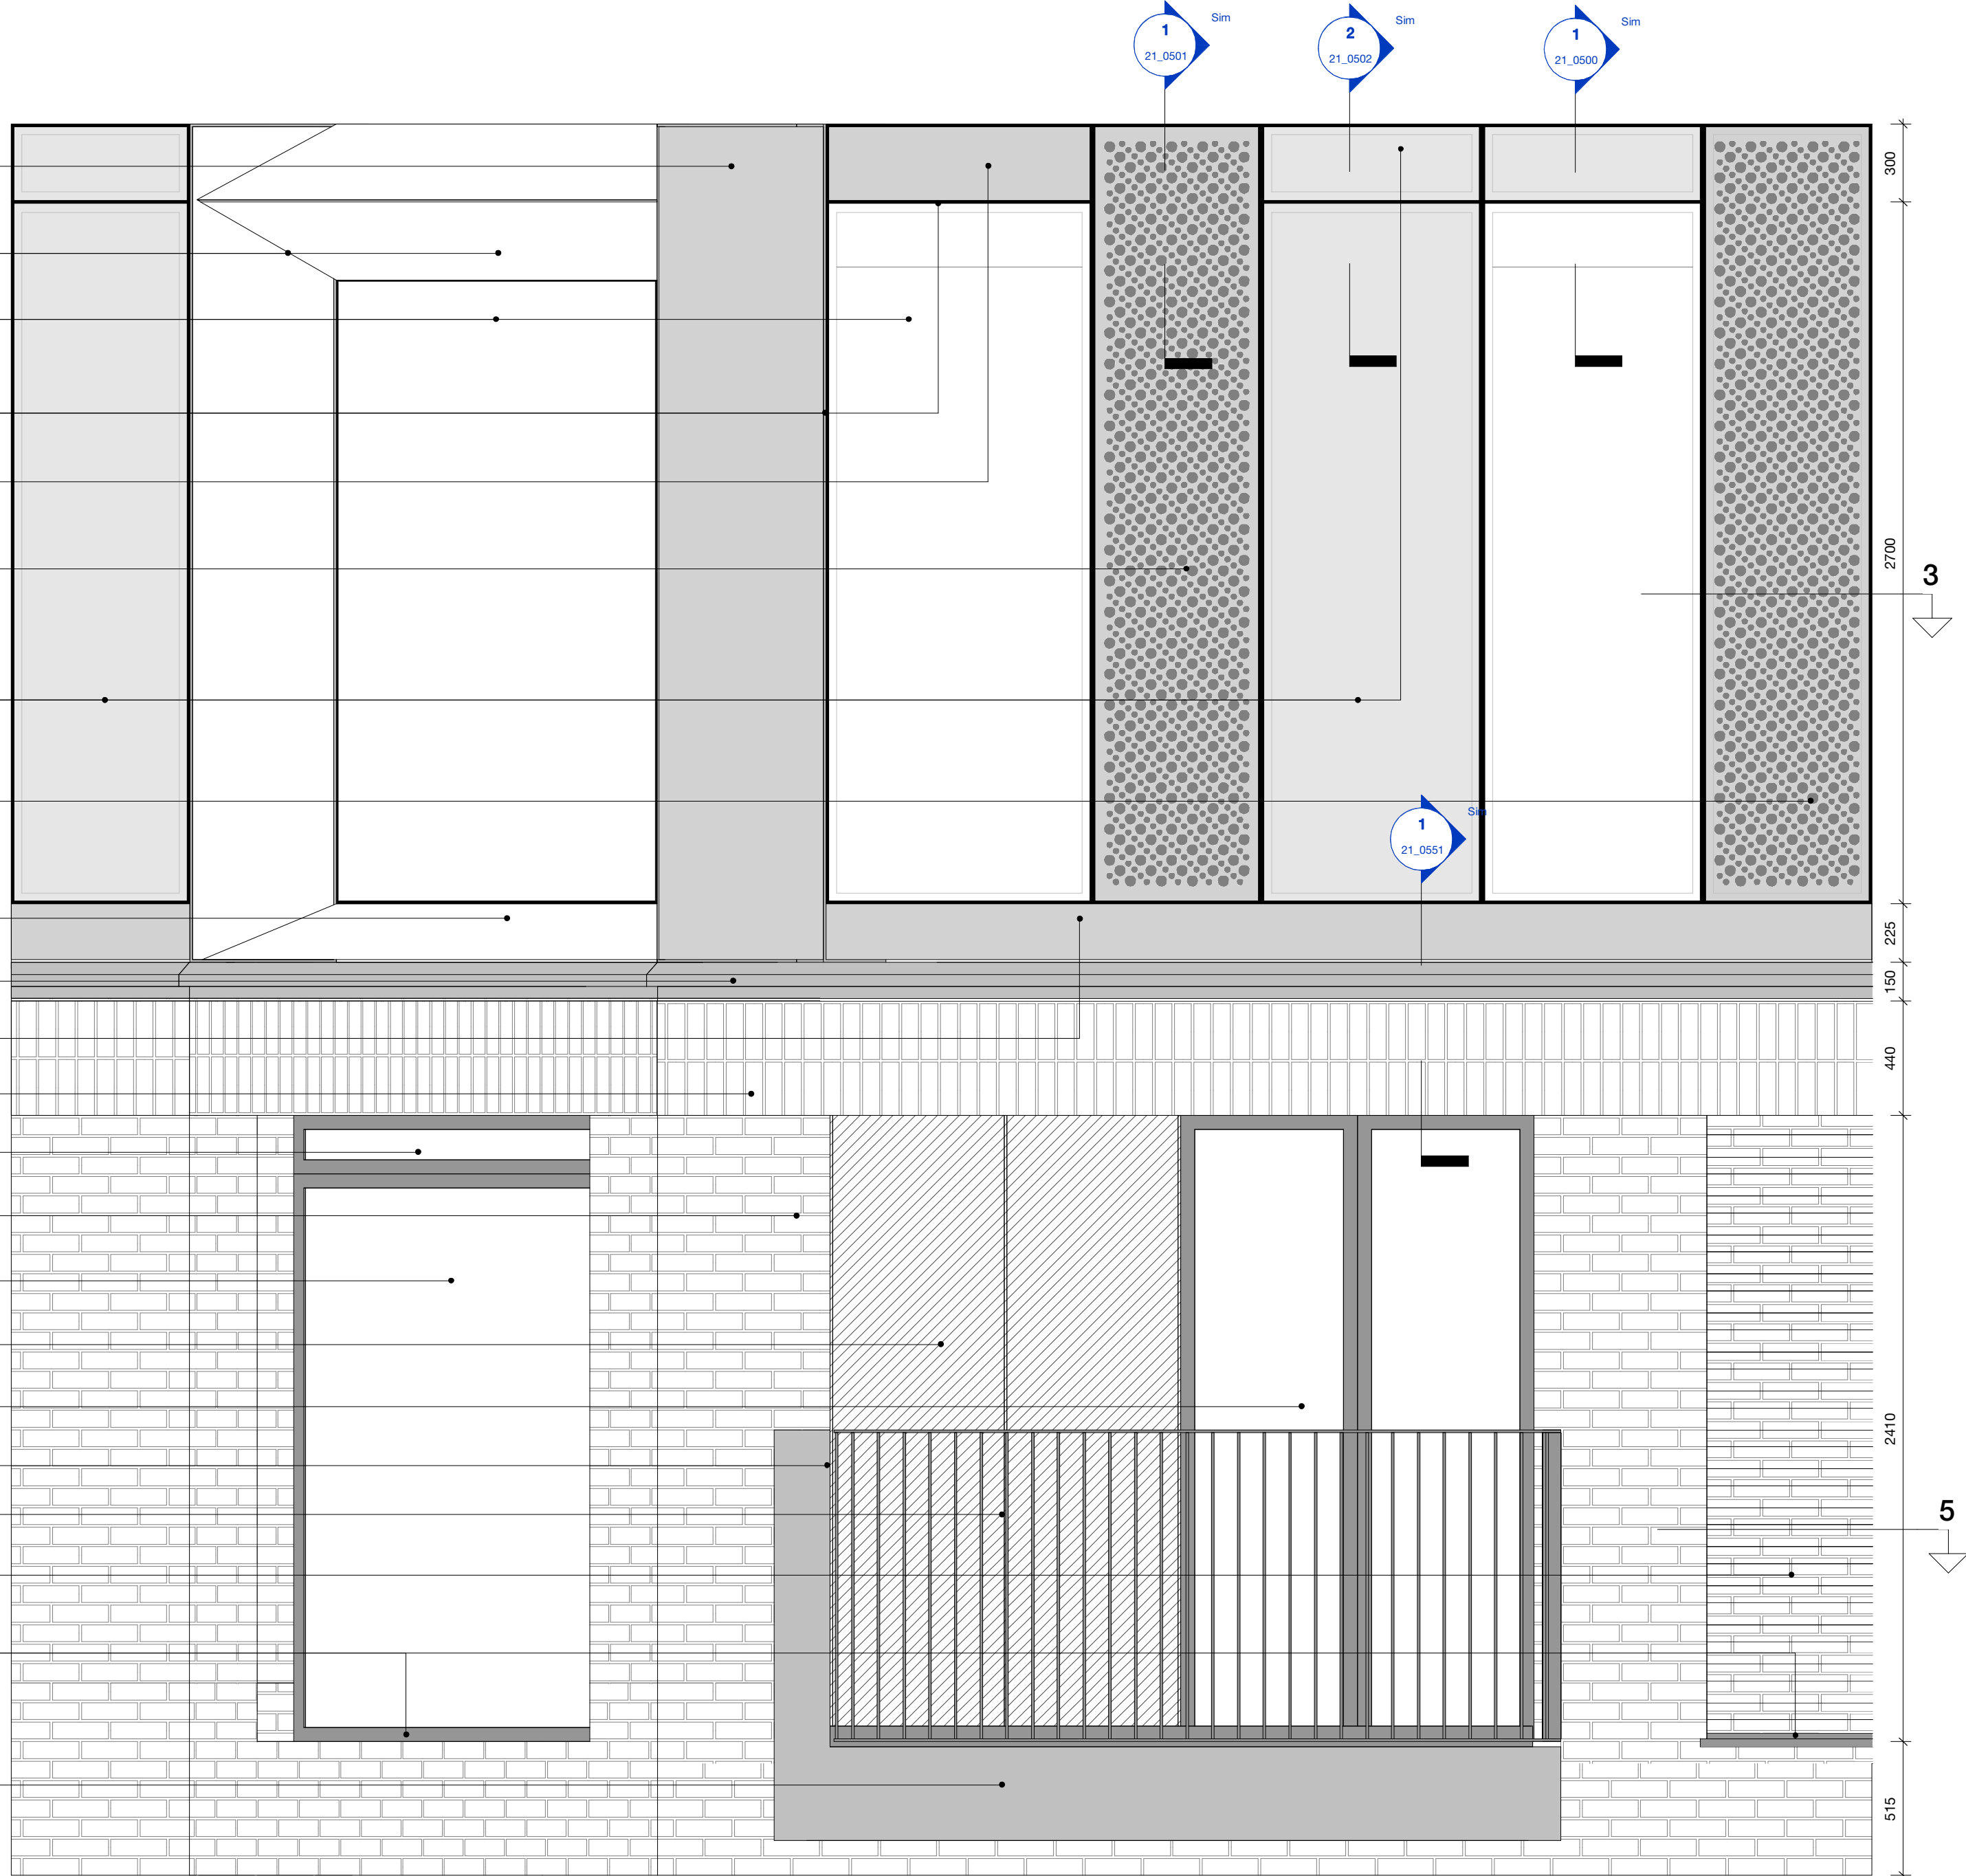

3 Mock-Up Panel - Elevation

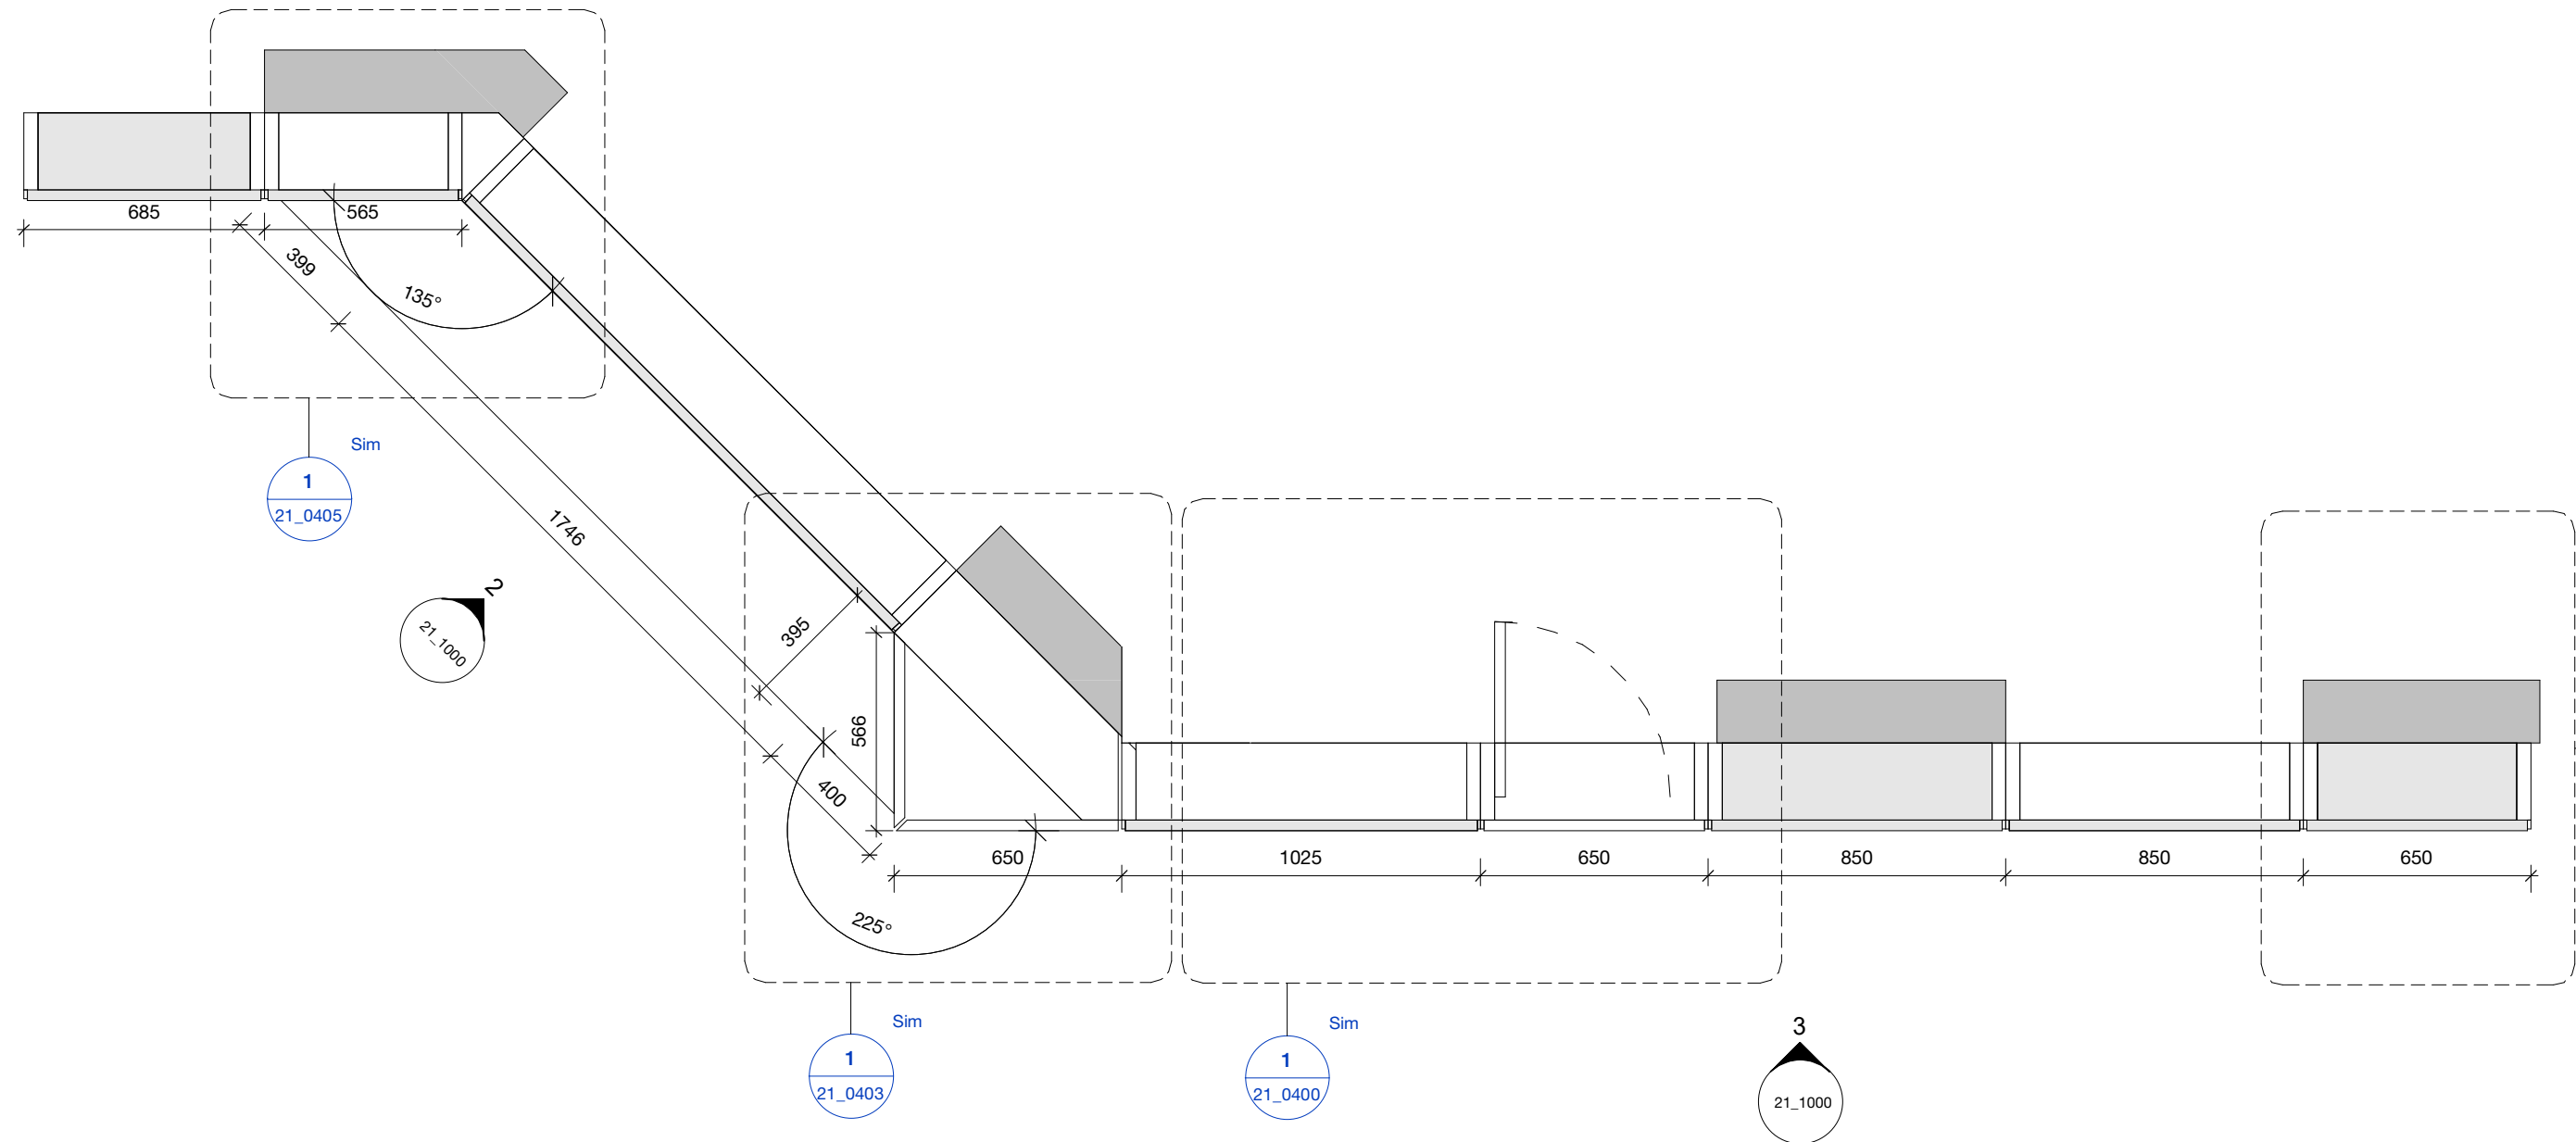

4 Mock-Up Panel - Unitised Facade - Plan

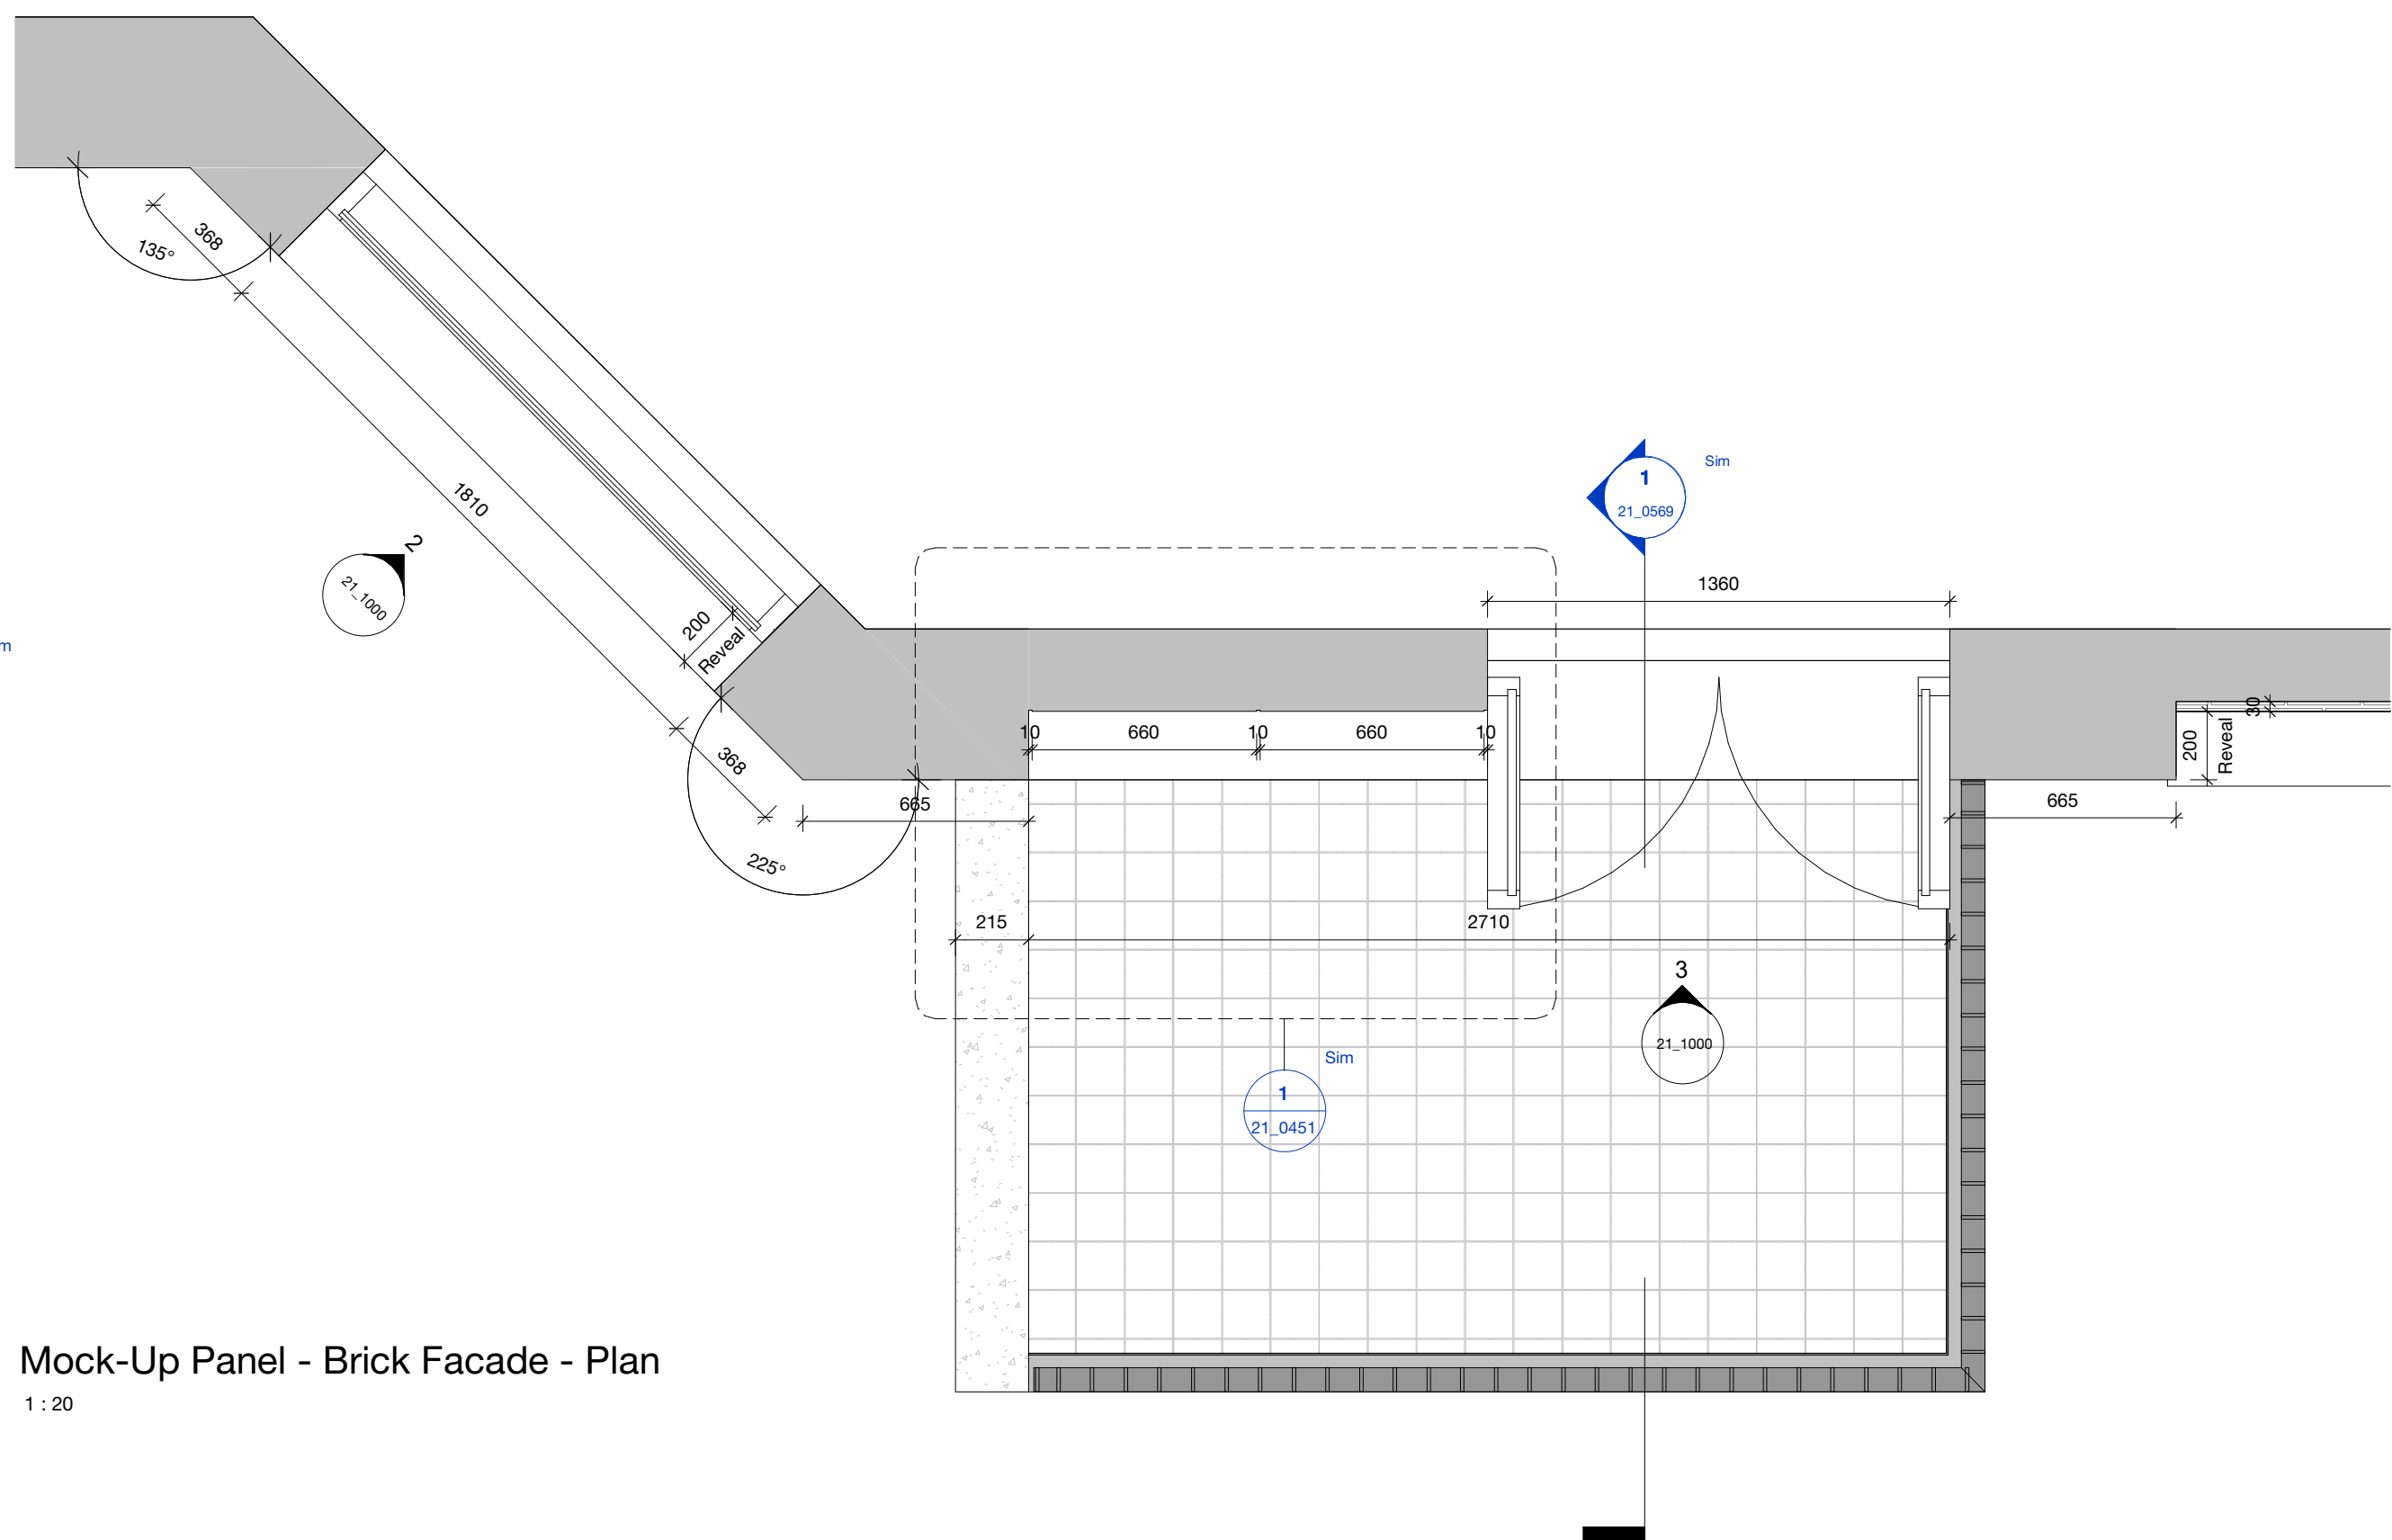

5 Mock-Up Panel - Brick Facade - Plan