


- EW1


Existing brick wall with concrete coping to top to be retained in place
- EF1

Existing metal palisade fence to be retained in place

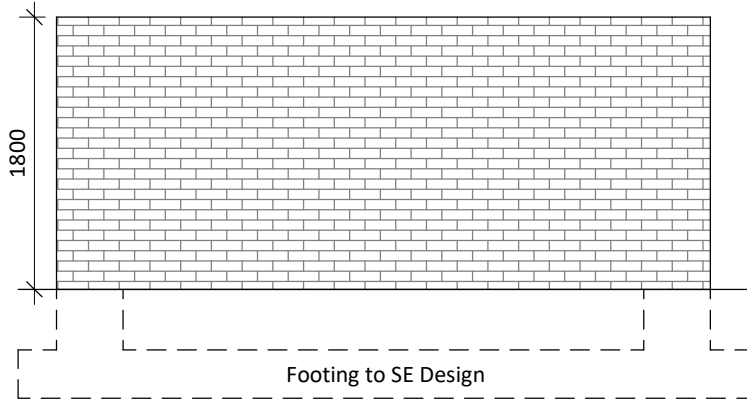


- PW1

Brick wall to top to overall height of 1800mm to form secure boundary treatment between proposed bin store and external pavement

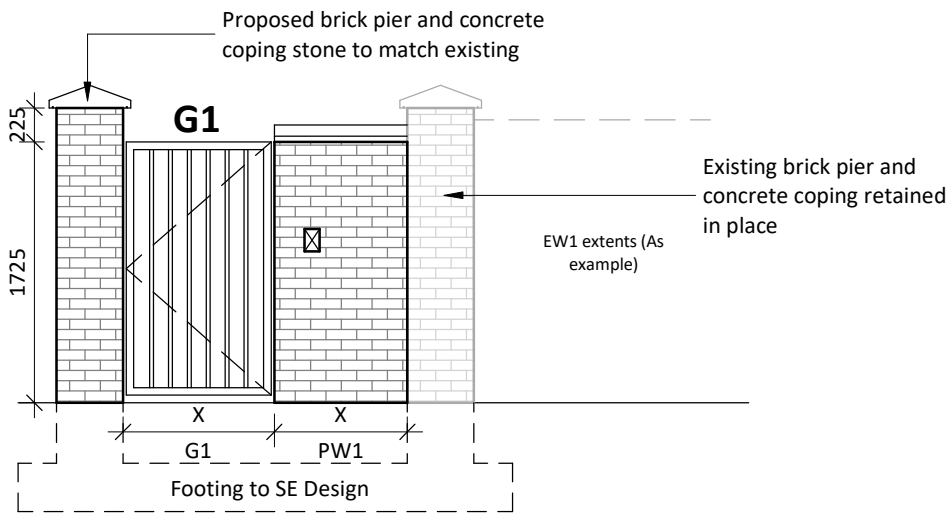


- PW2 and G1

Brick wall with concrete coping to top to overall height of 1950mm to match existing EW1 (noted above)

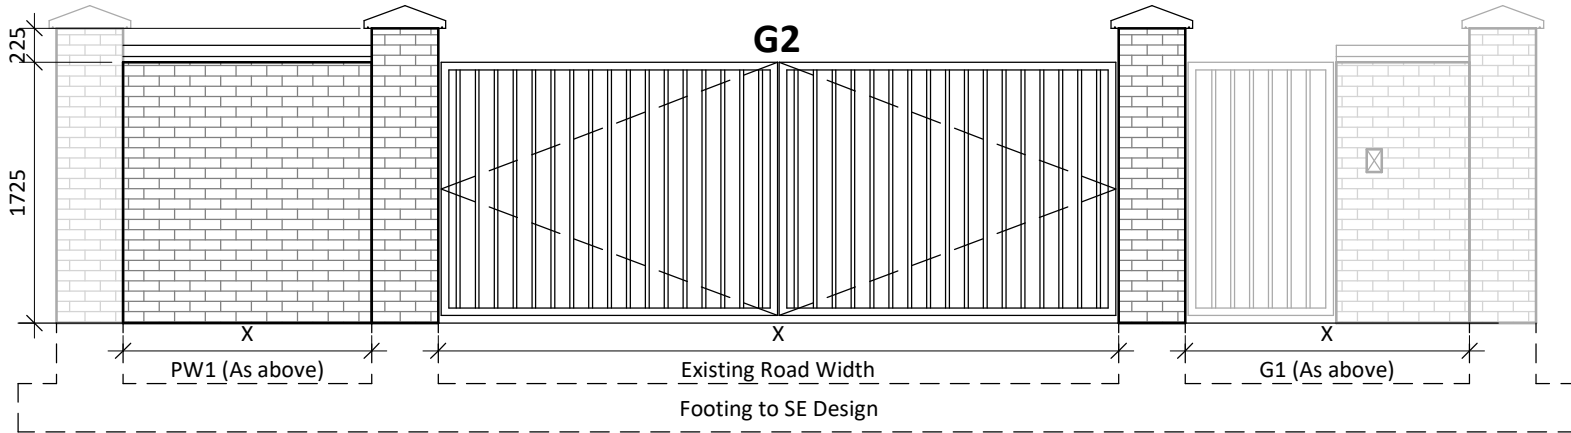


- G2

Proprietary electric vehicular access gate with fob access control for residents and refuse collection

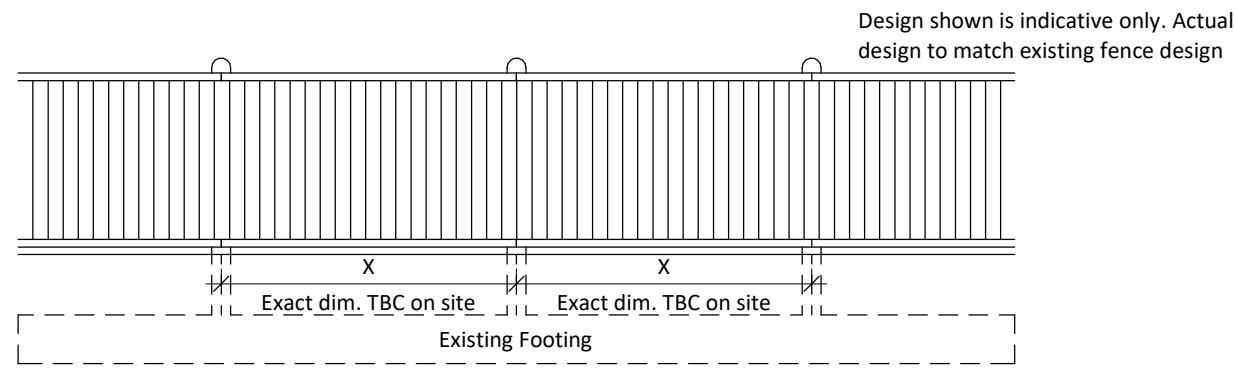

- PF1

Simple timber fencing to match existing to be fixed back to existing posts along existing boundary to a suggested height of 1200mm (min. 1100mm)

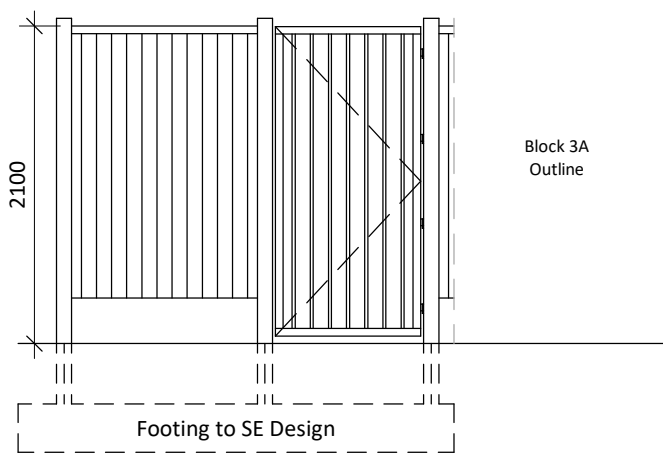


- PF2

Hit and miss timber fence panels sat on 300mm concrete gravel board to an overall height of 2100mm. Proprietary TSW gate with S/S fittings and fixtures and handle/lock. Concrete slotted fence posts to retain panels.

Boundary Treatment Details

1 : 50

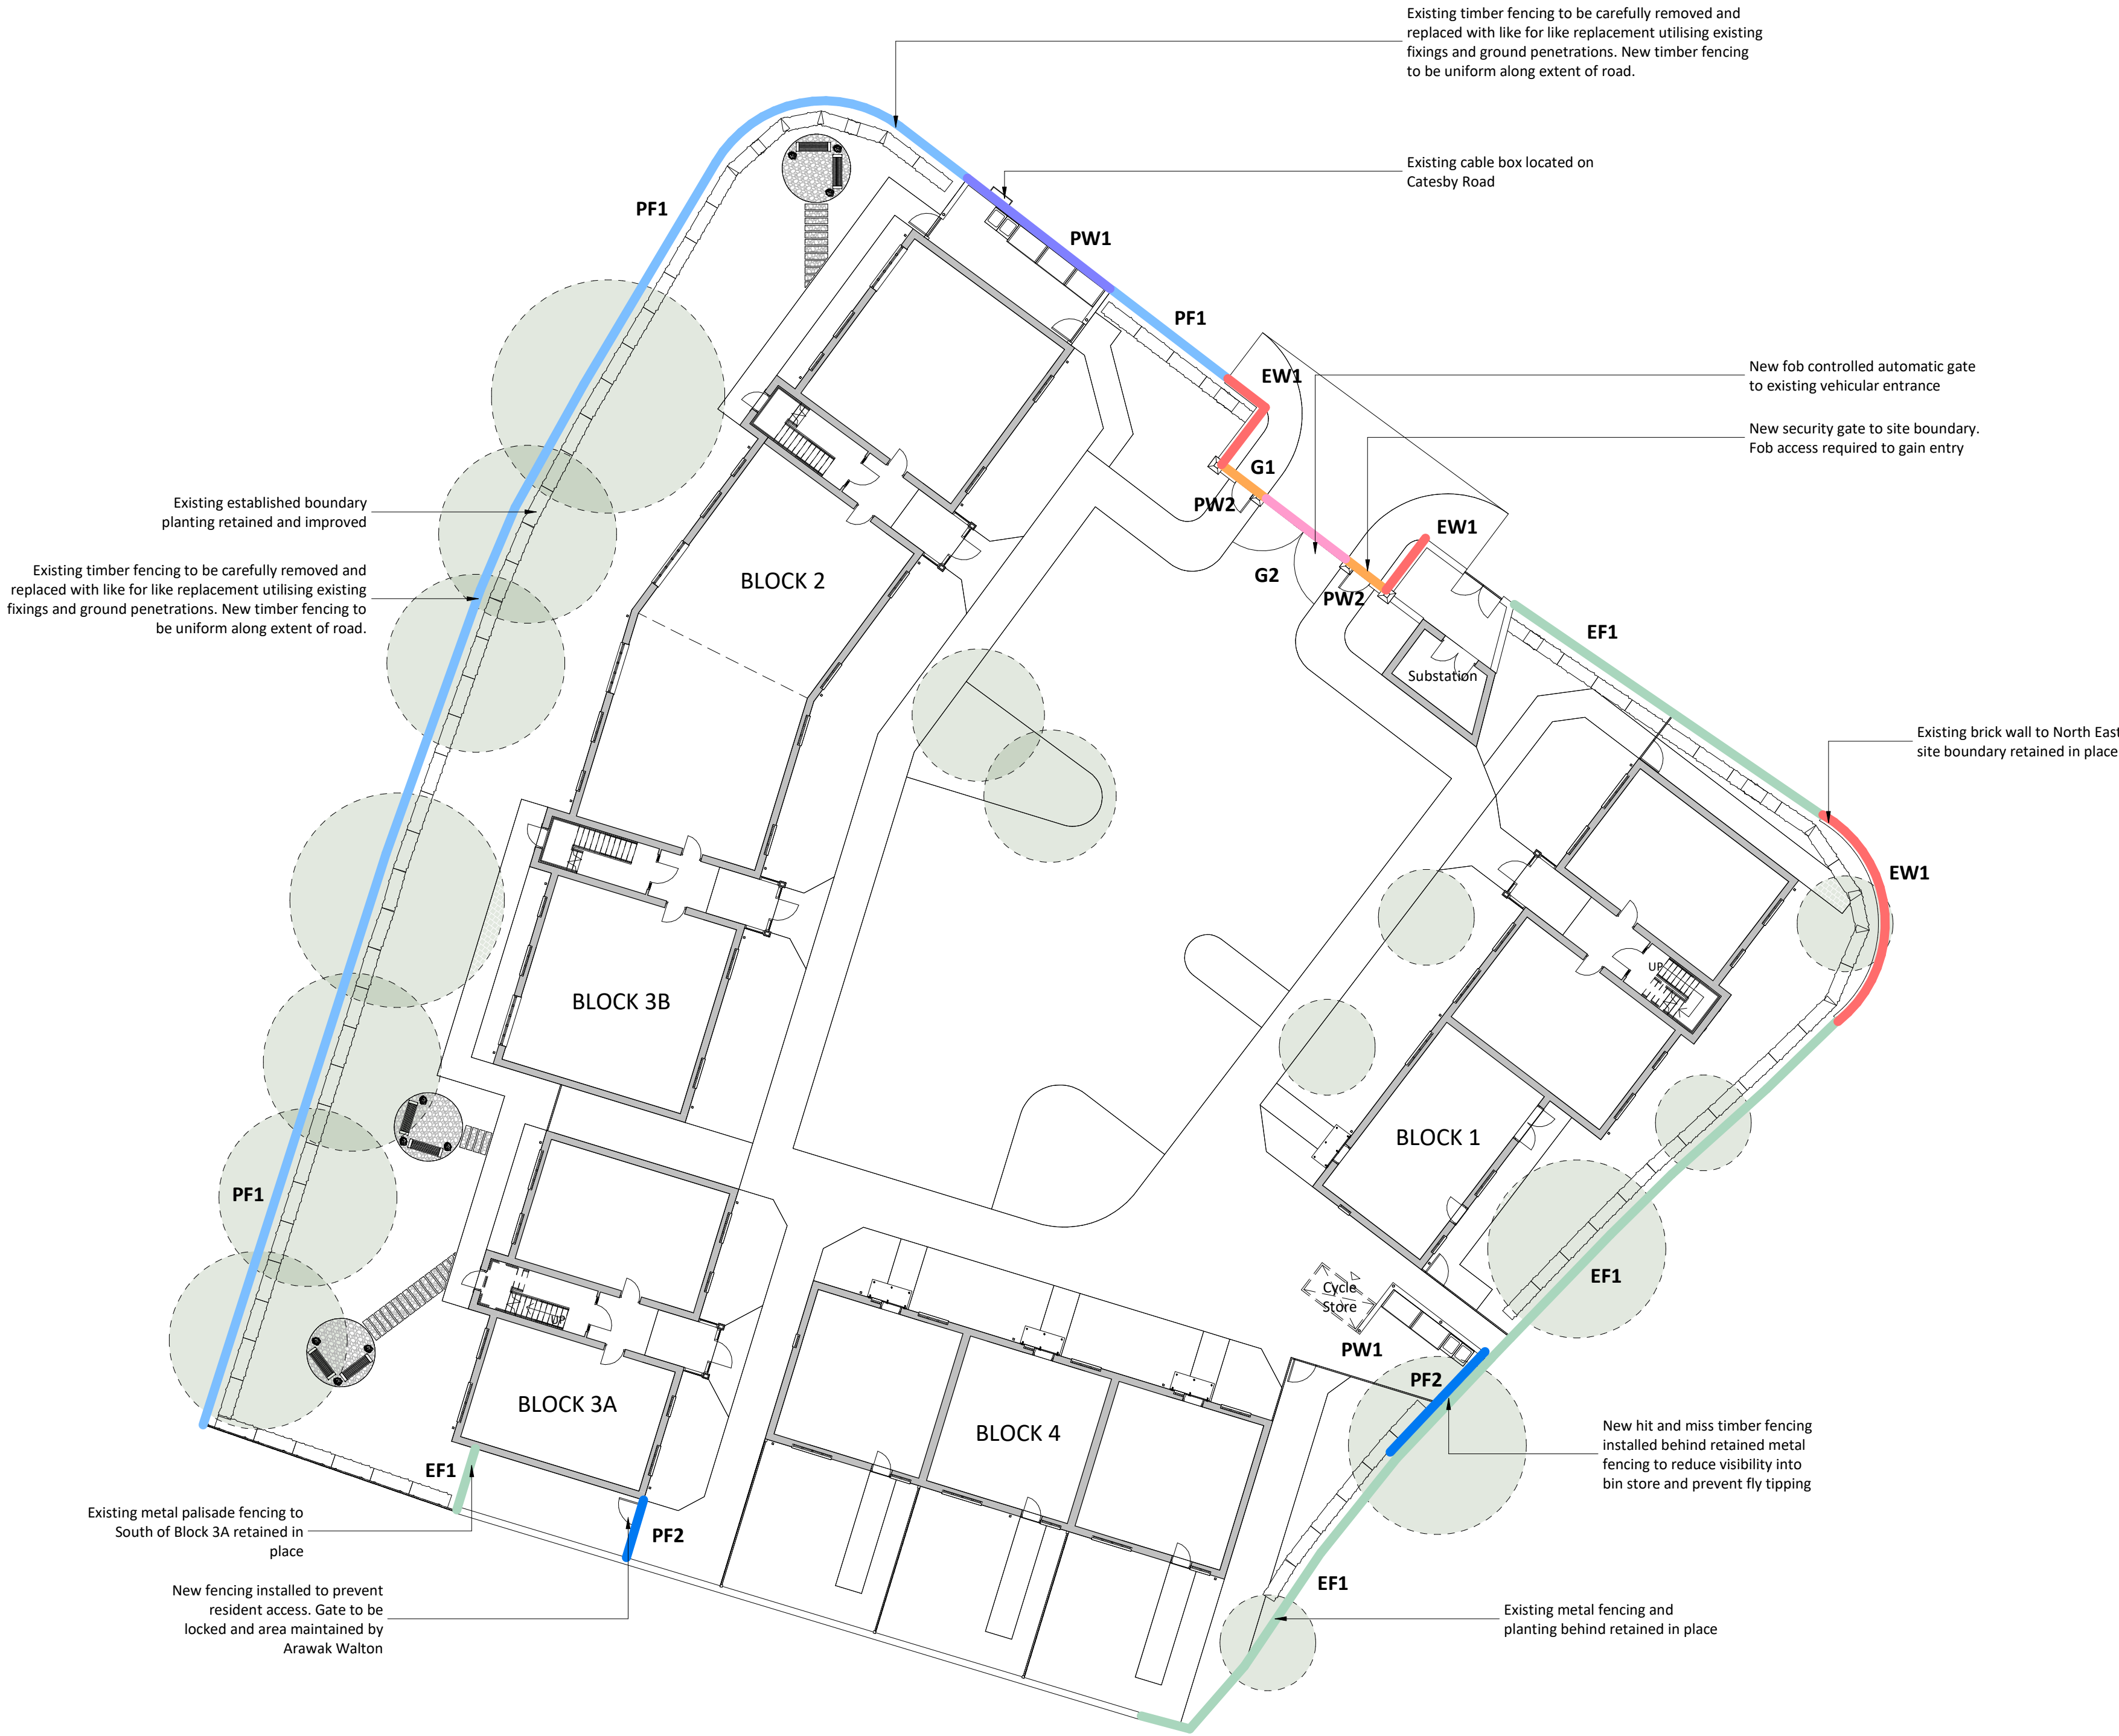


00 Proposed Boundary Treatments Plan

1 : 200

DO NOT SCALE FROM THIS DRAWING
ALL DIMENSIONS MUST BE CHECKED ON SITE BY
CONTRACTOR PRIOR TO CONSTRUCTION

Layout subject to confirmation of red line boundary and
topographical survey as well as all statutory approvals
including highways, planning and building regulations,
relevant surveys and reports such as topographical, ecology,
trees, ground investigation and flood risk.

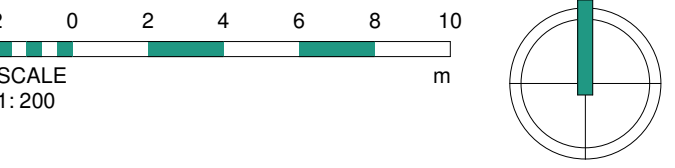

1	11.01.22	JP	Layout amended to accommodate changes to fencing proposal.
Rev	Date	Int	Description



CLIENT:
ARAWAK WALTON

PROJECT:
Mary Seacole Gardens

DESCRIPTION:
Proposed Boundary Treatments Plan

PURPOSE OF ISSUE:			
Planning			
DRAWN BY:	CHECKED	DATE:	SCALE @ A1:
JP	LT	08/11/21	As indicated
JOB NO:	STATUS CODE:		DRAWING NO: REV
3928	S2		124 1
FILE IDENTIFIER:			
MS-BTP-00-SP-DR-A-3928_124.1			

Elizabeth House 486 Didsbury Road Heaton Mersey Stockport SK4 3BS
0161 443 1221 info@bernardtaylor.co.uk www.btparchitects.co.uk